

NOTES

1. All dimensions are to be checked on site prior to the commencement of work and any discrepancy is to be reported to the construction manager before construction.

2. All work is to comply with current Building Regulations and allied legislation.


3. All contractors and sub-contractors must ensure that they have the latest issue of this drawing and details before the commencement of work on site.

4. All materials are to be used and installed in strict compliance with the relevant manufacturers instructions and recommendations.

5. All works on site, managed and implemented as a result of the designs indicated on this drawing, are to be given full consideration for compliance with the Health and Safety CDM Regulations in respect of design and implementation on site and no works are to be undertaken if it is considered that compliance with the Building Regulations cannot be achieved.

6. All dimensions shown in millimetres.

7. Footprint of buildings shown at 1.0m above ground level.


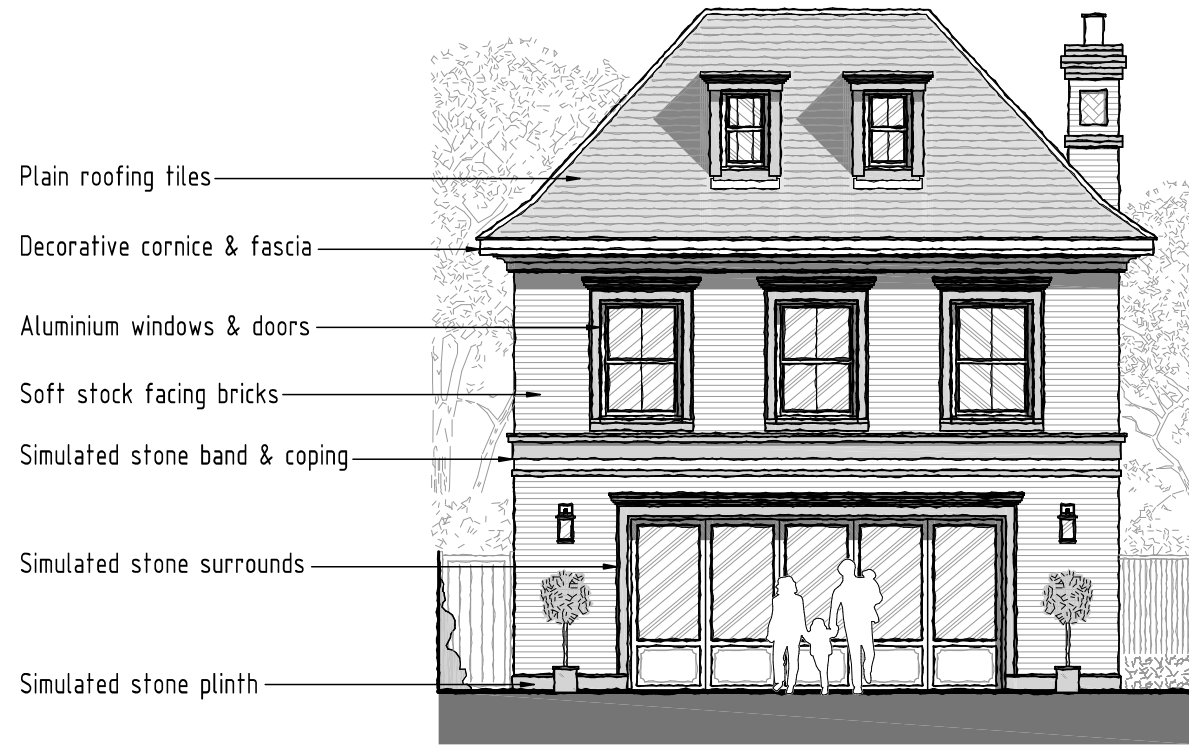


REAR ELEVATION  
SCALE 1:100




SIDE ELEVATION  
SCALE 1:100

CEILING HEIGHTS

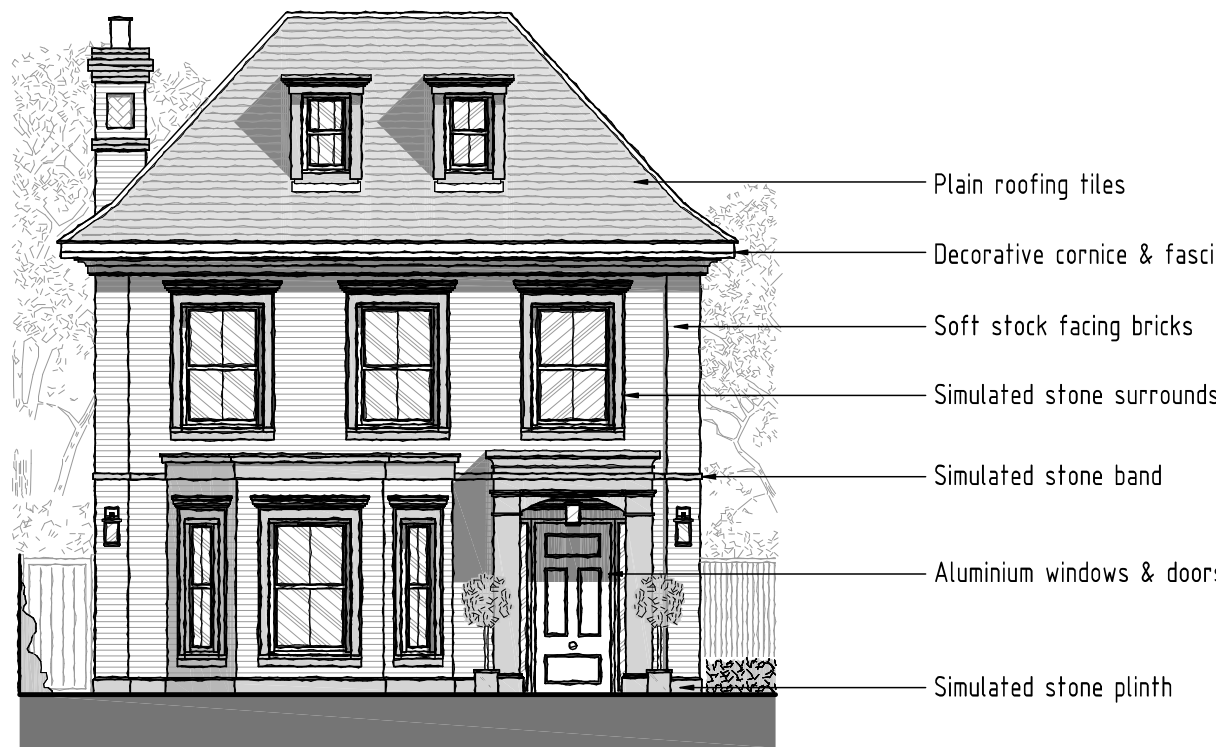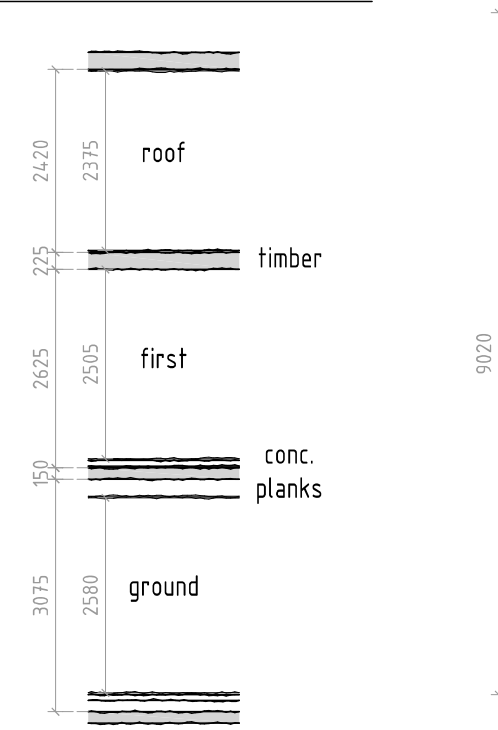

FRONT ELEVATION  
SCALE 1:100

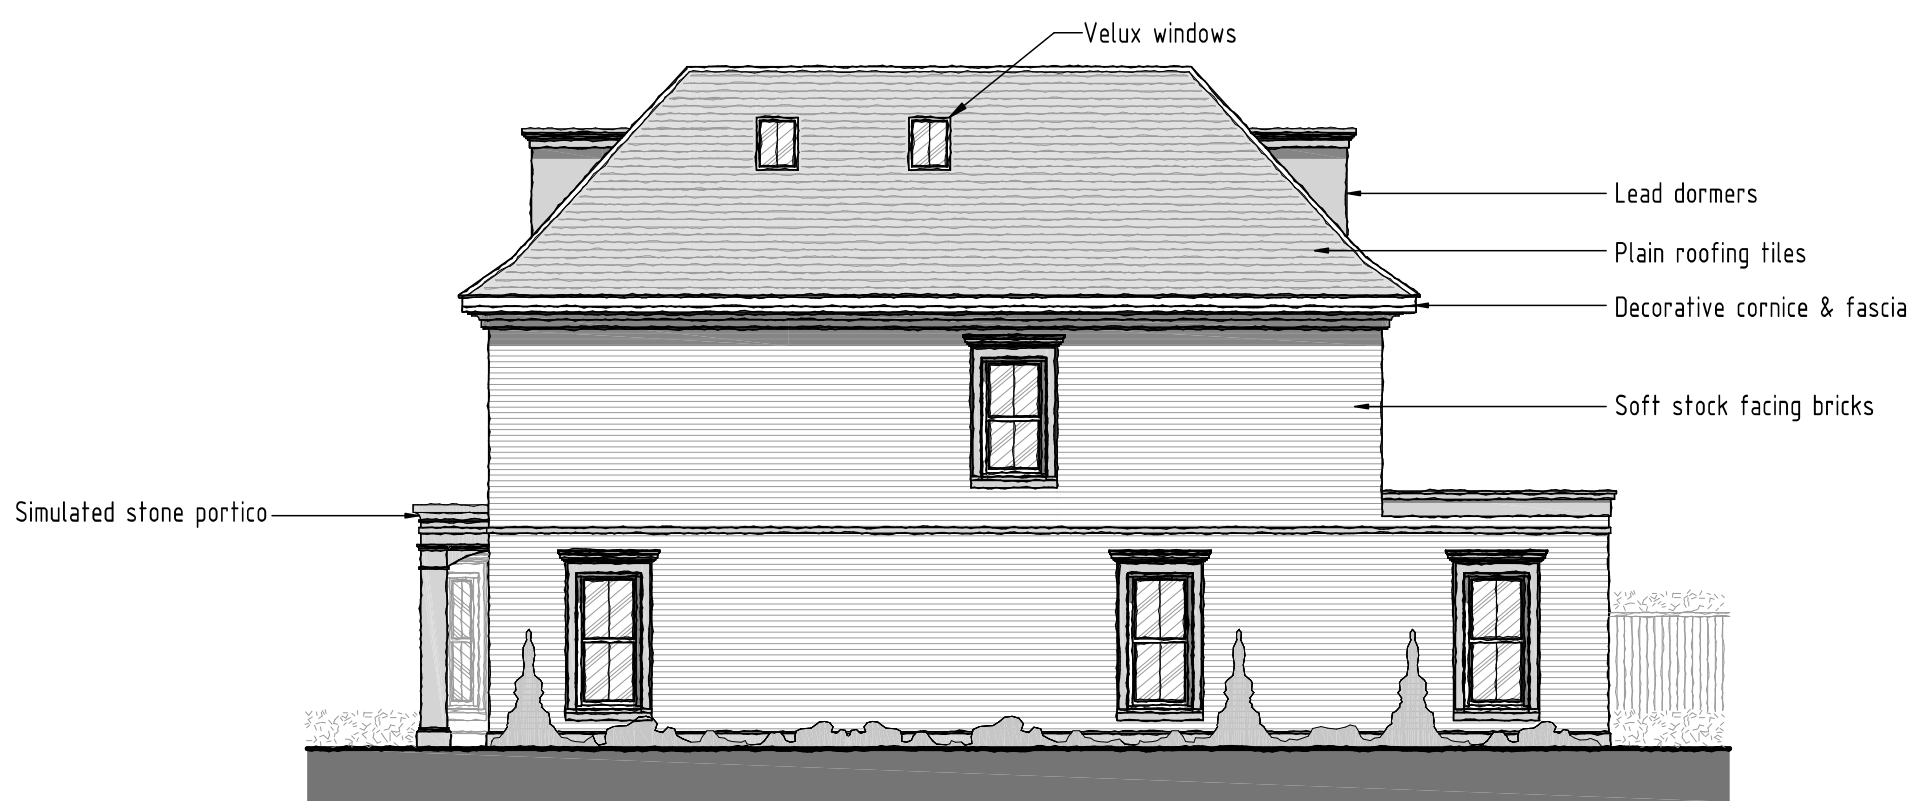


SIDE ELEVATION  
SCALE 1:100


PLOT ONE

Ground Floor GIA - 1114 sq.ft  
First Floor GIA - 855 sq.ft  
Roof Area GIA - 550 sq.ft


TOTAL GIA - 2519 sq.ft

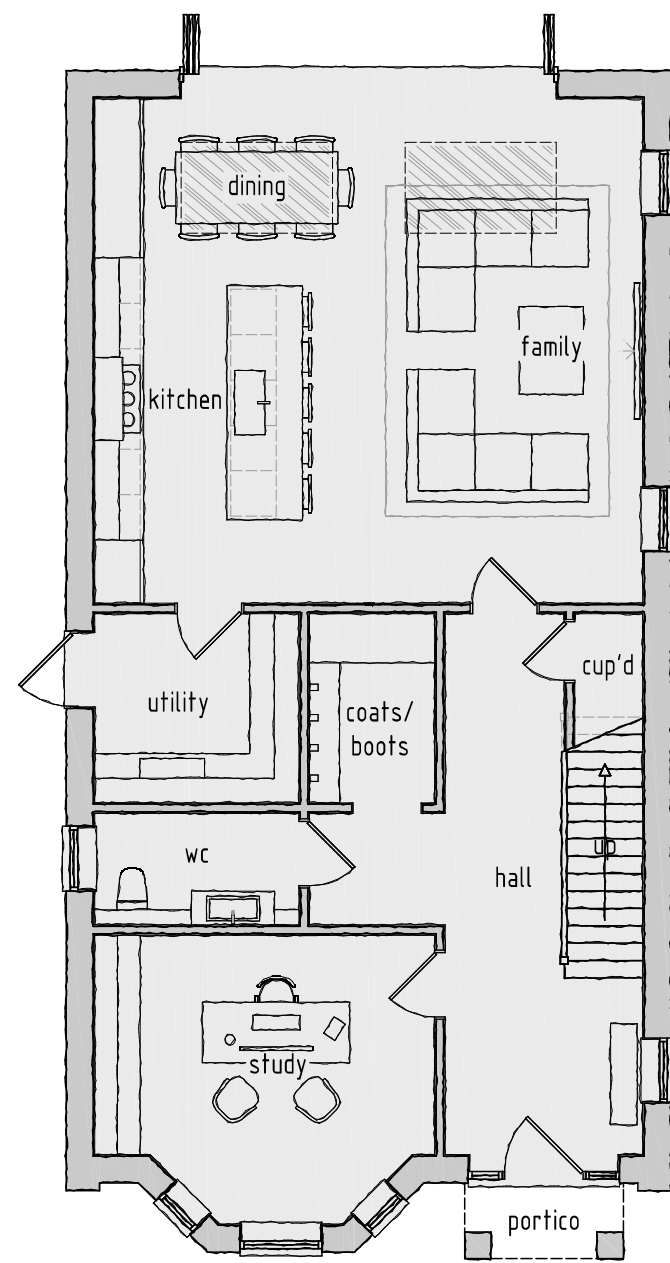


GROUND FLOOR PLAN  
SCALE 1:100

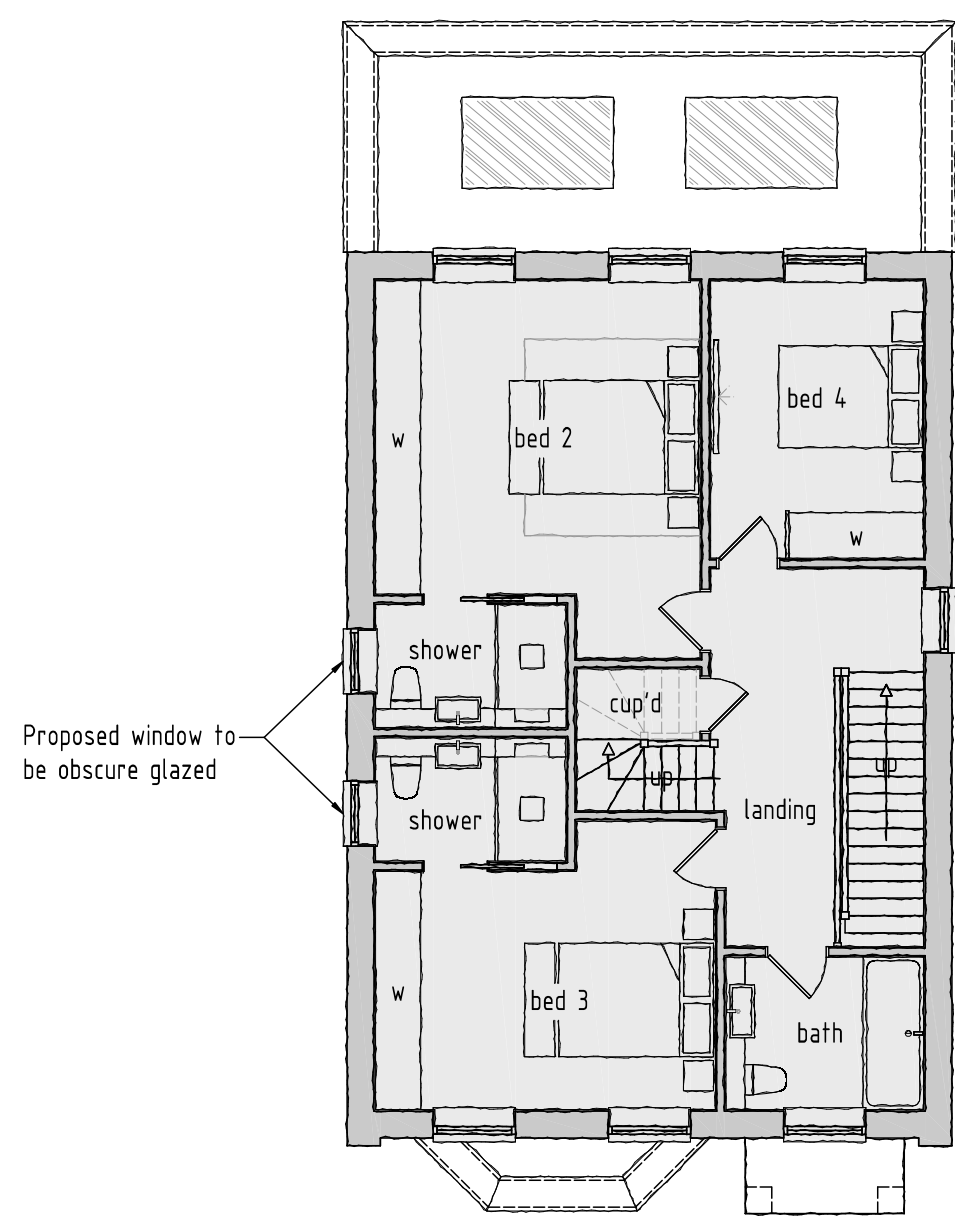


FIRST FLOOR PLAN  
SCALE 1:100

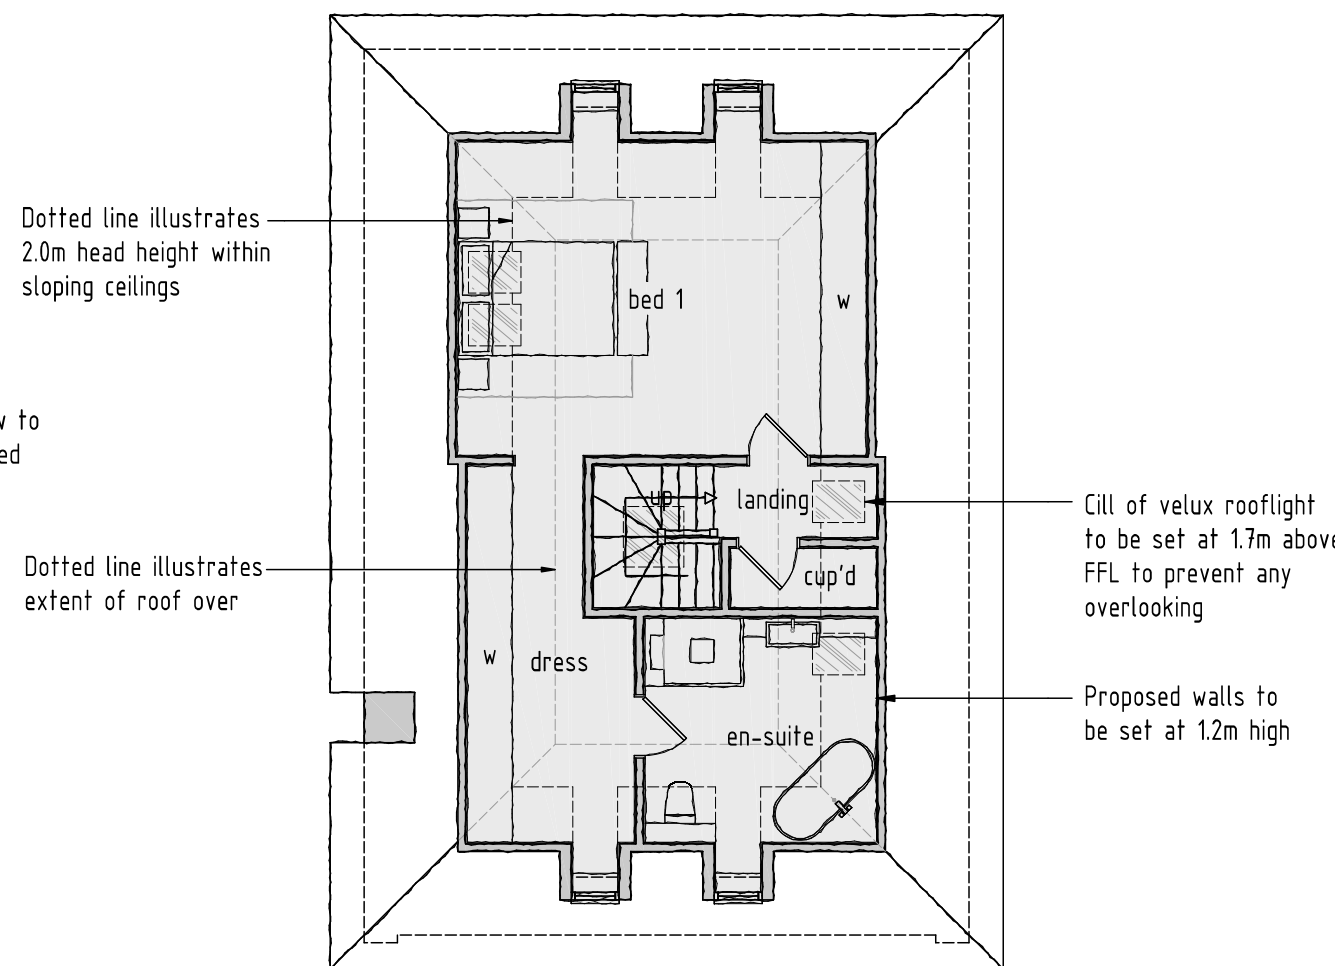

ROOF AREA PLAN  
SCALE 1:100

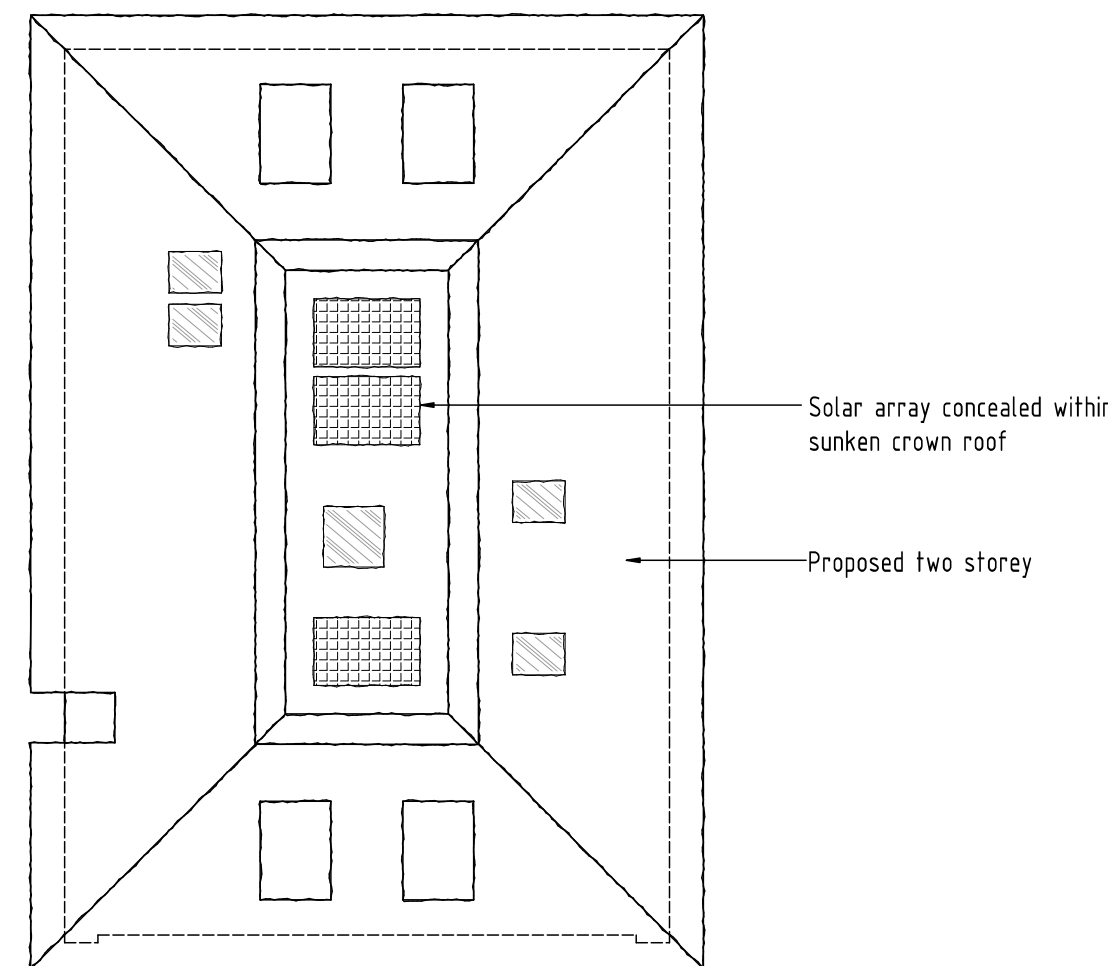

ROOF PLAN  
SCALE 1:100

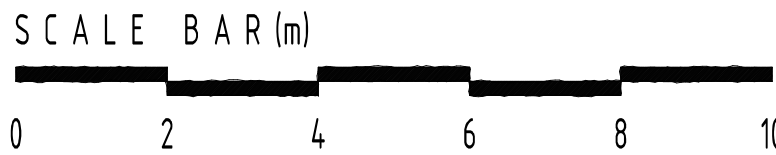

| rev:        | date:                                                   | description:            |
|-------------|---------------------------------------------------------|-------------------------|
| scale:      | 1 : 100                                                 | A1 date: 20 / 03 / 2026 |
| drawing no: | 1493 / P2 / 2                                           | drawn: AF               |
| drawing:    | PLANNING PROPOSALS<br>PLOT 1 FLOOR PLANS AND ELEVATIONS |                         |
| project:    | LAND AT 58 BATH ROAD,<br>READING, RG30 2AY              |                         |
| client:     | MR N.PHILLIPS                                           |                         |



DUSEK DESIGN ASSOCIATES LTD  
ARCHITECTURE + PLANNING

01895 831 103  
info@dusek.co.uk  
www.dusek.co.uk

print history: Friday, 20 March, 2026 15:18:19