

- Dark brown plain tile roofing to match existing
- Oak weatherboarding or similar cladding to gable
- New oak framed porch on existing brick plinth
- White UPVC windows to match existing
- Red facing brickwork to match existing



- Brown clay roofing tiles to match main dwelling
- Softwood timber feather edge cladding
- Existing garage to be removed shown dotted
- Oak front posts
- Sectional aluminium up and over door


SOUTH WEST ELEVATION

- VELUX roof window
- Brown clay roofing tiles to match main dwelling
- Proposed new Porch
- Softwood timber feather edge cladding
- Dwarf wall from local stock bricks to match existing dwelling




SOUTH EAST ELEVATION

- VELUX roof window
- Brown clay roofing tiles to match main dwelling
- Softwood timber feather edge cladding
- Dwarf wall from local stock bricks to match existing dwelling

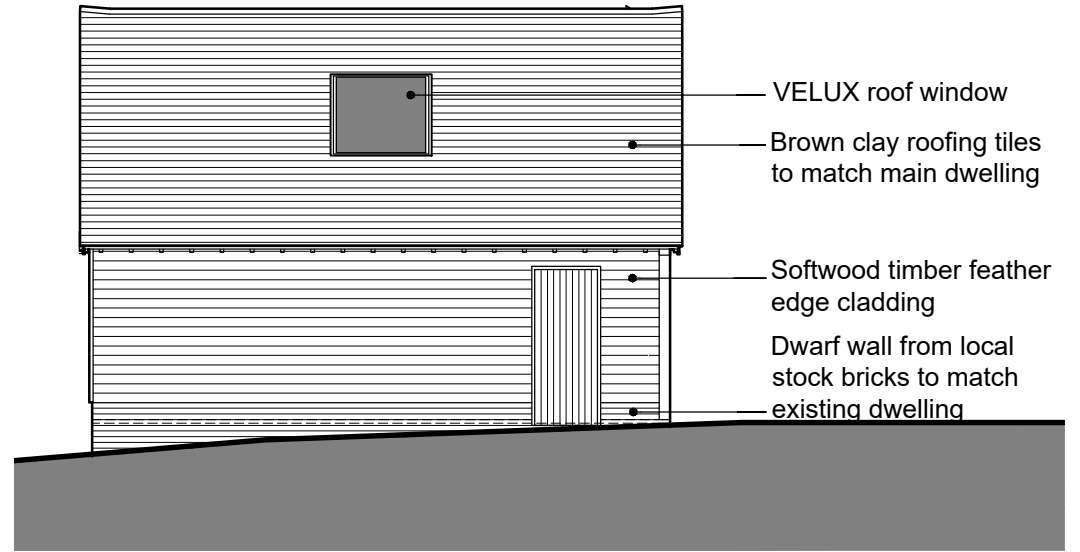

NORTH WEST ELEVATION

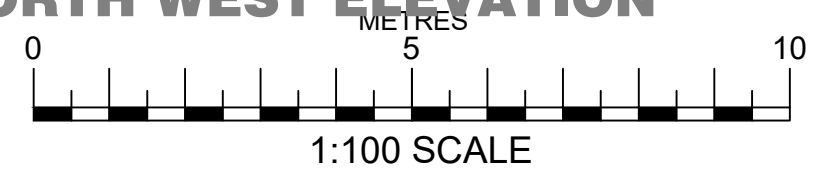

IAN HUNT ASSOCIATES



Oakwood House
14 High Tree Drive Earley
Reading Berkshire RG6 1EU
0118 935 3655
info@ihaltd.co.uk

Project Proposed Extension & Alterations
at 20 Cleveden Road, Tilehurst,
Reading RG31 6RL

Client Mr & Mrs R Goodwin

Title Proposed Elevations: Sheet 1

Revision
A: Amended as requested by
Planning. Materials revised on
double garage. 28.04.2026

Drawn IRH	Scale 1:100 @ A3	Date Feb 2023
Drawing No 1525.08		Rev A

All dimensions to be checked on site prior to the commencement of any construction. This drawing may not be reproduced in any part or form without the written consent of Ian Hunt Associates Ltd.

ALL COPYRIGHTS RESERVED