



NOTES
ALL DRAWINGS TO BE PRINTED AT 100% SCALE. DO NOT FIT TO PRINTER MARGINS WHEN PRINTING.
1. This drawing is copyright of Floor Plans Express. Reproduction is only to take place with written authority.
2. These plans are subject to Planning & Building Regulation Approval or any other statute in law before building work commences.
3. Any structural work where mentioned on this drawing is subject to a qualified structural and civil engineer calculations before building work commences.
4. All boundaries are assumed. To be confirmed on site before building work commences.
5. Only Local Authority Planning Departments may scale dimensions from.
6. Any discrepancies are to be brought to the attention of Floor Plan Express for rectification.
7. All drawings marked preliminary are not to be built or manufactured from.



Existing Front Elevation

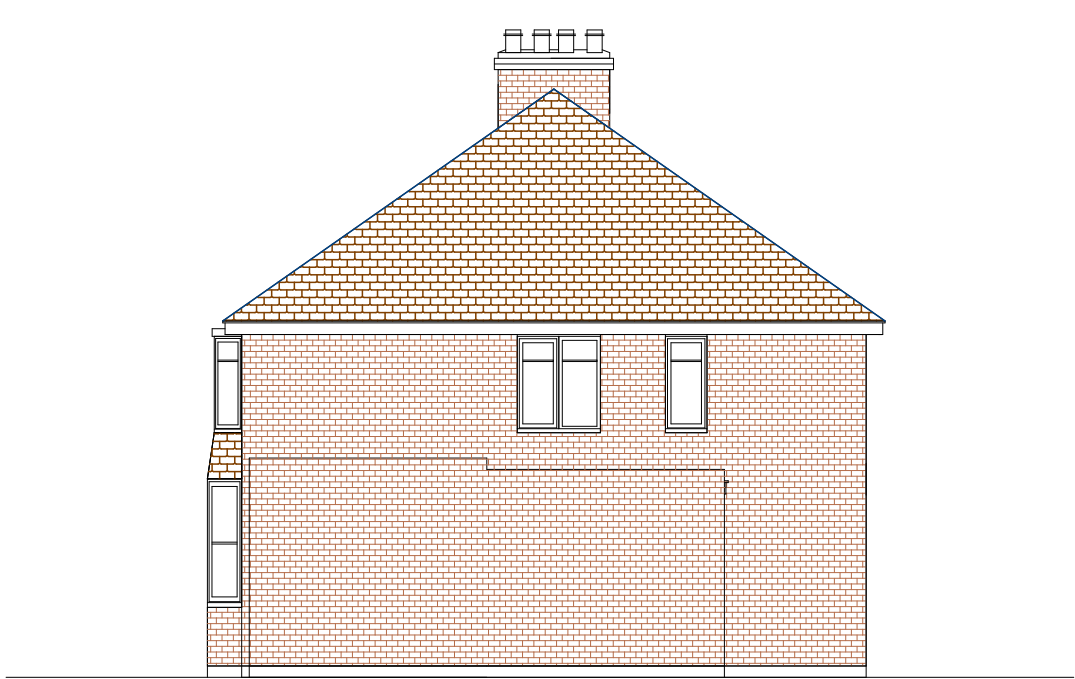

Existing Side Elevation

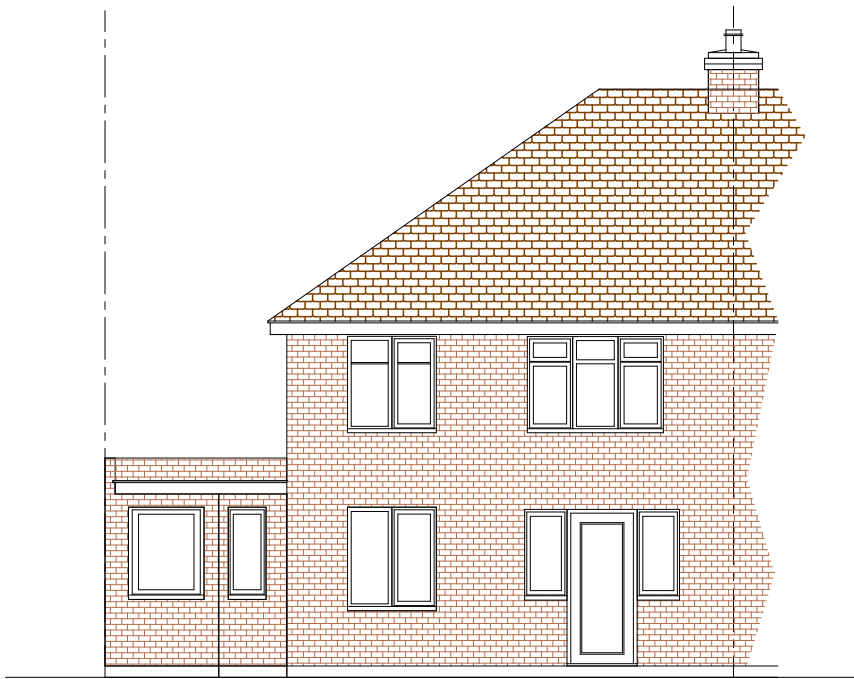


Existing Rear Elevation



3D Images (NTS)




Proposed front Elevation

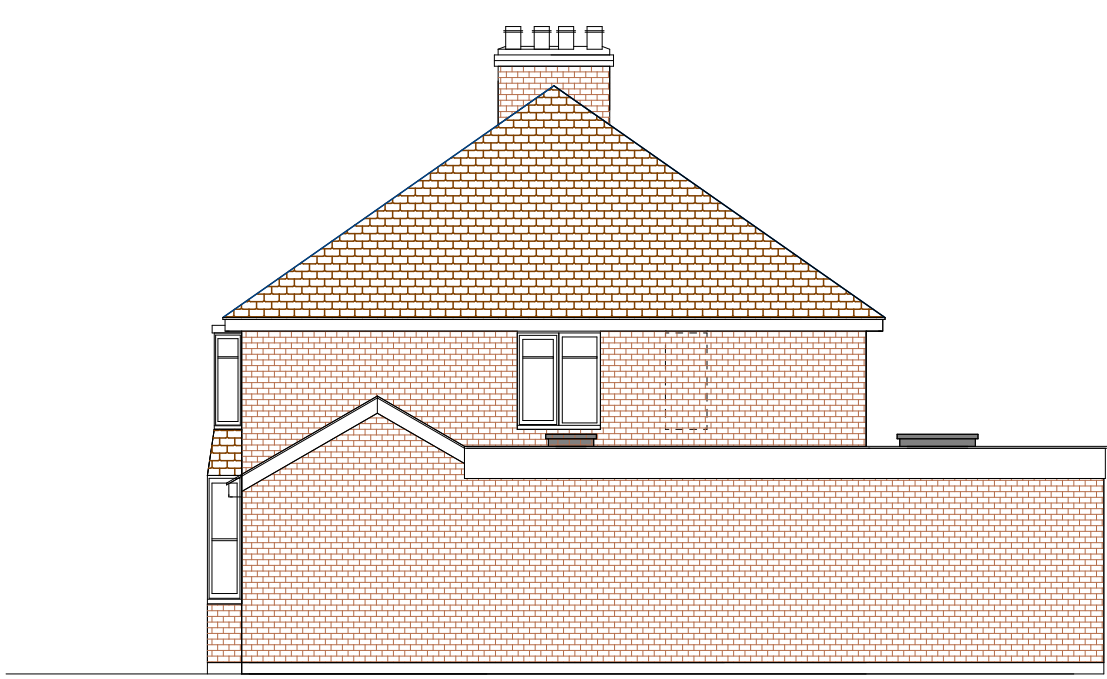


Proposed Side Elevation




Proposed Rear Elevation

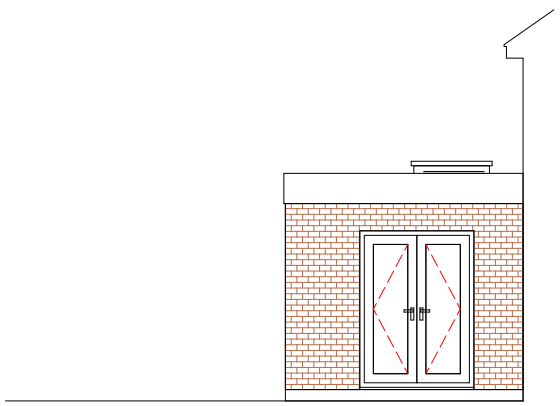


Proposed Side Elevation

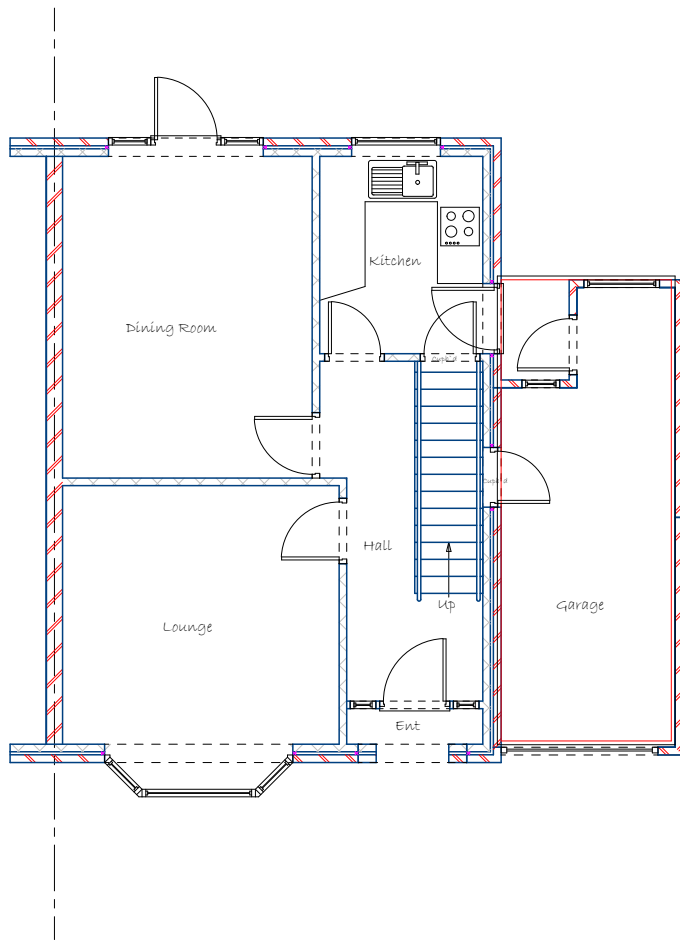


Existing Ground Floor Plan

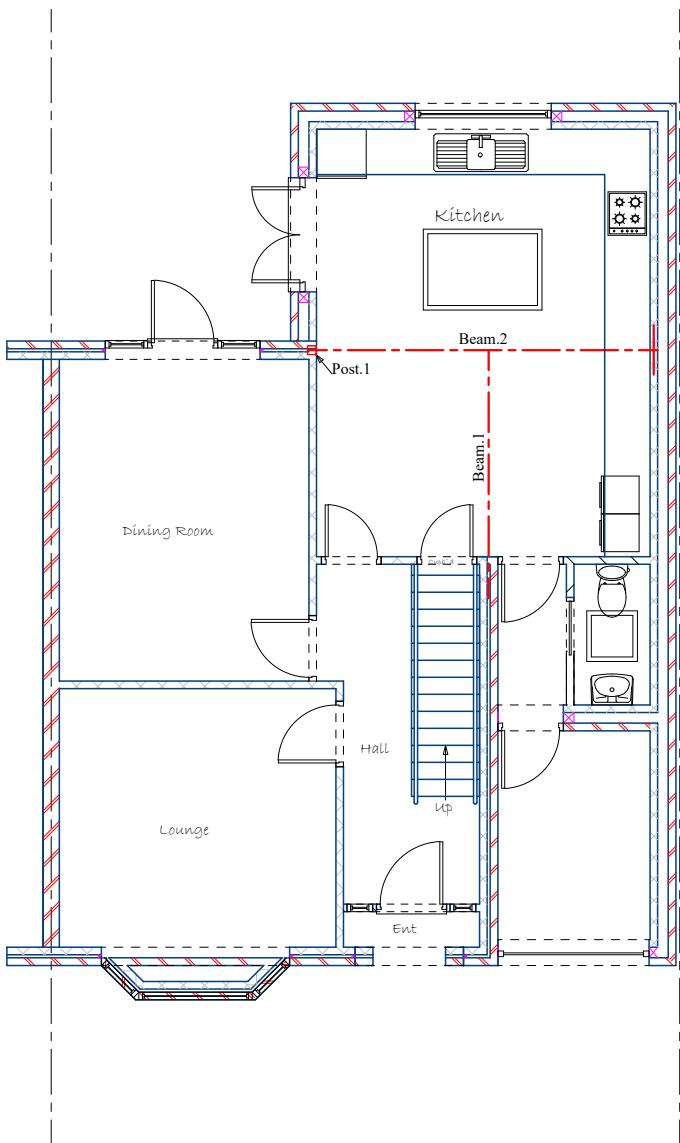

Proposed Ground Floor Plan

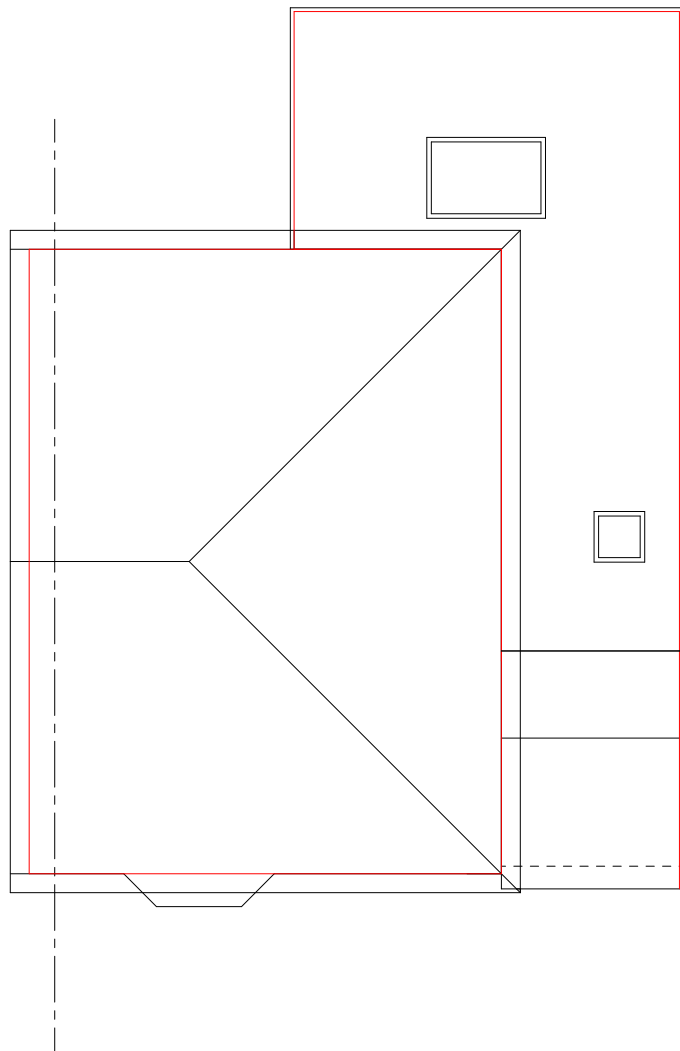

Proposed Roof Plan

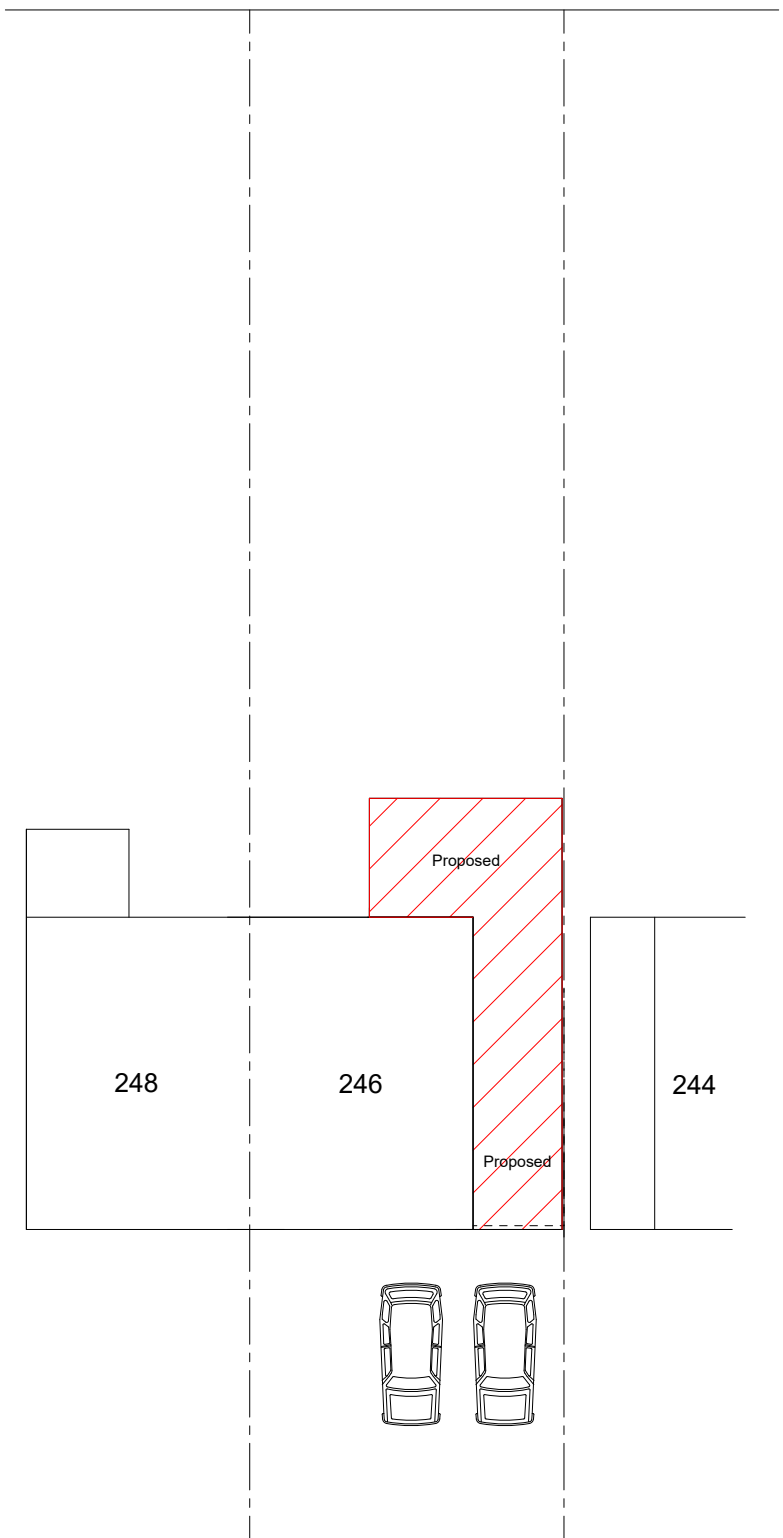

Kentwood Hill

Block Plan
Scale 1:200



Proposed: Single storey side and rear extension, with structural alterations following the removal of current side extension

Client: Mr Bob Atkinson

246 Kentwood Hill
Tilehurst
Reading
RG31 6DP

Drawings: Existing and proposed floor plans and elevations

Drawing No: P/Atkinson/2026/001 C

Date: 04/2026 Scale 1:100
1:200

Drawn by: Mark Seagrove Page Size - A1

8, Spring Walk
Wargrave
Reading
Berkshire
RG10 8DX
Tel: 0118 9404274
Mob: 07957580355
Email: mark@floorplansexpress.co.uk