

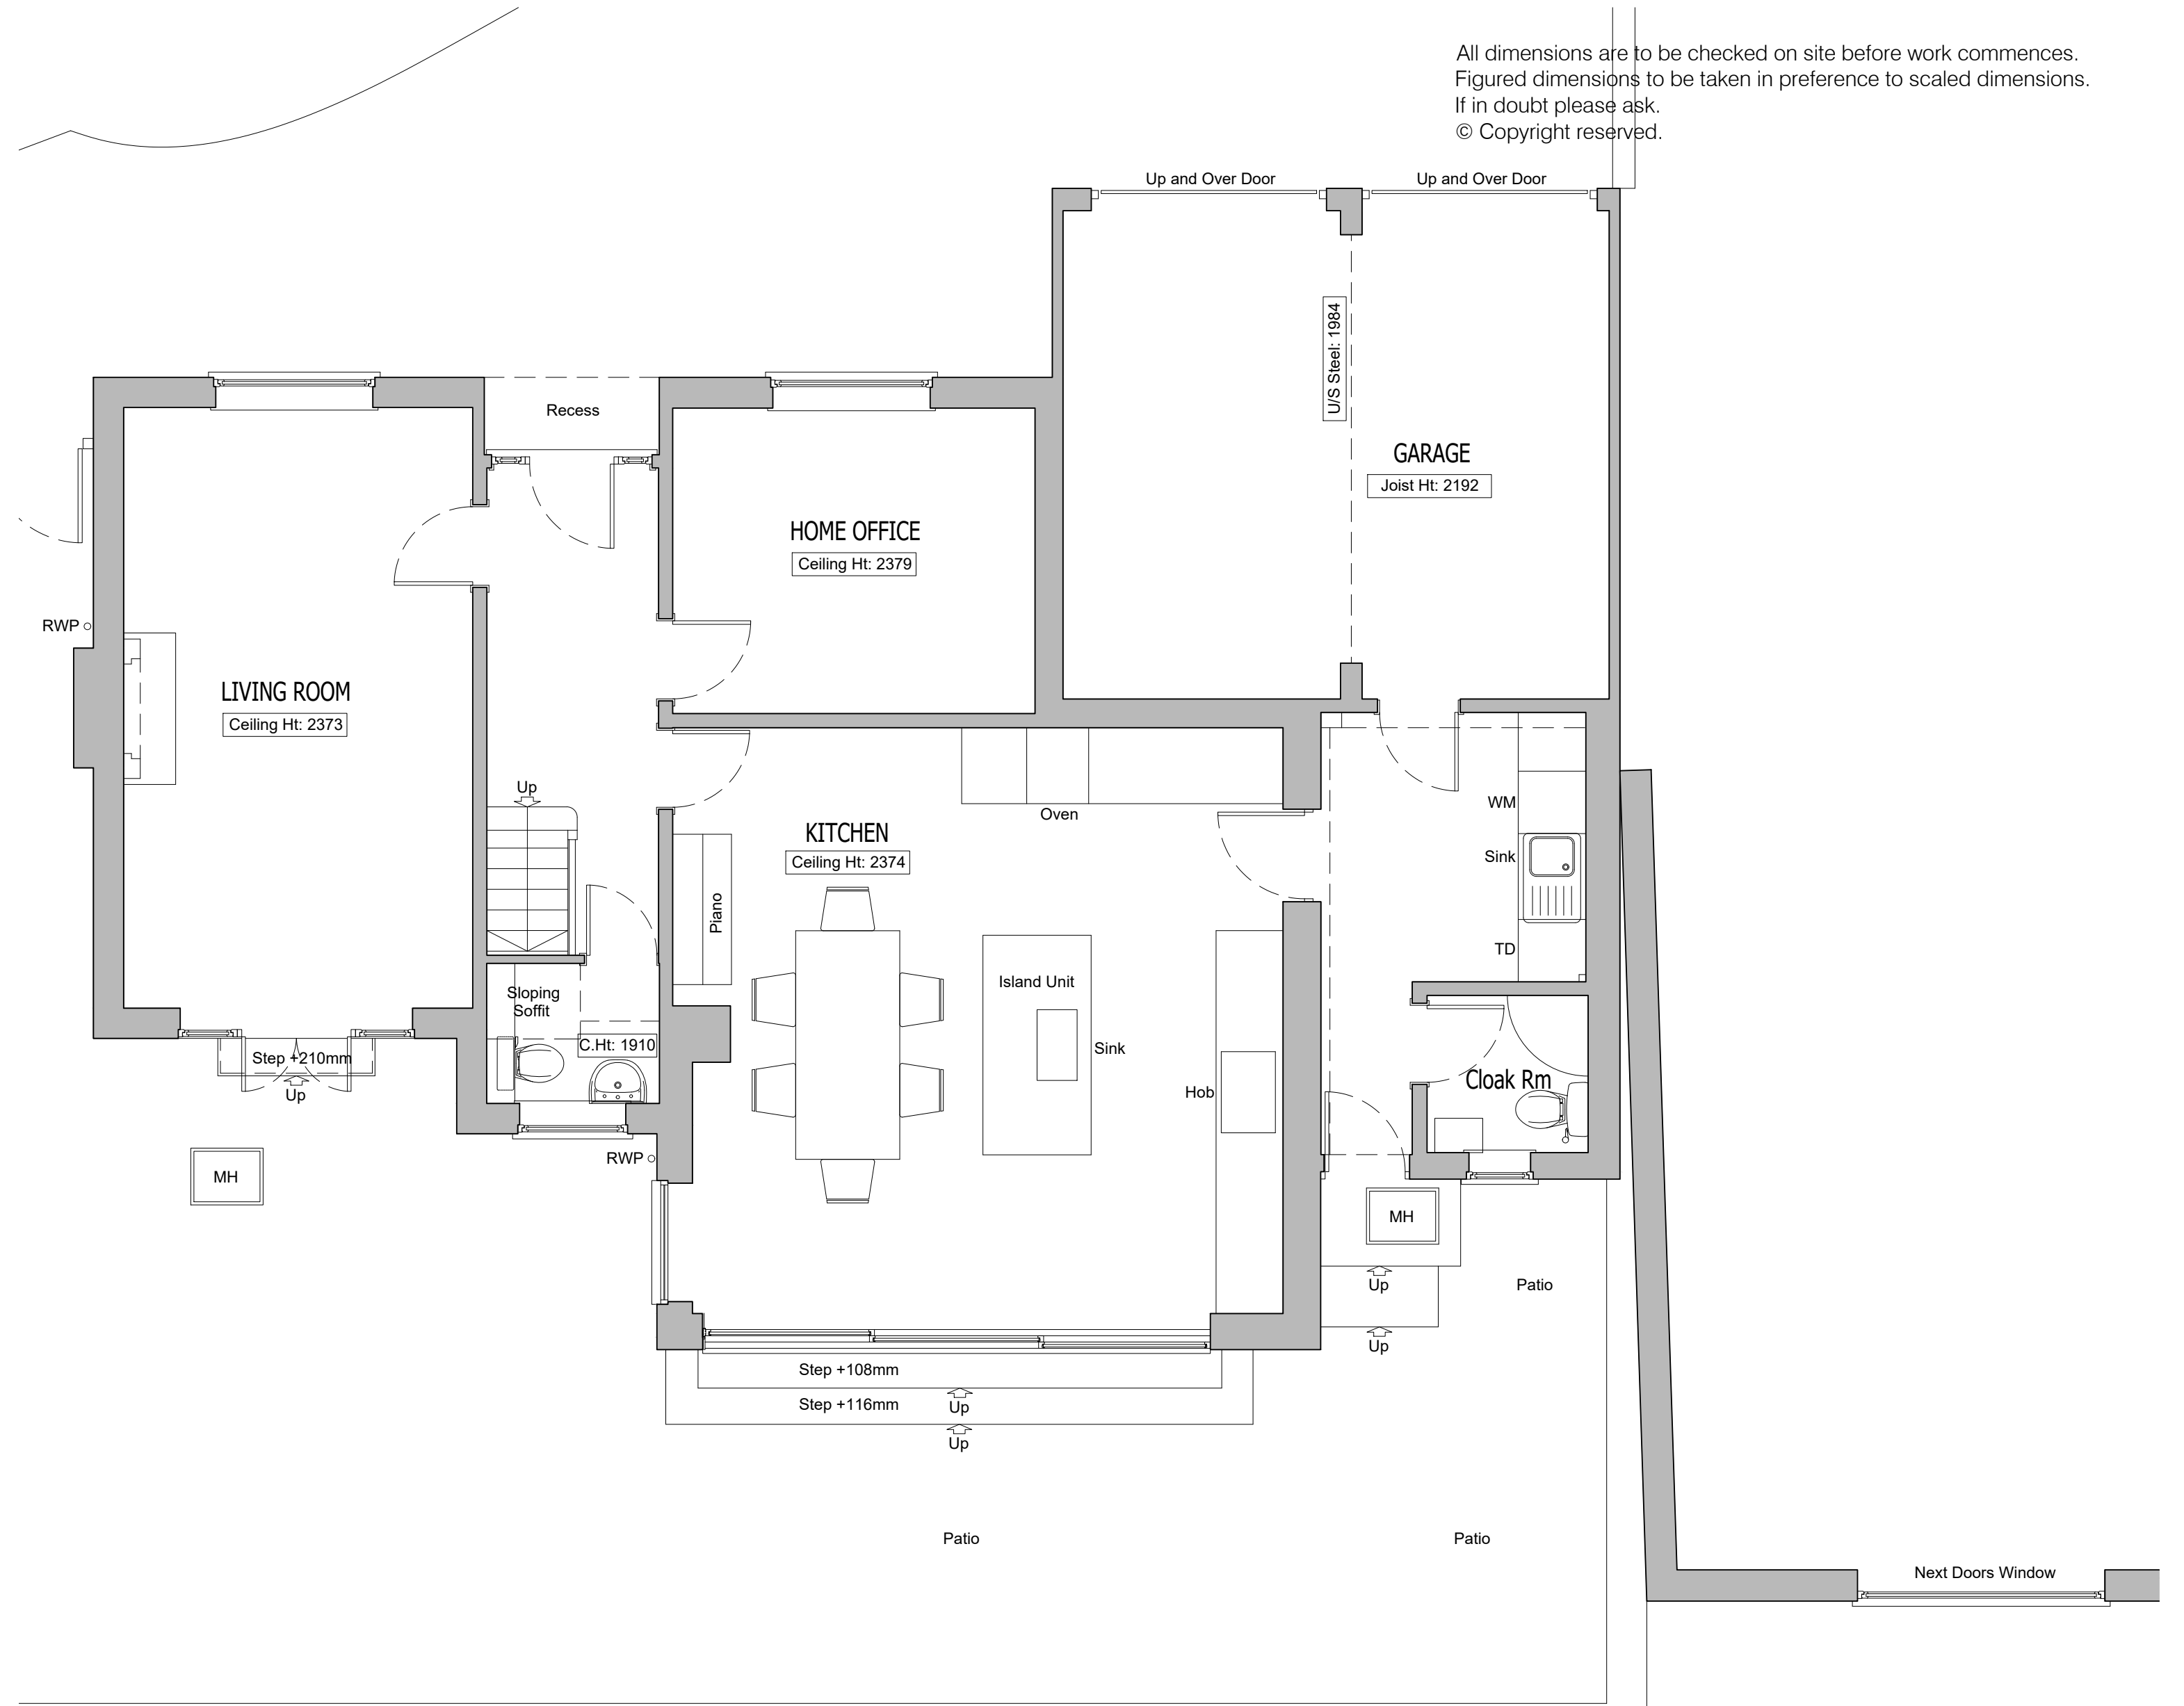


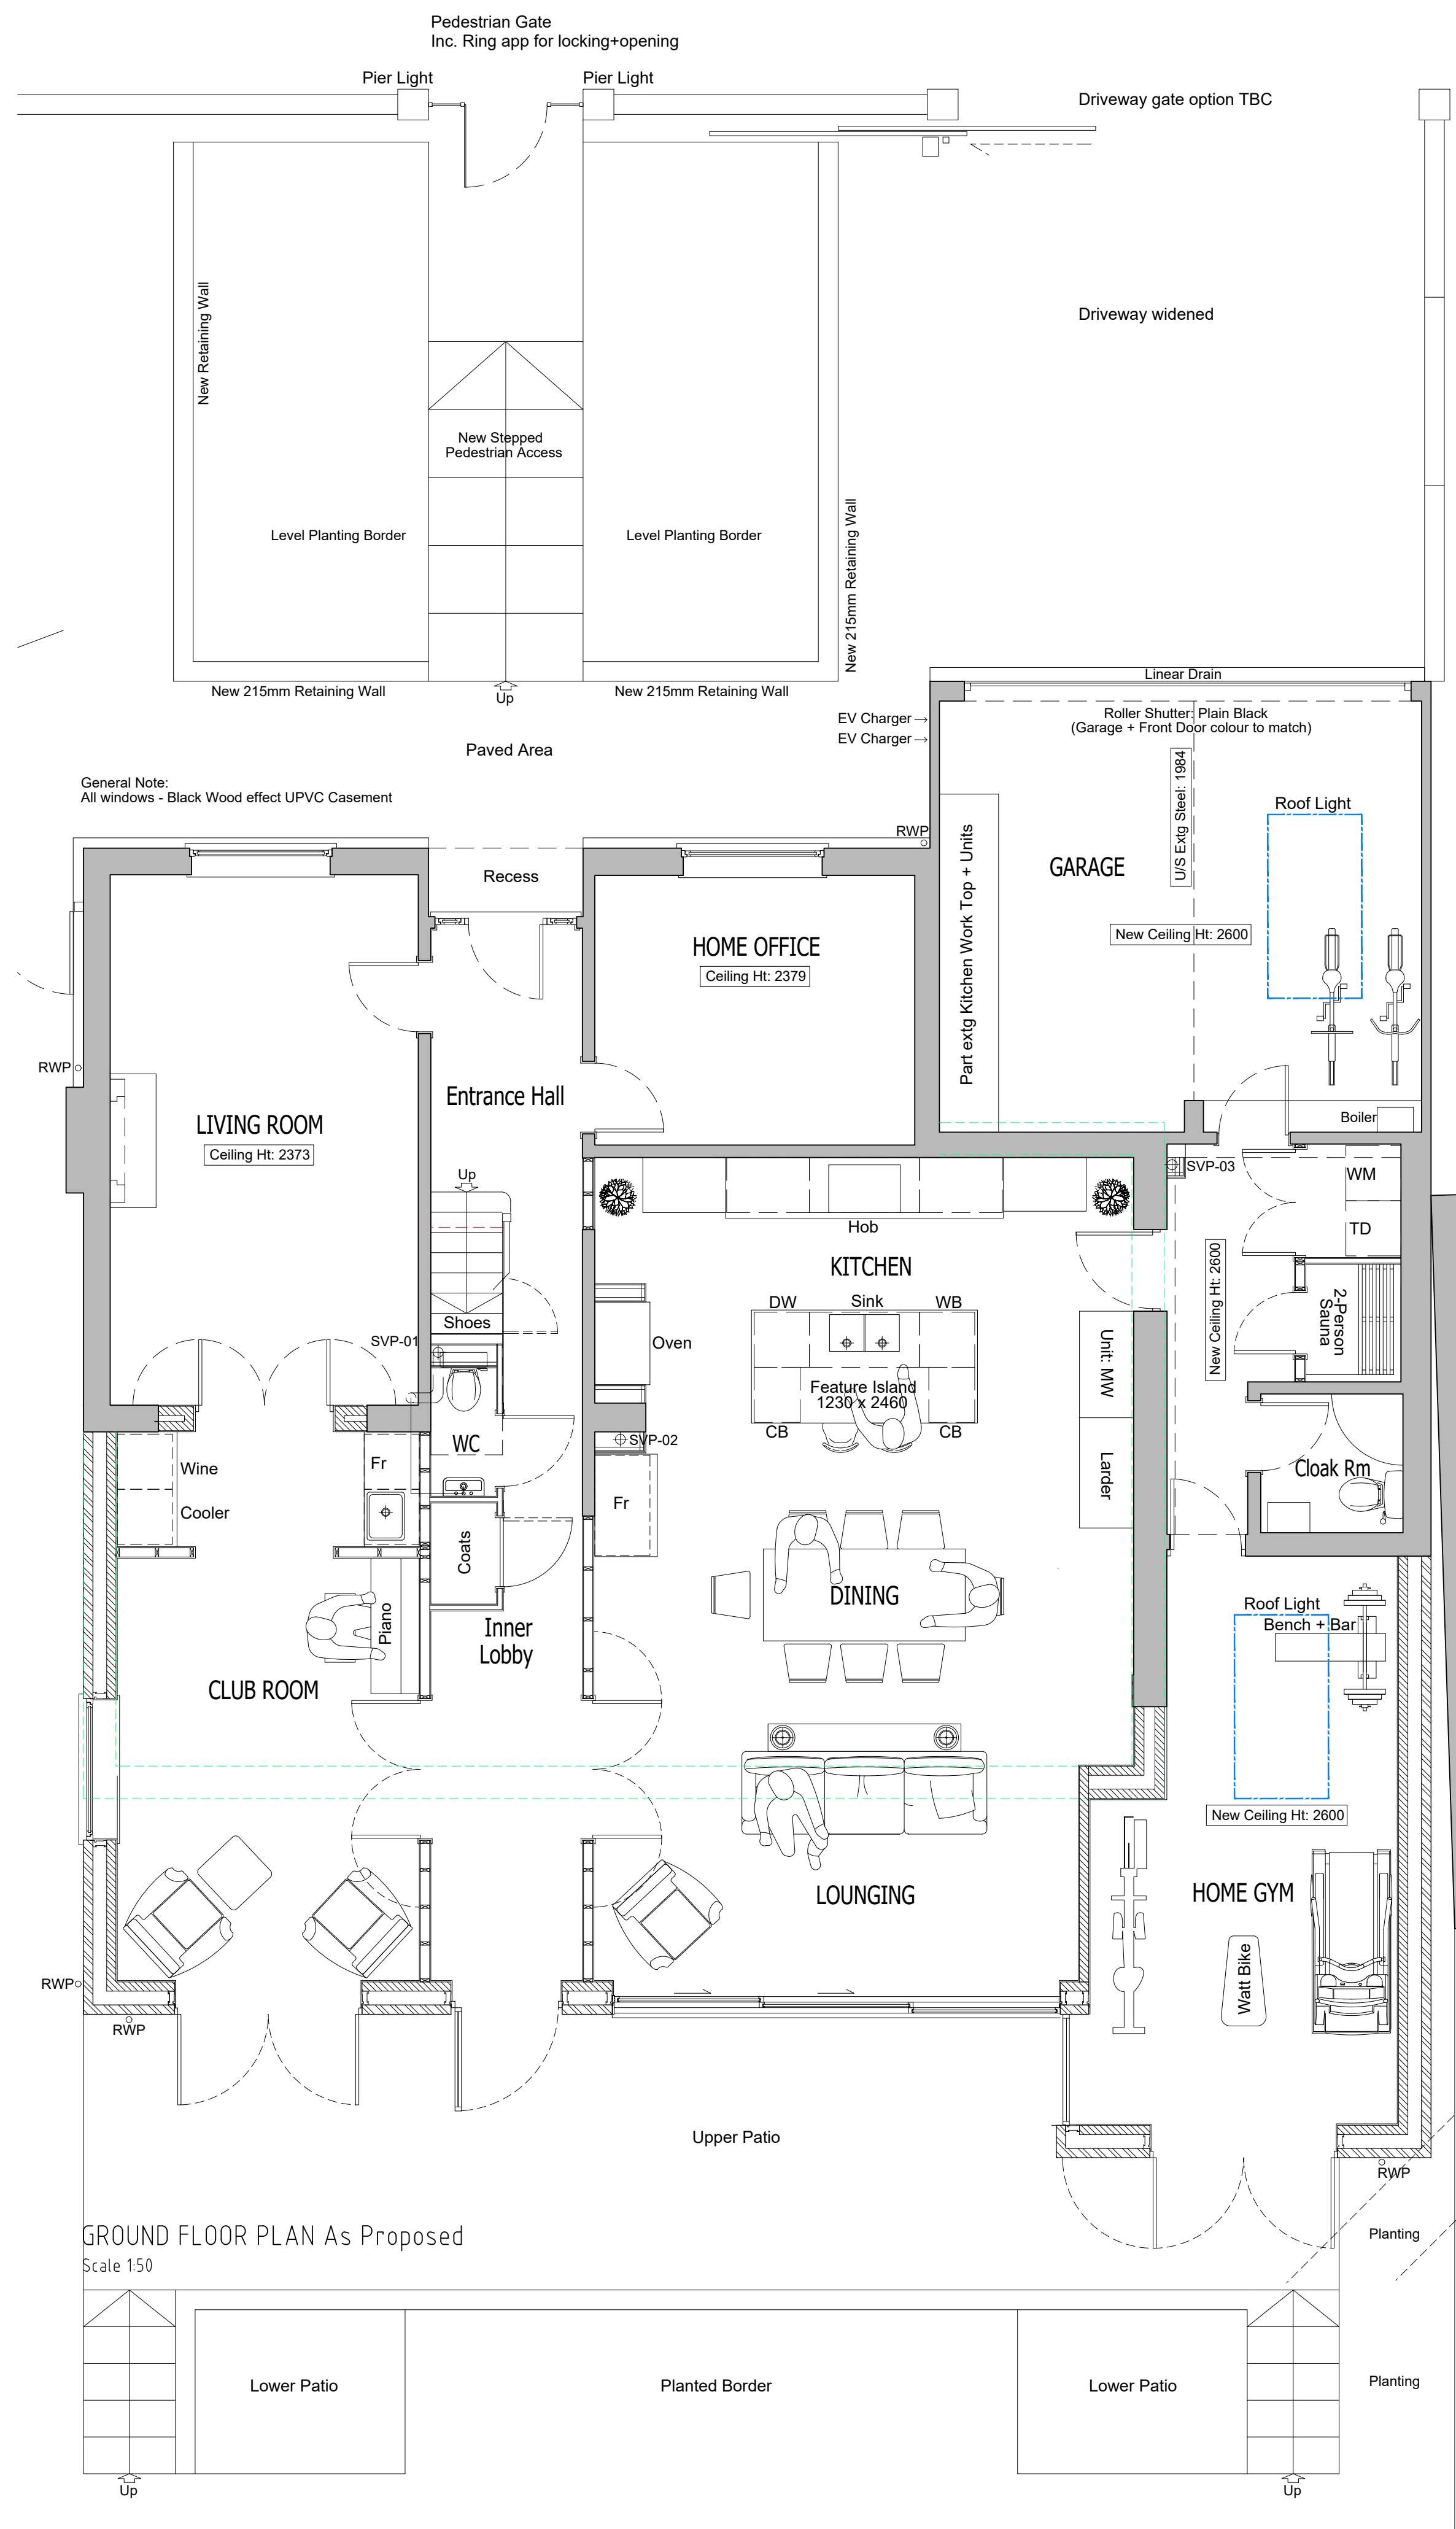

GROUND FLOOR PLAN As Existing
Scale 1:50

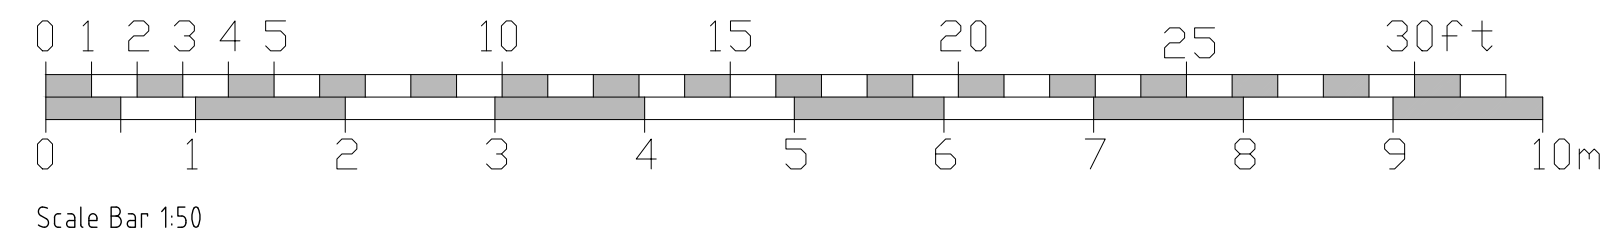

A	Pallo amended.	Next doors window denied	13-04-2026	DH
Rev	Description		Date	Initials
FOR PLANNING SUBMISSION				
HOLTHAM+NEWMAN ARCHITECTS				
'The Old Dairy' 282a Hyde End Road, Spencer's Wood, Reading, Berkshire, RG7 1DN			T: 07971 316499 E: hello@hnarchitects.co.uk	
Project: 7, Kelmescott Close Caversham Reading RG4 7DG				
Client Mr. T. Harris -				
Drawing Title: General Arrangement Floor Plans Ground Floor Level -				
As Existing and Proposed				
Scale: 1:50 @ A1		Dwg. No.: 2437-P120	Rev.: A	
-				
Drawn by: DH				
Date: Jan 2026				