
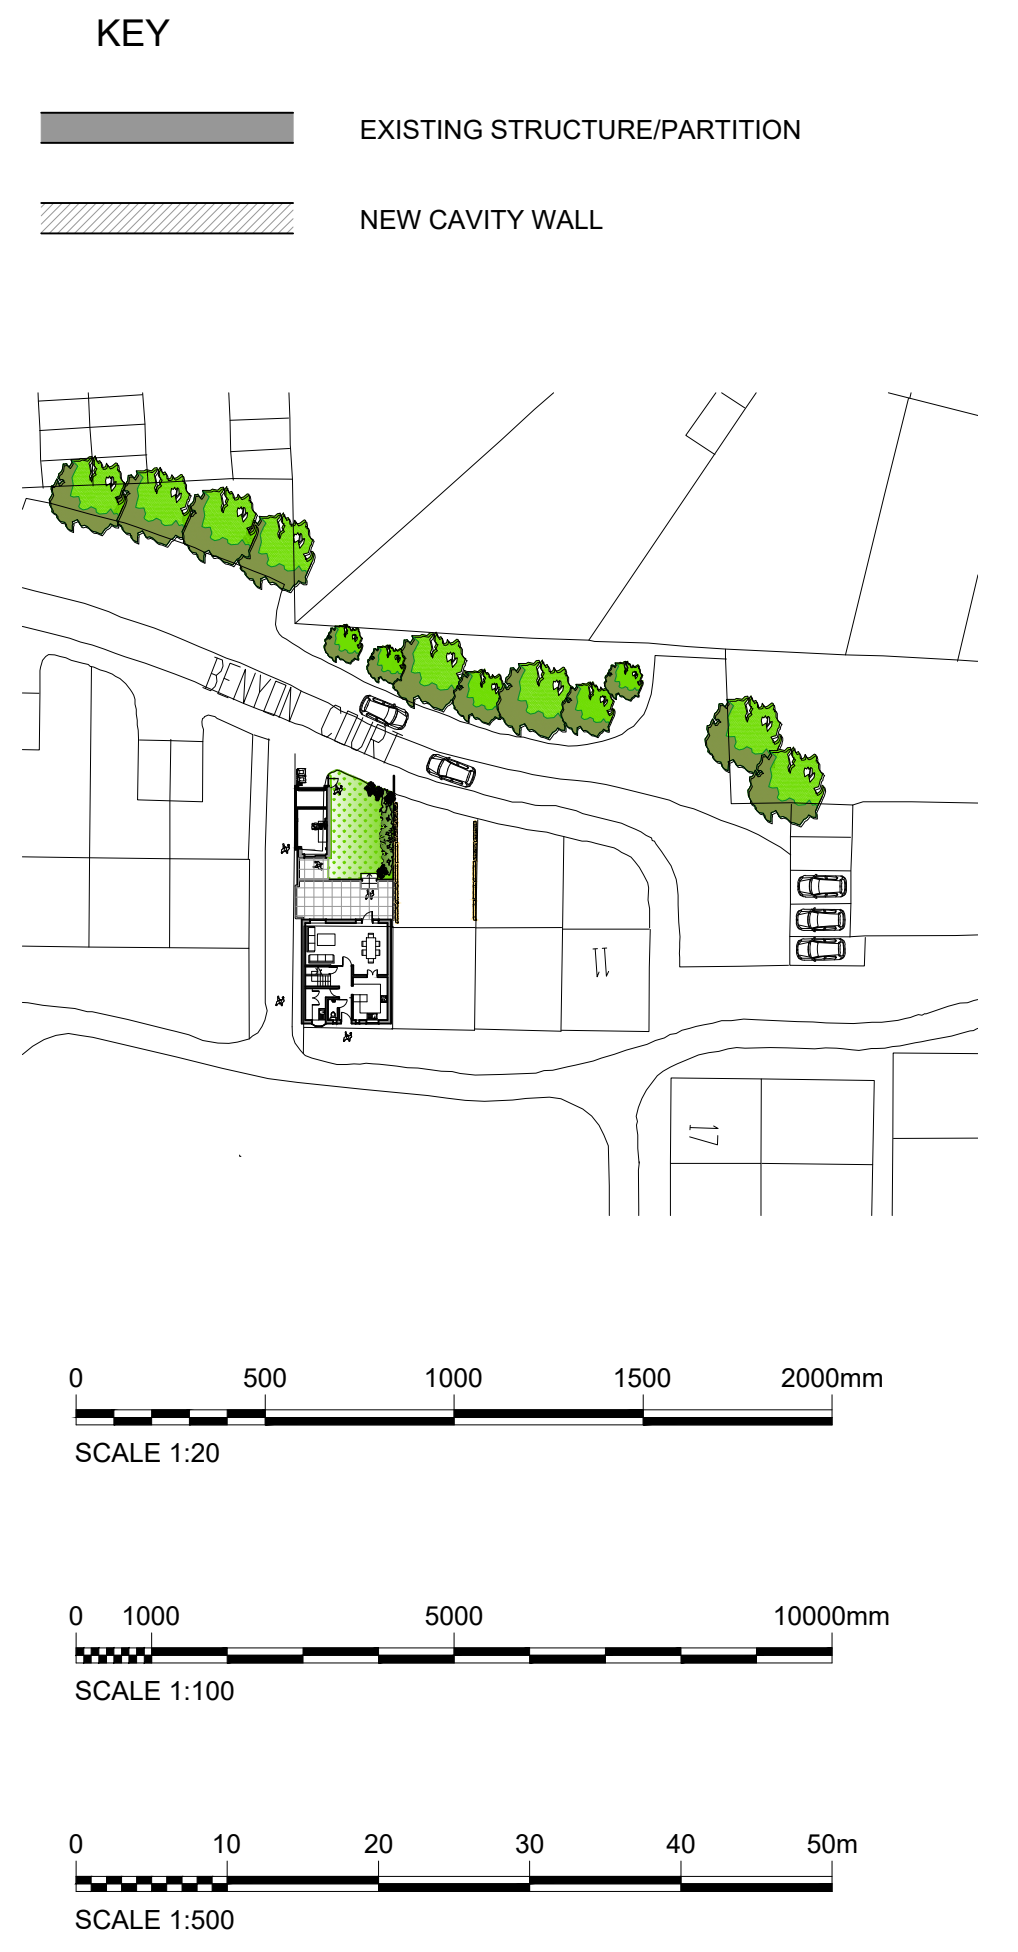
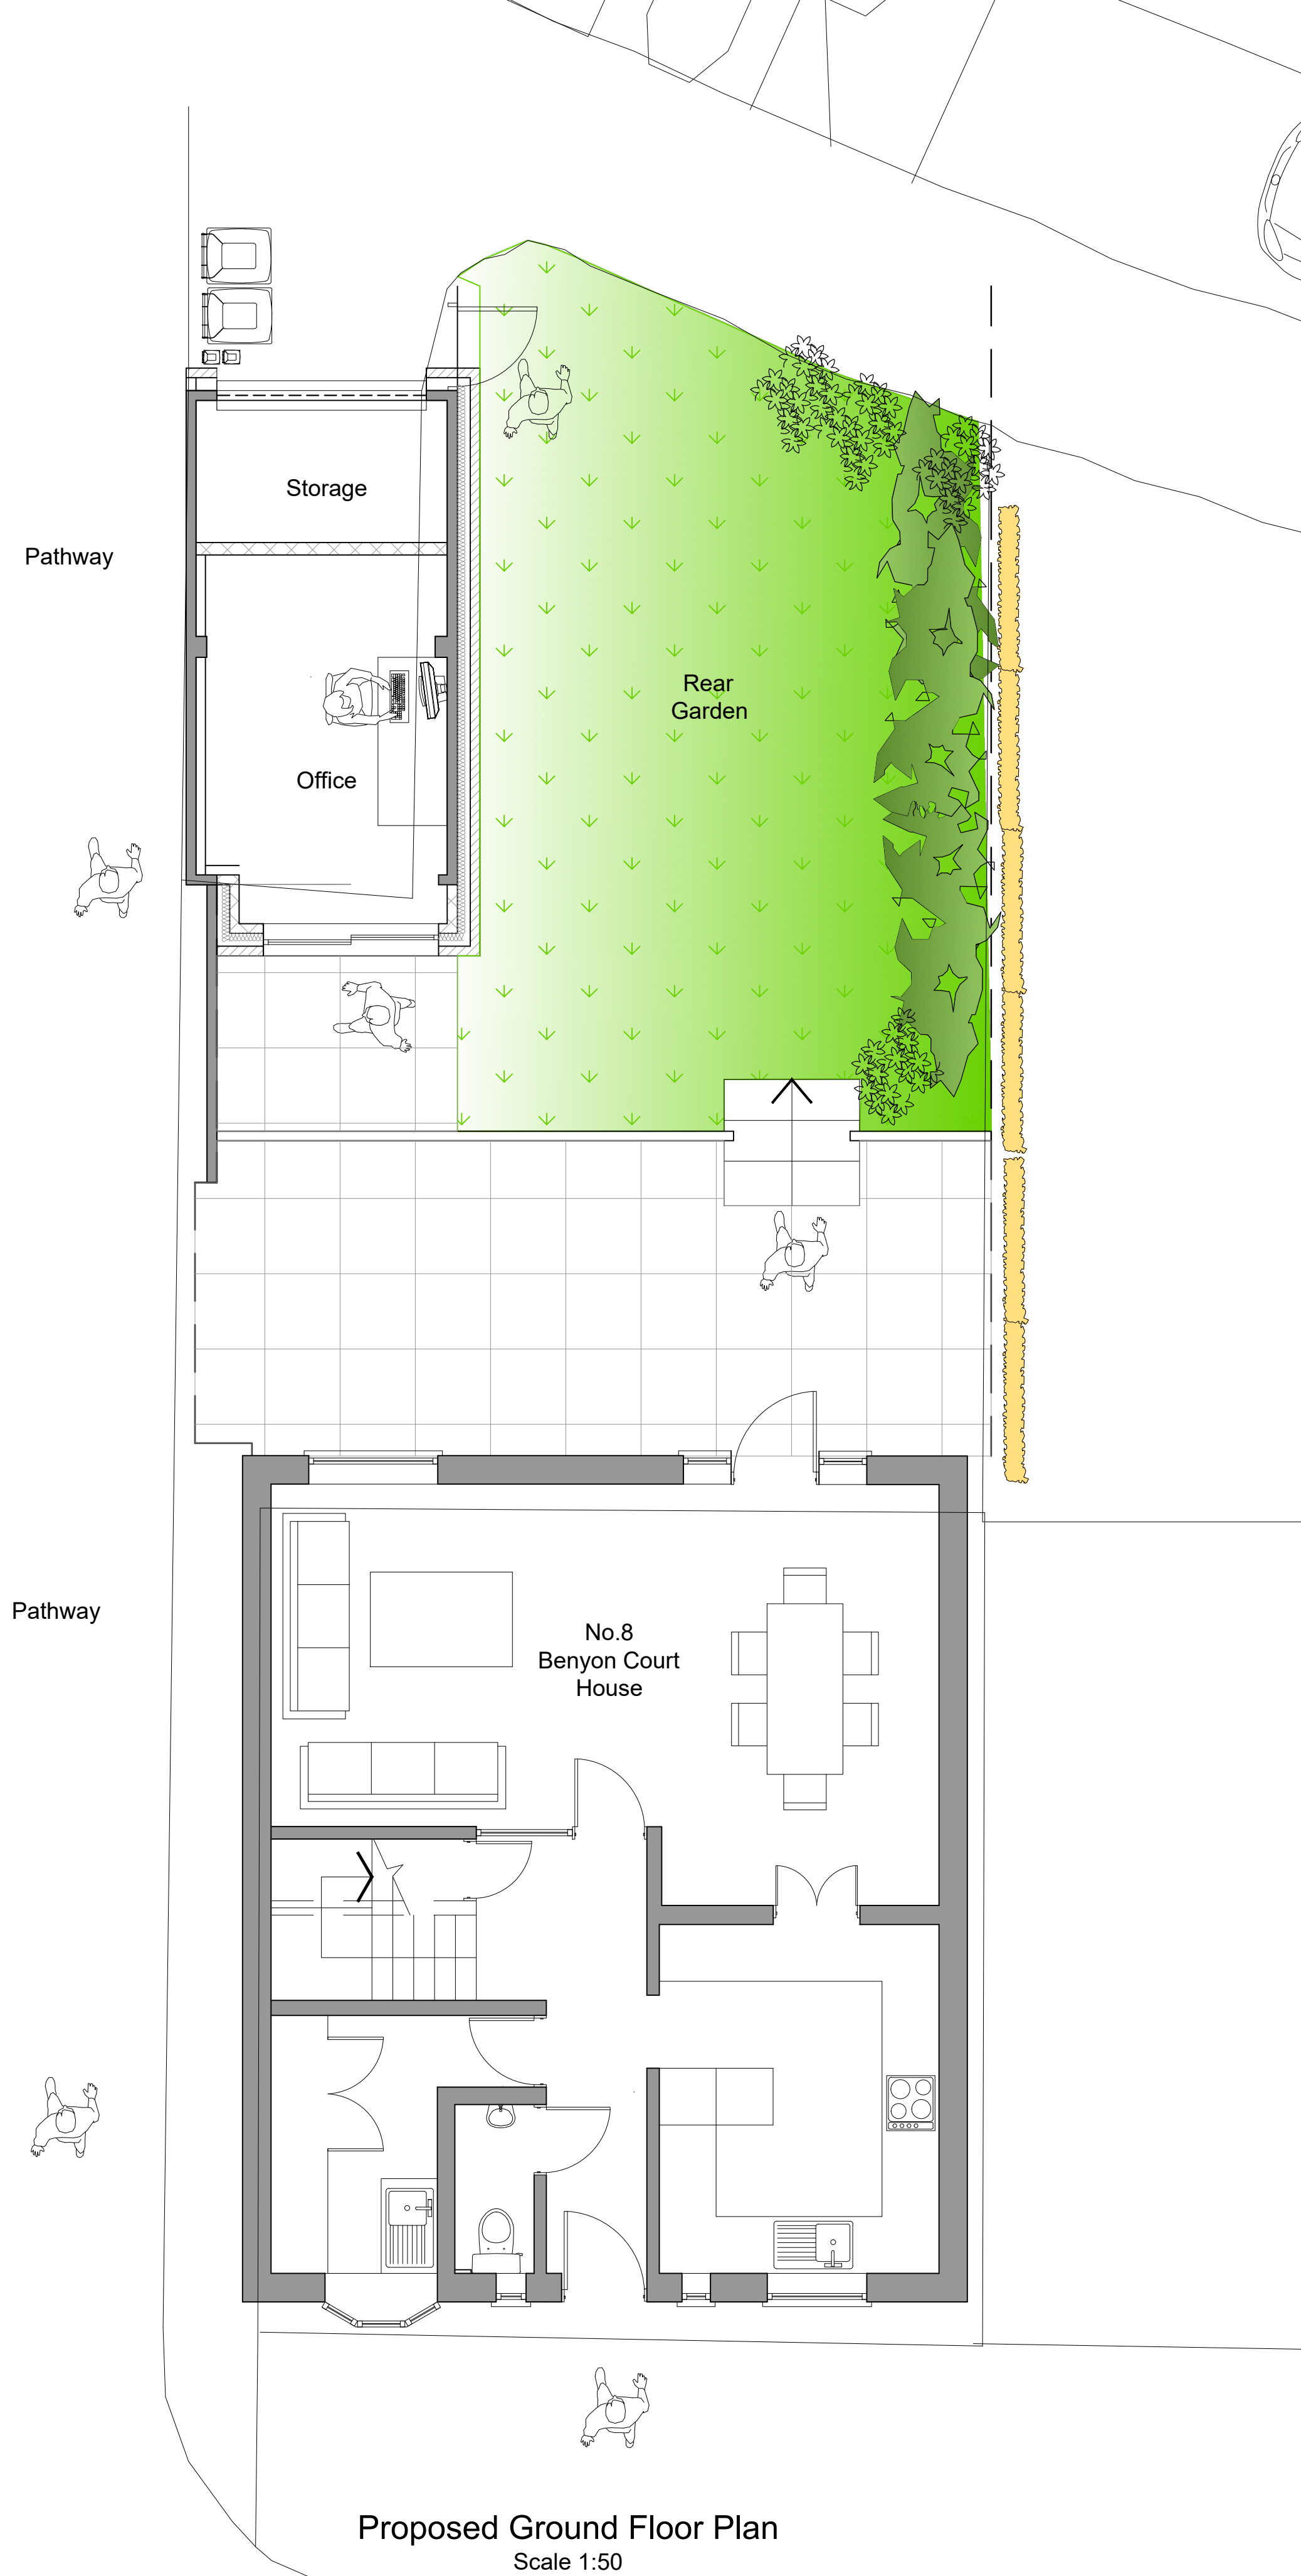


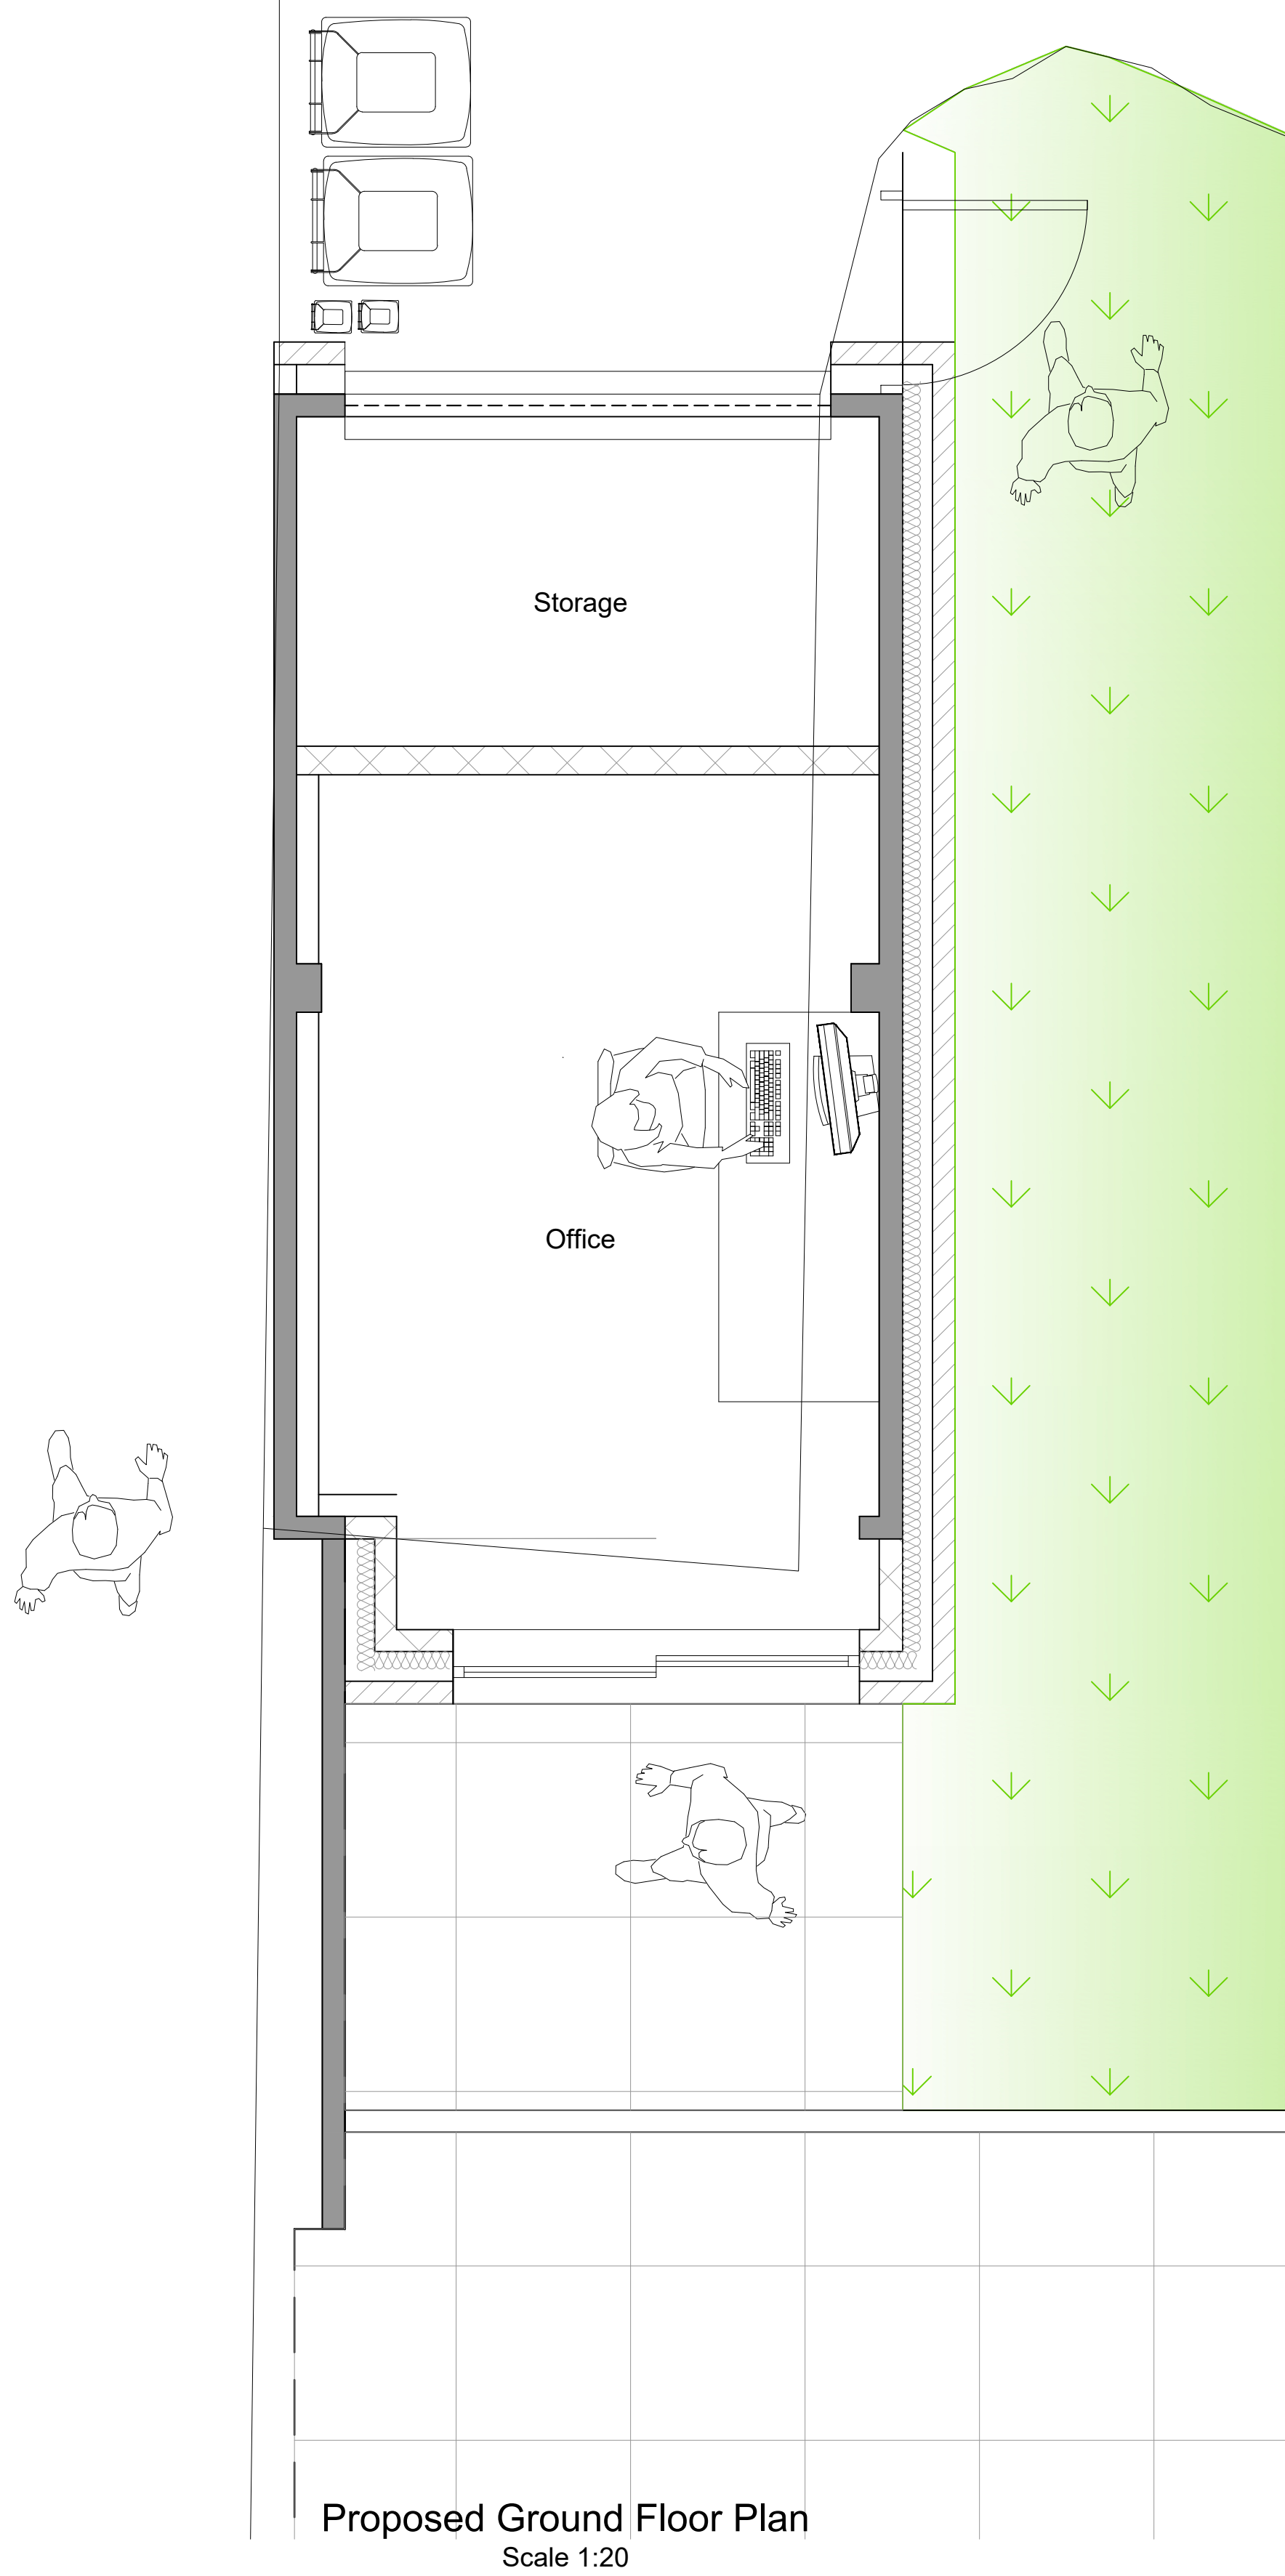

B	01.05.26	JA	DA	JA	ISSUED FOR PLANNING APPROVAL
A	22.04.26	JA	DA	JA	ISSUED FOR CLIENT APPROVAL
REV	DATE	DRN	CHKD	APPD	DESCRIPTION
DRAWING STATUS					

For Approval

BLUEBIRD
DESIGN SERVICES

E: info@bluebirdengineering.co.uk
T: 0118 9583 551
A: 46 London Street, Reading, RG1 4SQ

CLIENT	Mr & Mrs Carter	
PROJECT	8 Benyon Court Reading	
TITLE	Proposed Ground Floor Plan	
DRAWN	JA	SCALE As Shown @ A1
DATE	April 26	
DRG NO	A-1020	REV B
© BLUEBIRD ENGINEERING LTD 2022		