

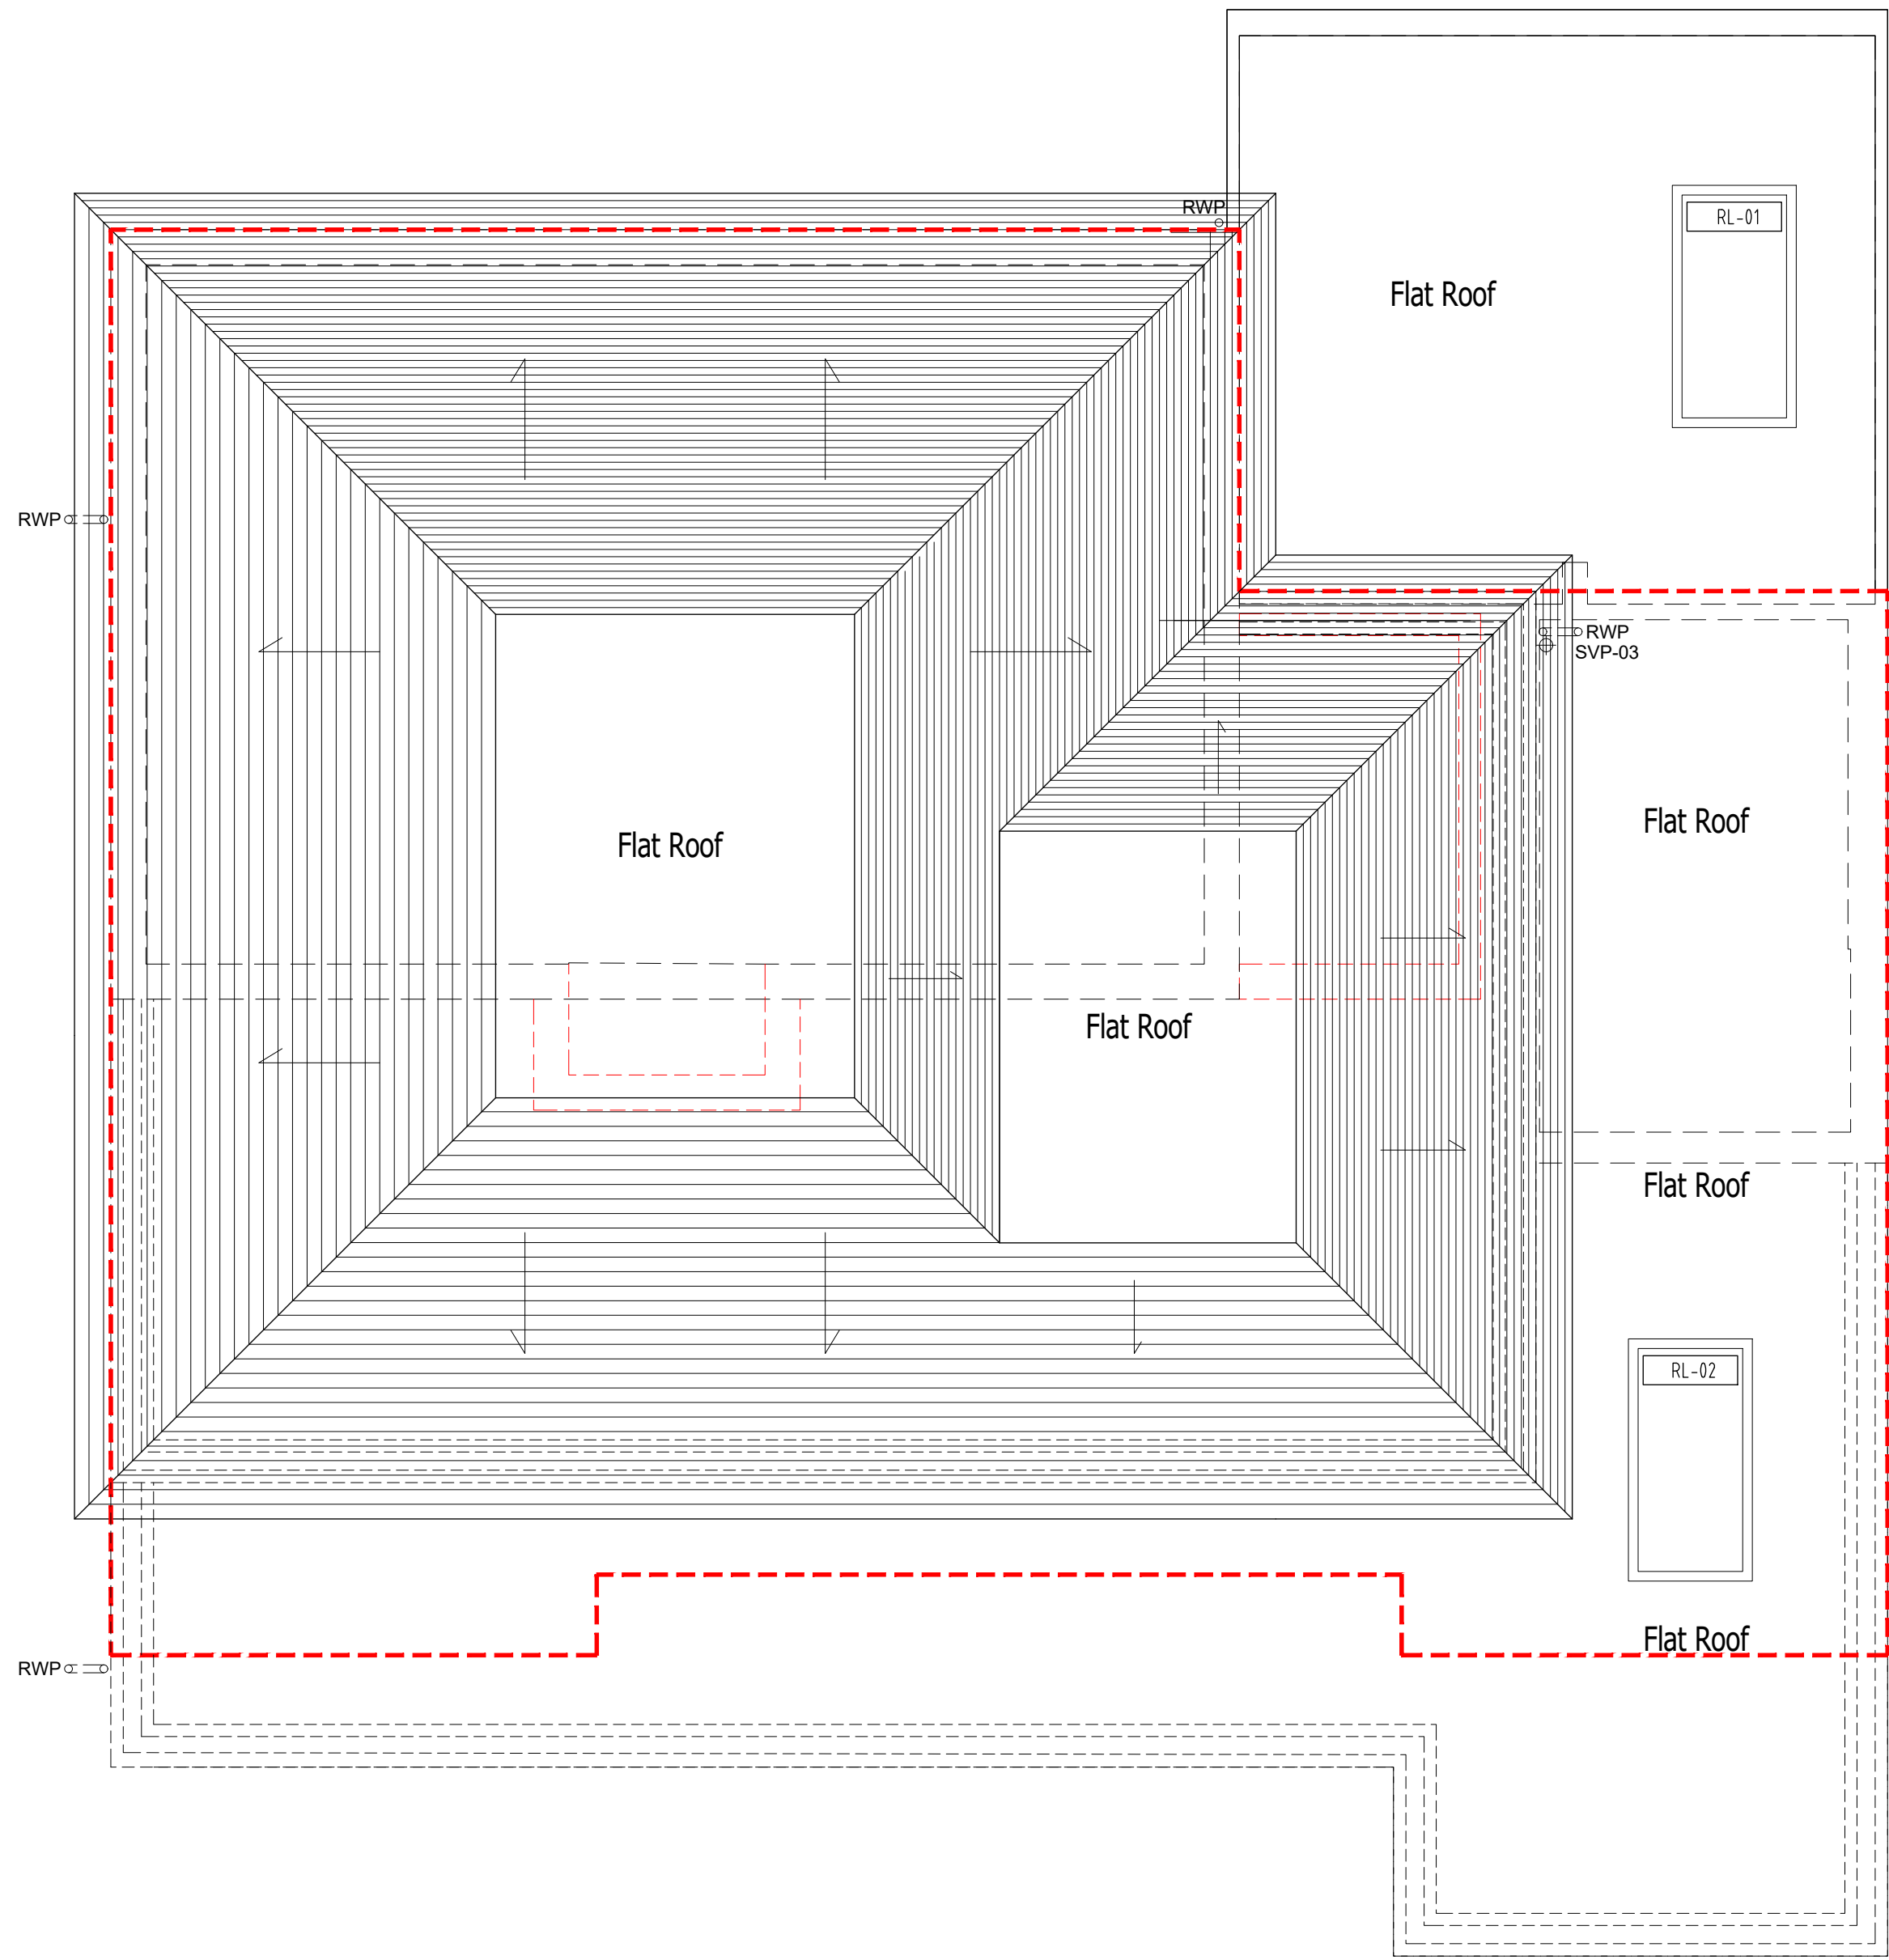
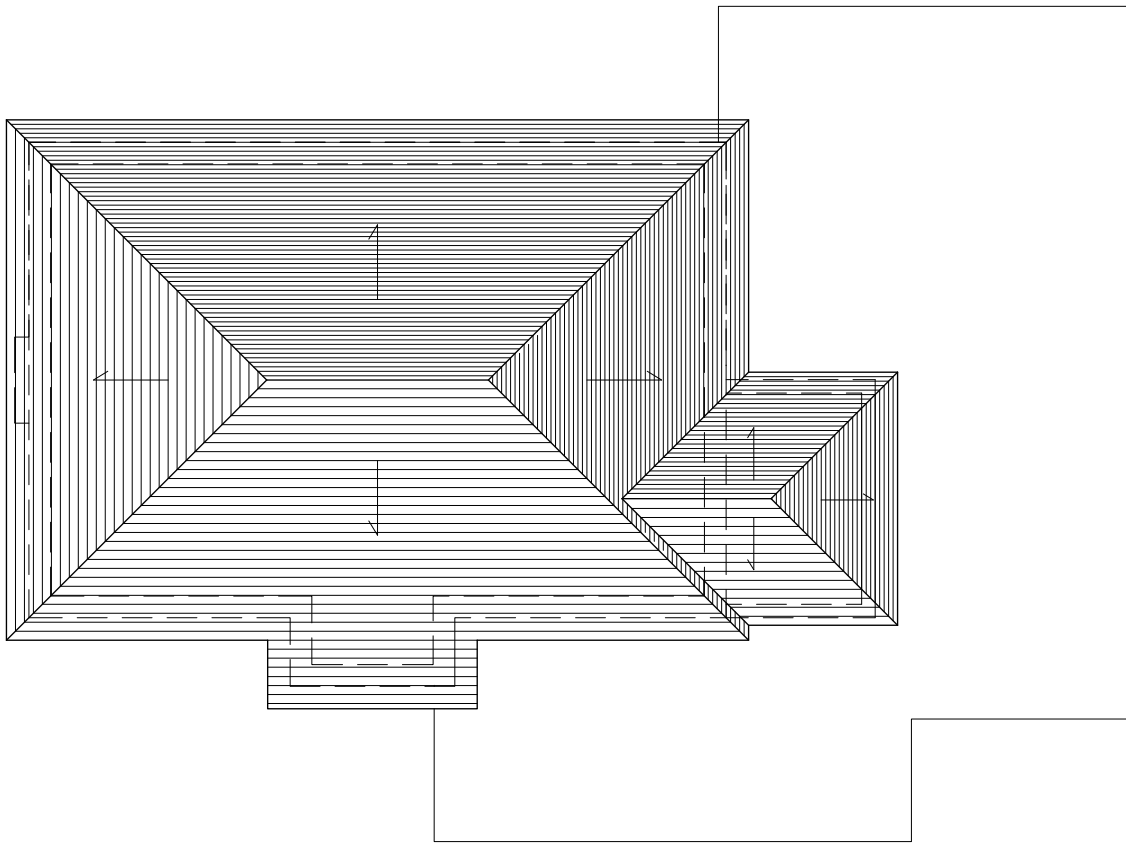



All dimensions are to be checked on site before work commences.
Figured dimensions to be taken in preference to scaled dimensions.
If in doubt please ask.
© Copyright reserved.

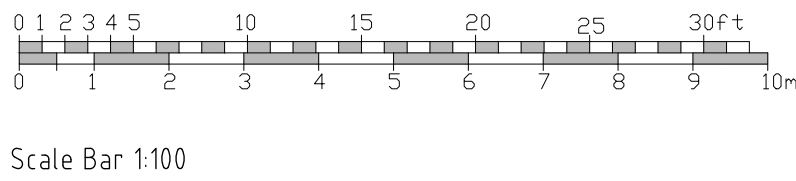

ROOF-SCAPE PLAN - As Proposed
Scale 1:50

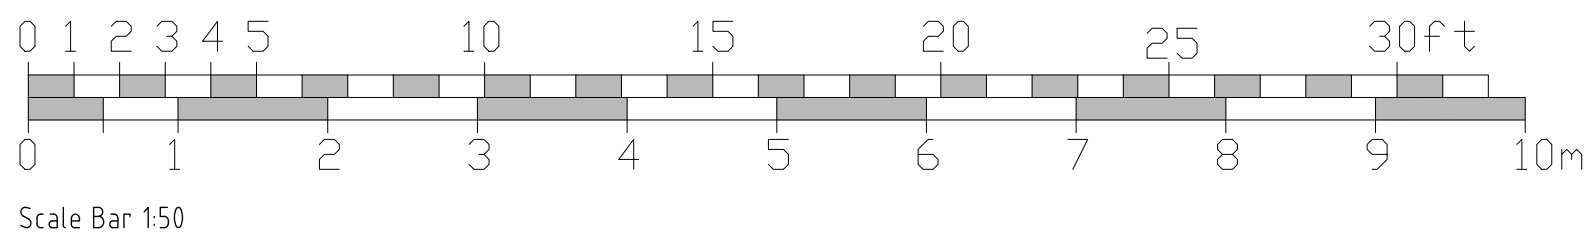

ROOF-SCAPE PLAN - As Existing
Scale 1:100

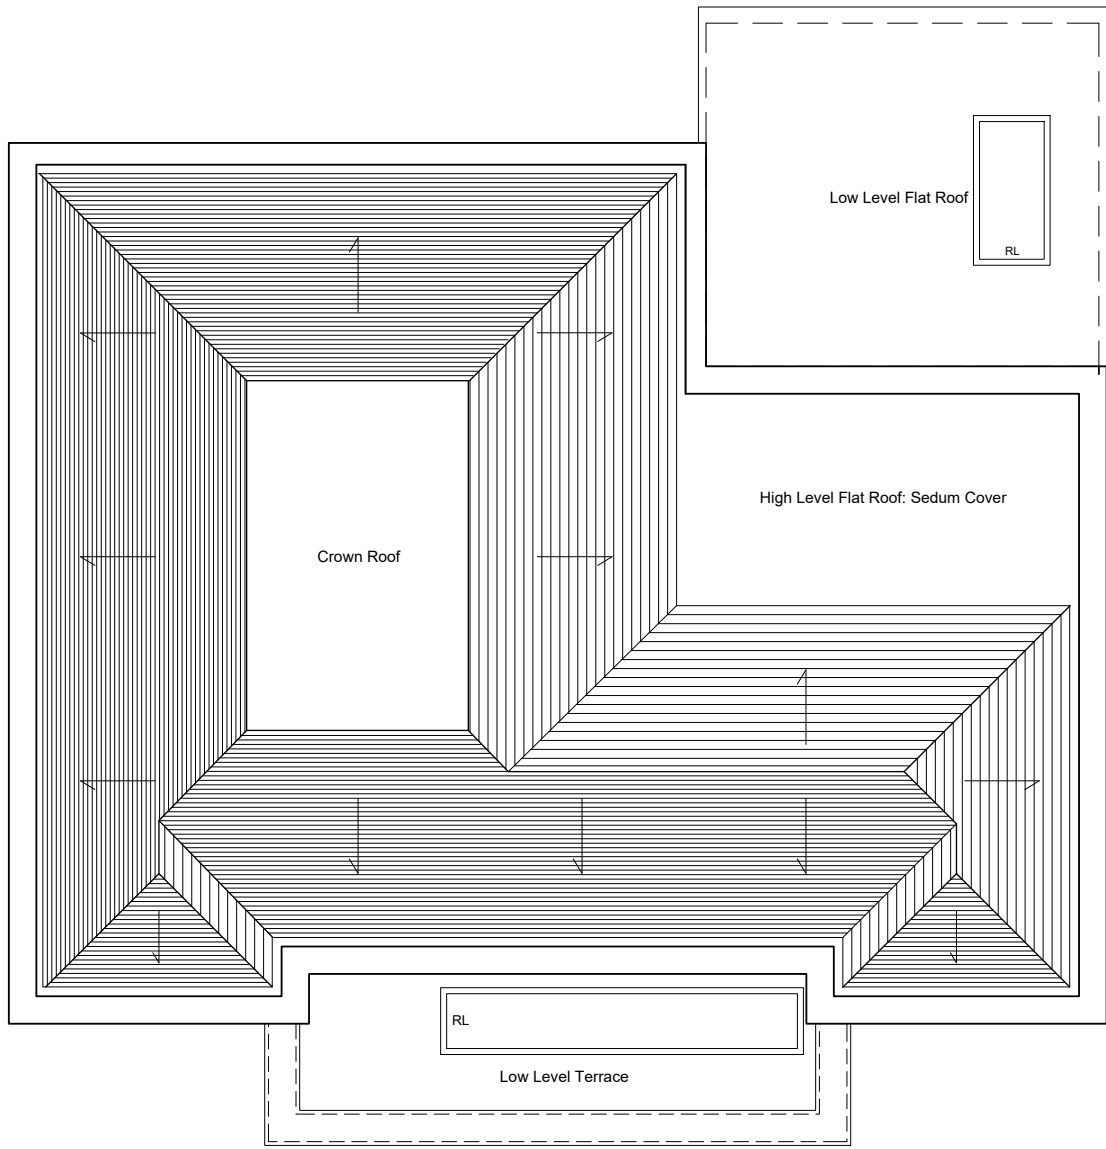

ROOF-SCAPE PLAN - As Approved
Scale 1:100

A Roof Plan revised		13-04-2026	DH
Rev	Description	Date	Initials
FOR PLANNING SUBMISSION			
HOLTHAM+NEWMAN ARCHITECTS The Old Dairy 282a Hyde End Road, Spencer's Wood, Reading, Berkshire, RG7 1DN T: 07971 316499 E: hello@hnarchitects.co.uk			
Project: 7, Kelmscott Close Caversham Reading RG4 7DG			
Client Mr. T. Harris -			
Drawing Title: Roof-Scape Plan -			
As Existing and Proposed			
Scale:	Varies @ A1 Dwg. No.:	Rev.:	
-	2437-P122	A	
Drawn by:	DH		
Date:	Jan 2026		