




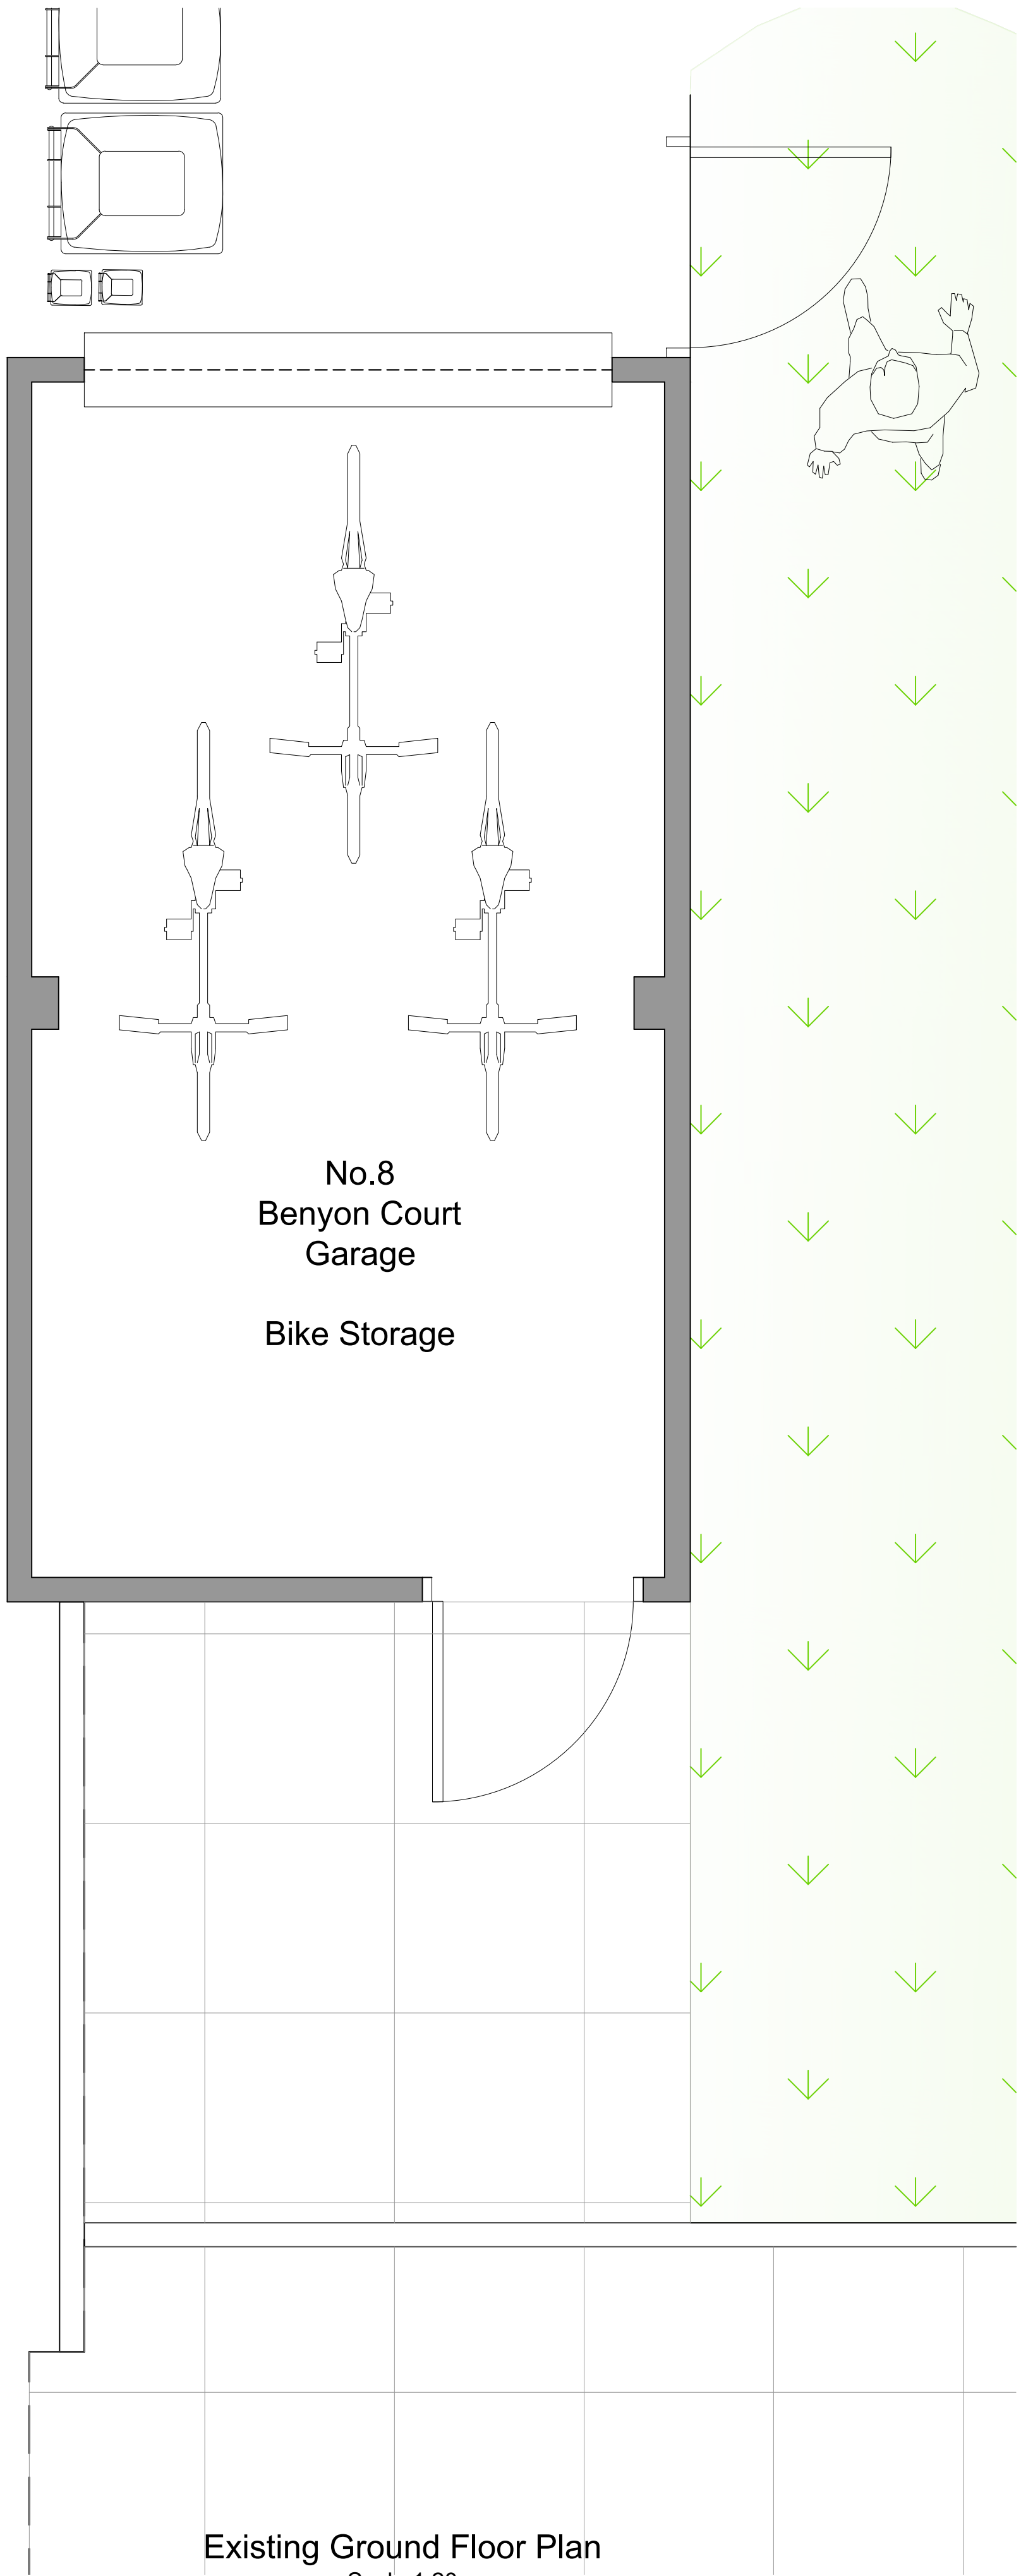

Existing Ground Floor Plan
Scale 1:20

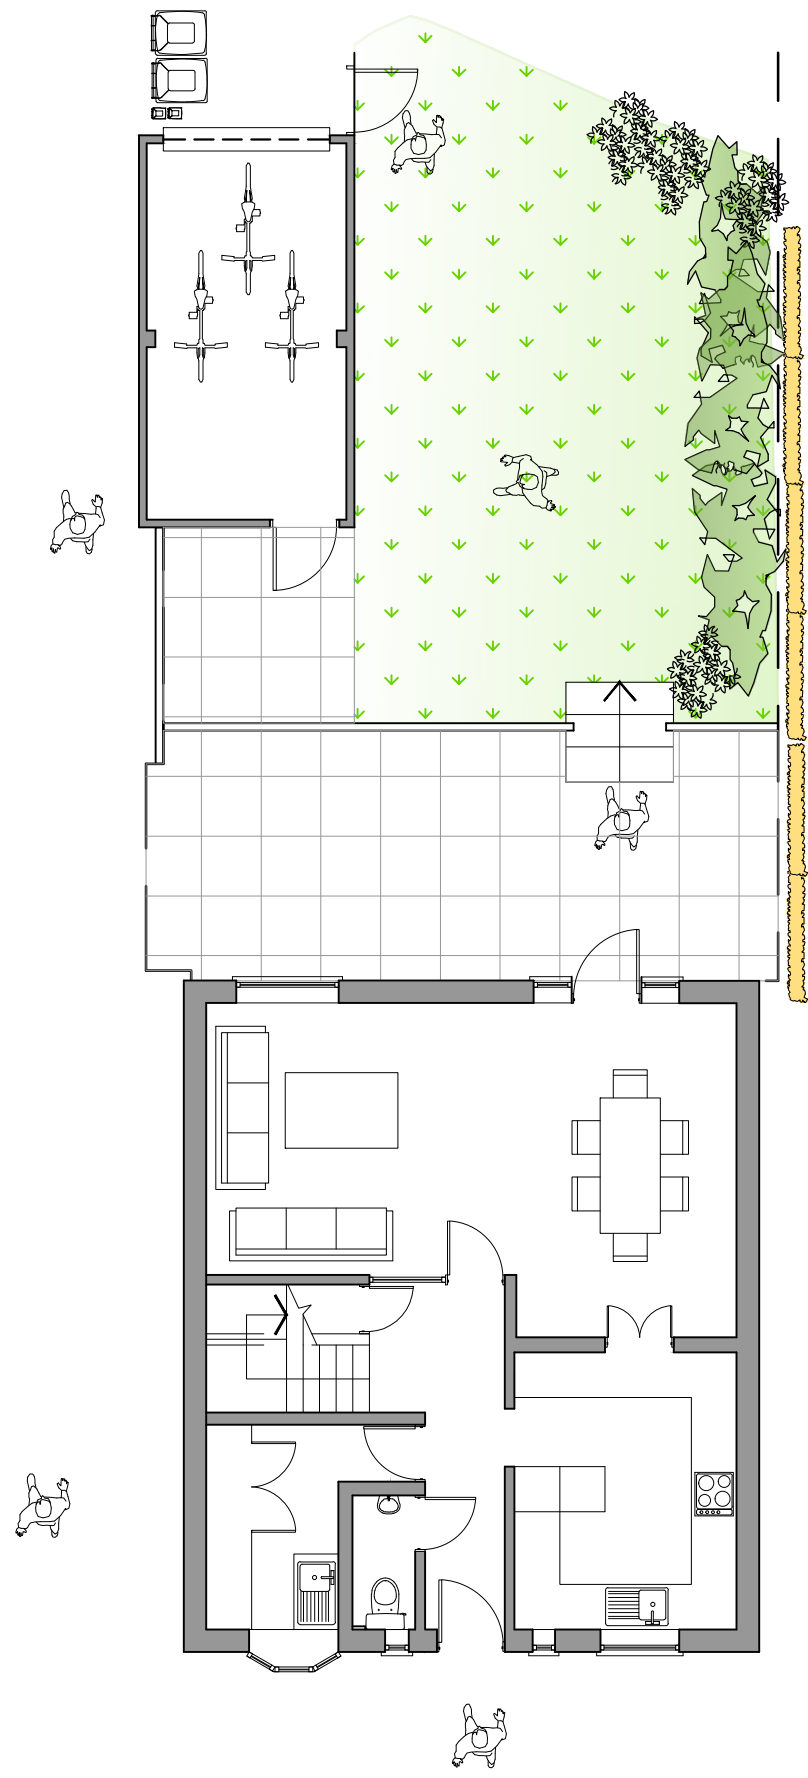

Existing Ground Floor Plan
Scale 1:100

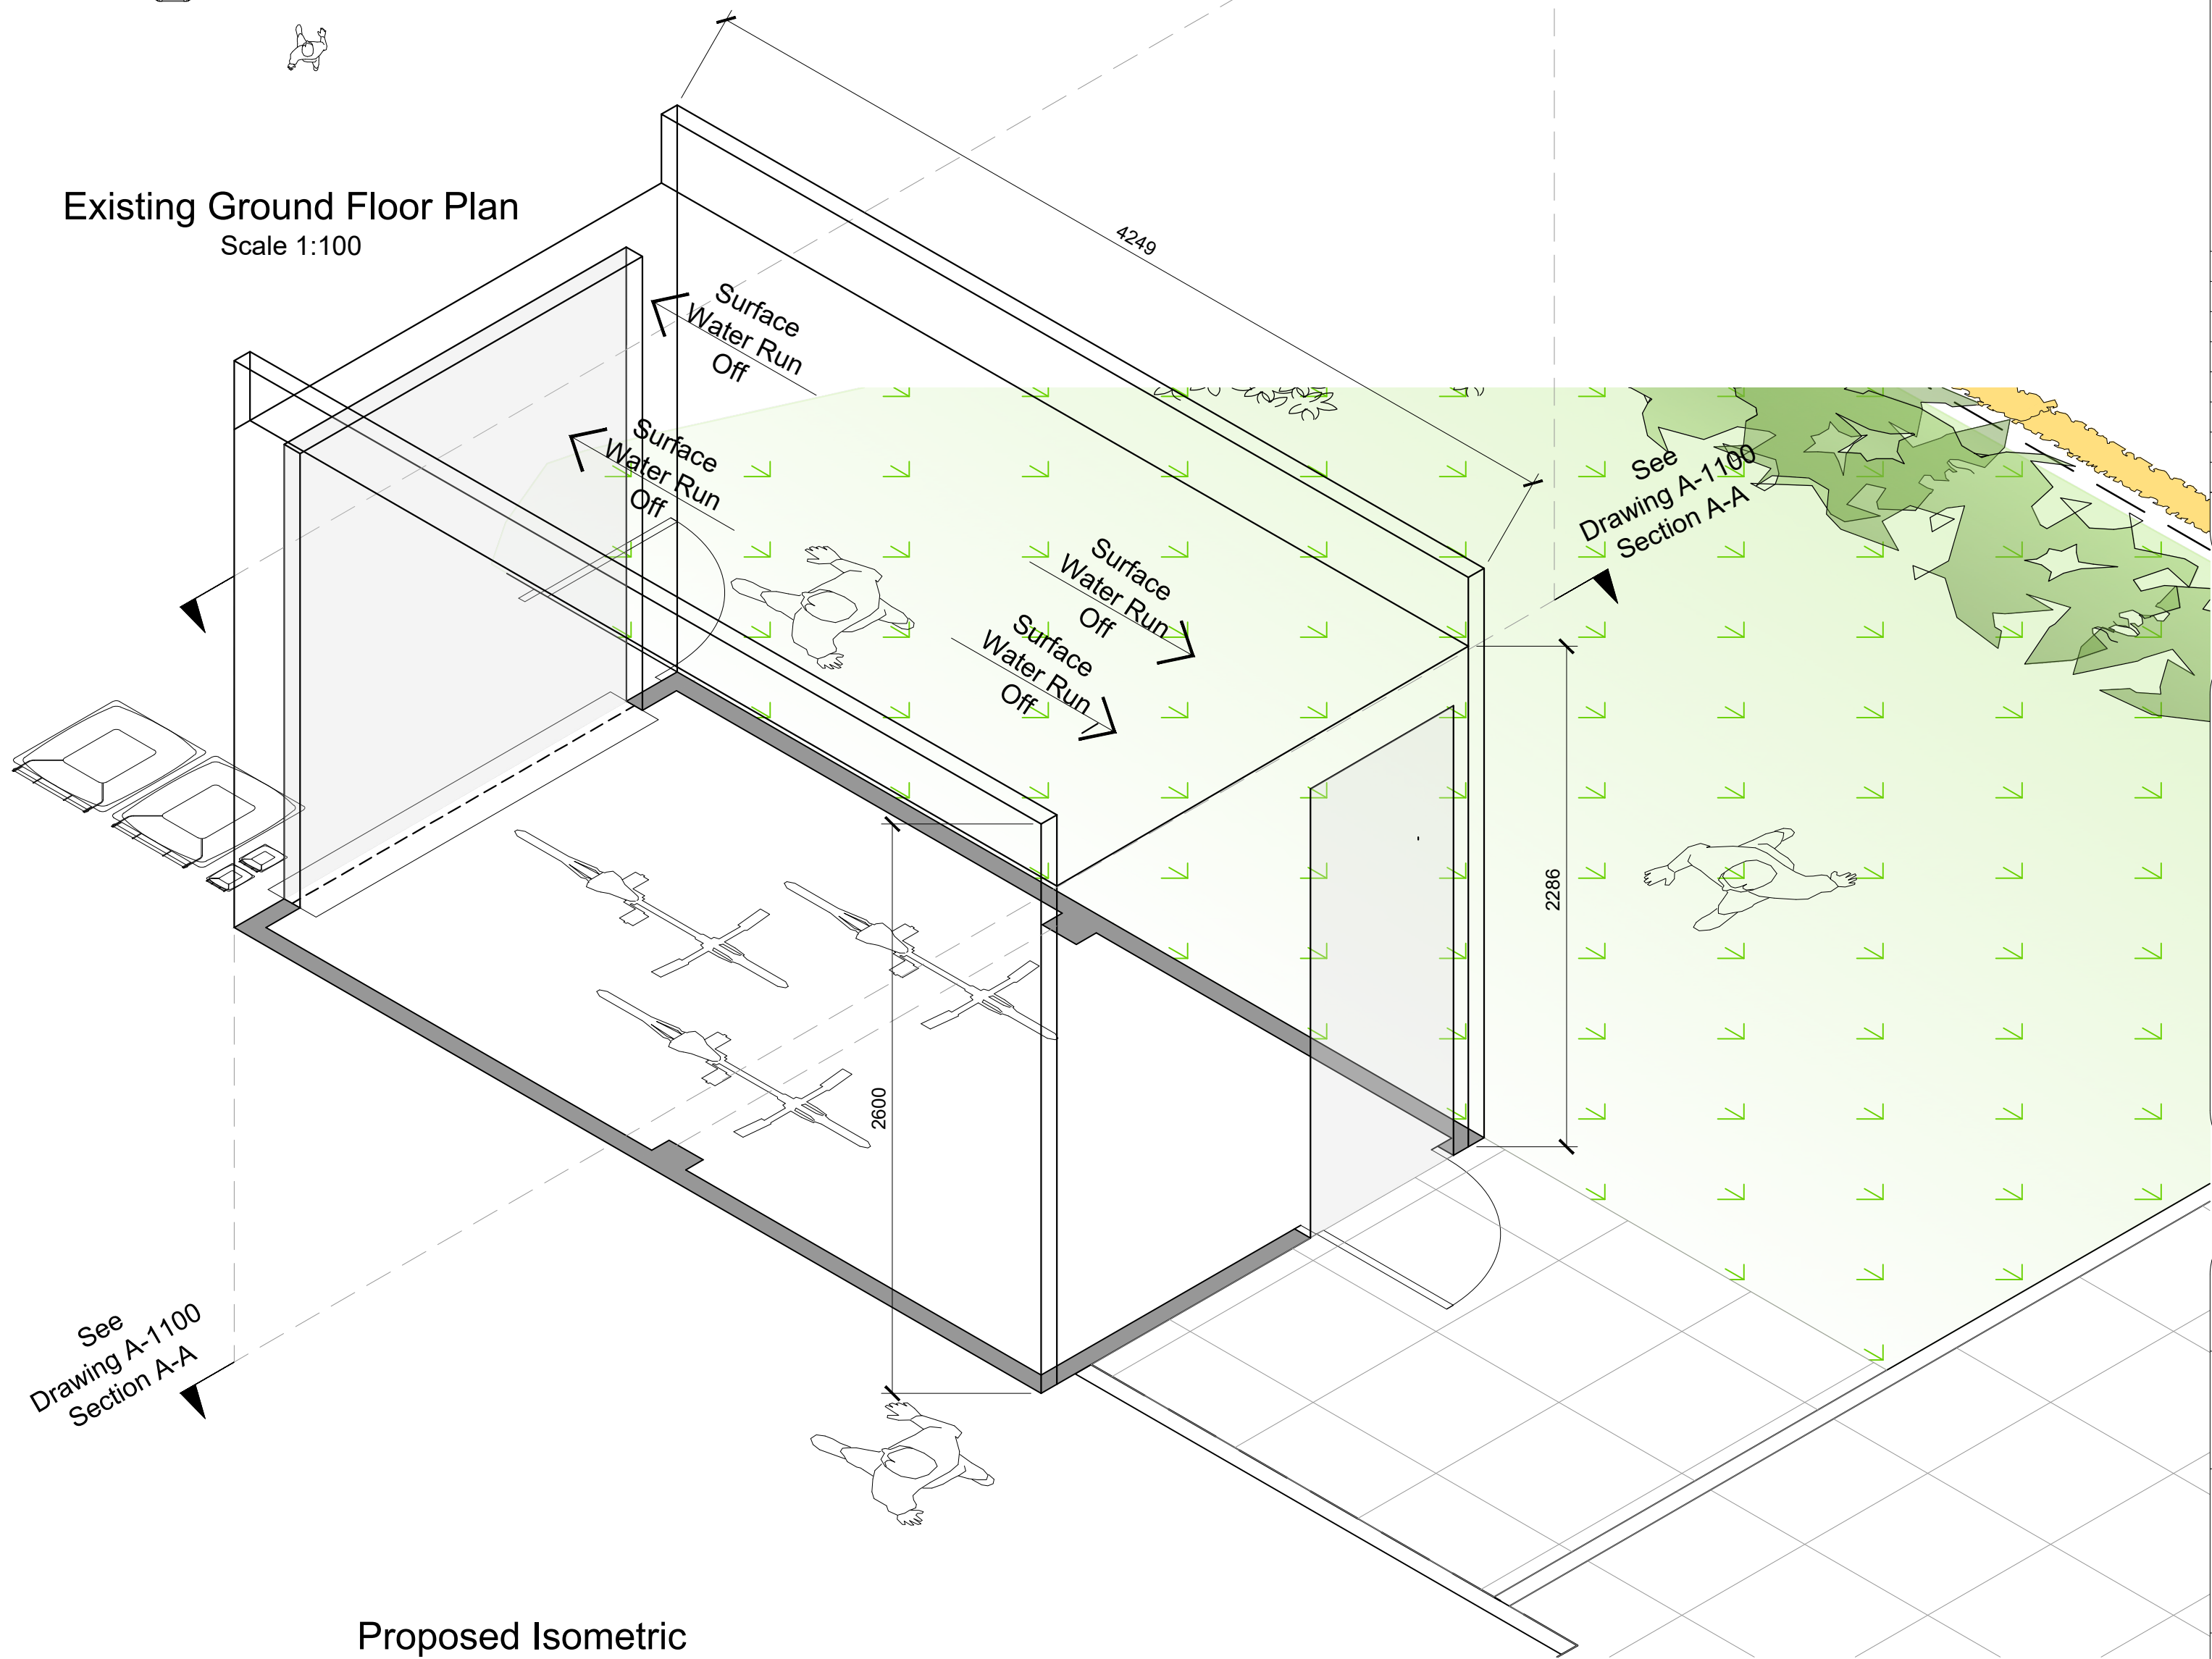

Proposed Isometric
Scale 1:25



Axo Image of Outbuilding
NTS (Google Image)

KEY

EXISTING STRUCTURE/PARTITION

NEW CAVITY WALL

0 500 1000 1500 2000mm
SCALE 1:20

0 500 1000 1500 2000 2500mm
SCALE 1:25

0 1000 5000 10000mm
SCALE 1:100

B	01.05.26	JA	DA	JA	ISSUED FOR PLANNING APPROVAL
A	22.04.26	JA	DA	JA	ISSUED TO CLIENT FOR APPROVAL
REV	DATE	DRN	CHKD	APPD	DESCRIPTION
DRAWING STATUS					

For Approval



E: info@bluebirdengineering.co.uk
T: 0118 9583 551
A: 46 London Street, Reading, RG1 4SQ

CLIENT Mr & Mrs Carter

PROJECT 8 Benyon Court
Reading

TITLE Existing
Ground Floor Plan

DRAWN JA DATE April 26 SCALE As Shown @ A1

DRG NO A-1010 REV B