


project

43 Carlton Road
Caversham, Reading, Berkshire

for

 

title

1:50 Proposed First Floor

Drawing no:

1288



4

M D Howlett
architectural consultant

11 Prospect Street, Caversham, Reading
Berkshire RG4 8JB; Tel/Fax: (0118) 947 7117
Email: pmaarc@globalnet.co.uk

Date: June 2020

0 1 2 metres (1:50 on A2)

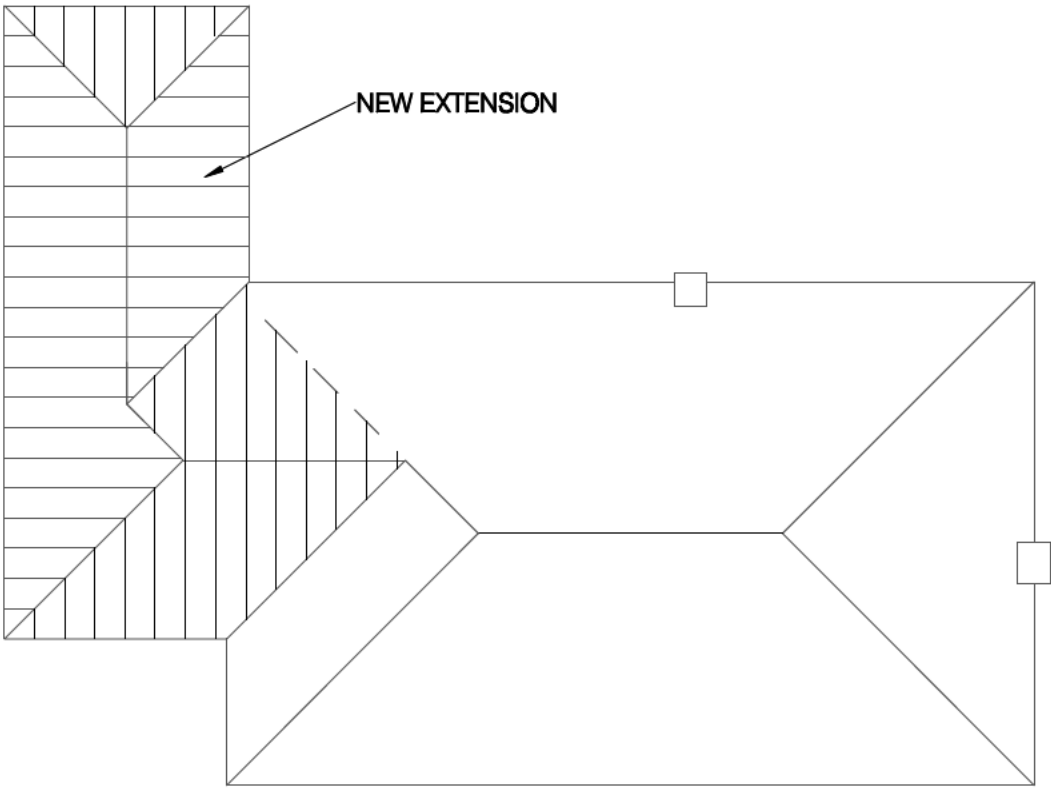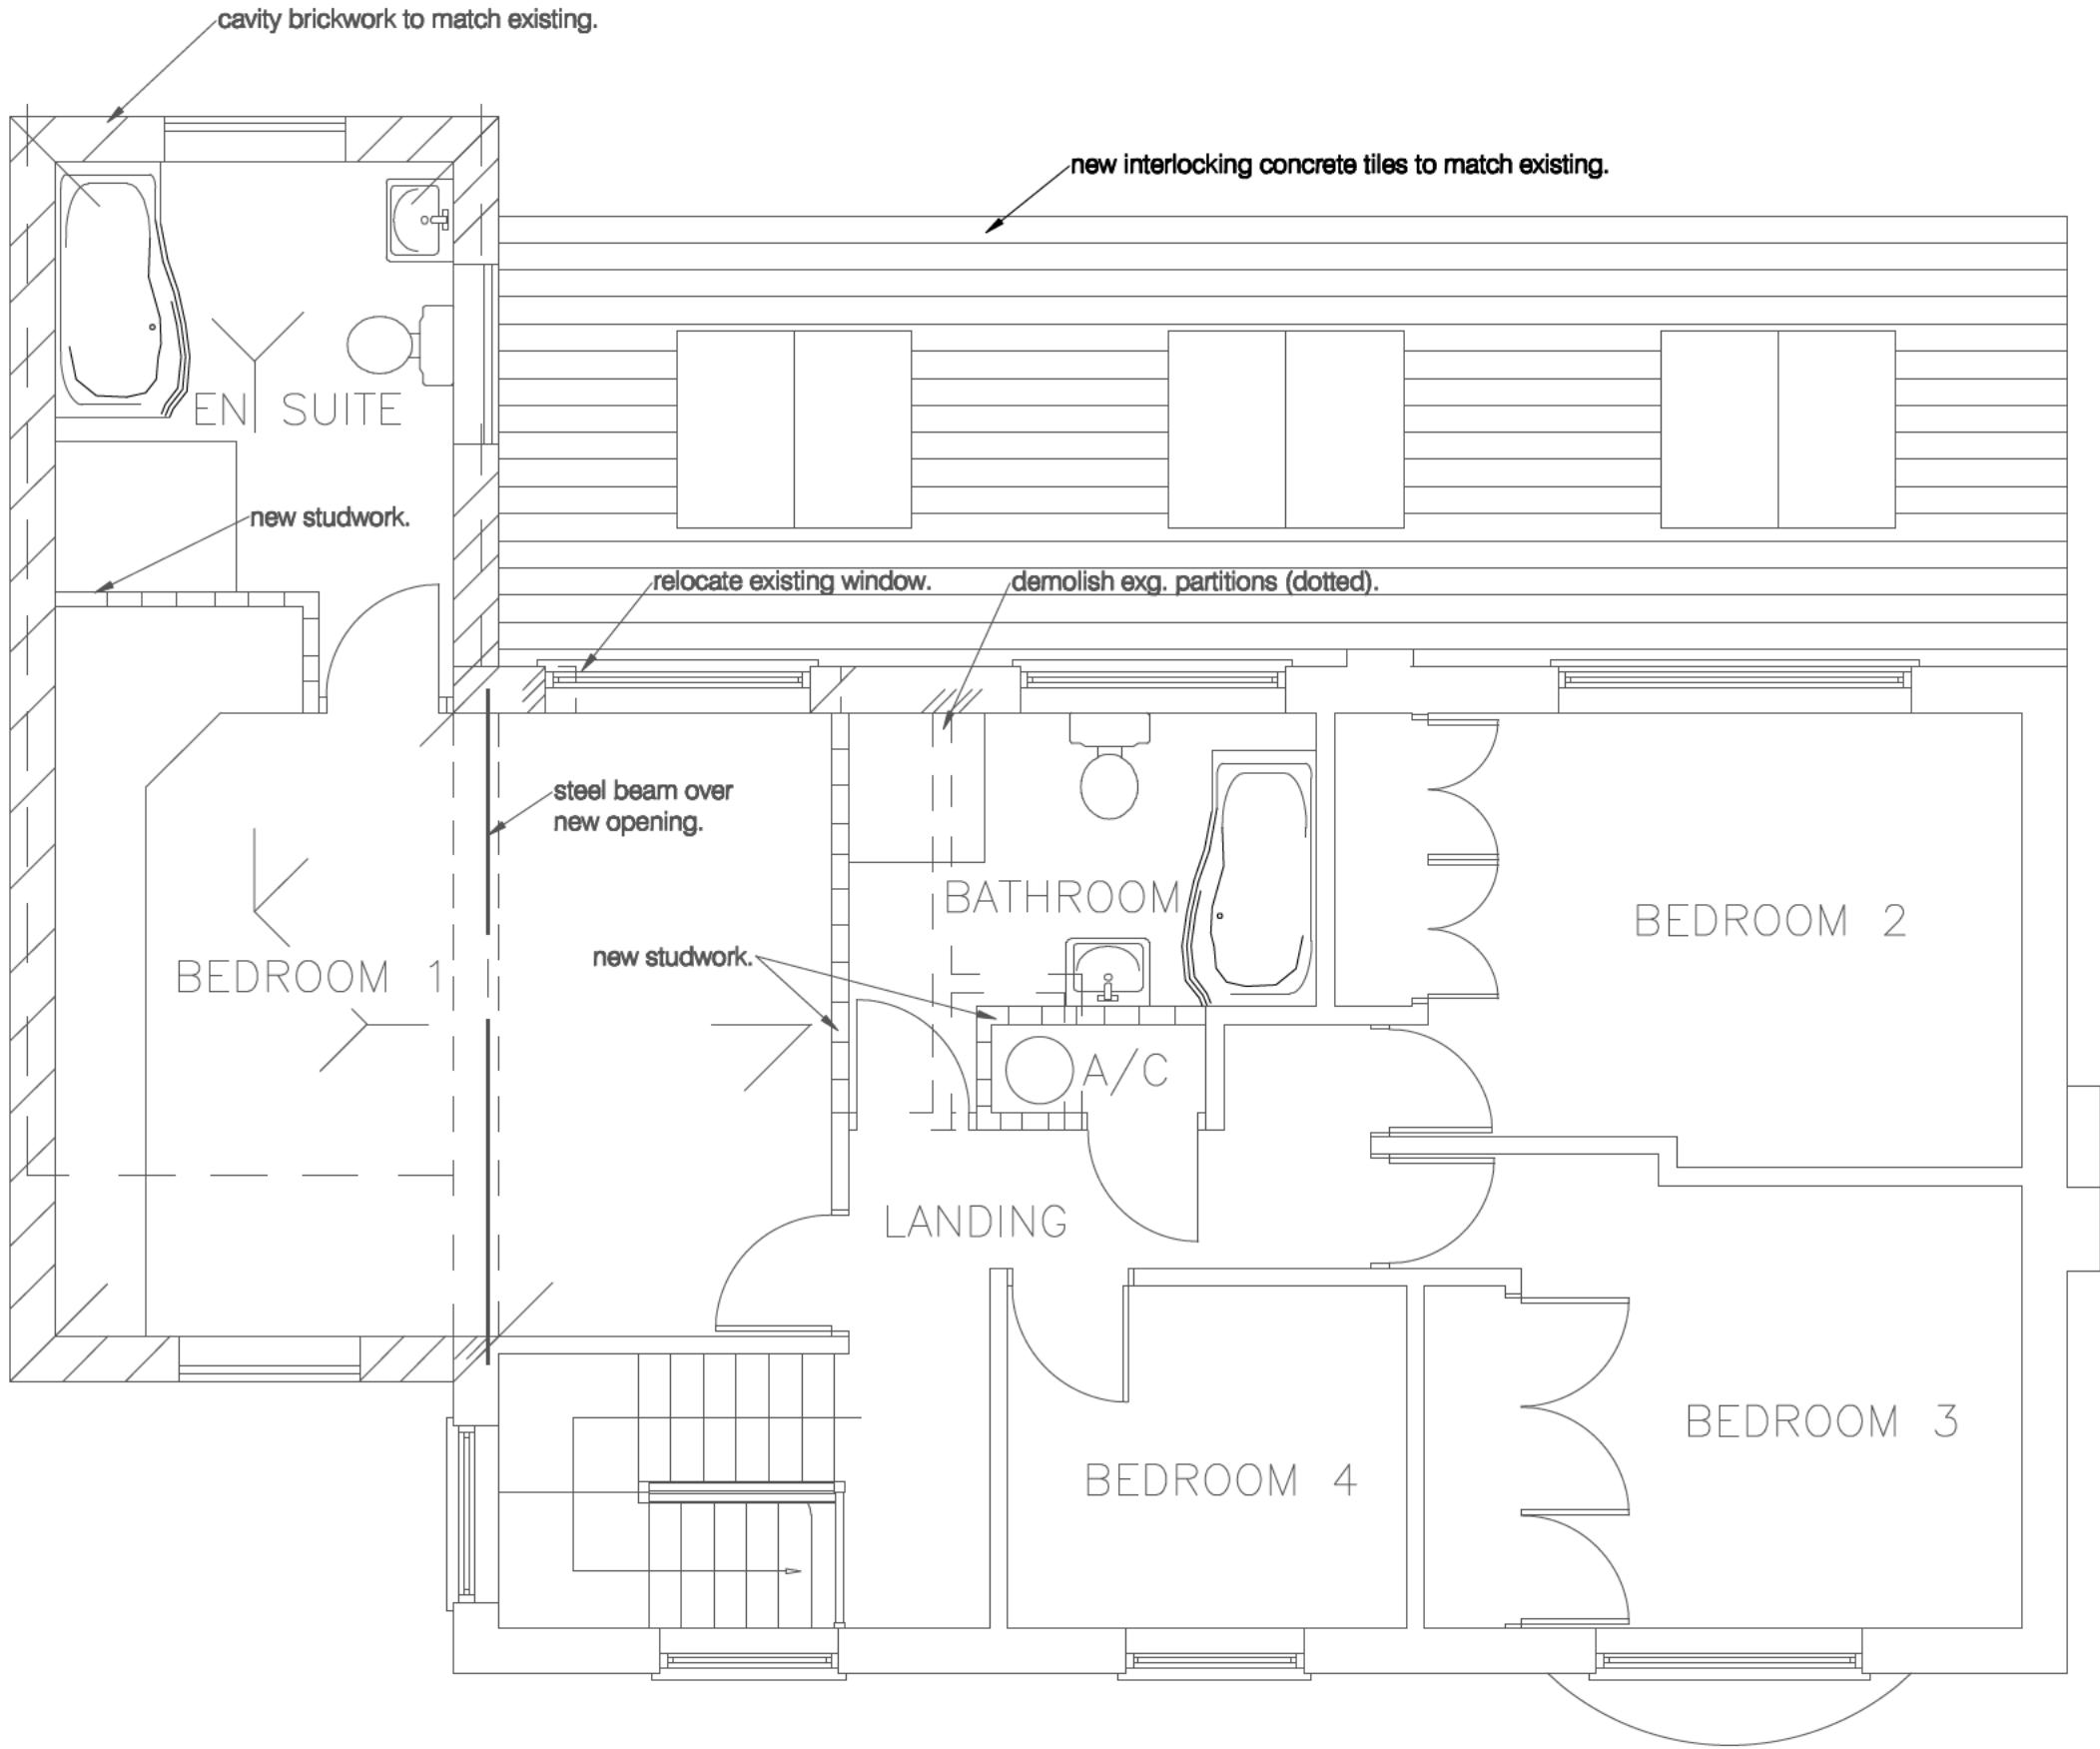

1:100 UPPER ROOF PLAN

0 1 2 metres (1:100 on A2)