



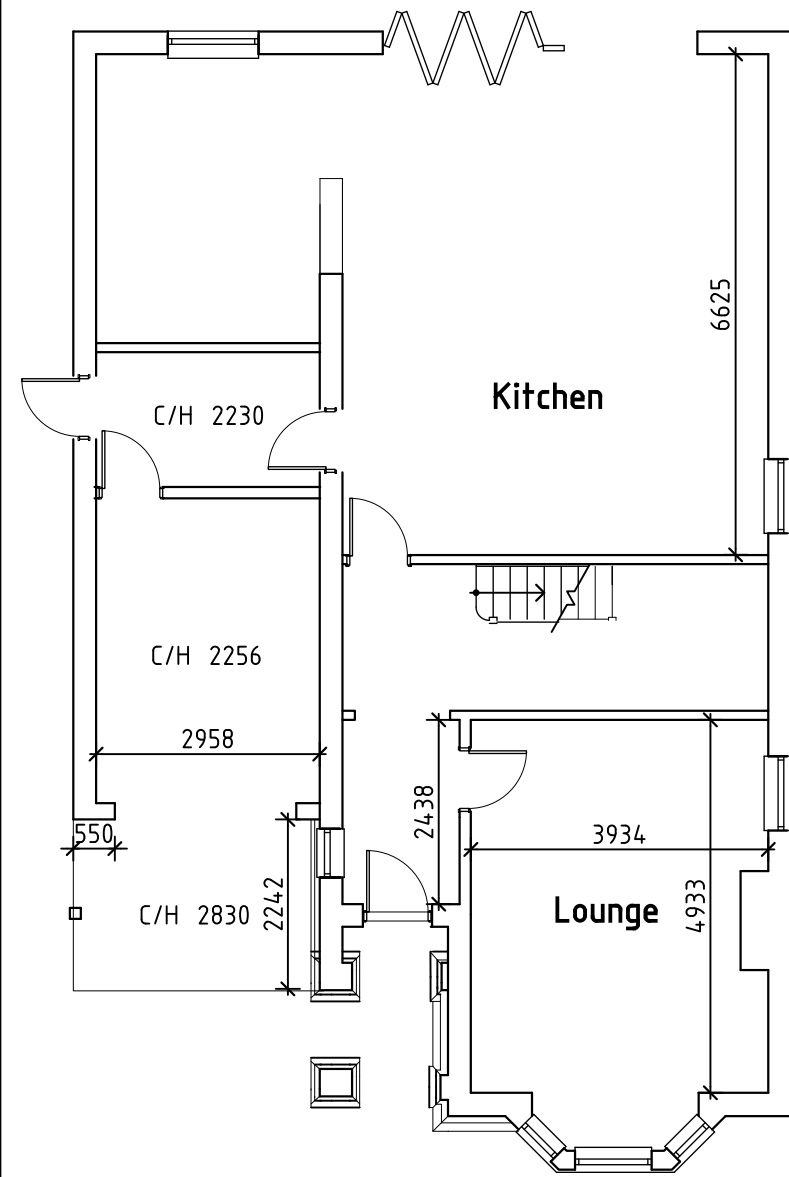


0 1 2 3 Metres
SCALE BAR @ 1-100
Existing Ground Floor Plan





0 1 2 3 Metres
SCALE BAR @ 1-100
Existing Front Elevation

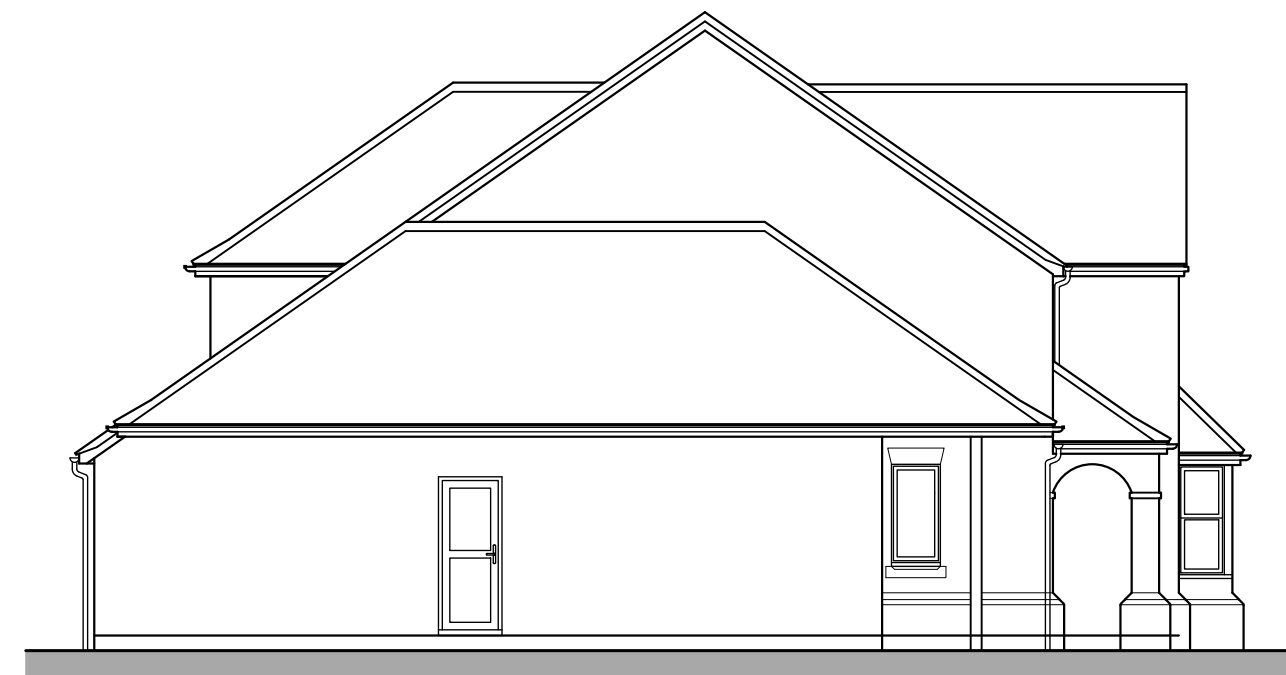

0 1 2 3 Metres
SCALE BAR @ 1-100
Existing Side Elevation

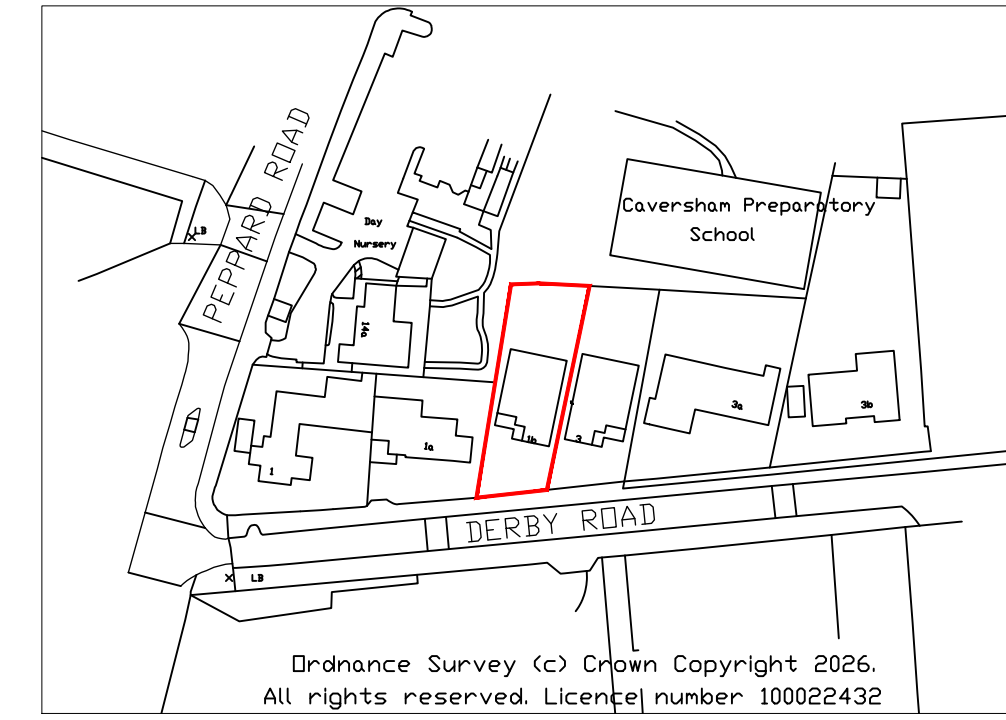


0 10 20 30 Metres
SCALE BAR @ 1-1250
Location Plan 1-1250

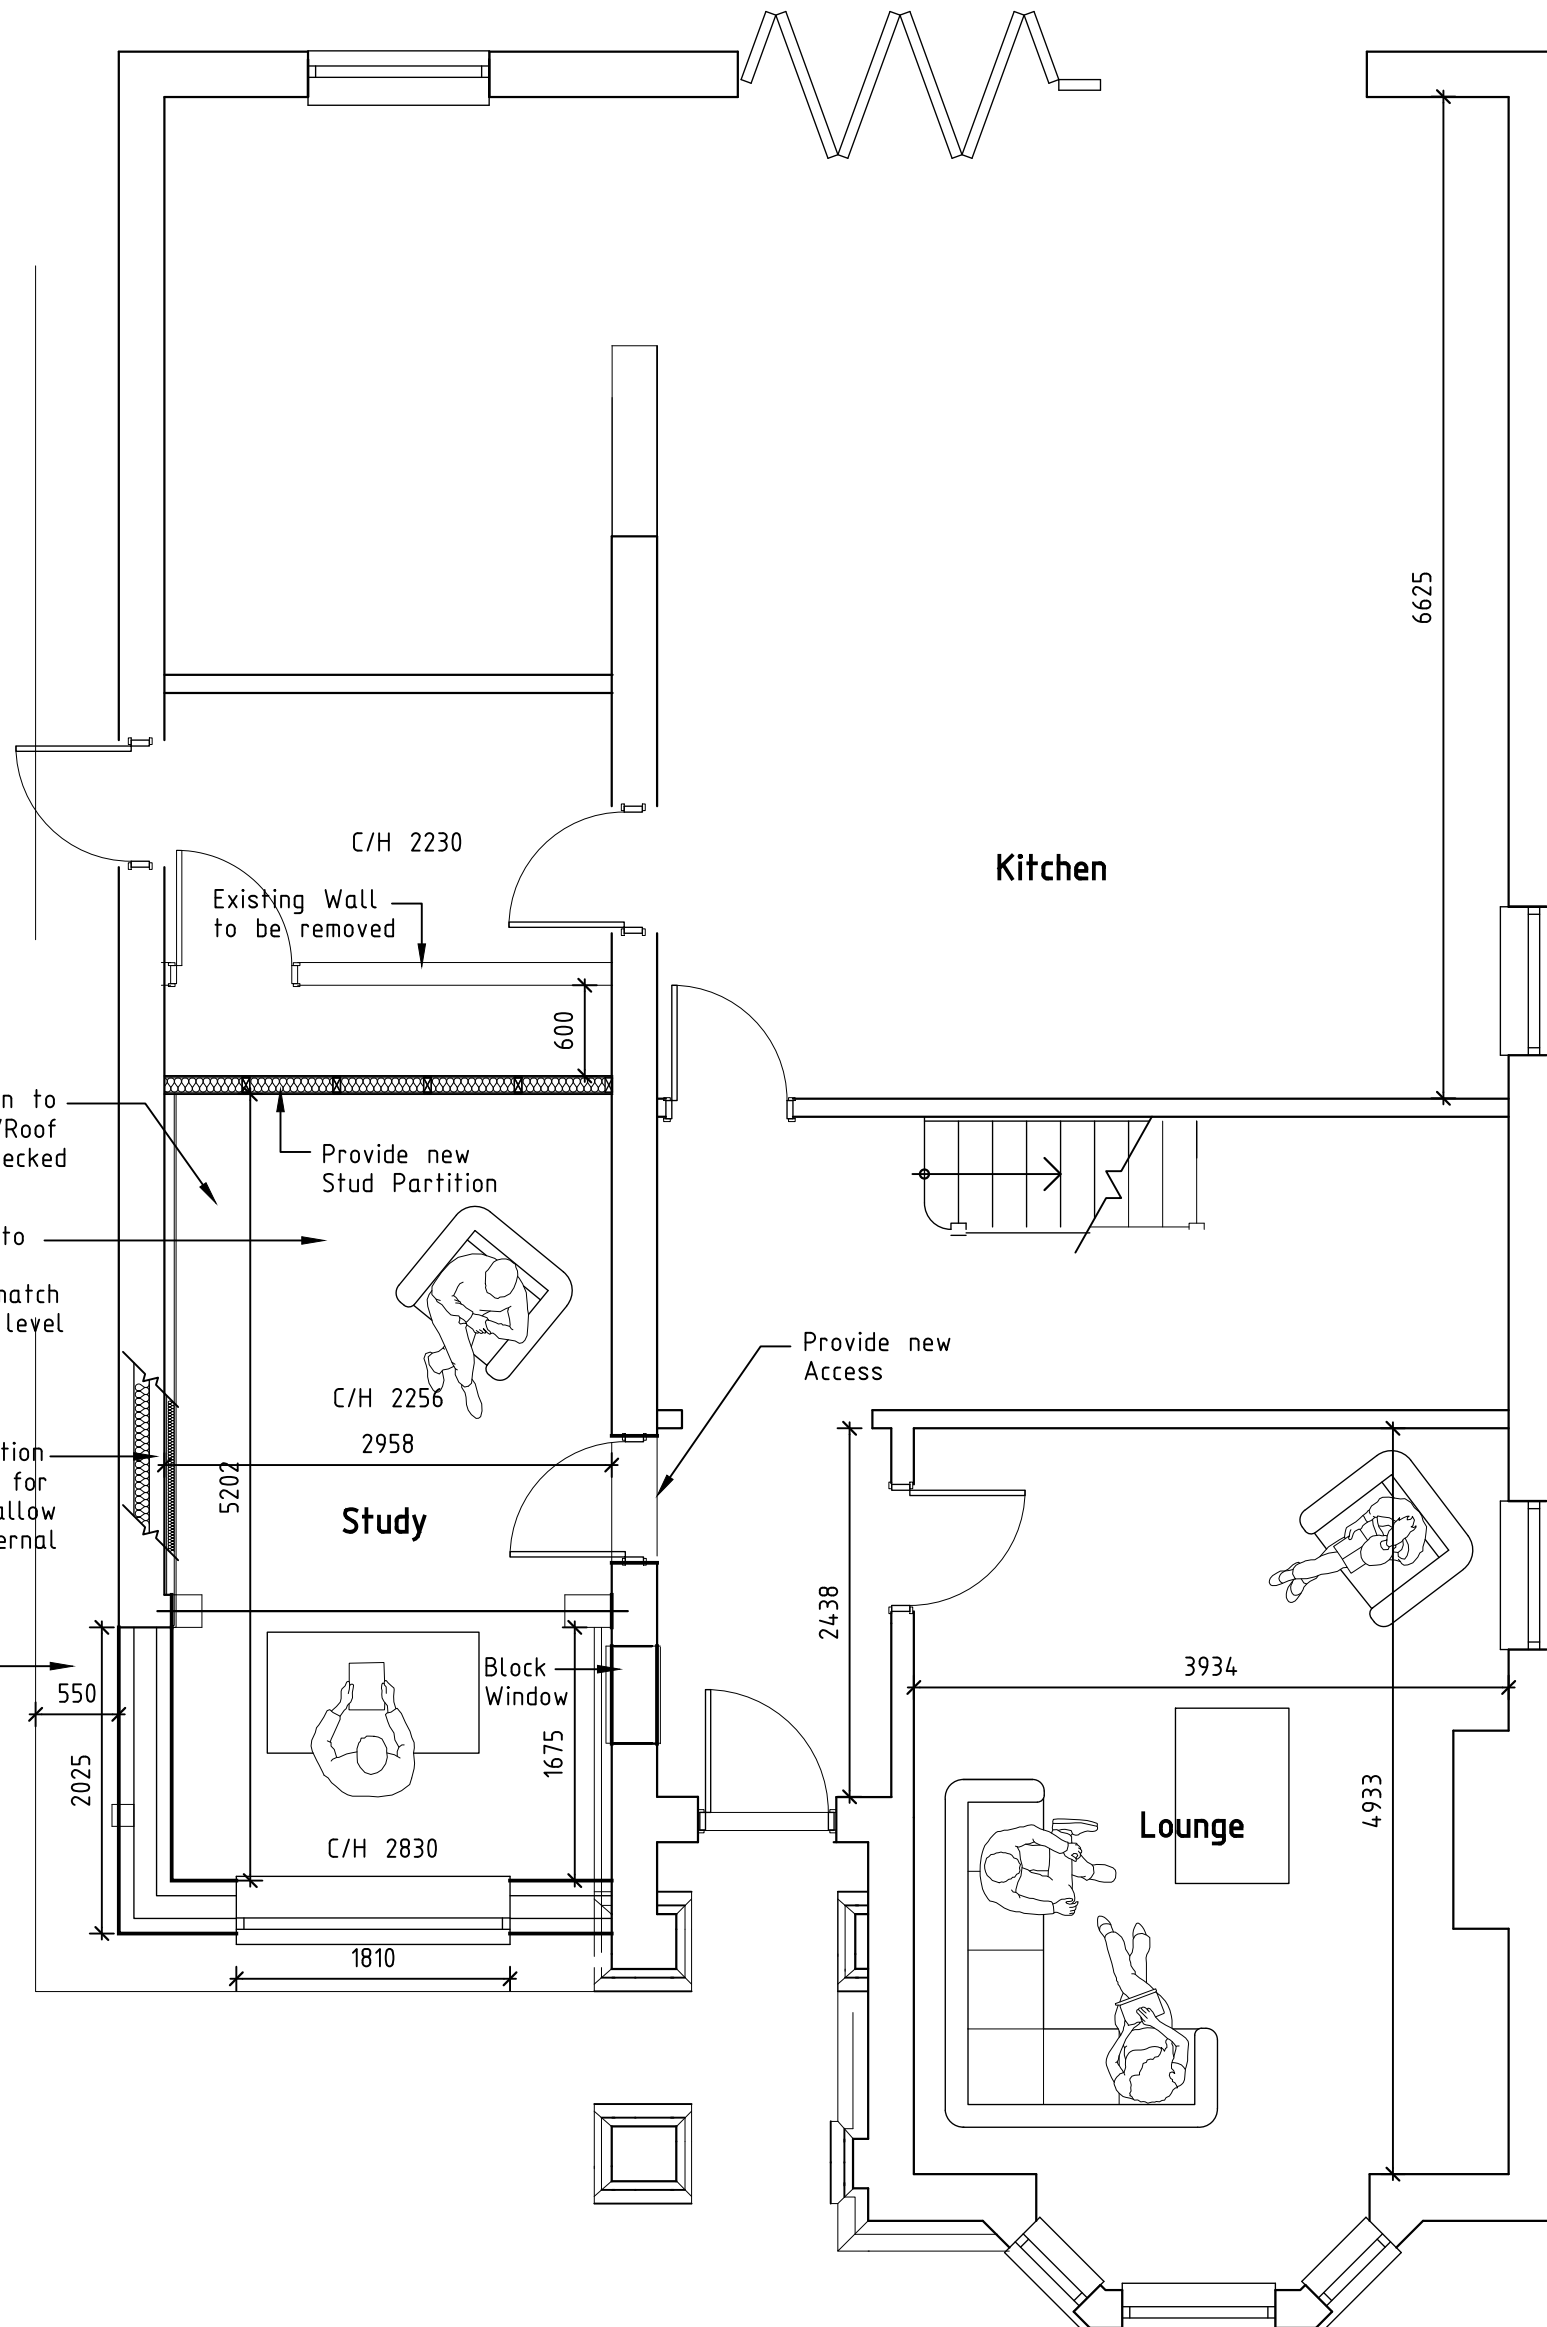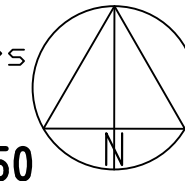


0 1 2 3 Metres
SCALE BAR @ 1-50
Proposed Ground Floor Plan
Option B




0 1 2 3 Metres
SCALE BAR @ 1-50
Proposed Front Elevation

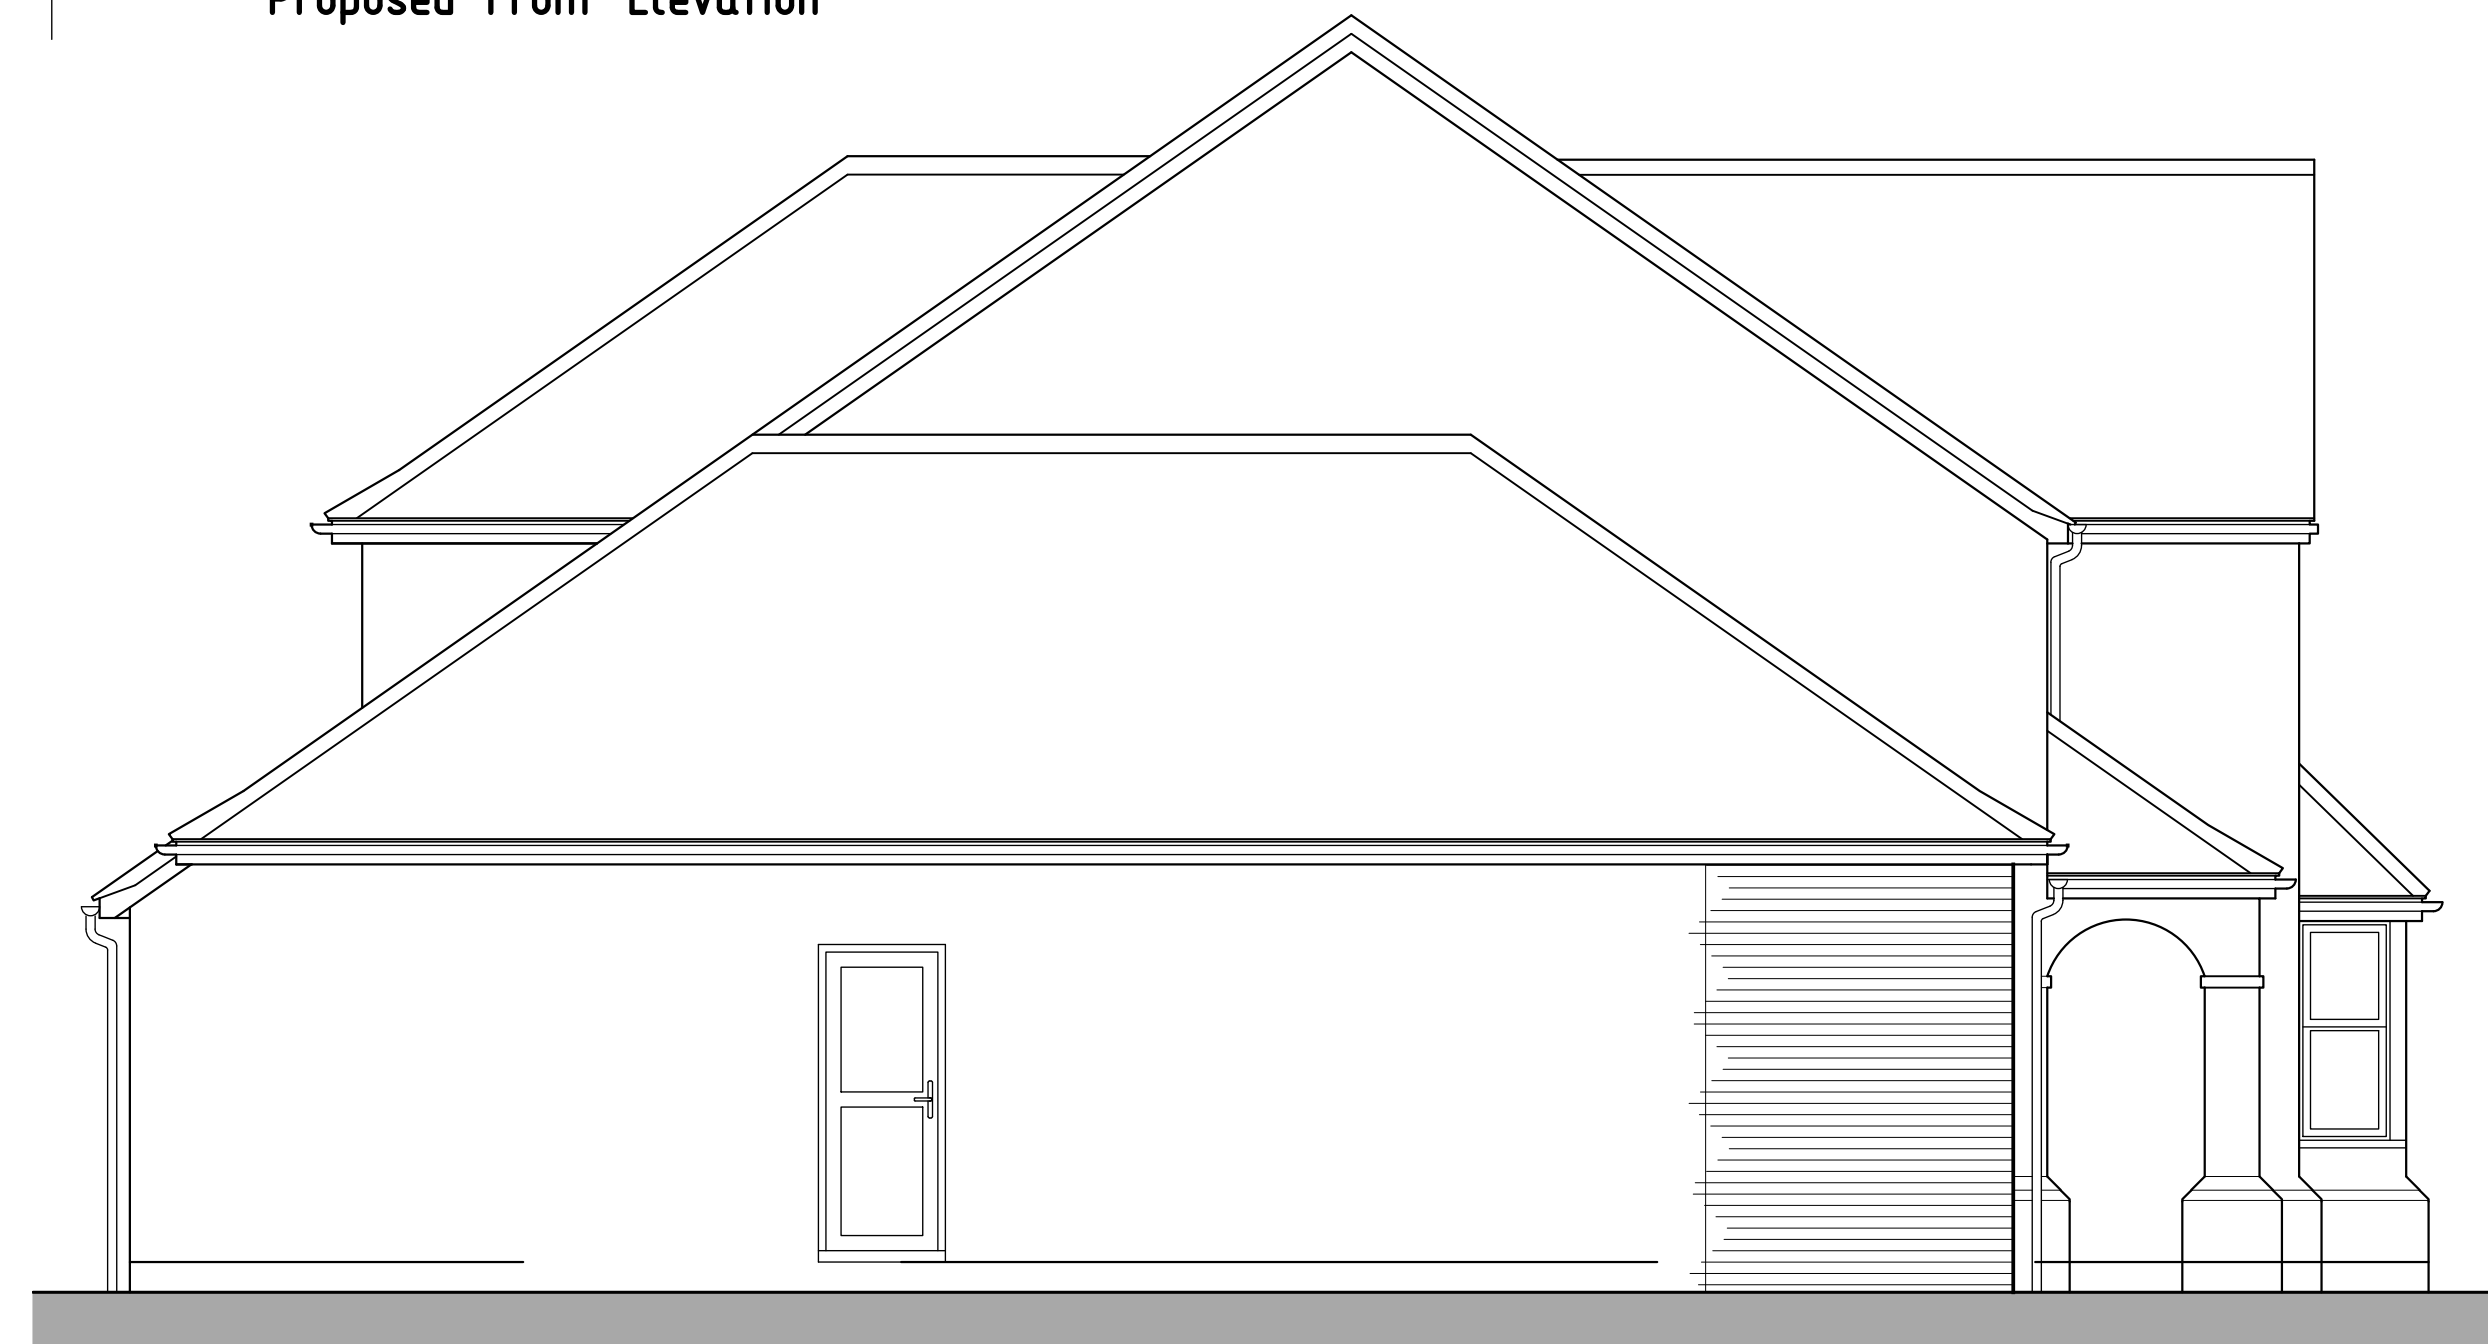

0 1 2 3 Metres
SCALE BAR @ 1-50
Proposed Side Elevation

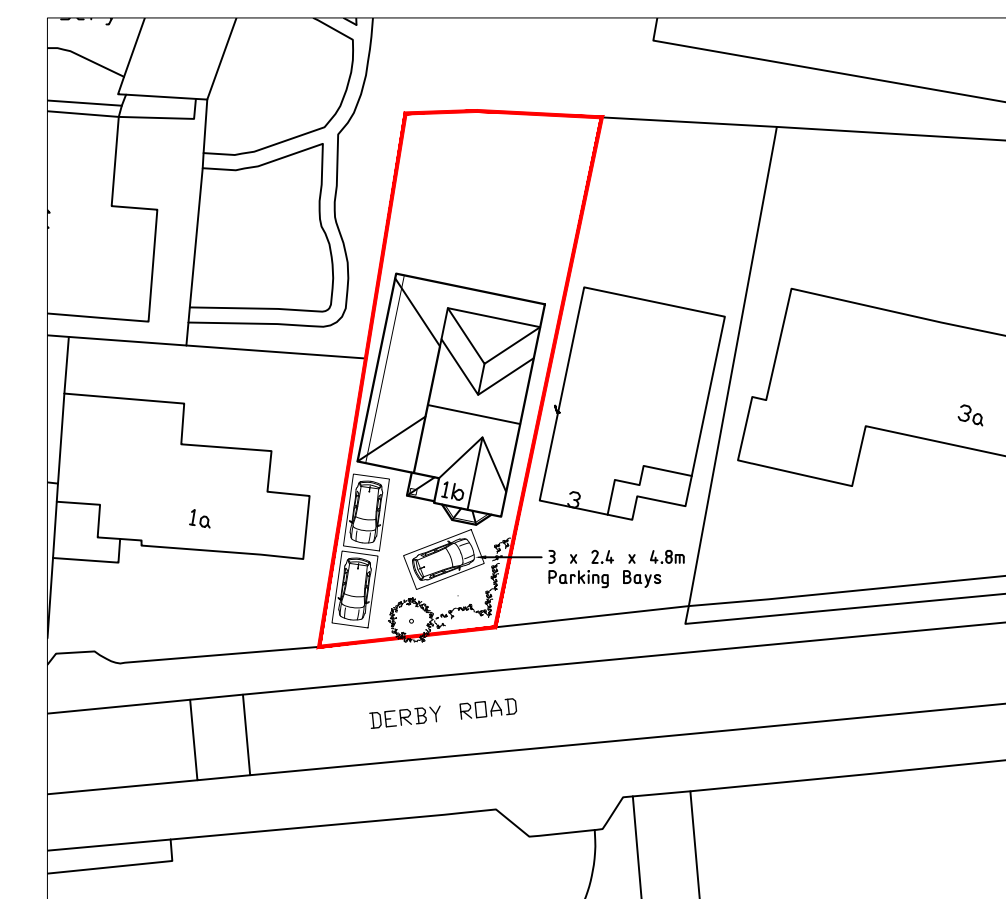

0 10 20 30 Metres
SCALE BAR @ 1-500
Block Plan 1-500

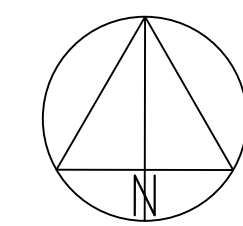

43 Wandover Way,
Tilehurst, Reading,
Berkshire RG30 4RU
Tel & Fax: 0118 941 6249
Mobile: 07967 009862
greg@gregfarrell.co.uk

Planning, Building Regulations & Structural Design

REVISIONS		
Rev.	Description	Date

JOB TITLE
M Searle
1B Derby Road
Caversham

TITLE
Existing & Proposed Plans & Elevations (B)

SCALE 1:50 1:100 DATE May 2026 DRAWING No. 01(B)