



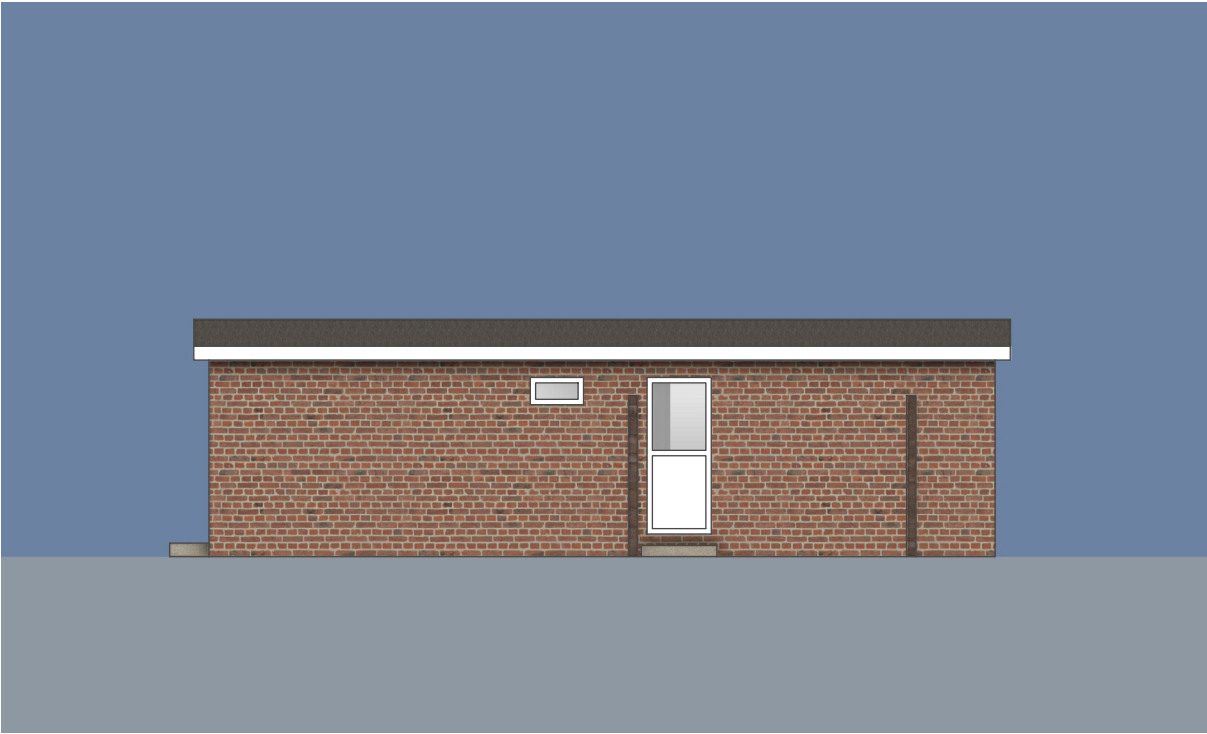


South Elevation

scale: 1:100

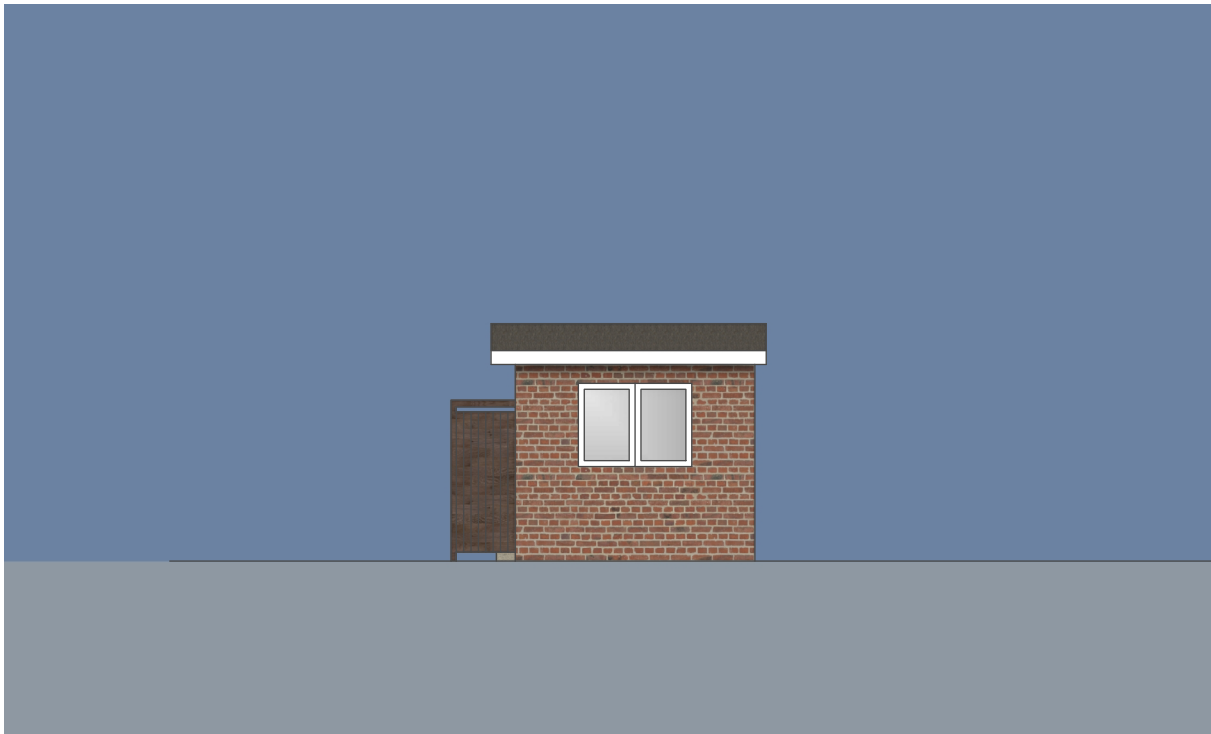


East Elevation

scale: 1:100

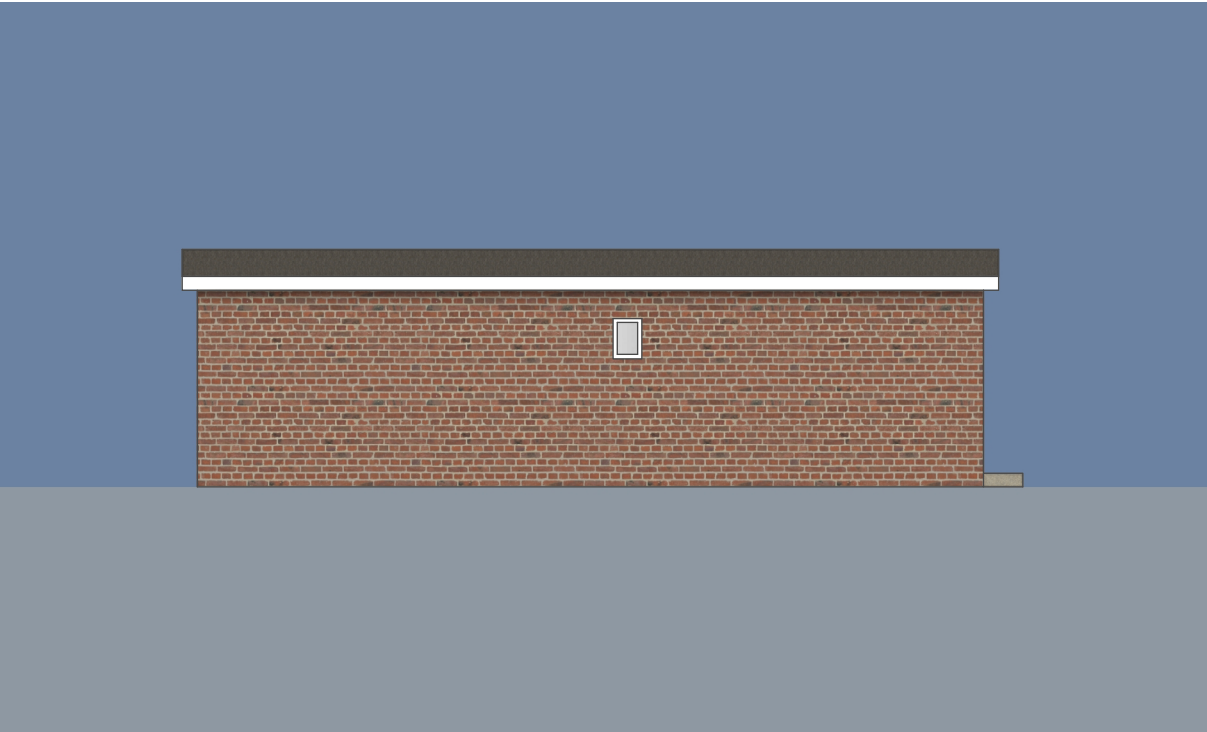

North Elevation

scale: 1:100

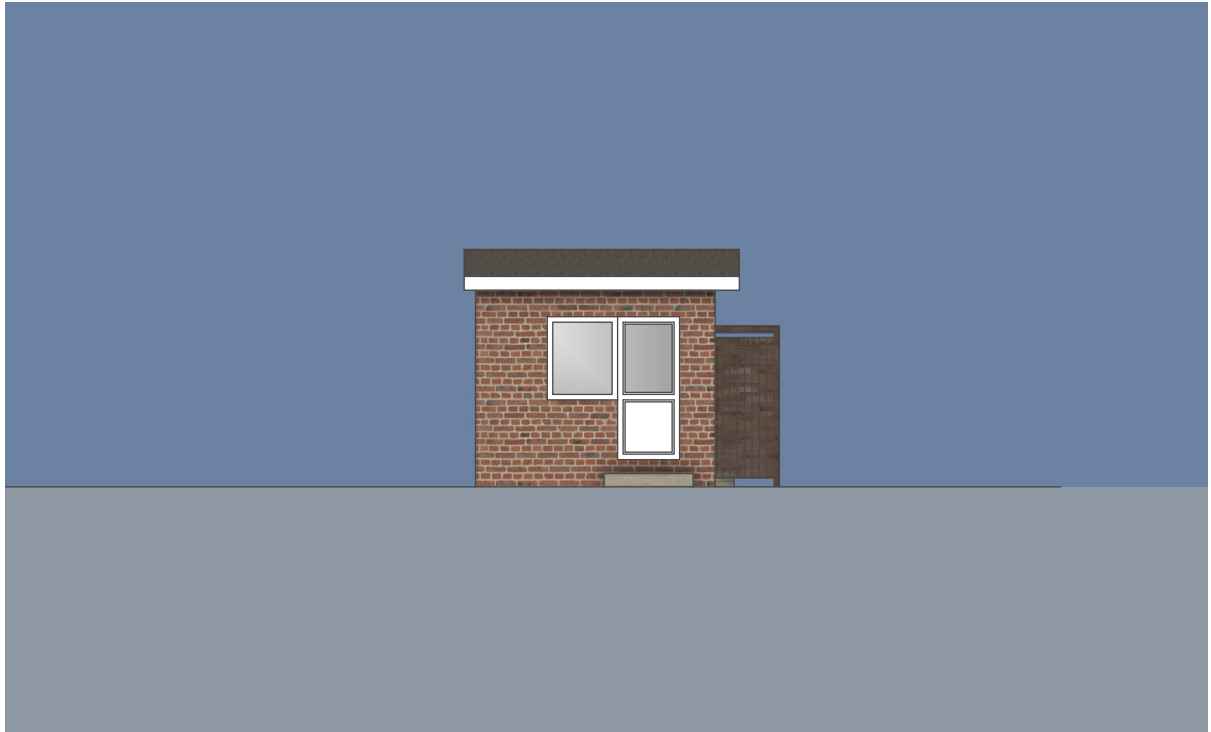

West Elevation

scale: 1:100



Sheet Name	Description	Date	Approved
C.02 - Rev A	First Iteration	13/04/26	IW