


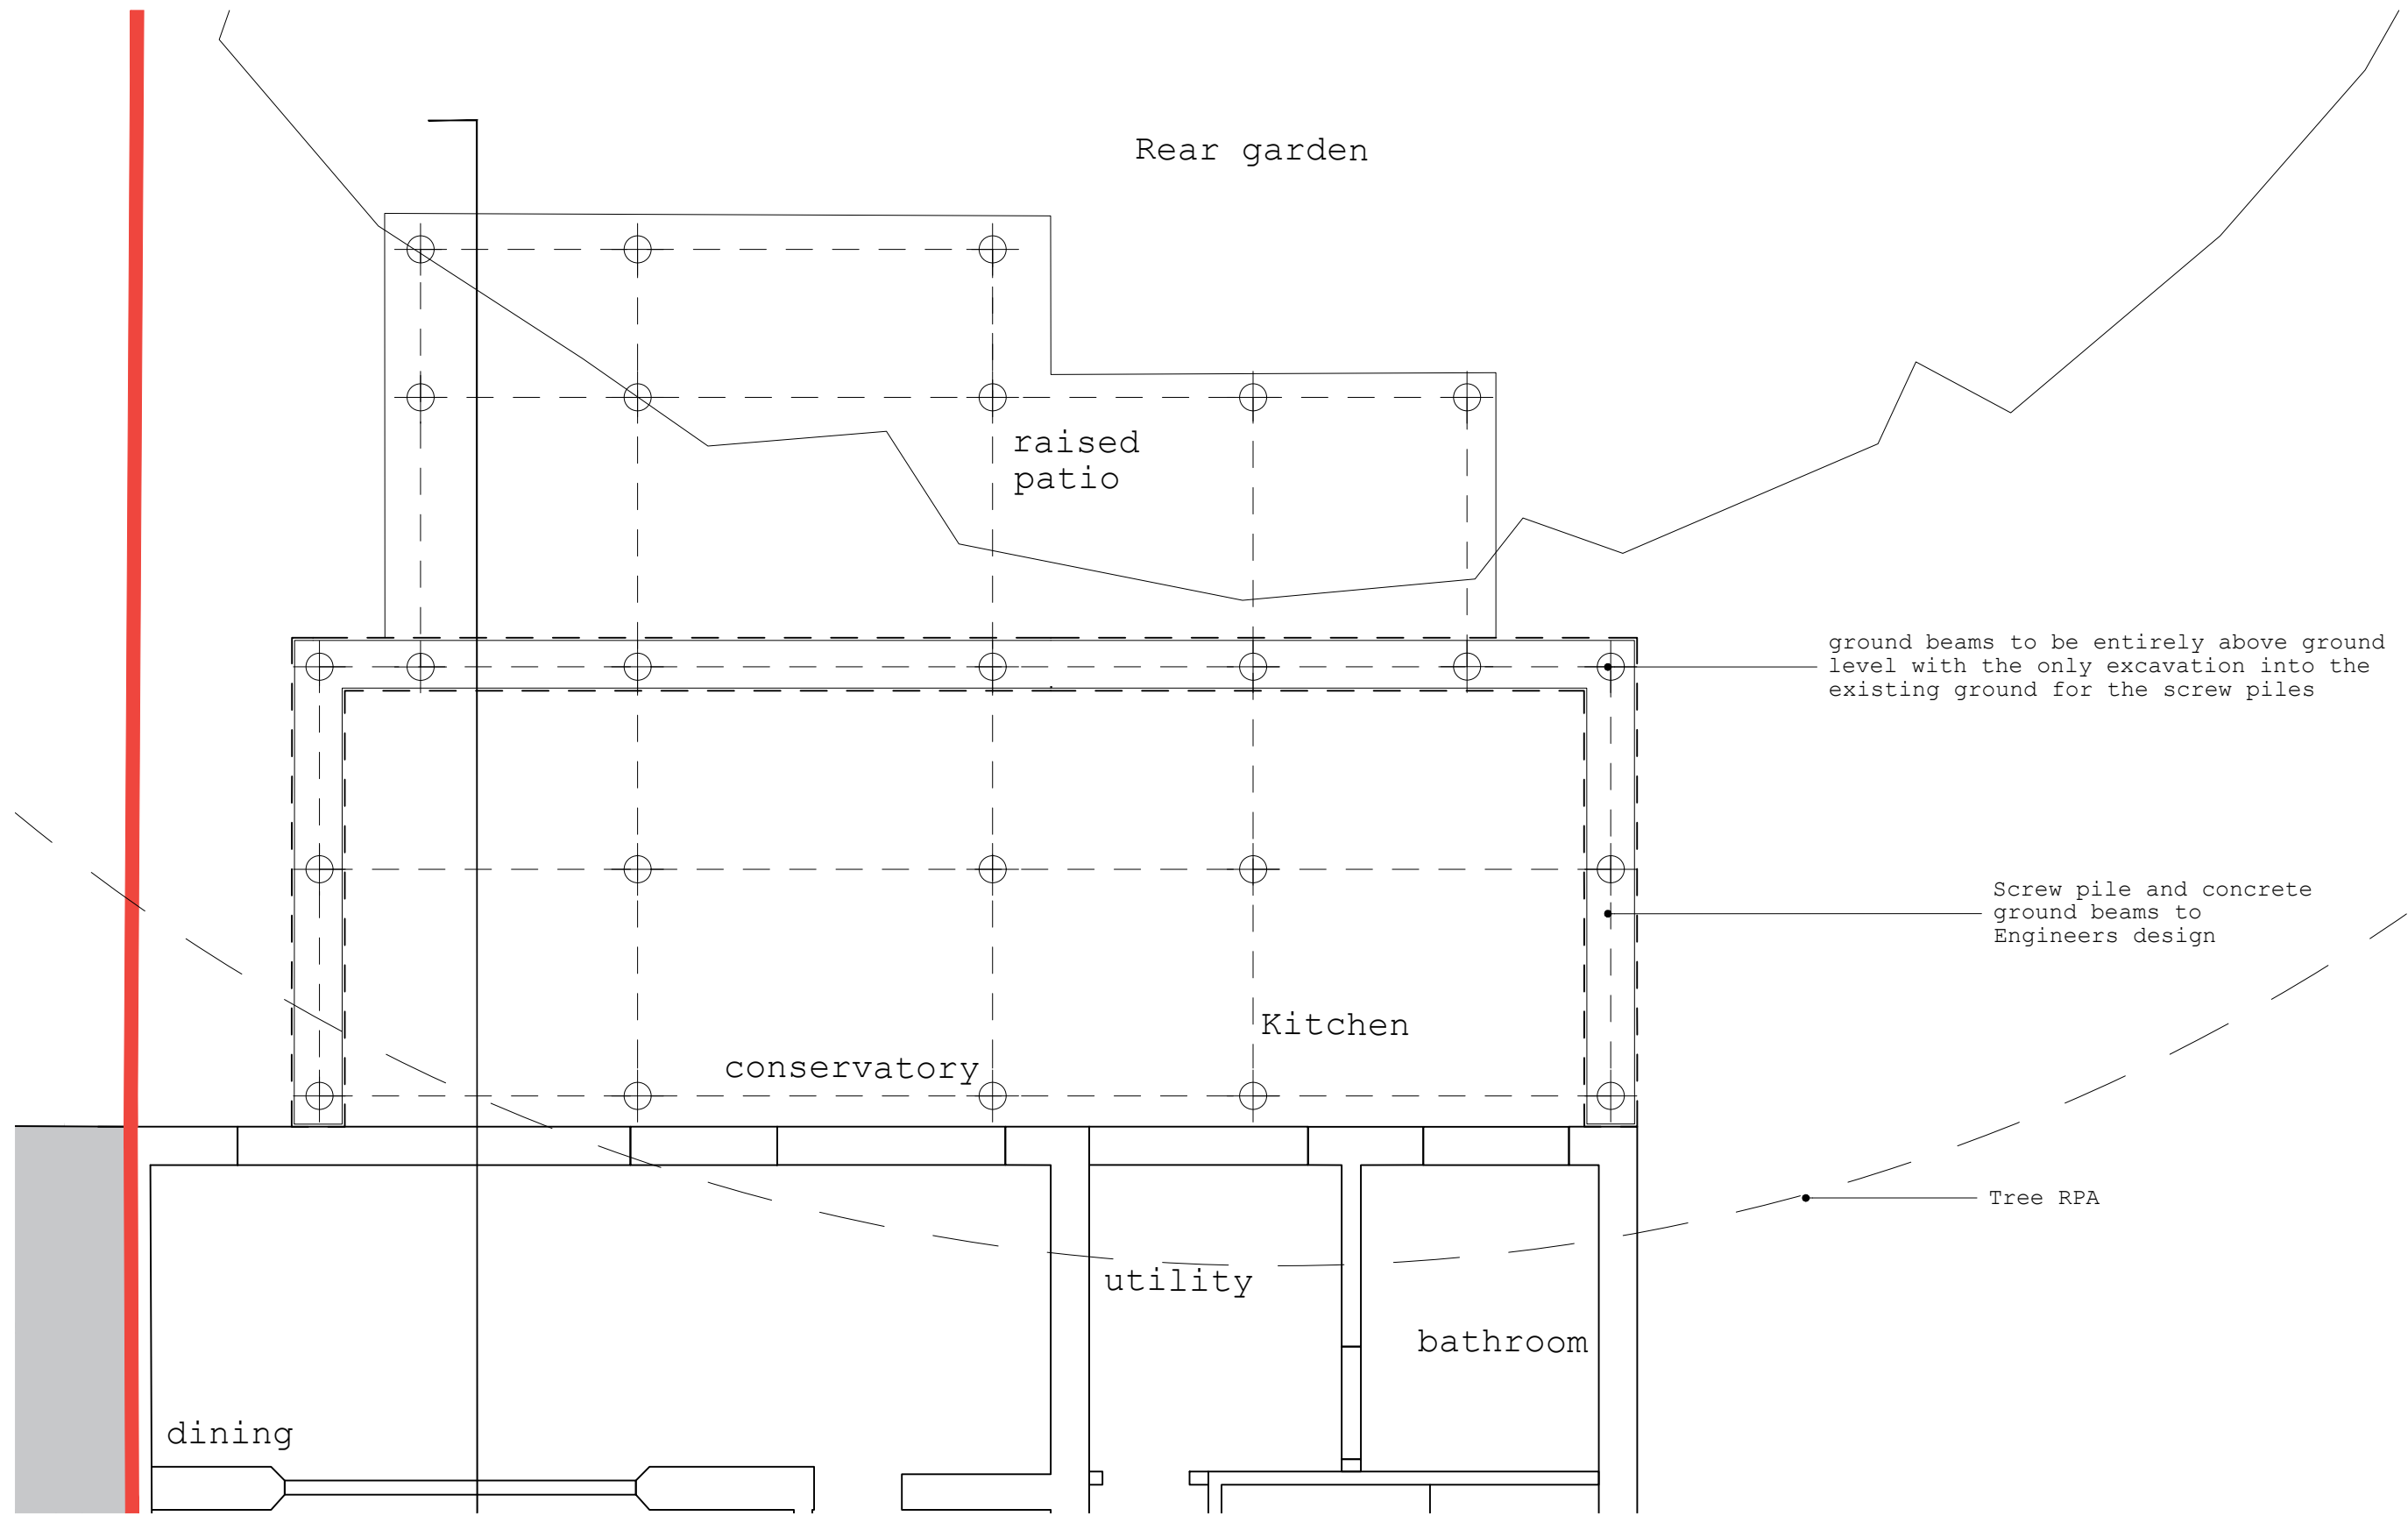

Extension sub floor plan - 1:50 on A3

all drawings remain the copyright of colony and cannot be reproduced on whole or part without our approval this drawing is for planning purposes only and not a construction issue documents & drawings are not to be altered without the consent of colony dimensional accuracy only applies to the written notation drawings issued by colony are to be cross-referenced where necessary with other relevant consultants' information if any contradiction is found in the drawing set, or if you are in any doubt, ask the architect		Project: 41 Eastern Avenue Reading, RG1 5RX Drawing Name: Sub Floor Plan As Proposed	Colony Architects Ltd. The Wine Store, Brewery Court, Theale, Reading, RG7 5AJ +44 (0)118 380 0328 hello@colonyarchitects.com colonyarchitects.com
	Collaborating with: Ali Akbar	Date: 03.2026 Status: planning	
	Job: 1026 Drawing: 03-12 Revision: A	Drawn By: TF Checked By: EM	
	NOTES		
1:50 01 02 03 04 05 06			