



NOTES

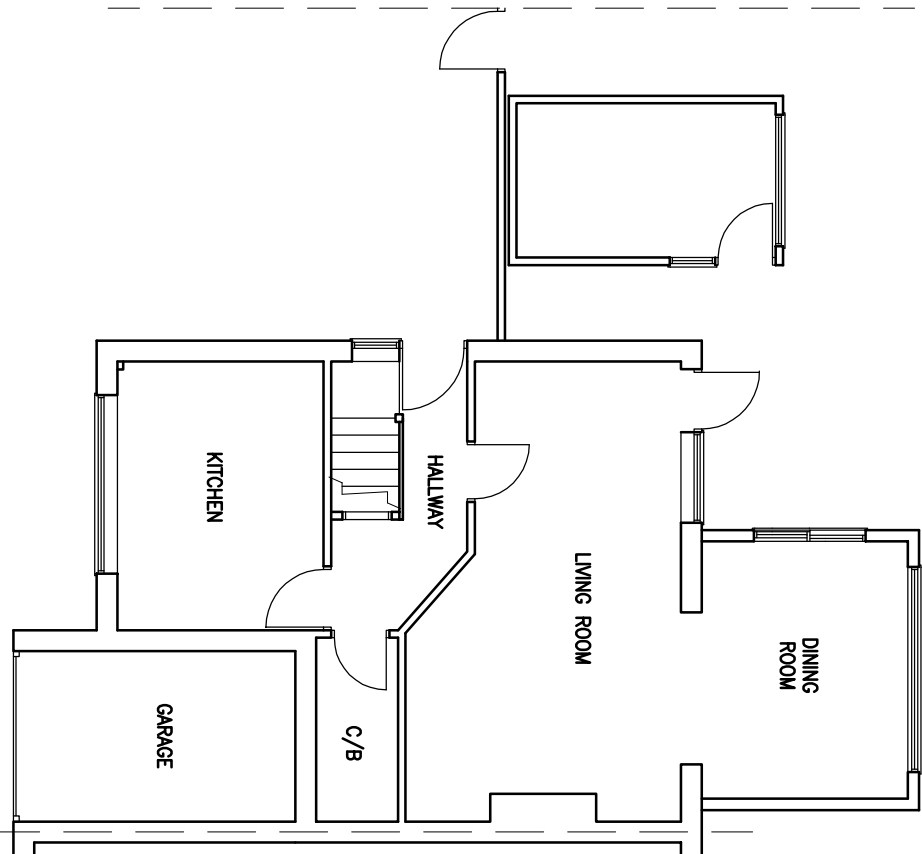


EXISTING GROUND
FLOOR PLAN

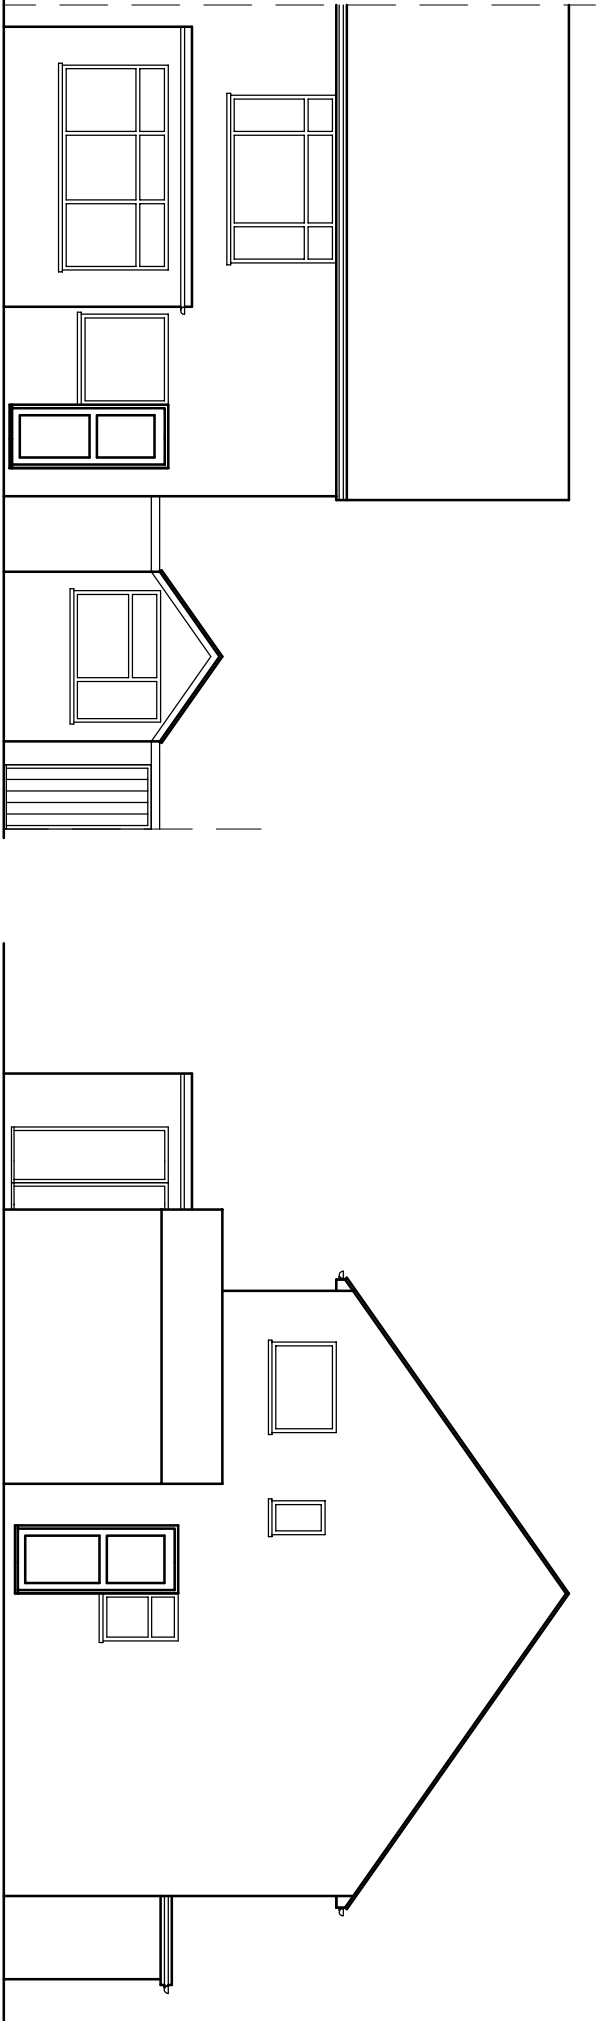

EXISTING REAR ELEVATION

EXISTING SIDE ELEVATION

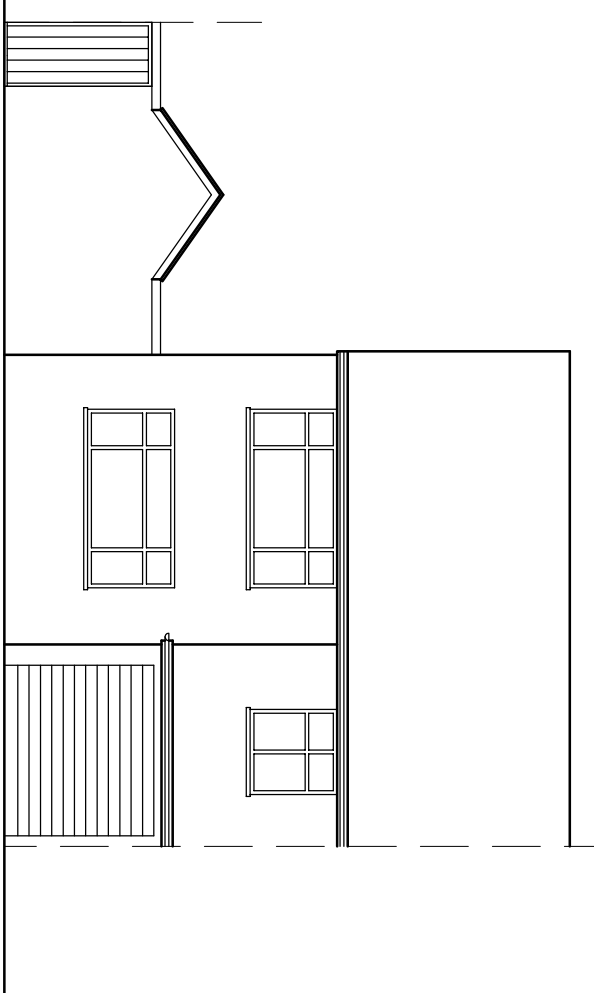

EXISTING FRONT ELEVATION

PROJECT									
5 ALFORD CLOSE									
TILEHURST									
RG30 4TB									
TITLE									
EXISTING FLOOR PLANS AND ELEVATIONS									
RRS Designs									
Architectural & Planning Services									
Mobile- 079643926643									
Email- amar@rrsdesigns.co.uk									
Website- www.rrsdesigns.co.uk									
DRAWN		AS		SCALE @ A2					
DATE		JAN 26		1:100					
DRAWING NO.		REV.							
AS00126-01									