


THIS DRAWING IS THE PROPERTY OF RRS DESIGNS
- COPYING / REDISTRIBUTION BY CONSENT ONLY

NOTES

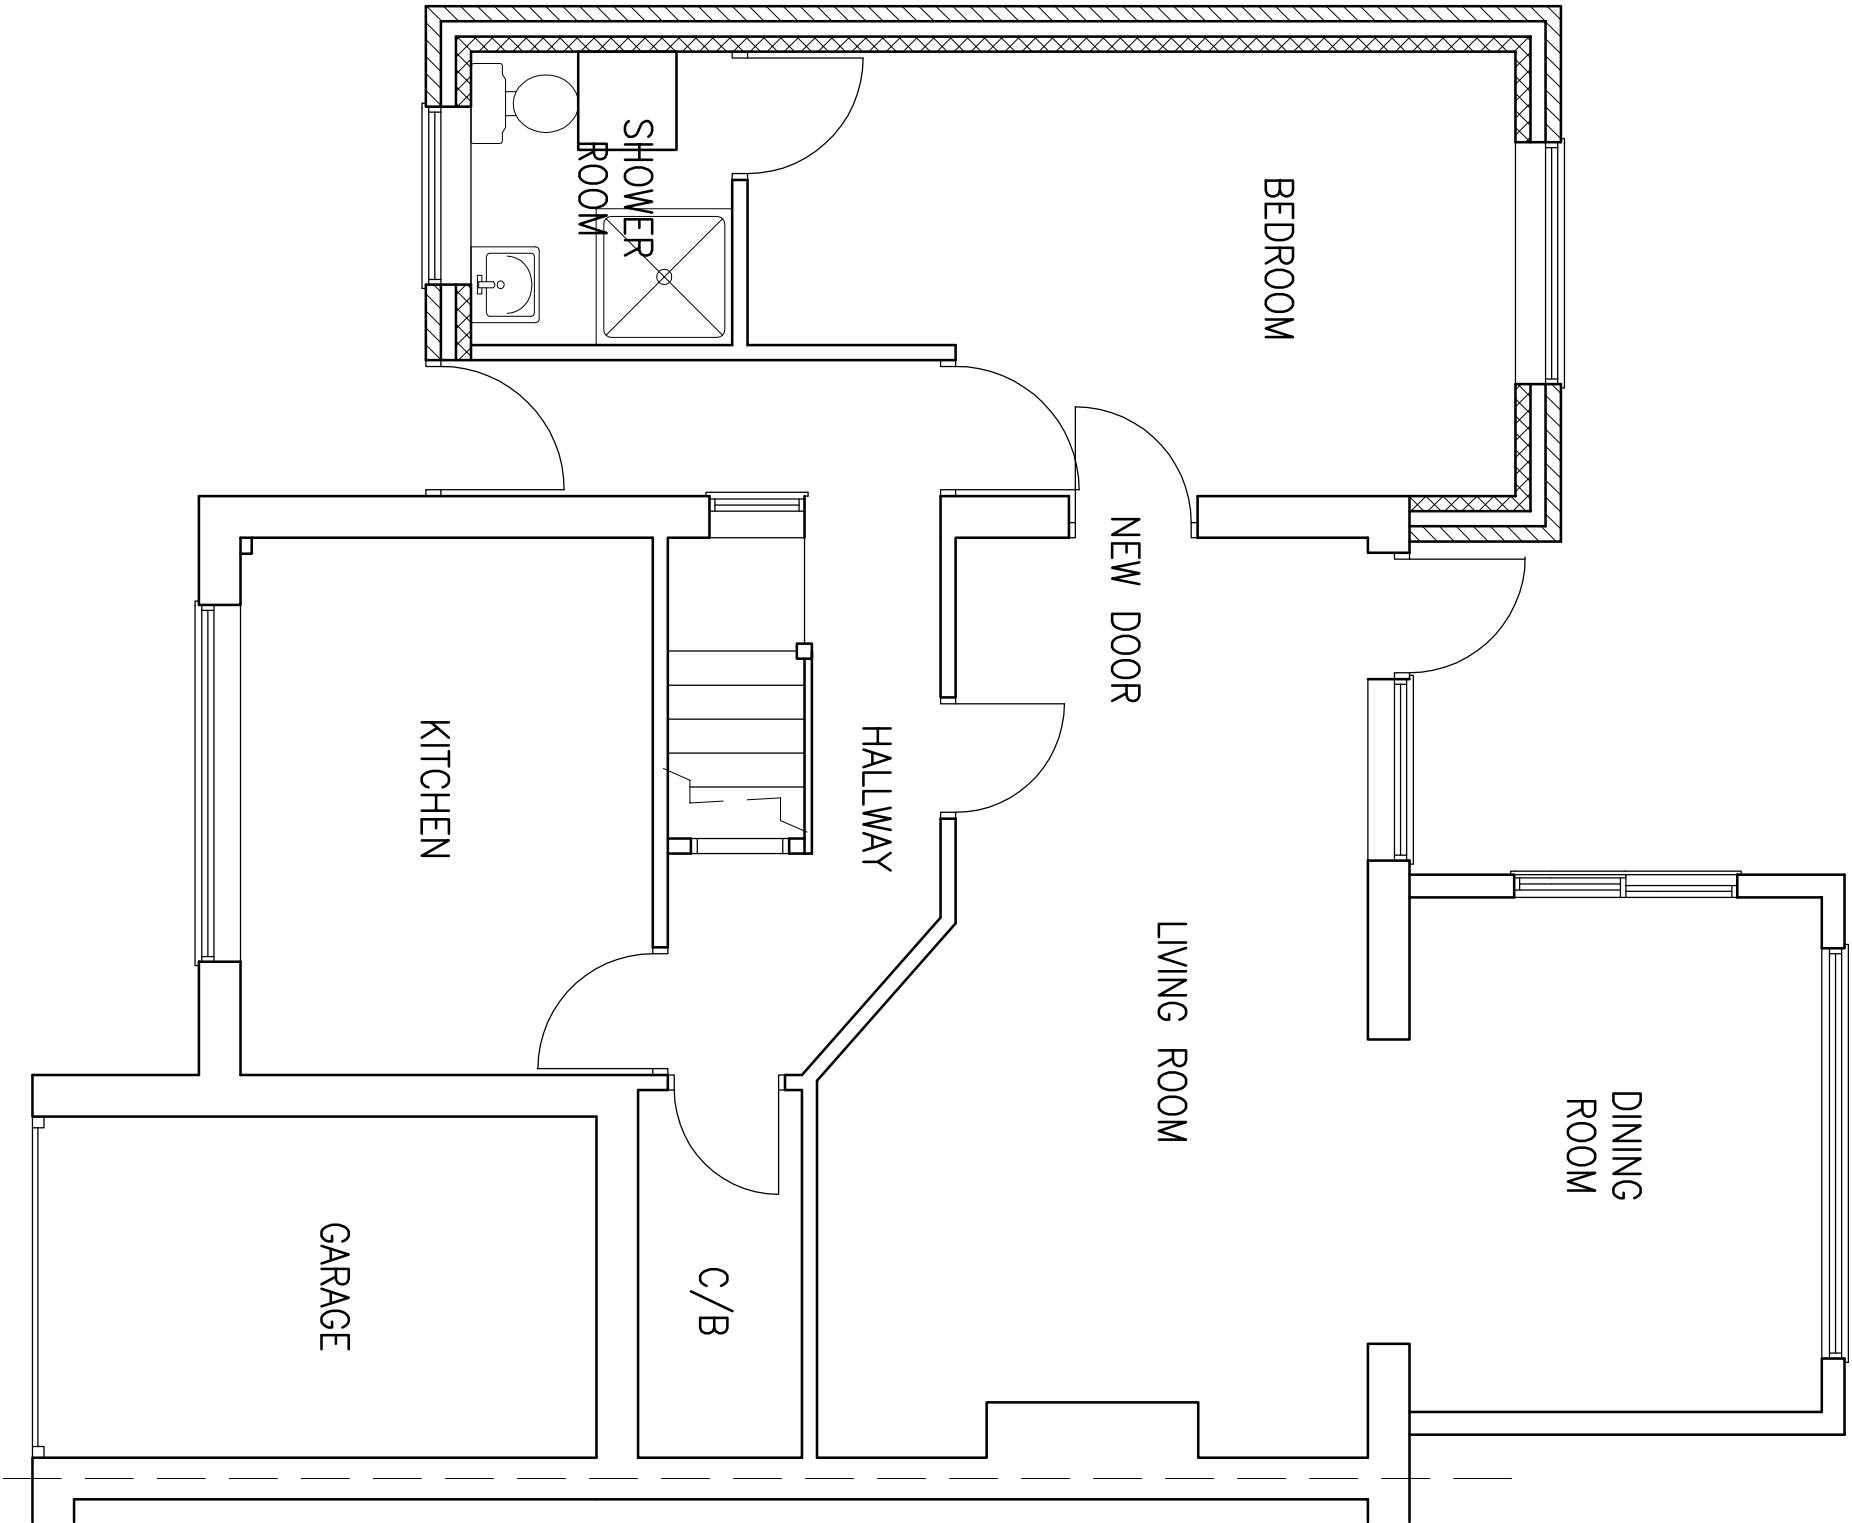

PROPOSED GROUND FLOOR PLAN

PROJECT 5 ALFORD CLOSE TILEHURST RG30 4TB				
TITLE				
PROPOSED GROUND FLOOR PLAN				
RRS Designs Architectural & Planning Services Mobile- 07964326643 Email- amar@rrsdesigns.co.uk Website- www.rrsdesigns.co.uk				
DRAWN	AS	SCALE @ A3		
DATE	JAN 26	1:50		
DRAWING NO.		REV.		
AS00126-02		A	B	