


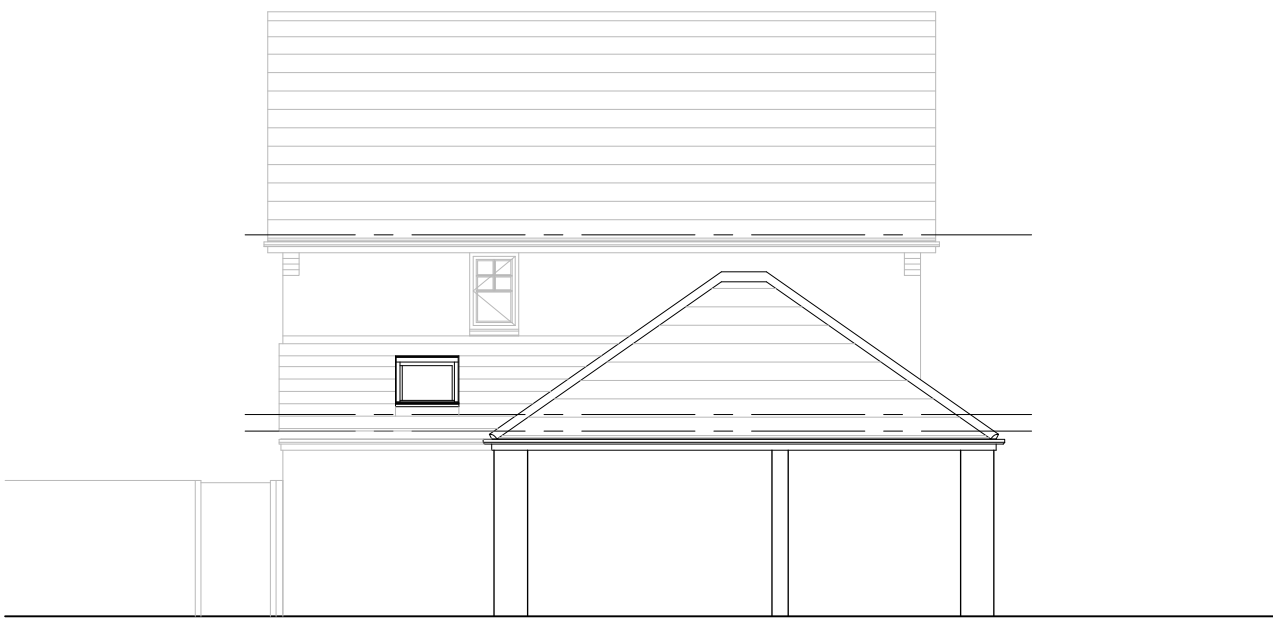

FRONT ELEVATION As Proposed  
Scale 1:100




SIDE ELEVATION As Proposed



REAR ELEVATION As Proposed




FRONT ELEVATION As Existing  
Scale 1:100

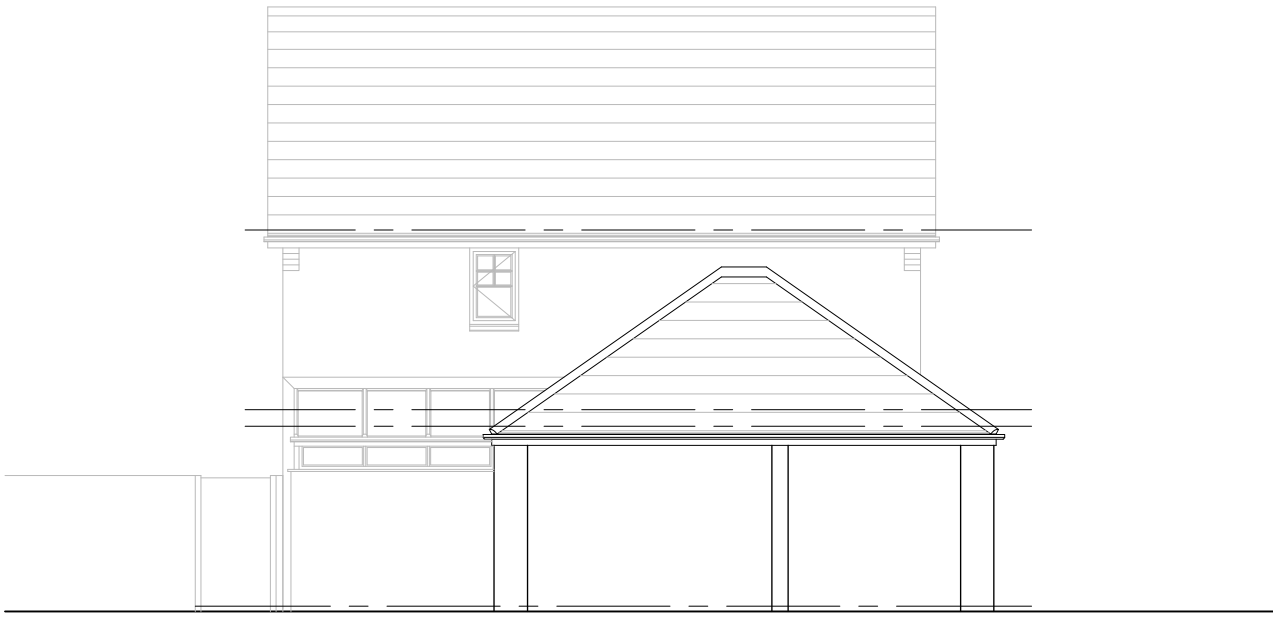


SIDE ELEVATION As Existing





REAR ELEVATION As Existing

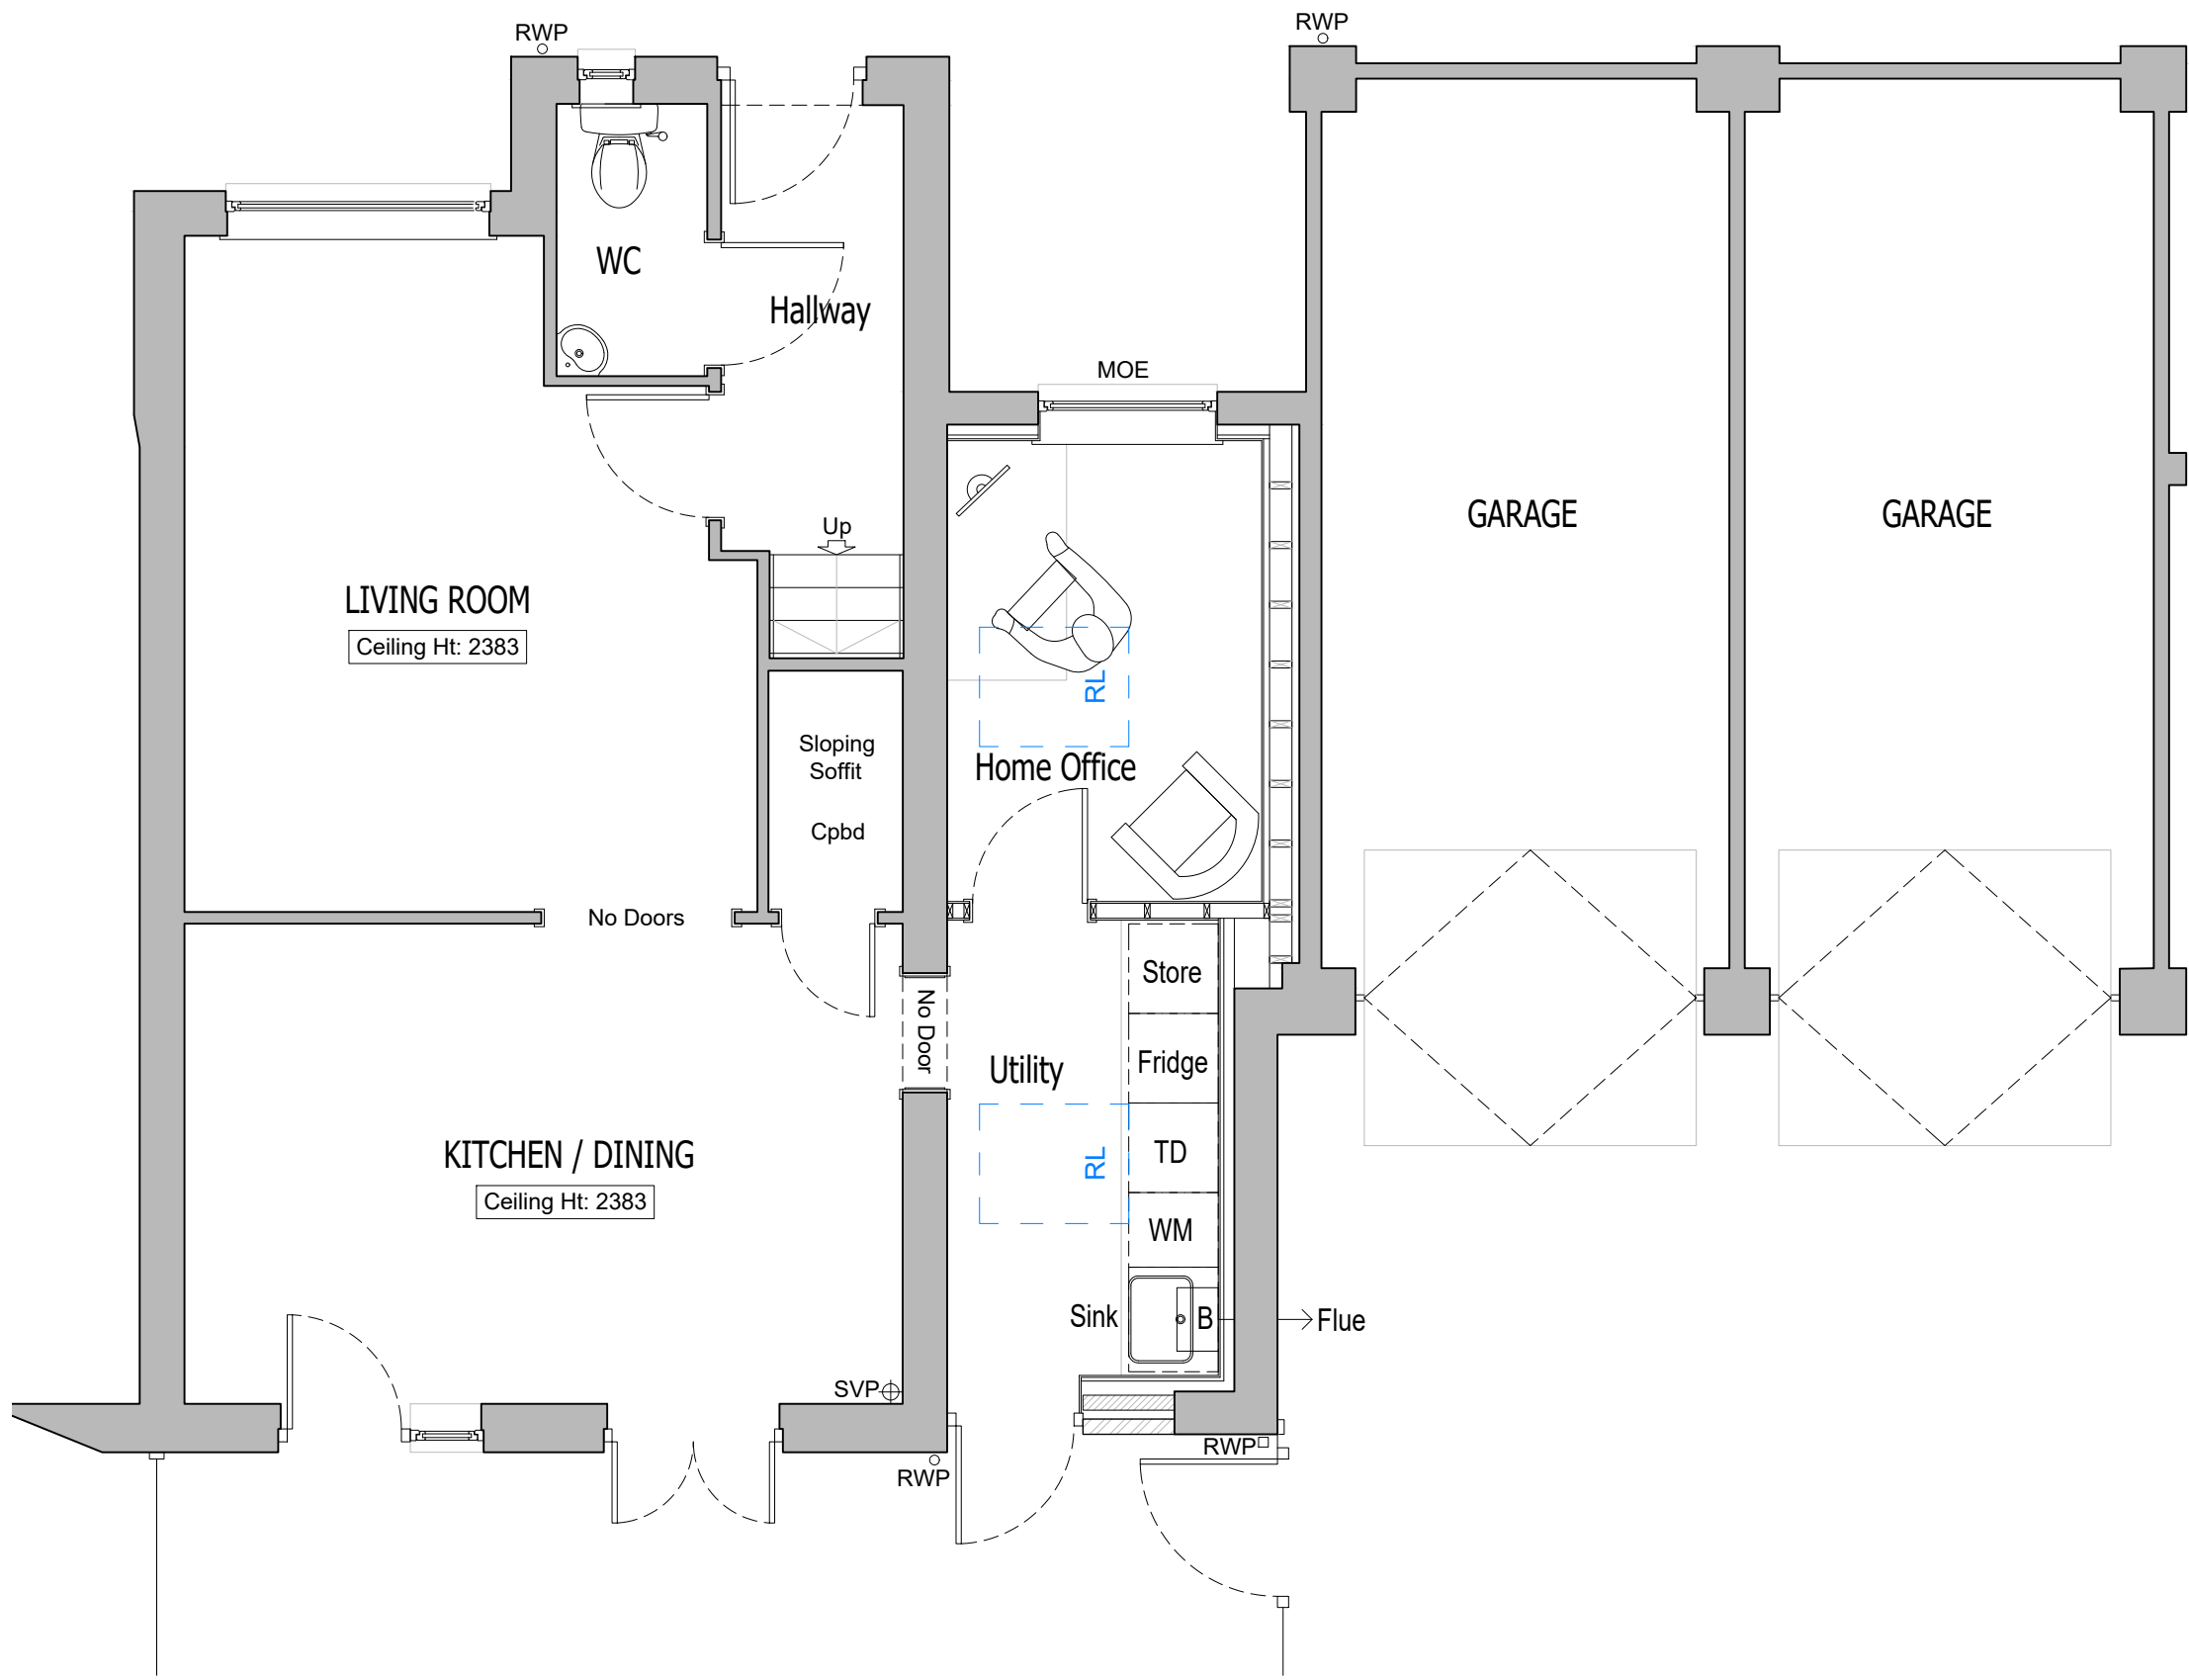

GROUND FLOOR GENERAL ARRANGEMENT PLAN As Proposed  
Scale 1:50

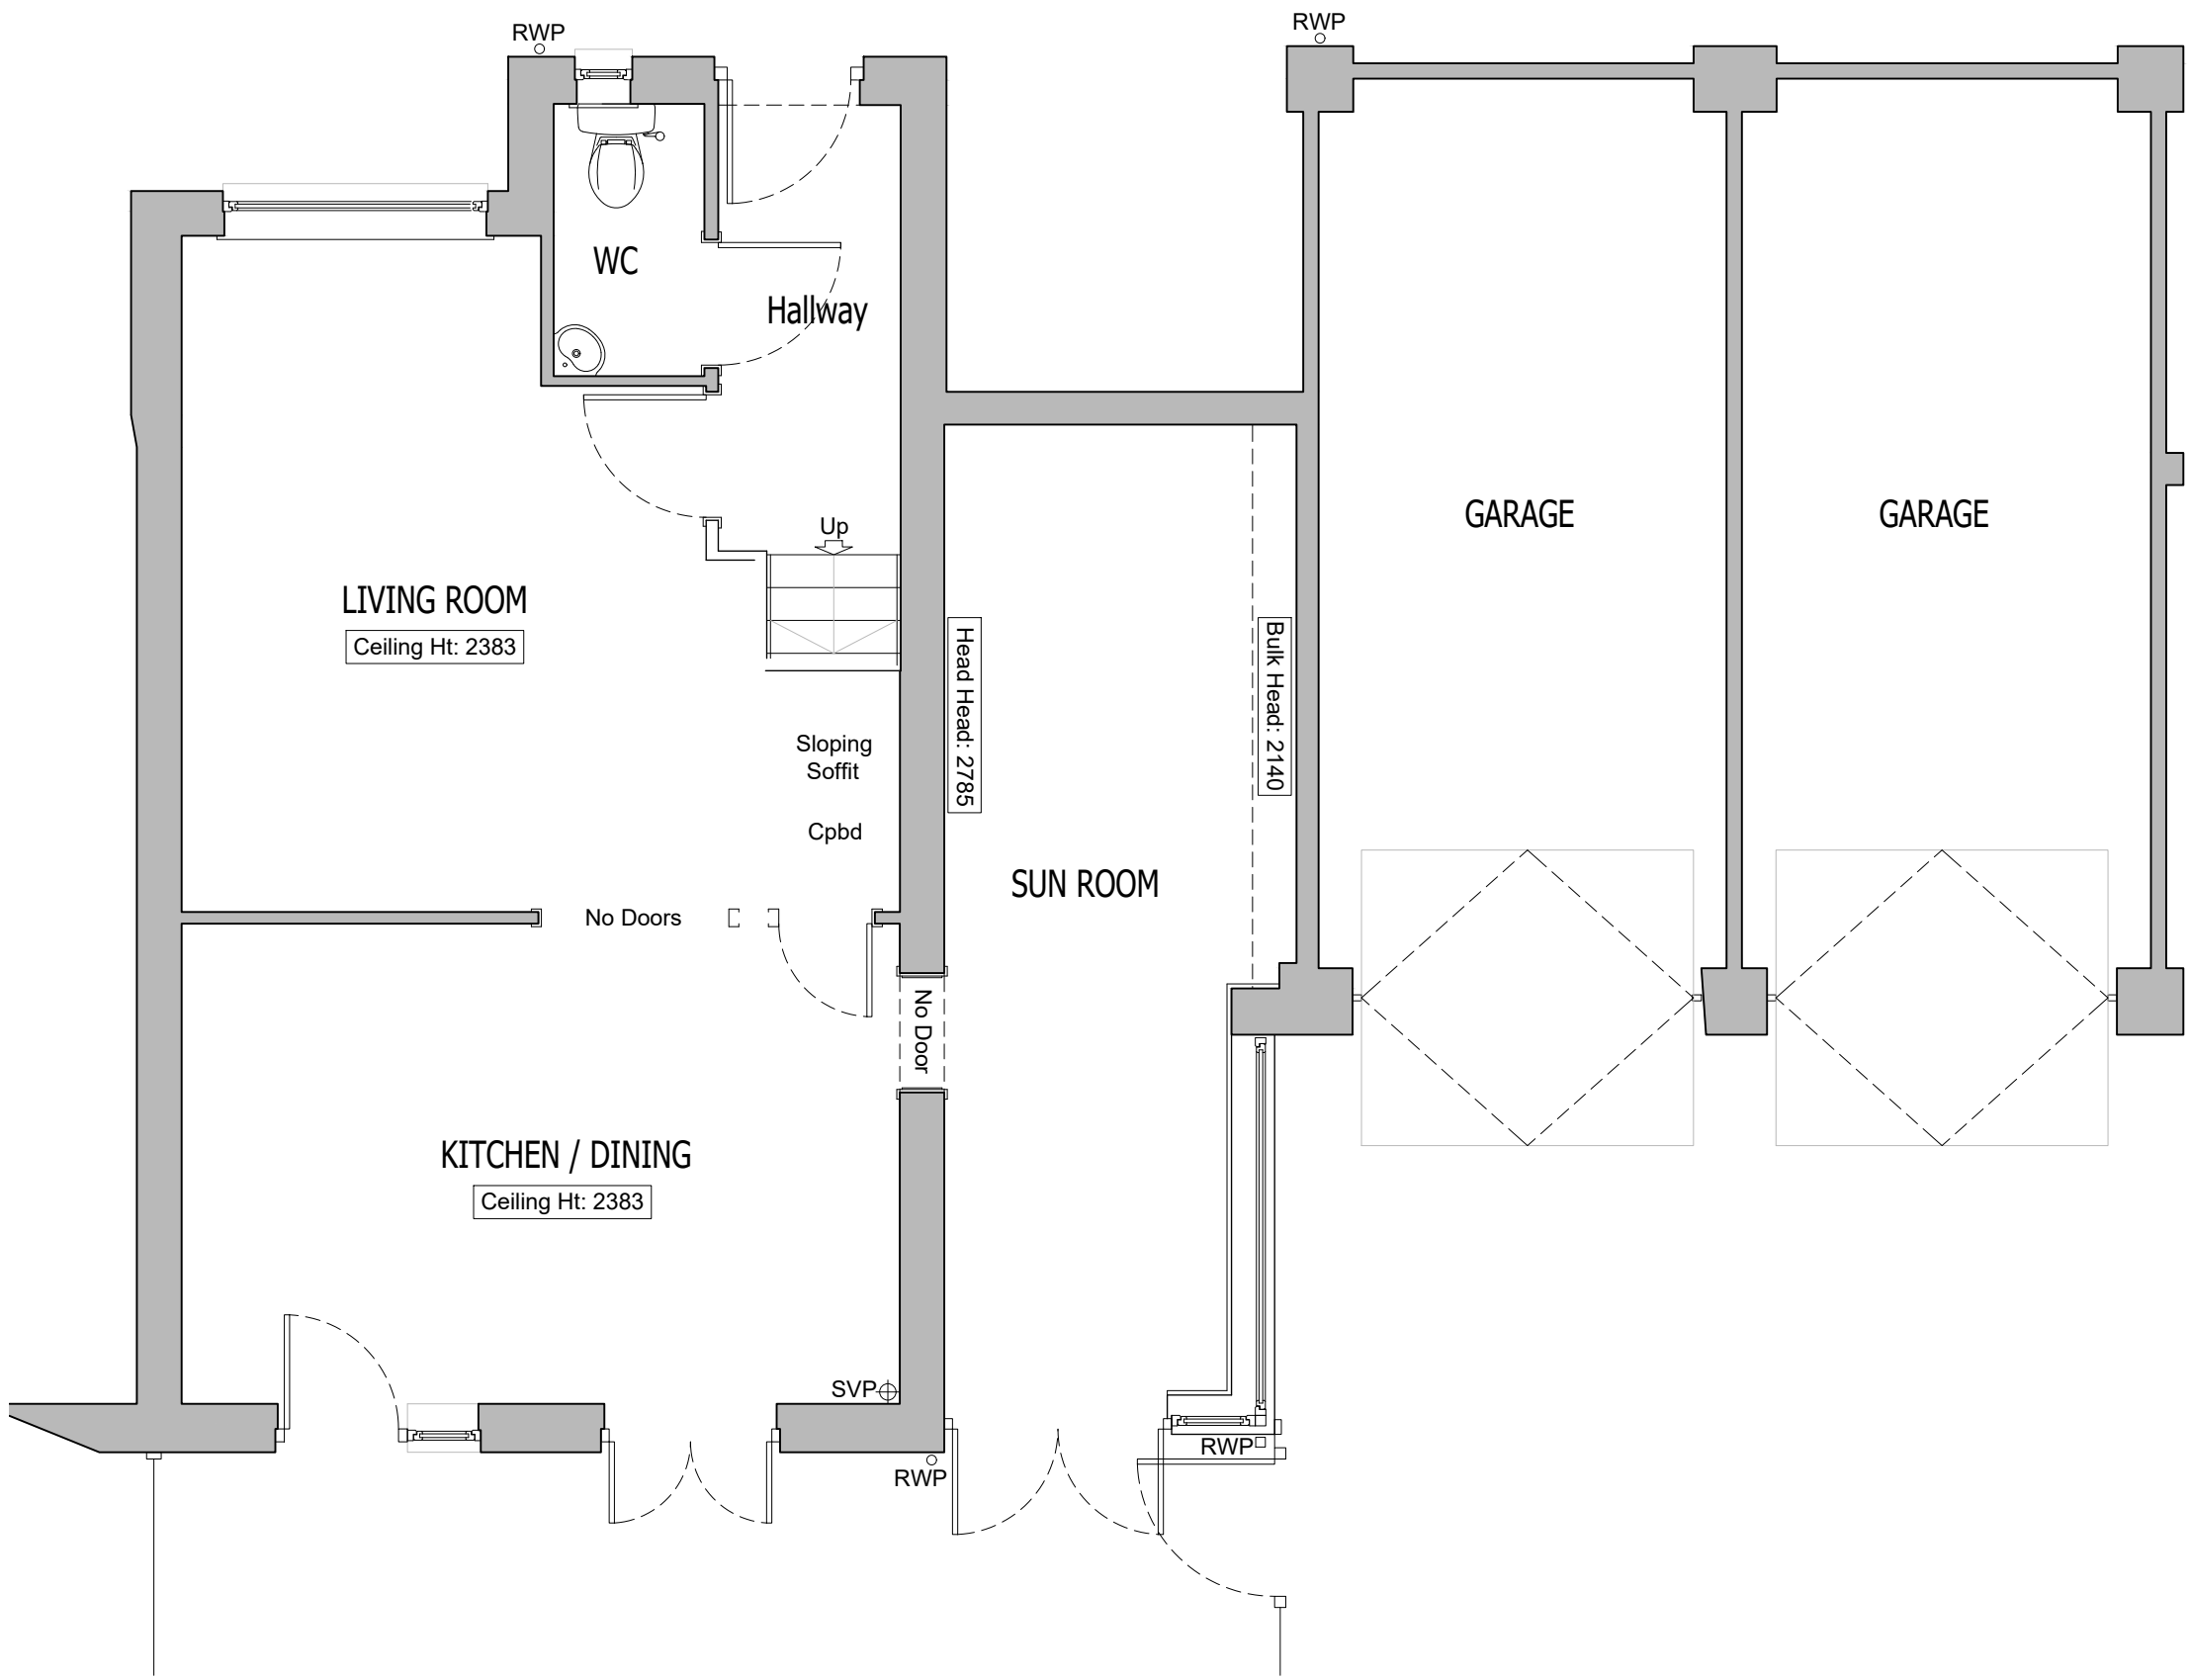

GROUND FLOOR GENERAL ARRANGEMENT PLAN As Existing  
Scale 1:50

 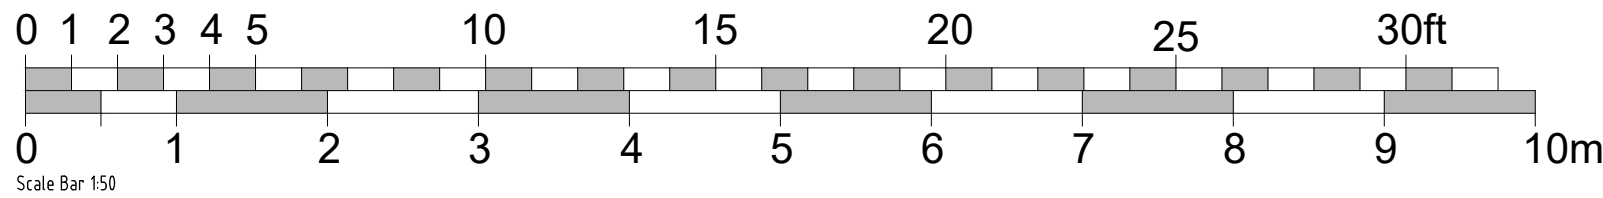

FOR PLANNING PERMISSION

| Rev | Description | Date |
|-----|-------------|------|
|-----|-------------|------|

EXTENSIONS AND ALTERATIONS  
LOCATION  
Mr. N. Imrit and Ms. B. Donaldson  
45, Amersham Road, Caversham,  
Reading, Berkshire, RG4 5BP

DRAWING TITLE  
GROUND FLOOR PLAN  
Inc. Front, REAR and SIDE ELEVATIONS  
As Existing  
Sheet 1 of 1

Architect  
DAVID HOLTHAM  
SCALE  
Varies @ A1  
DATE  
2026/10-01  
REVISION  
March 2026  
-