




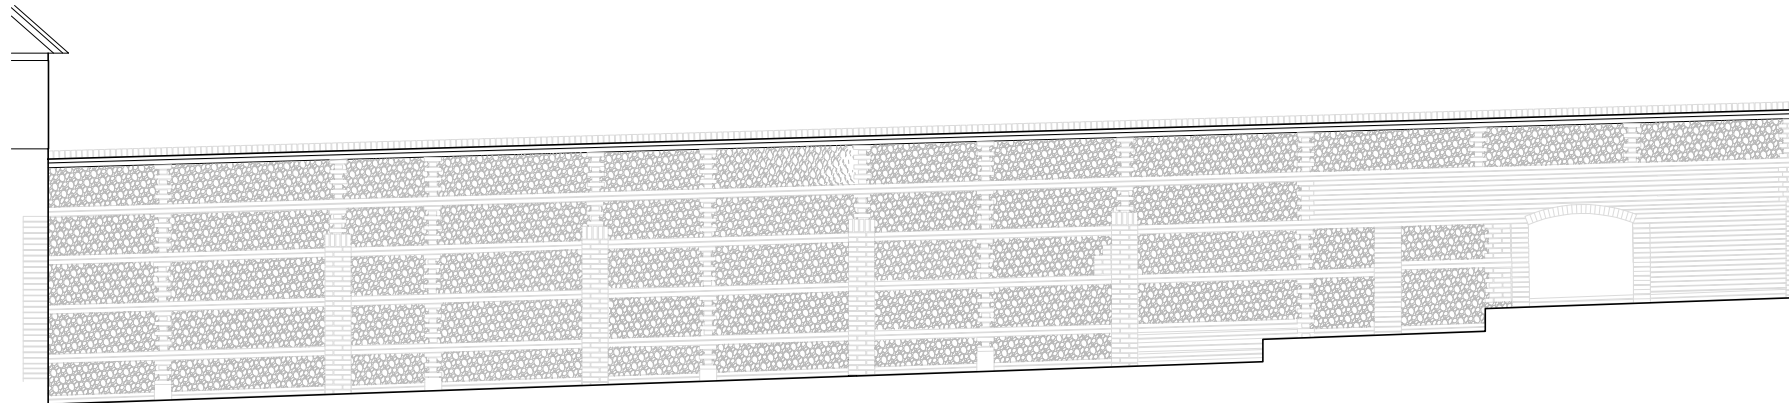

01 EAST ELEVATION as EXISTING
1:100

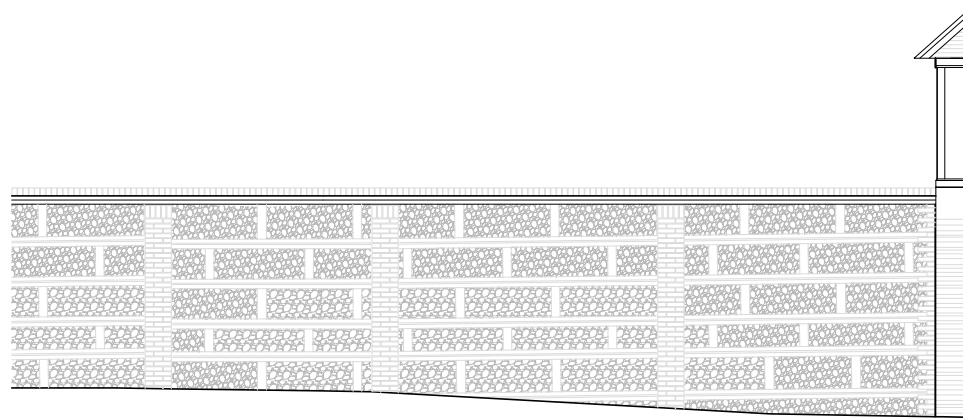

02 WEST ELEVATION as EXISTING
1:100

 

revision/date		note
 morseWEBB architects The Byre The Street Bramley Hampshire RG26 5DE T: 01256 587888 W: www.morsewebb.co.uk		
project		
Caversham Court		
title		
Causeway Elevations as Existing		
scale	status	
1:100@A3	PLANNING	
job no.	dwg no.	status/revision
1053	117	PL00
© Morse Webb Ltd		