



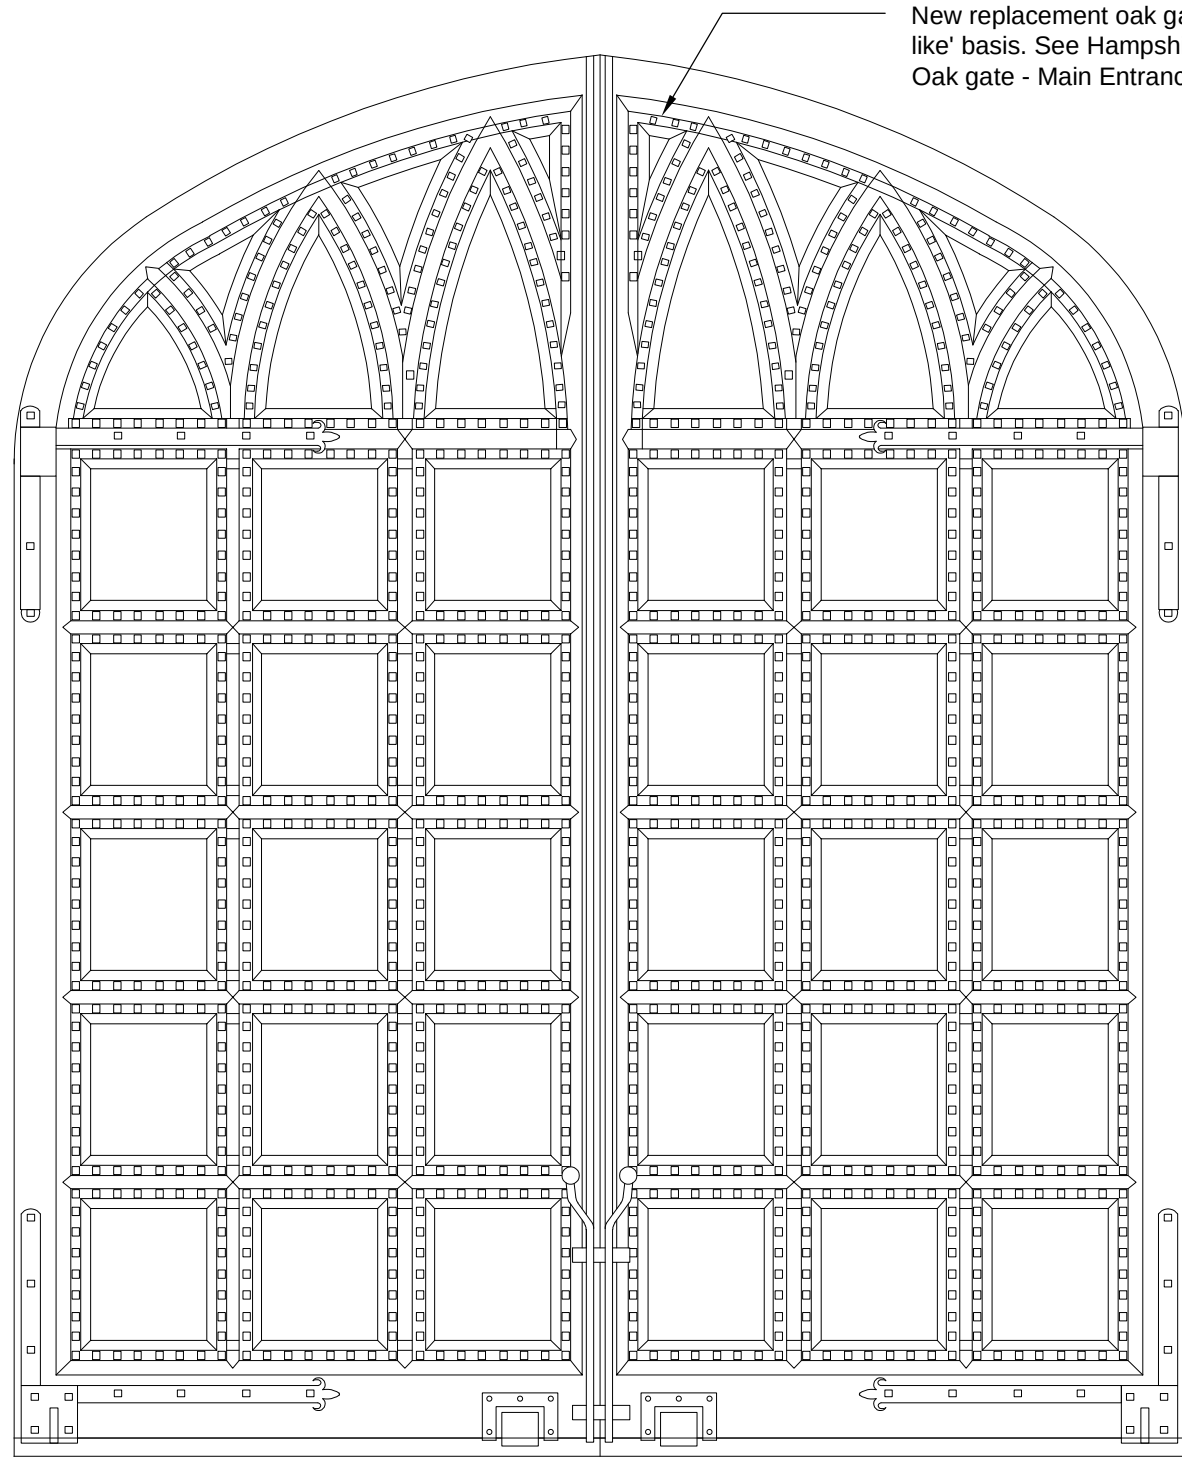

01 GATE EAST ELEVATION: Repairs
1:20

New replacement oak gates to match existing on a 'like for like' basis. See Hampshire County Council's drawing: New Oak gate - Main Entrance E1280-380-R1

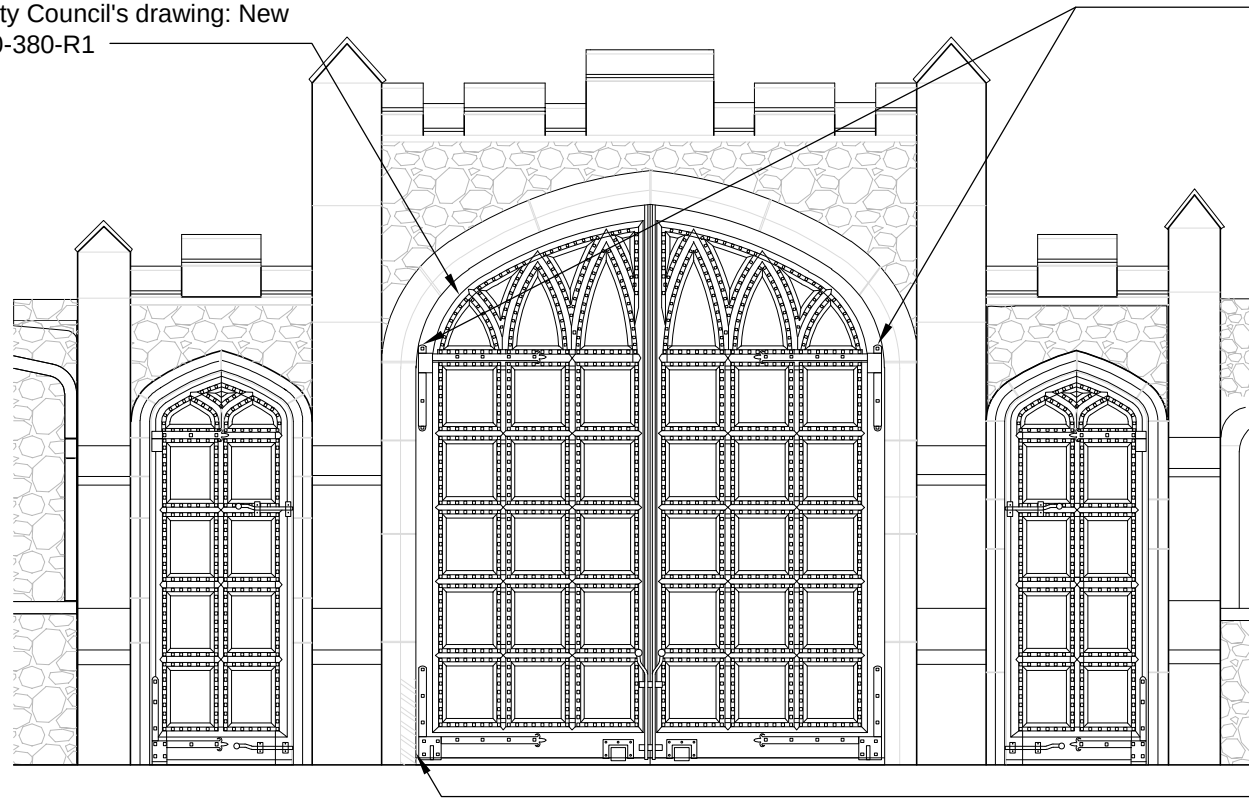


02 EAST ELEVATION: Repairs
1:50

Remains of existing top hinge pintle to be removed and replaced with new iron pintels to match existing on a 'like for like' basis

The existing pintels are bolted to concealed vertical steel columns. Existing stonework to arched opening surrounded to be removed locally to gain access to the bolts to the pintels.

Following the installation of the new pintles, the existing salvaged stonework is to be reinstated in its former positions bedded and pointed in lime mortar.

Minor surface scuff damage to reveal of arched opening surround stonework. Brush down and allow to weather naturally

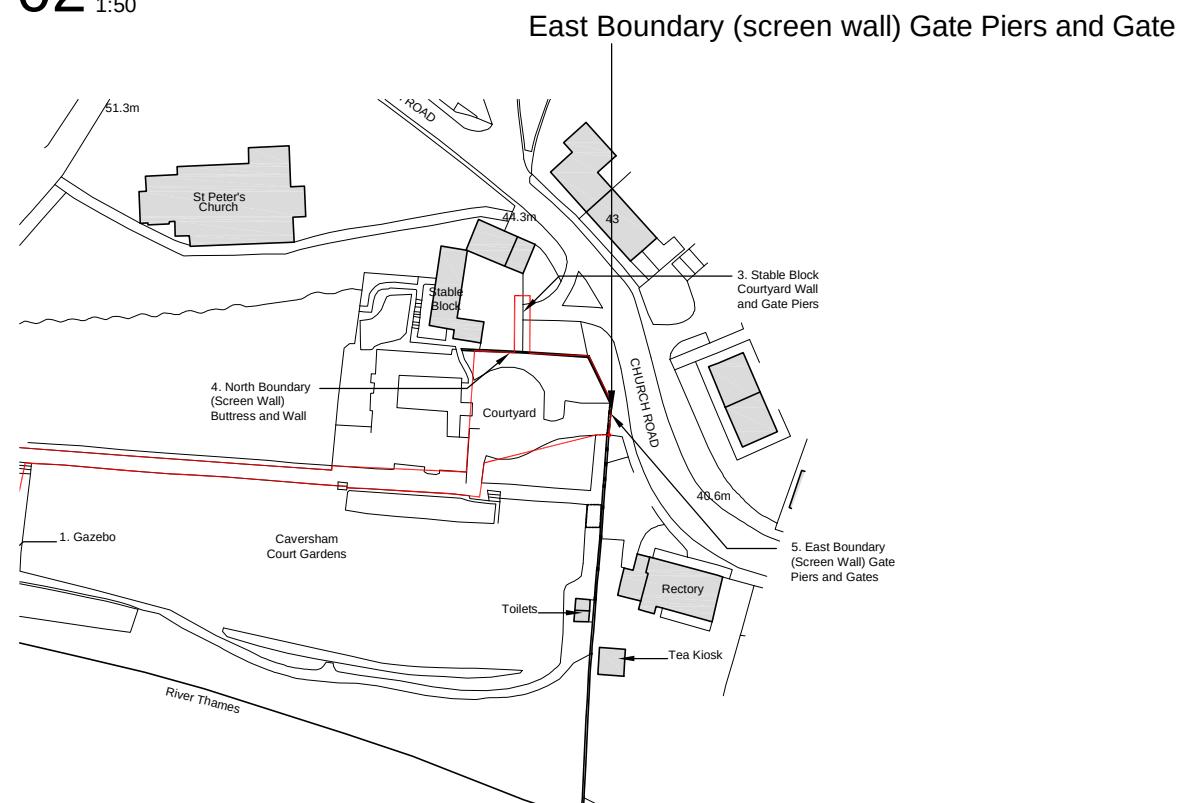

03 Location Plan as Existing
NTS

revision/date note
morsewebb architects
The Byre The Street Bramley Hampshire RG26 5DE
T: 01256 587888 W: www.morsewebb.co.uk

project
Caversham Court

title
East (screen wall): Main Gates as Proposed

scale	status	
Varies@A3	PLANNING	
job no.	dwg no.	status/revision
1053	152	PL00

© Morse Webb Ltd

Drawing to be read in conjunction with Hampshire County Council's drawing: E1280-380
Caversham Court Garden Restoration - New Oak Gates - Main Entrance