





EXISTING REAR ELEVATION

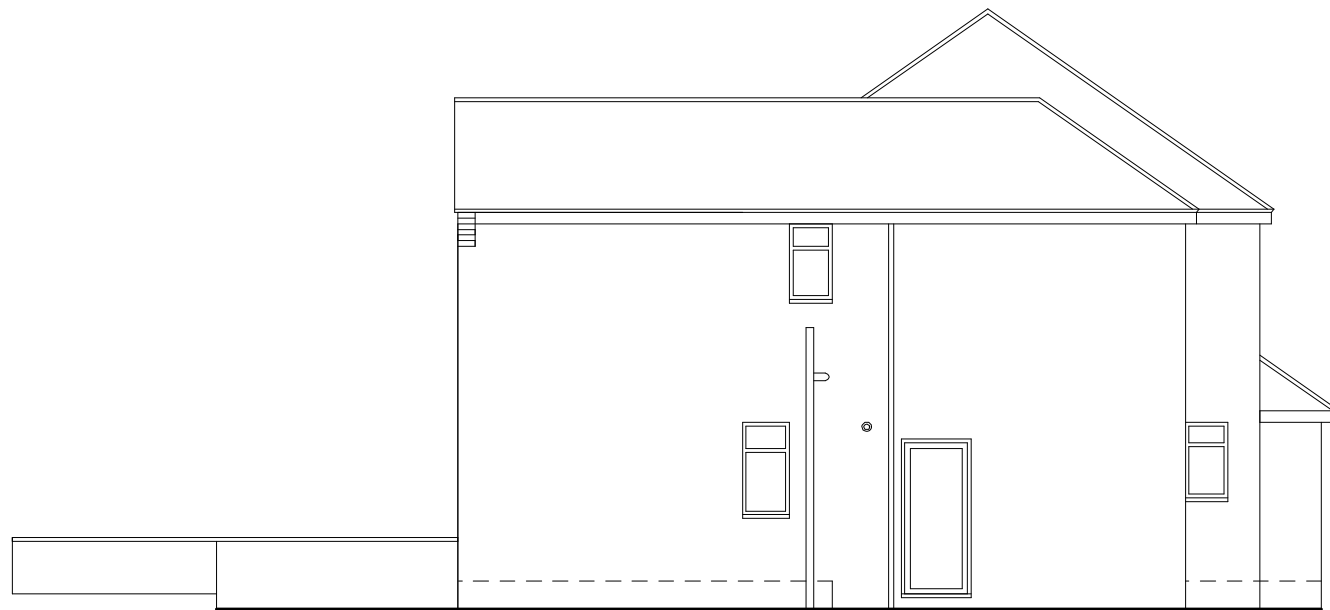


EXISTING SIDE ELEVATION

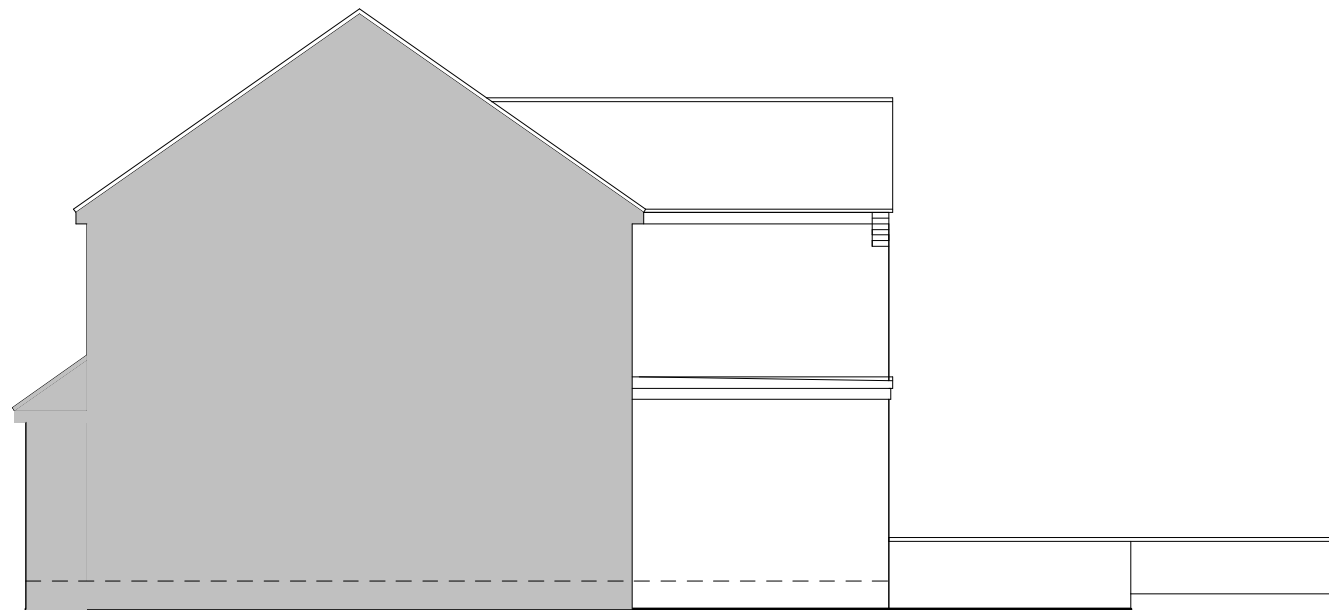

EXISTING INTERNAL SIDE ELEVATION




PROPOSED FRONT ELEVATION

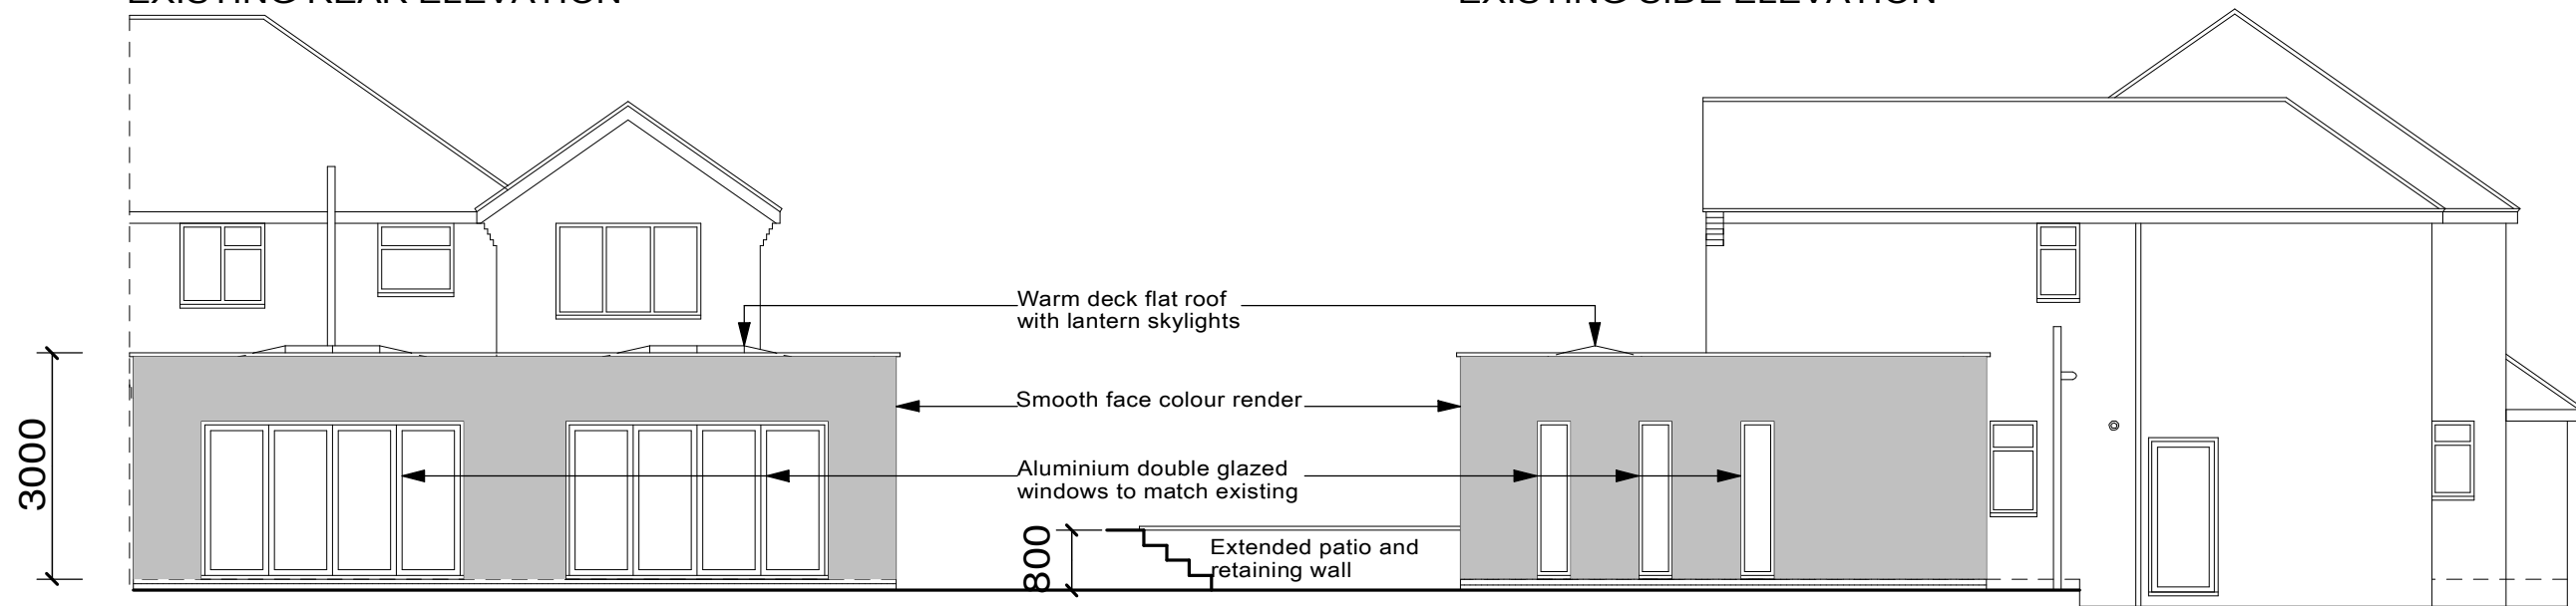


PROPOSED REAR ELEVATION

PROPOSED SIDE ELEVATION

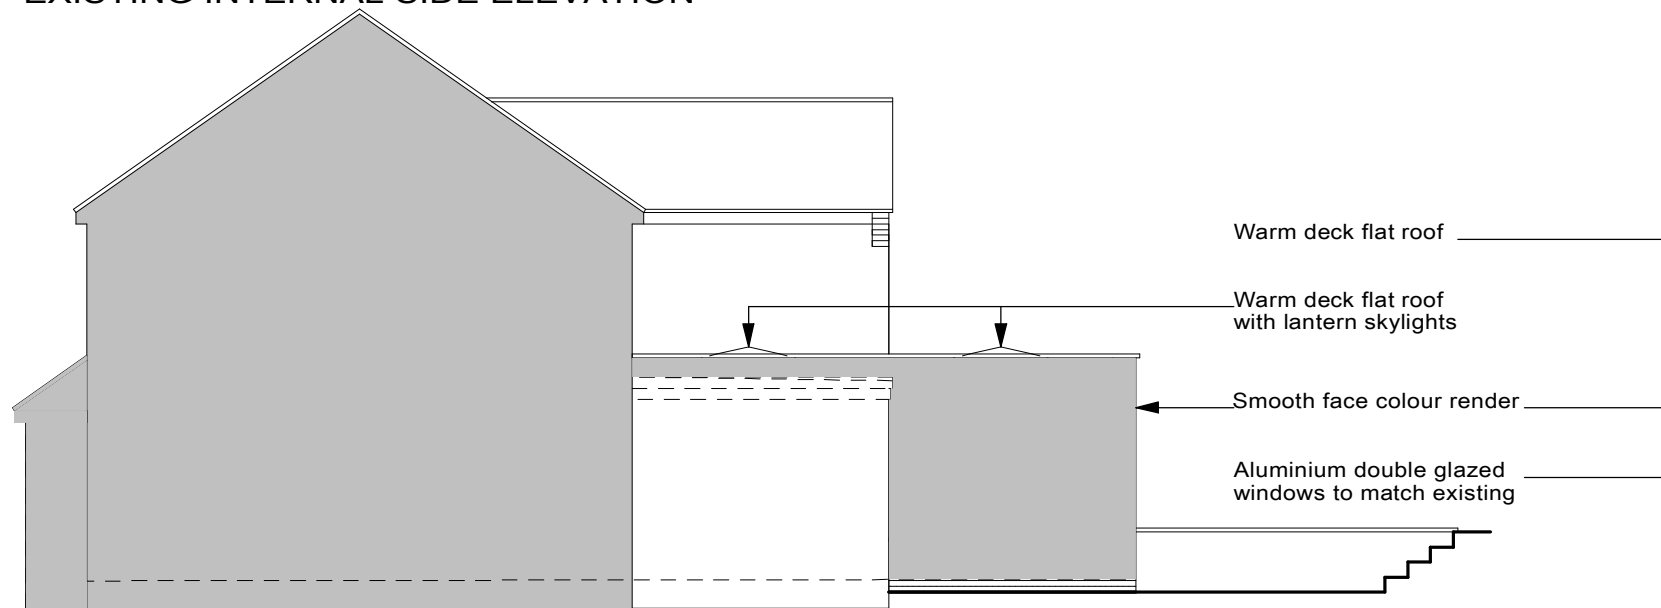


PROPOSED INTERNAL SIDE ELEVATION

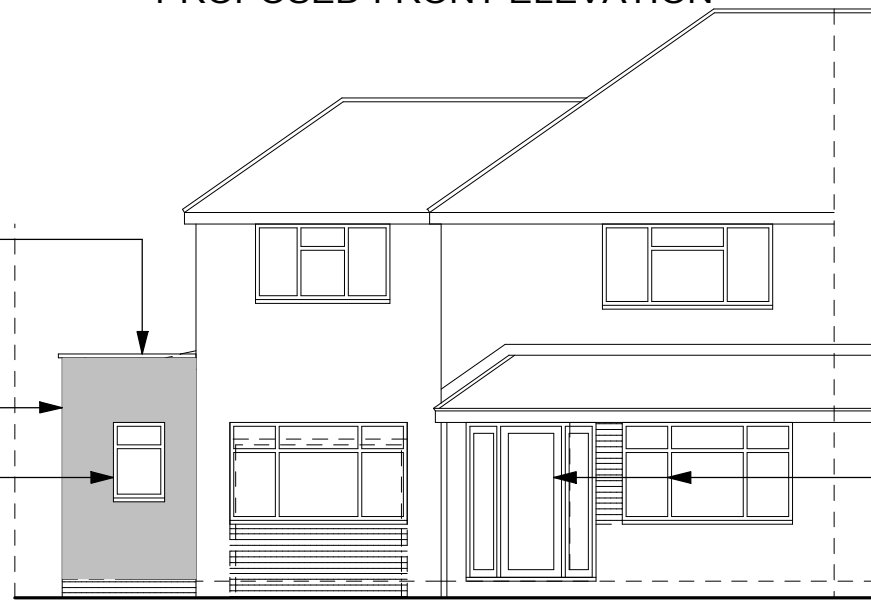


PROPOSED FRONT ELEVATION



NOTES:
All dimensions must be checked on site and not scaled from this drawing.

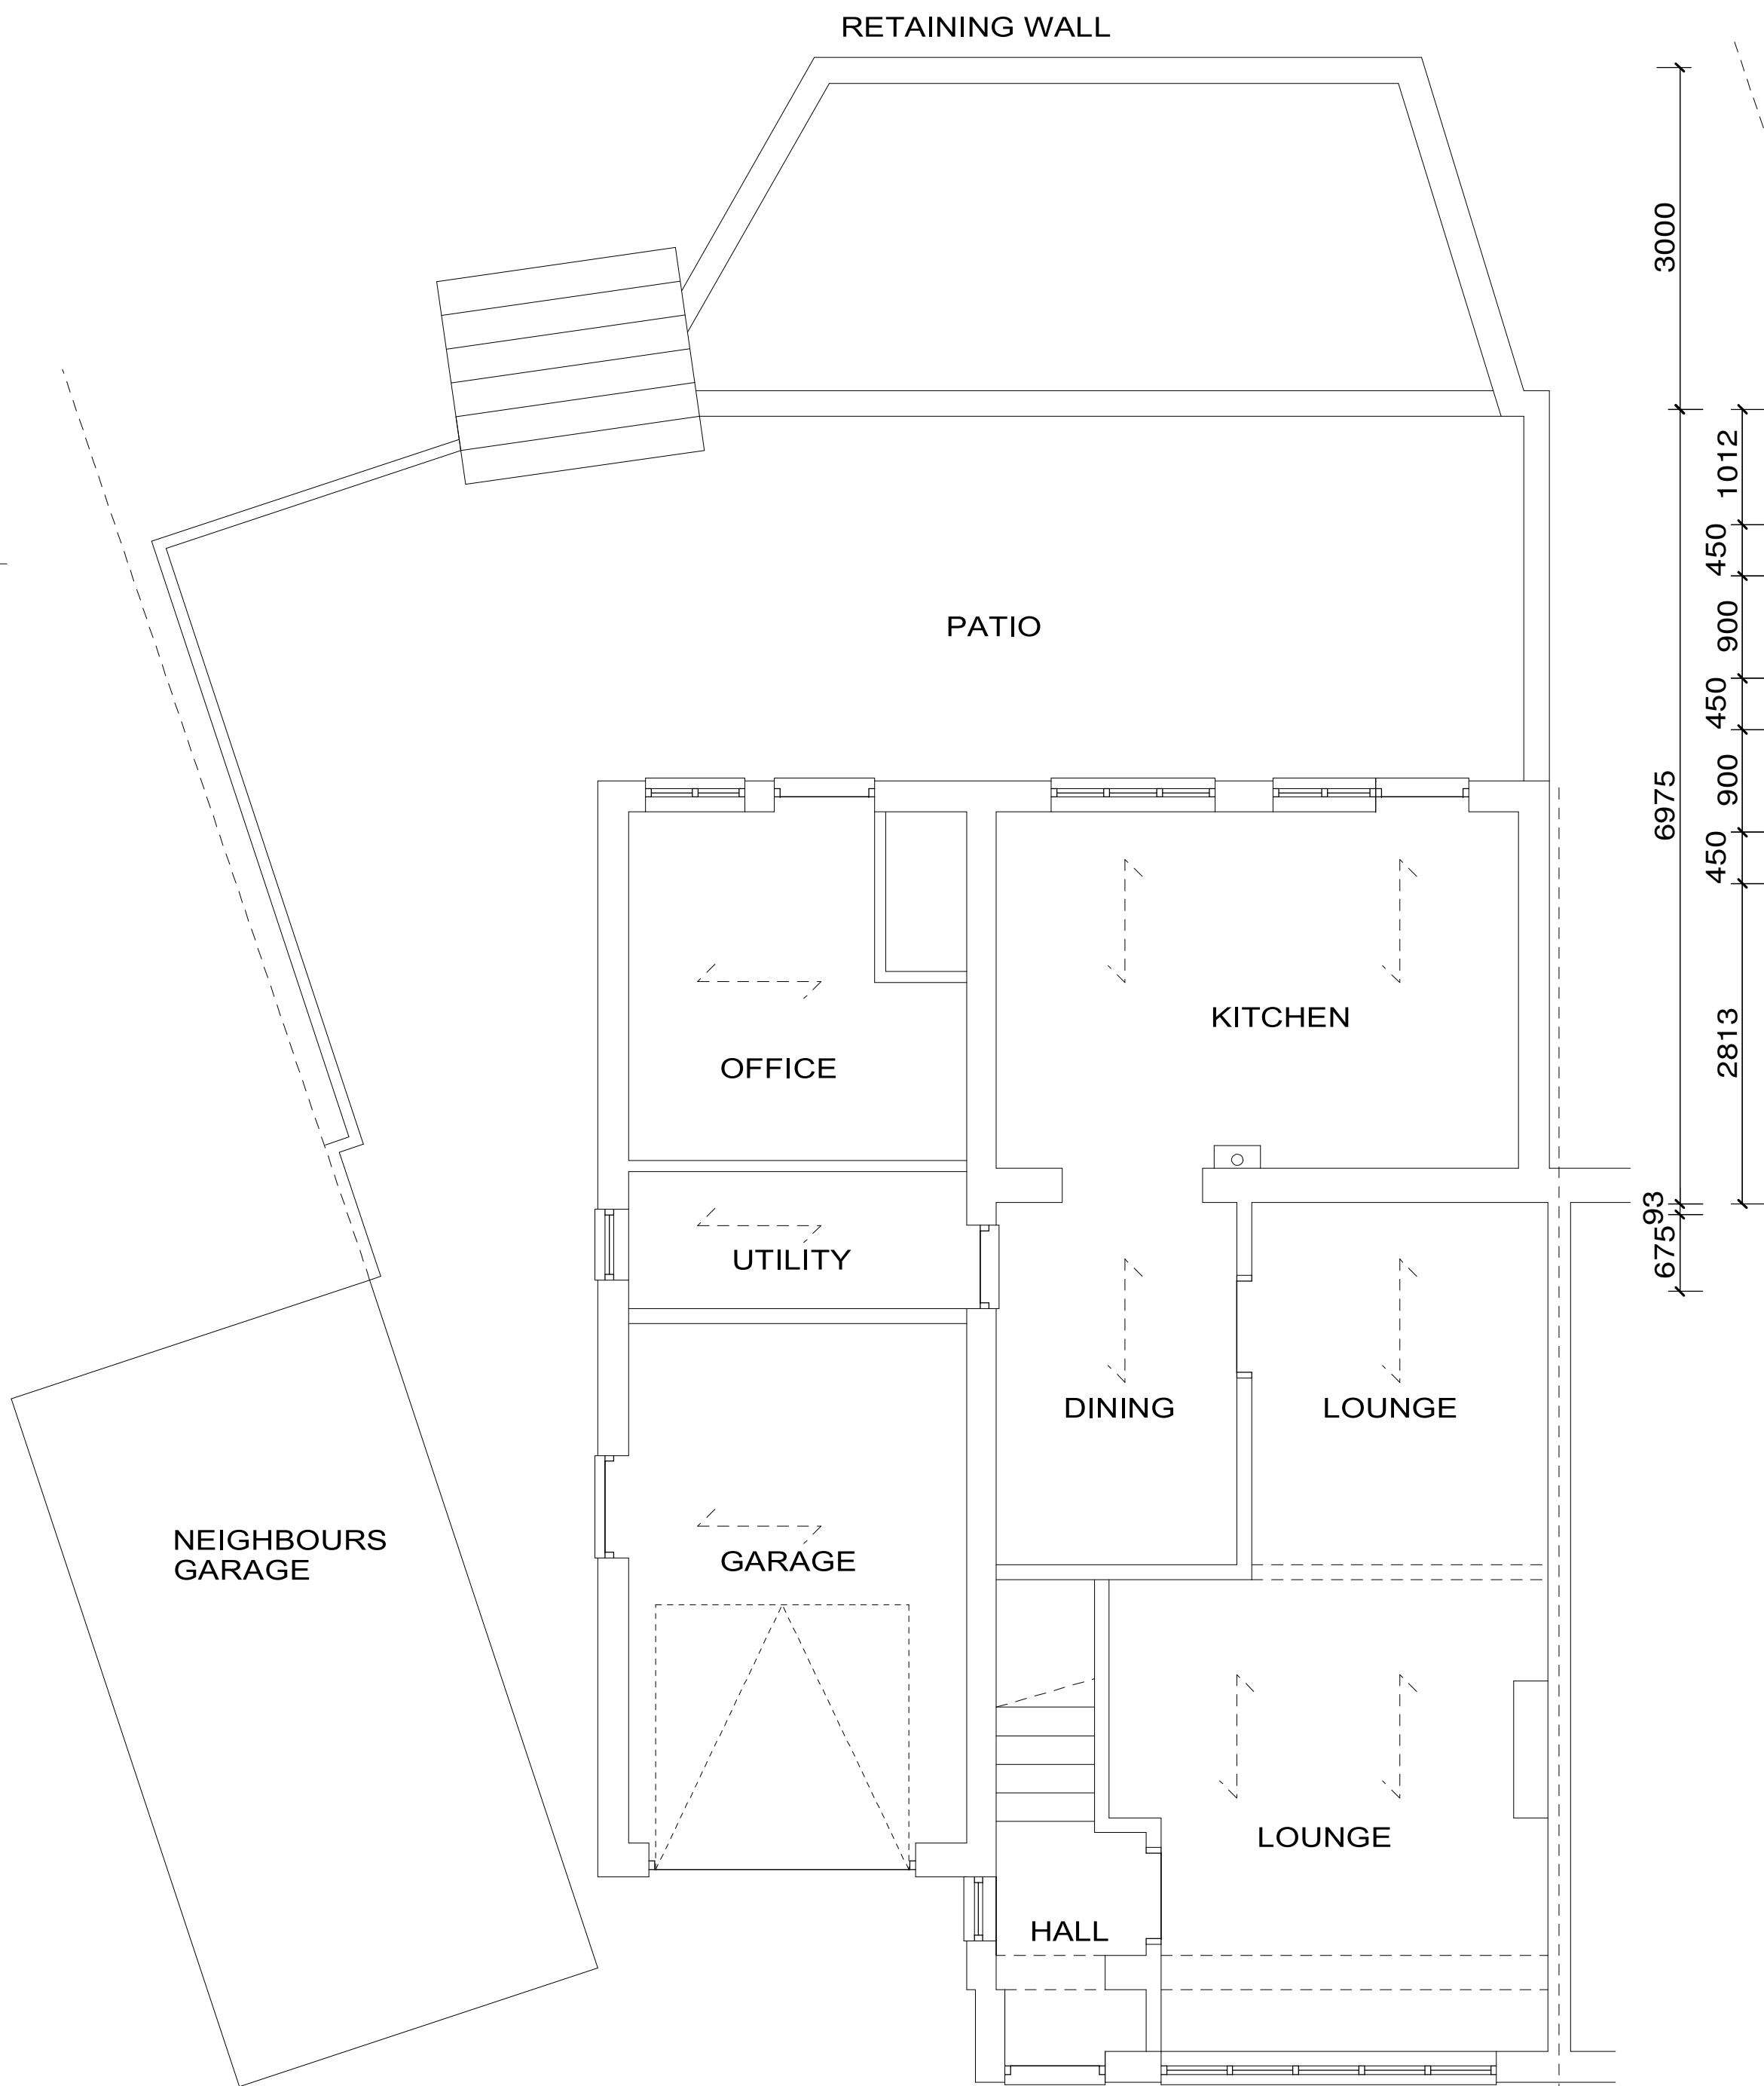

EXISTING GROUND FLOOR PLAN

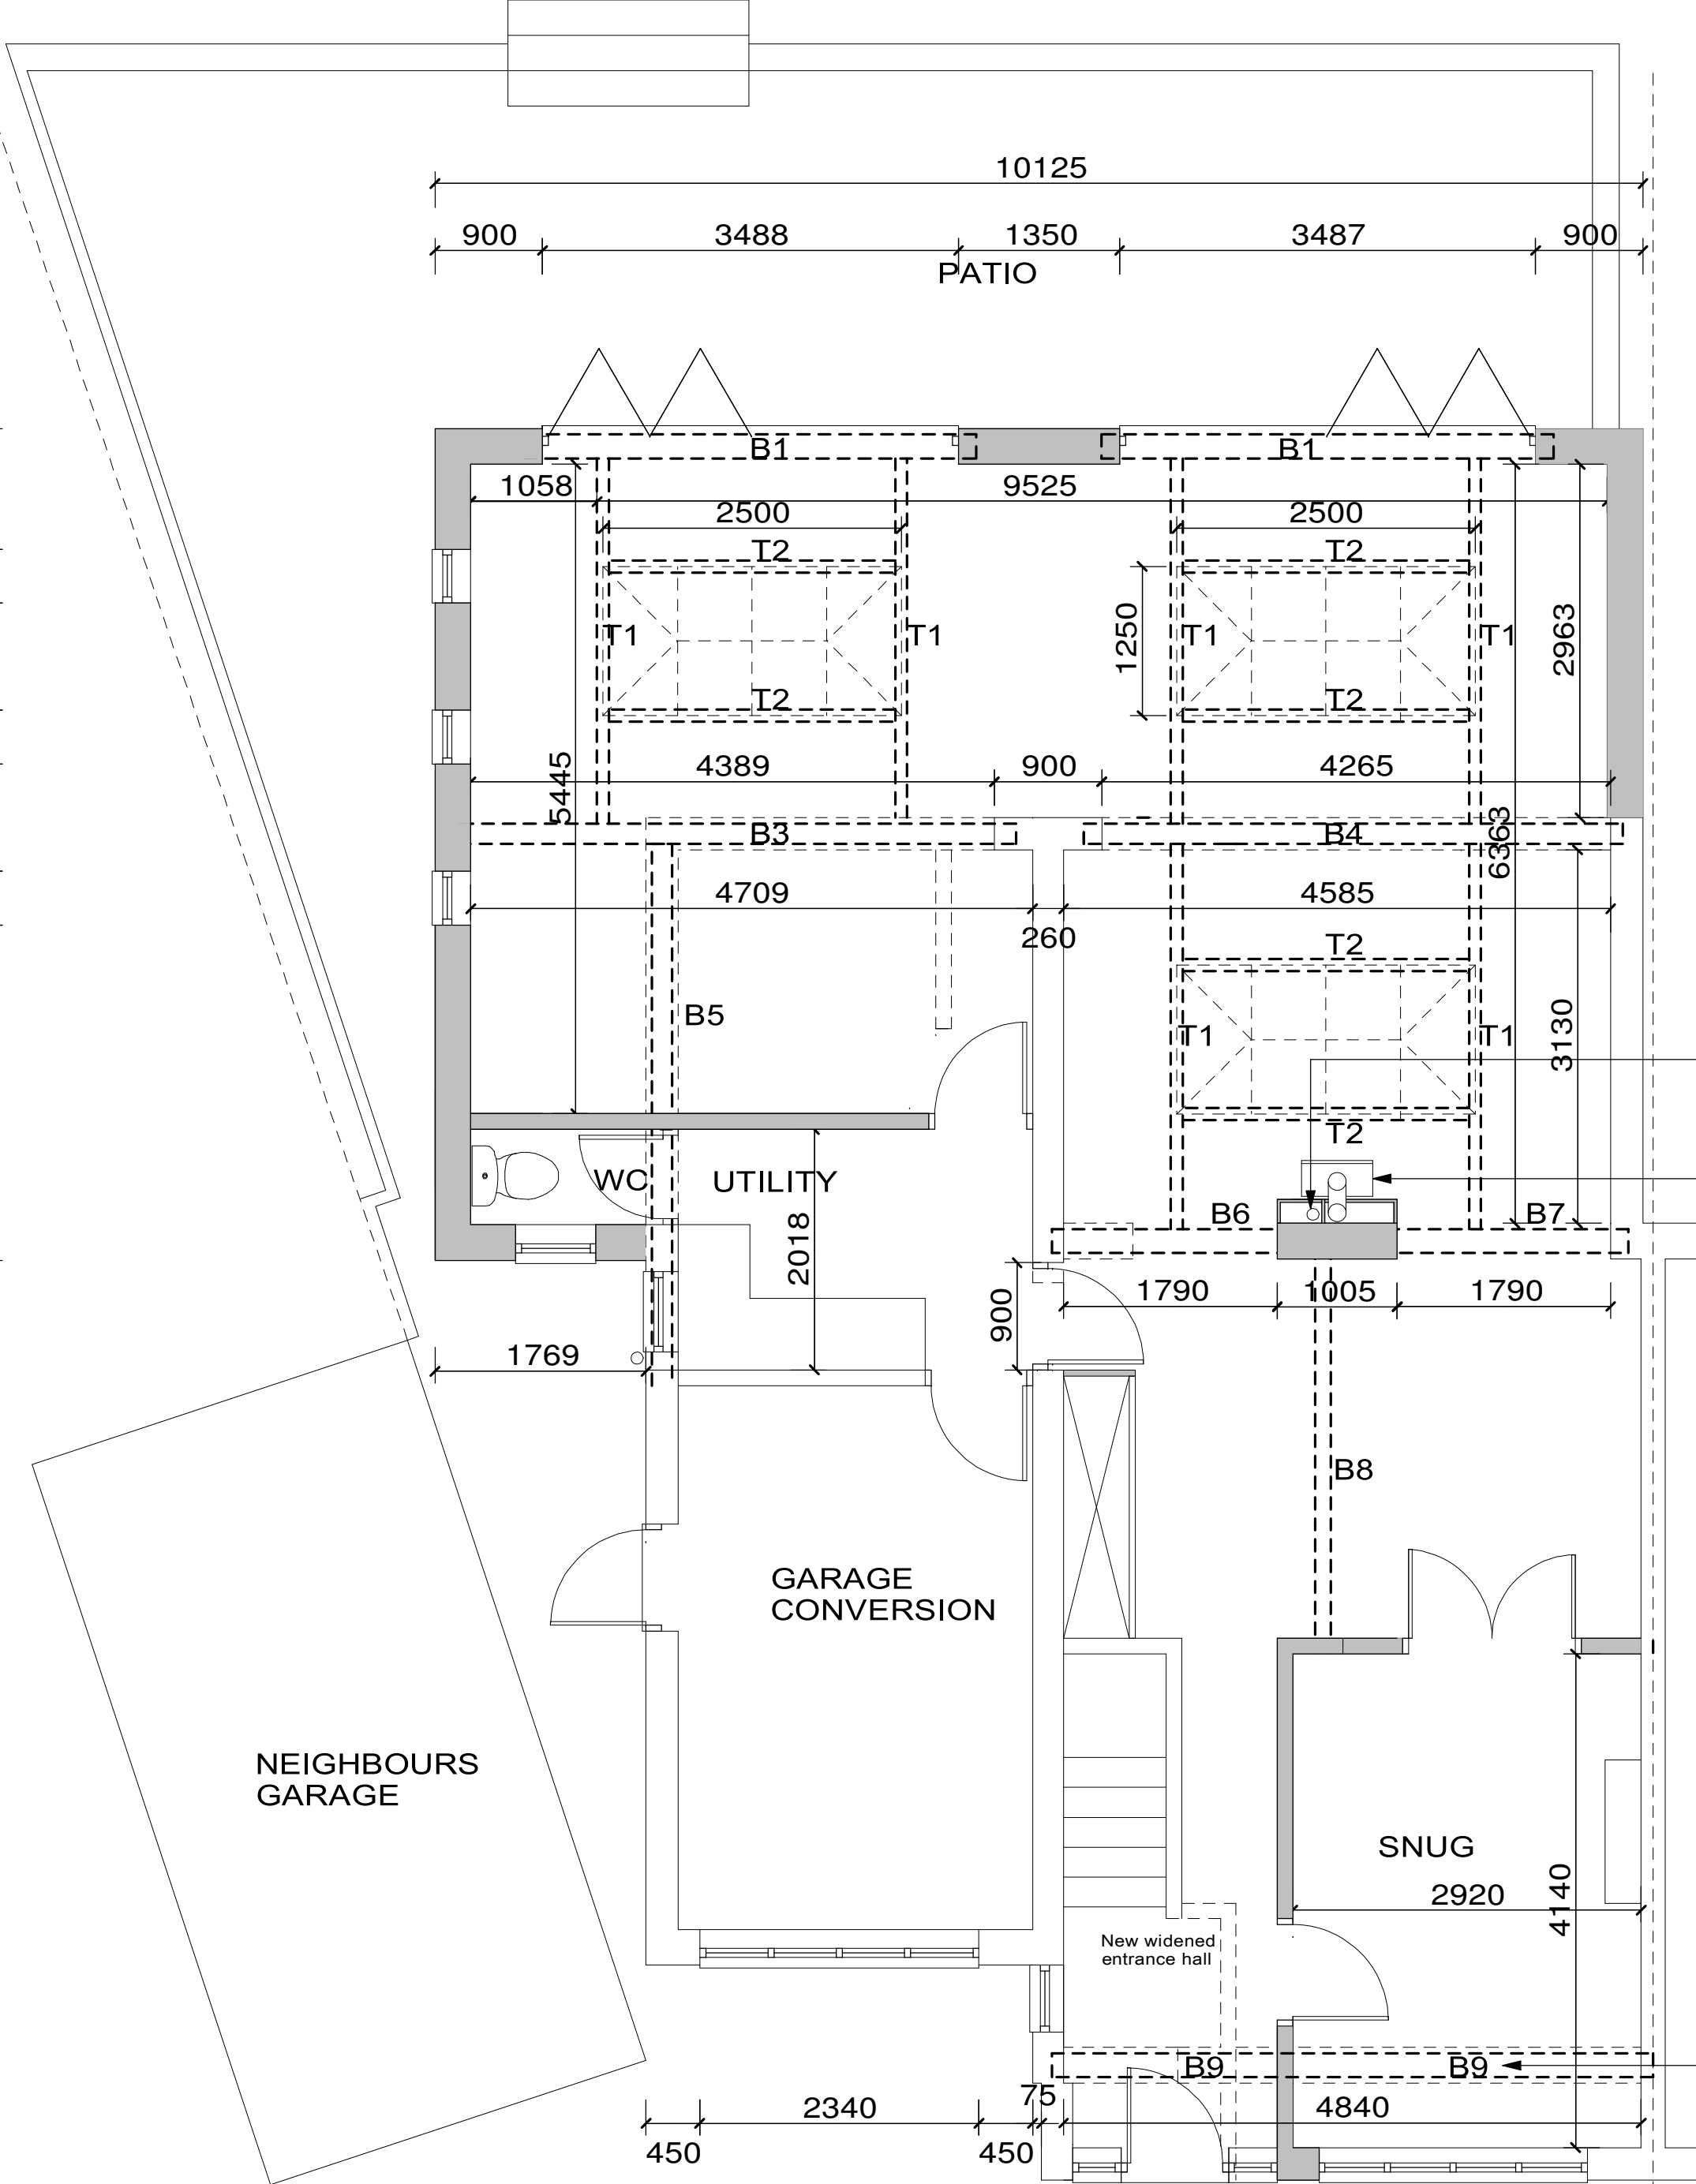


PROPOSED ALTERNATIVE GROUND FLOOR PLAN

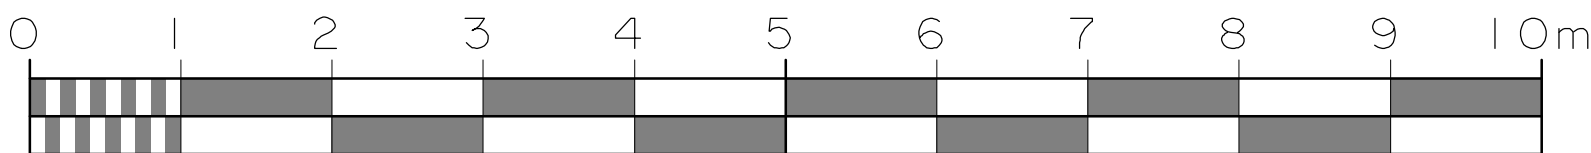 

Date	Revisions

© copyright

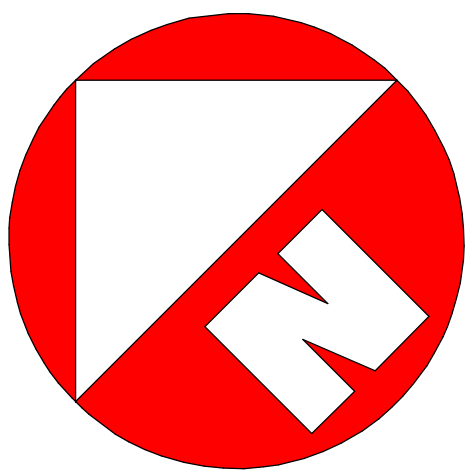

Client

Mr & Mrs Healy

Job Title

PLANNING APPLICATION FOR A REAR GROUND FLOOR WRAP AROUND EXTENSION, TOGETHER WITH A GARAGE CONVERSION AND INTERNAL STRUCTURAL ALTERATIONS @ 38 WORCESTER CLOSE READING G39 3BN

Drawing Title

EXISTING AND PROPOSED GROUND FLOOR PLANS AND ELEVATIONS

Scale 1:50/1:100

Date APR 2026

Drawn by CP

Drg. No.

26.104.01

Rev.

-