



SITE PLAN 1:500



LOCATION PLAN 1:1250

plot for proposed new build dwelling

NOTES

THIS DRAWING IS THE COPYRIGHT OF THE ARCHITECTS AND MAY NOT BE REPRODUCED WITHOUT PERMISSION

THE CONTRACTOR IS RESPONSIBLE FOR CHECKING DIMENSIONS, TOLERANCES AND REFERENCE. ANY DISCREPANCIES TO BE CHECKED BEFORE PROCEEDING WITH THE WORKS

WHERE AN ITEM IS COVERED BY DRAWINGS TO DIFFERENT SCALES, THE LARGER SCALE DRAWING IS TO BE WORKED TO

DO NOT SCALE FROM DRAWING, FIGURED DIMENSIONS TO BE WORKED TO AT ALL TIMES

ALL WORK AND MATERIALS TO BE IN ACCORDANCE WITH THE BUILDING REGULATIONS AND TO COMPLY WITH THE RELEVANT CODES OF PRACTICE AND BRITISH STANDARDS



PLANNING

© Copyright TRACE Architects Ltd 220

trace
ARCHITECTS

Basement Studio
263 The Vale
London
W3 7QA
TEL 0208 611 2946
E-MAIL office@tracearchitects.co.uk
www.tracearchitects.co.uk

1 The Hermitage
Eastfield Lane
Goring Heath
RG8 7SU
TEL 01491 579 544

DATE	march 2026	CLIENT:
DRAWN	GL	-
CHECKED	-	-
SCALE@A3	As Noted	

NEW BUILD HOUSE

EXISTING
LOCATION PLAN

ADDRESS:

NEW ROAD PLOT
READING

JOB No	DRAWING NUMBER
1140	P01

A3 Sheet



SITE PLAN 1:200

0 10

proposed 1.6m Closeboard Fencing with gaps at low level to allow hedgehogs to move freely

proposed 1.6m Closeboard Fencing with gaps at low level to allow hedgehogs to move freely

proposed new dwelling

1x bat box and 1x bird box to existing tree - Lime Tree retained and protected through the development

bin store & cycle store screened by wall

new access to the site 3m wide

NOTES

THIS DRAWING IS THE COPYRIGHT OF THE ARCHITECTS AND MAY NOT BE REPRODUCED WITHOUT PERMISSION
THE CONTRACTOR IS RESPONSIBLE FOR CHECKING DIMENSIONS, TOLERANCES AND REFERENCE. ANY DISCREPANCIES TO BE CHECKED BEFORE PROCEEDING WITH THE WORKS
WHERE AN ITEM IS COVERED BY DRAWINGS TO DIFFERENT SCALES, THE LARGER SCALE DRAWING IS TO BE WORKED TO
~~DO NOT SCALE FROM DRAWING. FIGURED DIMENSIONS TO BE WORKED TO AT ALL TIMES~~
ALL WORK AND MATERIALS TO BE IN ACCORDANCE WITH THE BUILDING REGULATIONS AND TO COMPLY WITH THE RELEVANT CODES OF PRACTICE AND BRITISH STANDARDS



PLANNING

© Copyright TRACE Architects Ltd 220

trace
ARCHITECTS

Basement Studio
263 The Vale
London
W3 7QA
TEL 0208 611 2946
E-MAIL office@tracearchitects.co.uk
www.tracearchitects.co.uk

1 The Hermitage
Eastfield Lane
Goring Heath
RG8 7SU
TEL 01491 579 544

DATE	march 2026	CLIENT:
DRAWN	GL	-
CHECKED	-	-
SCALE@A3	As Noted	

NEW BUILD HOUSE

PROPOSED
SITE PLAN

ADDRESS:
**NEW ROAD PLOT
READING**

JOB No	DRAWING NUMBER
1140	P02

A3 Sheet



PLOT RATIOS NTS HIGHER PLOT RATIO = DENSER DEVELOPMENT

NOTES

THIS DRAWING IS THE COPYRIGHT OF THE ARCHITECTS AND MAY NOT BE REPRODUCED WITHOUT PERMISSION

THE CONTRACTOR IS RESPONSIBLE FOR CHECKING DIMENSIONS, TOLERANCES AND REFERENCE. ANY DISCREPANCIES TO BE CHECKED BEFORE PROCEEDING WITH THE WORKS

WHERE AN ITEM IS COVERED BY DRAWINGS TO DIFFERENT SCALES, THE LARGER SCALE DRAWING IS TO BE WORKED TO

DO NOT SCALE FROM DRAWING, FIGURED DIMENSIONS TO BE WORKED TO AT ALL TIMES

ALL WORK AND MATERIALS TO BE IN ACCORDANCE WITH THE BUILDING REGULATIONS AND TO COMPLY WITH THE RELEVANT CODES OF PRACTICE AND BRITISH STANDARDS



PLANNING

© Copyright TRACE Architects Ltd 220

trace
ARCHITECTS

Basement Studio
263 The Vale
London
W3 7QA
TEL 0208 611 2946

1 The Heritage
Eastfield Lane
Goring Heath
RG8 7SU
TEL 01491 579 544

E-MAIL office@tracearchitects.co.uk
www.tracearchitects.co.uk

DATE	march 2026	CLIENT:
DRAWN	GL	-
CHECKED	-	-
SCALE@A3	As Noted	





NEW BUILD HOUSE

PLOT RATIOS

ADDRESS:

NEW ROAD PLOT READING

JOB No	DRAWING NUMBER
1140	P03

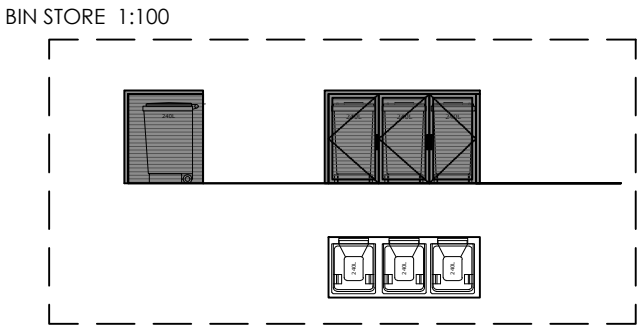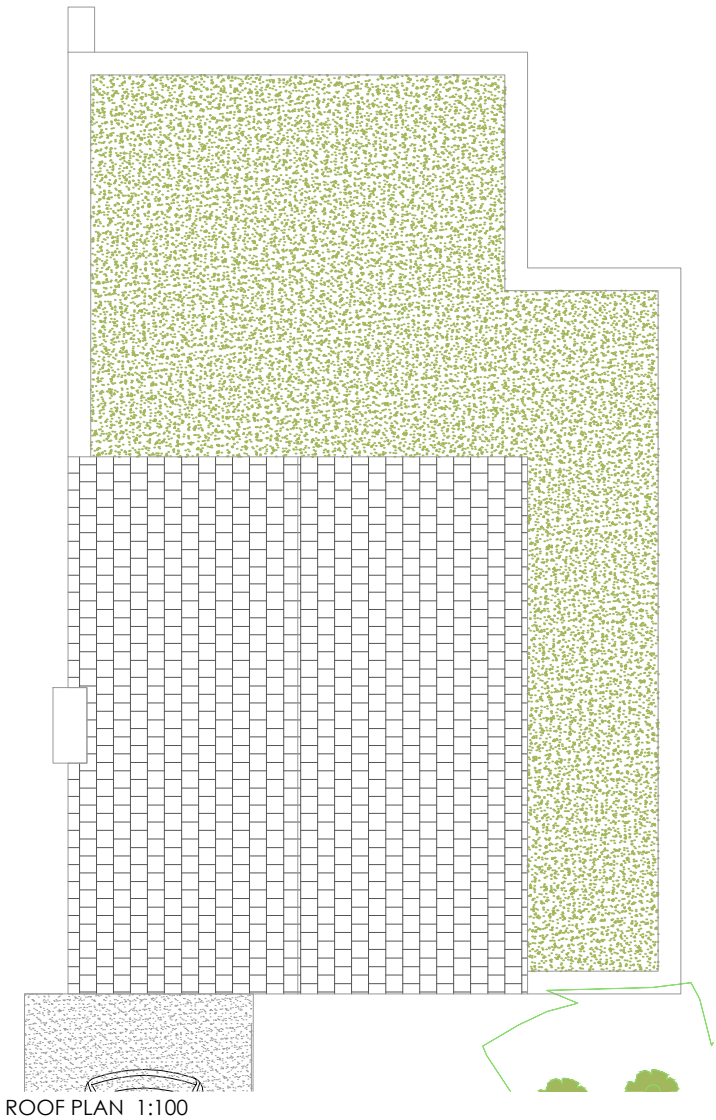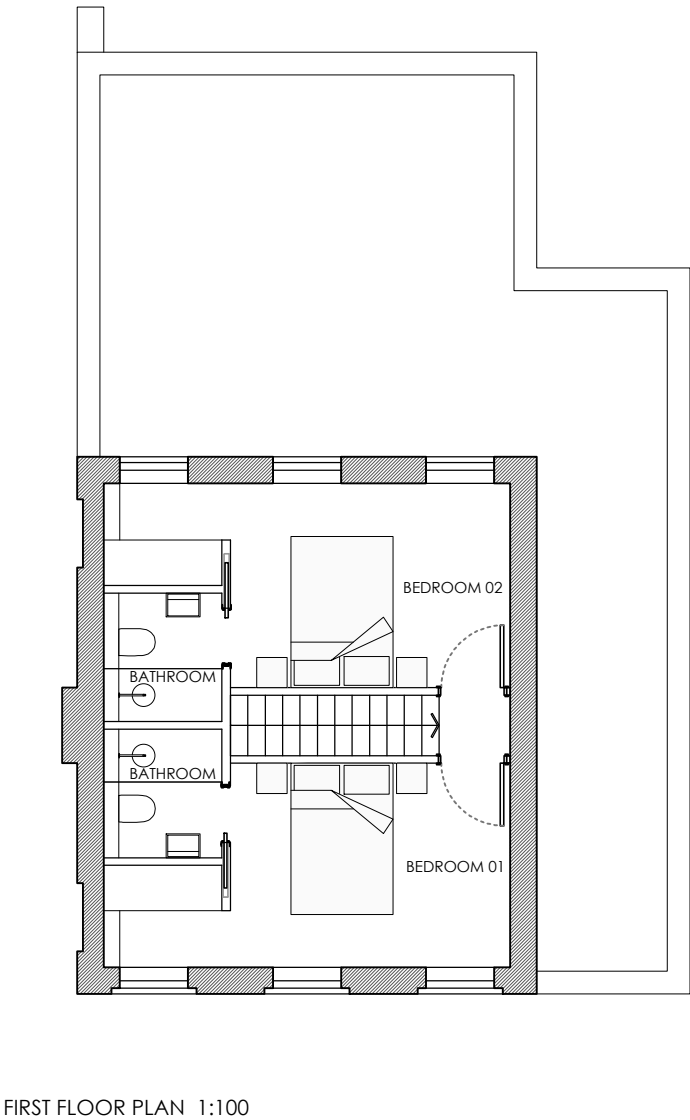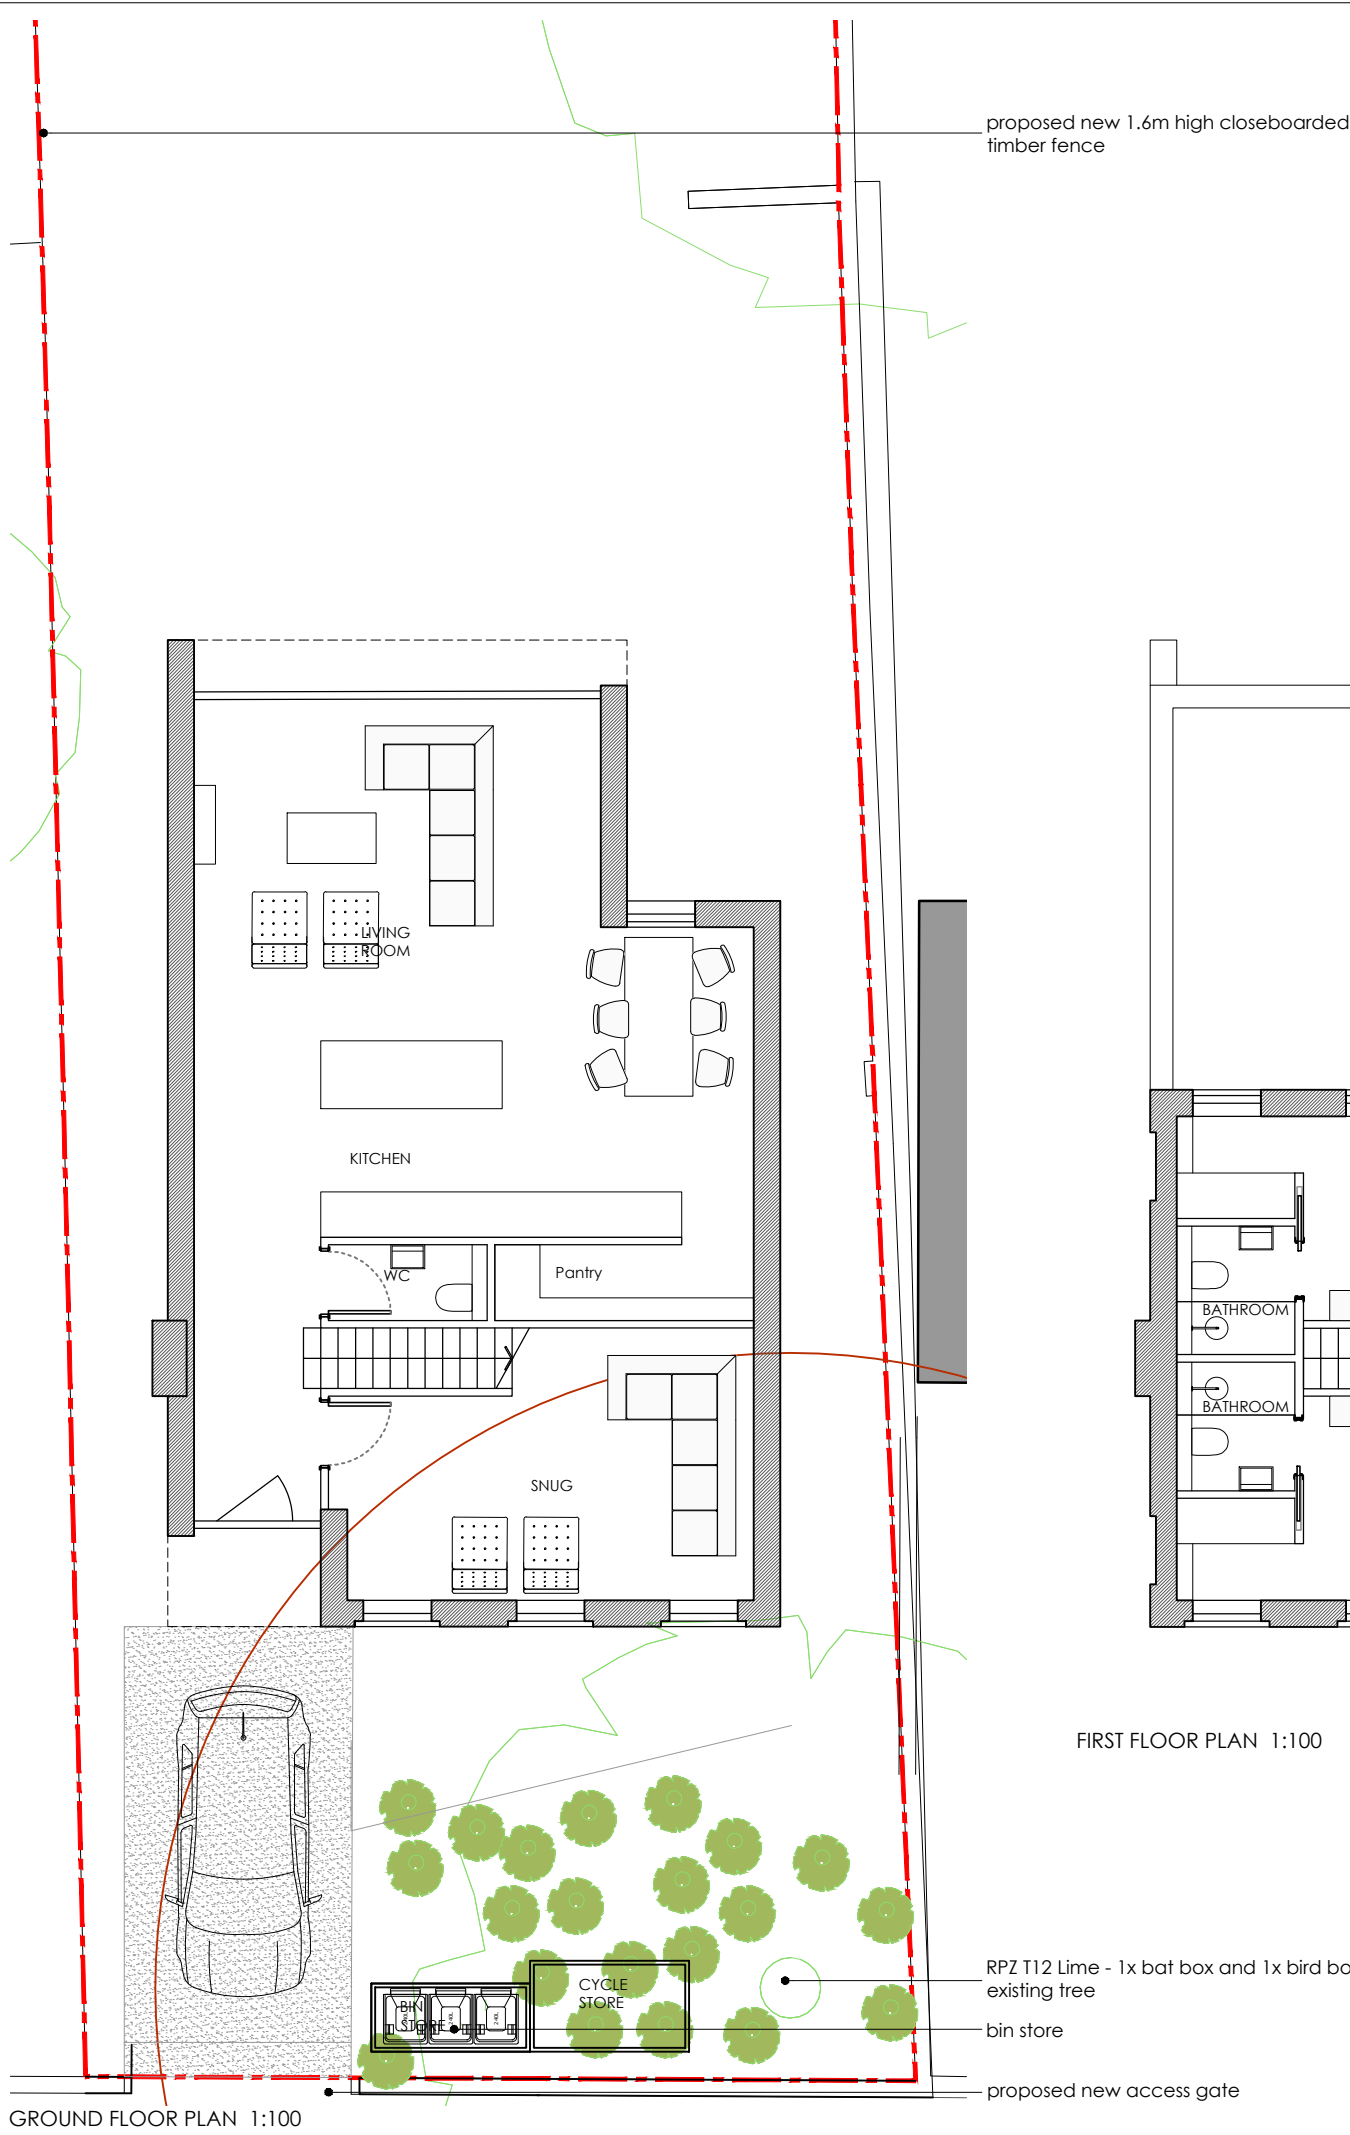

NOTES


THIS DRAWING IS THE COPYRIGHT OF THE ARCHITECTS AND MAY NOT BE REPRODUCED WITHOUT PERMISSION

THE CONTRACTOR IS RESPONSIBLE FOR CHECKING DIMENSIONS, TOLERANCES AND REFERENCE. ANY DISCREPANCIES TO BE CHECKED BEFORE PROCEEDING WITH THE WORKS

WHERE AN ITEM IS COVERED BY DRAWINGS TO DIFFERENT SCALES, THE LARGER SCALE DRAWING IS TO BE WORKED TO

DO NOT SCALE FROM DRAWING, FIGURED DIMENSIONS TO BE WORKED TO AT ALL TIMES

ALL WORK AND MATERIALS TO BE IN ACCORDANCE WITH THE BUILDING REGULATIONS AND TO COMPLY WITH THE RELEVANT CODES OF PRACTICE AND BRITISH STANDARDS

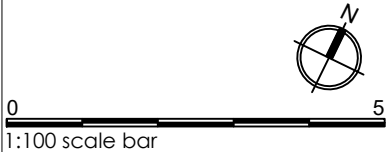

PLANNING

Copyright TRACE Architects Ltd 220

trace
ARCHITECTS

Basement Studio
263 The Vale
London
W3 7QA
TEL 0208 611 2946

1 The Hermitage
Eastfield Lane
Goring Heath
RG8 7SU
TEL 01491 579 544


E-MAIL office@tracearchitects.co.uk
www.tracearchitects.co.uk

DATE	march 2026	CLIENT:	
DRAWN	GL		-
CHECKED	-		-
SCALE@A3	As Noted		

NEW BUILD HOUSE	
PROPOSED PLANS	
ADDRESS: NEW ROAD PLOT READING	
JOB No	DRAWING NUMBER
1140	P04
A3 Sheet	




SOUTH EAST FRONT ELEVATION 1:100

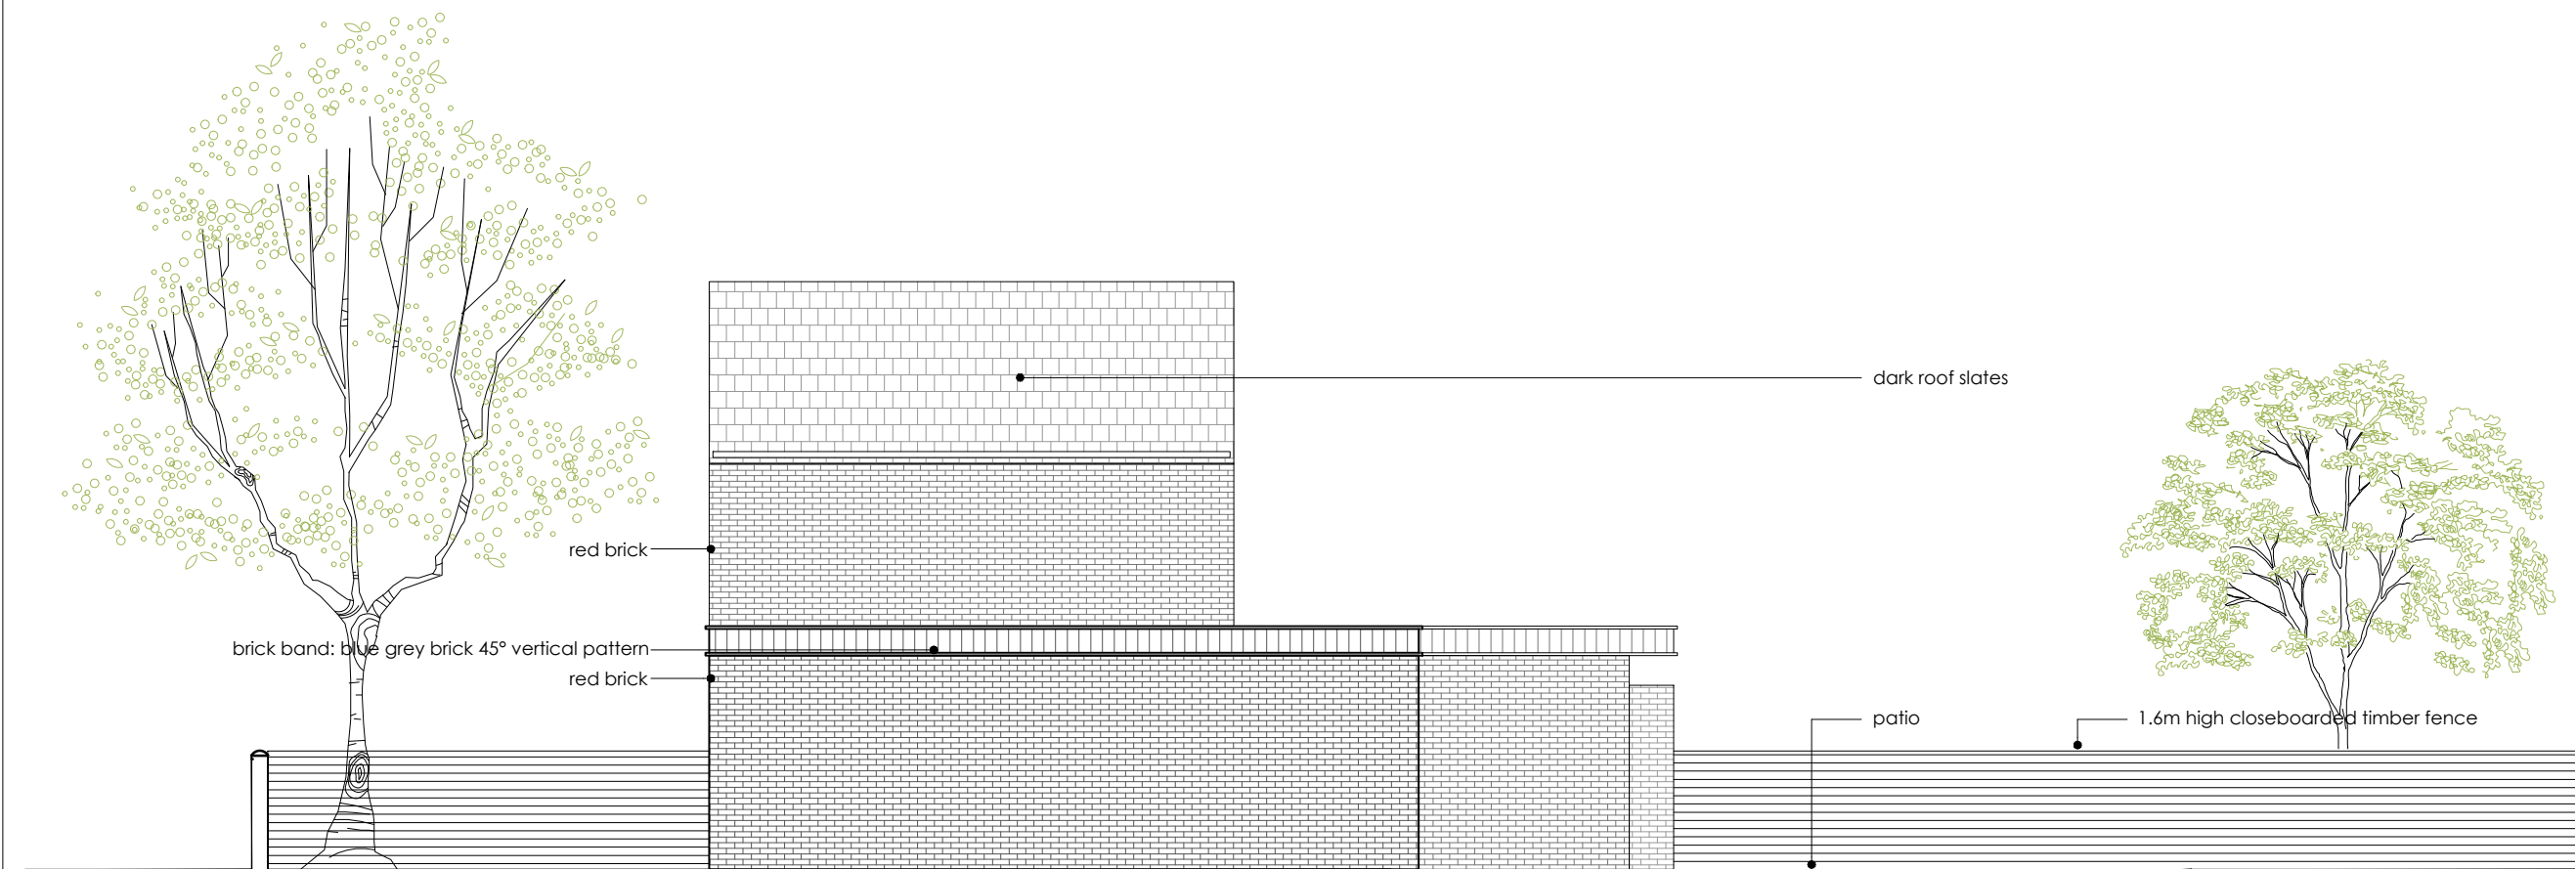

NORTH EAST SIDE ELEVATION 1:100

NOTES	
THIS DRAWING IS THE COPYRIGHT OF THE ARCHITECTS AND MAY NOT BE REPRODUCED WITHOUT PERMISSION	
THE CONTRACTOR IS RESPONSIBLE FOR CHECKING DIMENSIONS, TOLERANCES AND REFERENCE. ANY DISCREPANCIES TO BE CHECKED BEFORE PROCEEDING WITH THE WORKS	
WHERE AN ITEM IS COVERED BY DRAWINGS TO DIFFERENT SCALES, THE LARGER SCALE DRAWING IS TO BE WORKED TO	
DO NOT SCALE FROM DRAWING, FIGURED DIMENSIONS TO BE WORKED TO AT ALL TIMES	
ALL WORK AND MATERIALS TO BE IN ACCORDANCE WITH THE BUILDING REGULATIONS AND TO COMPLY WITH THE RELEVANT CODES OF PRACTICE AND BRITISH STANDARDS	

 

PLANNING

© Copyright TRACE Architects Ltd 220

trace

ARCHITECTS

Basement Studio
263 The Vale
London
W3 7QA
TEL 0208 611 2946
E-MAIL office@tracearchitects.co.uk
www.tracearchitects.co.uk

1 The Hermitage
Eastfield Lane
Goring Heath
RG8 7SU
TEL 01491 579 544

DATE	march 2026	CLIENT:	
DRAWN	GL		-
CHECKED	-		-
SCALE@A3	As Noted		

NEW BUILD HOUSE


PROPOSED
ELEVATIONS & SECTION AA

ADDRESS:

NEW ROAD PLOT
READING

JOB No	DRAWING NUMBER
1140	P05


A3 Sheet

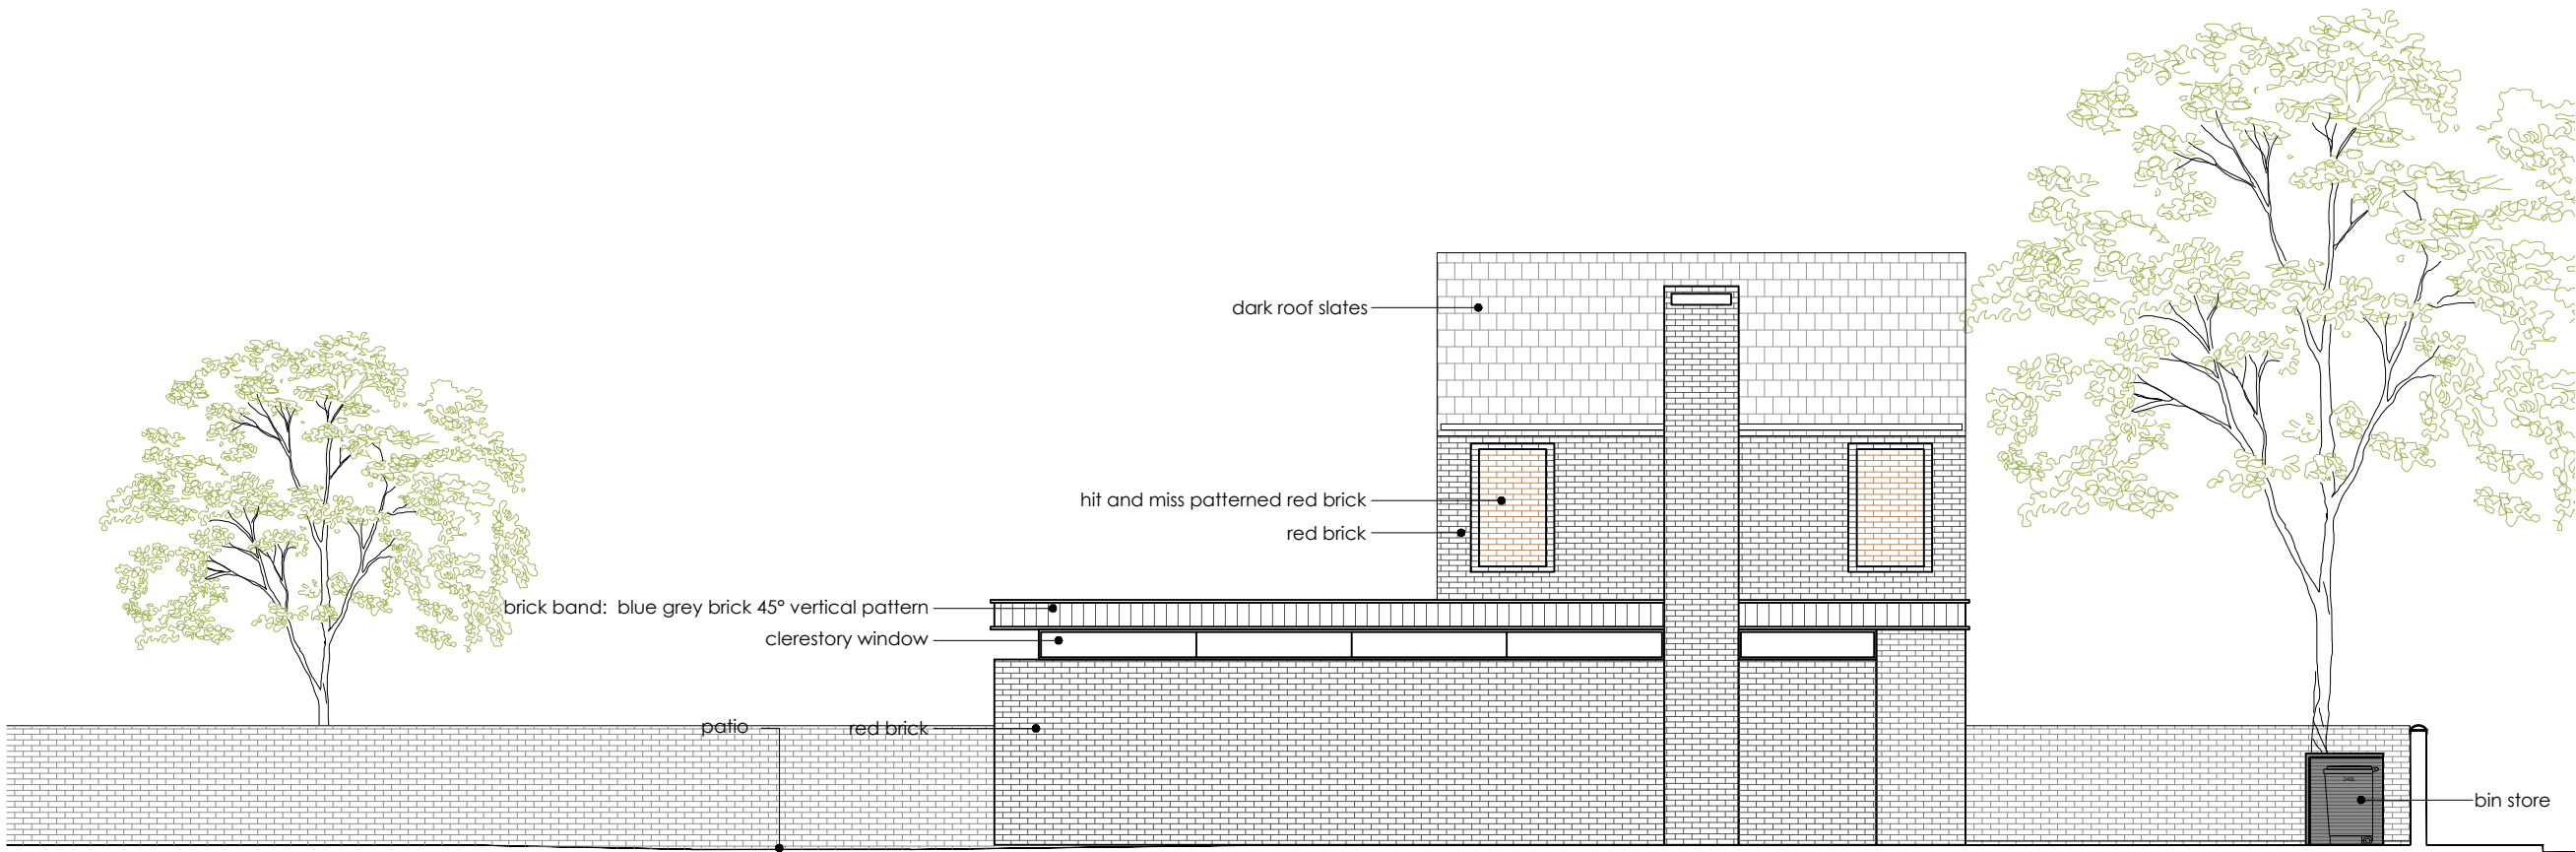

SOUTH WEST SIDE ELEVATION 1:100



NORTH WEST REAR ELEVATION PROPOSAL PLANNING 1:100

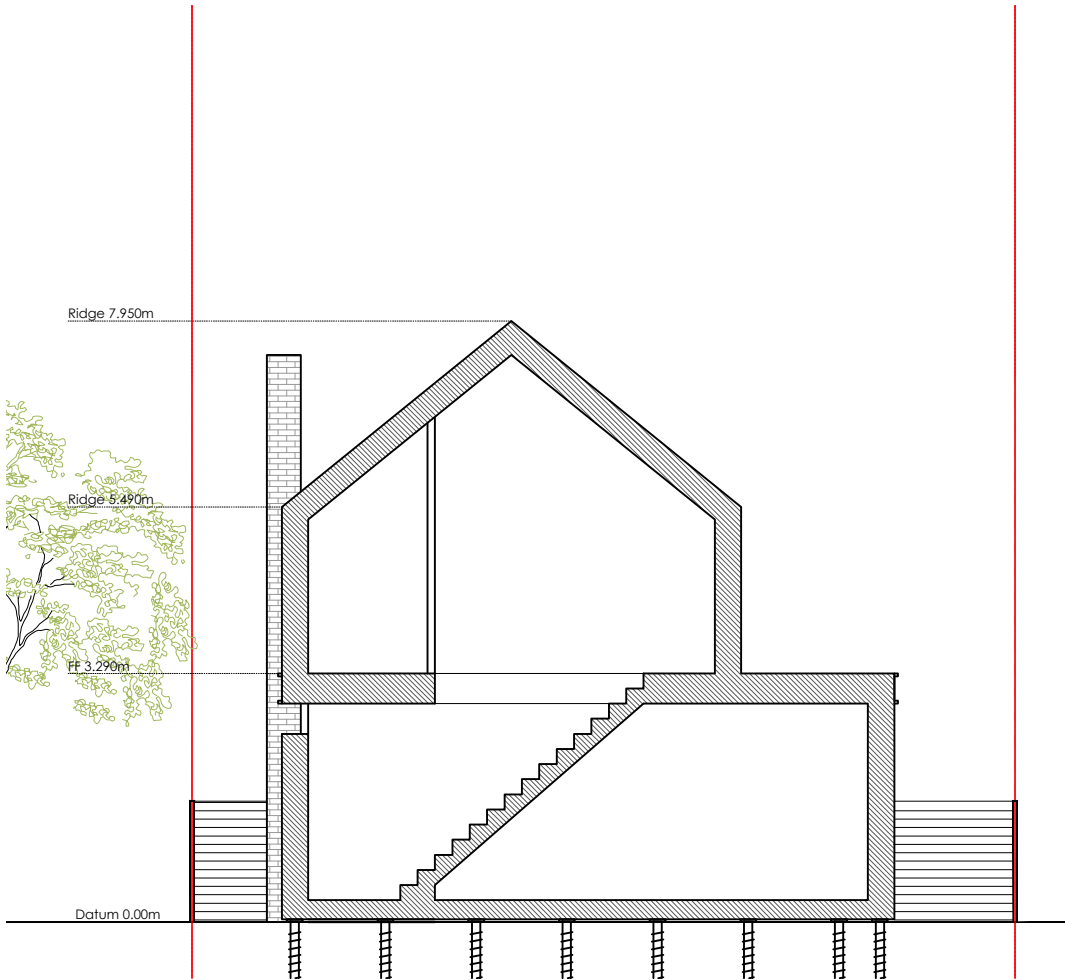

SECTION AA

NOTES

THIS DRAWING IS THE COPYRIGHT OF THE ARCHITECTS AND MAY NOT BE REPRODUCED WITHOUT PERMISSION

THE CONTRACTOR IS RESPONSIBLE FOR CHECKING DIMENSIONS, TOLERANCES AND REFERENCE. ANY DISCREPANCIES TO BE CHECKED BEFORE PROCEEDING WITH THE WORKS

WHERE AN ITEM IS COVERED BY DRAWINGS TO DIFFERENT SCALES, THE LARGER SCALE DRAWING IS TO BE WORKED TO

DO NOT SCALE FROM DRAWING, FIGURED DIMENSIONS TO BE WORKED TO AT ALL TIMES

ALL WORK AND MATERIALS TO BE IN ACCORDANCE WITH THE BUILDING REGULATIONS AND TO COMPLY WITH THE RELEVANT CODES OF PRACTICE AND BRITISH STANDARDS

0 5
1:100 scale bar

PLANNING

© Copyright TRACE Architects Ltd 220

trace
ARCHITECTS

Basement Studio
263 The Vale
London
W3 7QA
TEL 0208 611 2946
E-MAIL office@tracearchitects.co.uk
www.tracearchitects.co.uk

1 The Hermitage
Eastfield Lane
Goring Heath
RG8 7SU
TEL 01491 579 544

DATE	march 2026	CLIENT:	-
DRAWN	GL		-
CHECKED	-		-
SCALE@A3	As Noted		

NEW BUILD HOUSE


PROPOSED
ELEVATIONS

ADDRESS:
NEW ROAD PLOT
READING

JOB No	DRAWING NUMBER
1140	P06
A3 Sheet	



ILLUSTRATIVE STREET VIEW

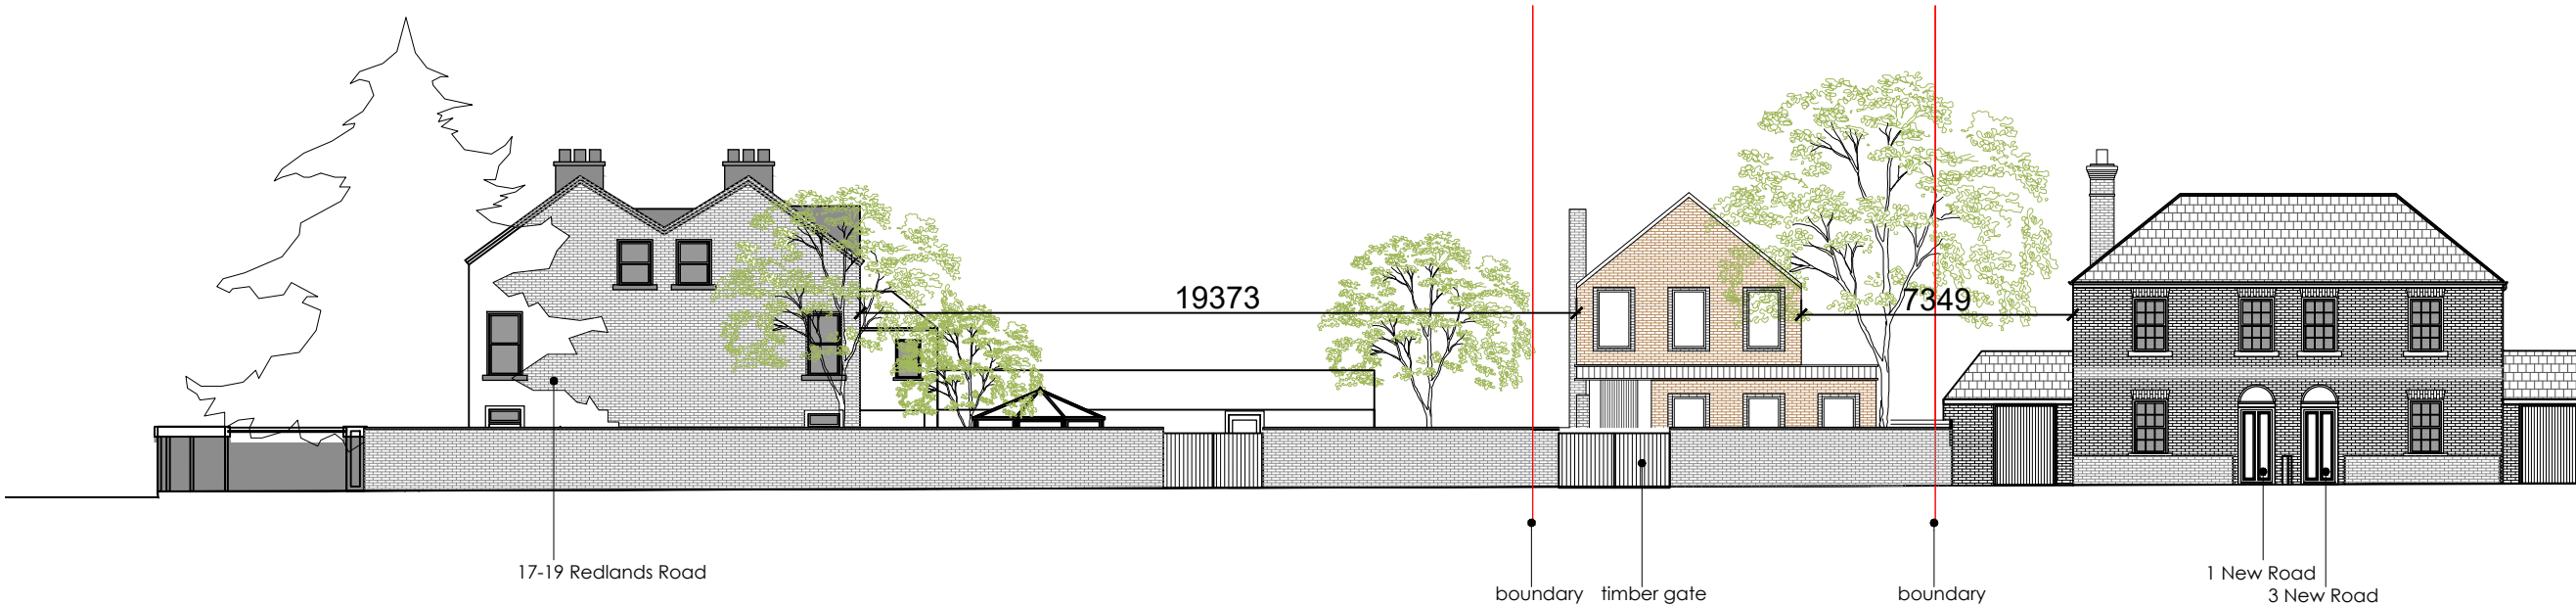

STREET ELEVATION 1:200

NOTES

THIS DRAWING IS THE COPYRIGHT OF THE ARCHITECTS AND MAY NOT BE REPRODUCED WITHOUT PERMISSION

THE CONTRACTOR IS RESPONSIBLE FOR CHECKING DIMENSIONS, TOLERANCES AND REFERENCE. ANY DISCREPANCIES TO BE CHECKED BEFORE PROCEEDING WITH THE WORKS

WHERE AN ITEM IS COVERED BY DRAWINGS TO DIFFERENT SCALES, THE LARGER SCALE DRAWING IS TO BE WORKED TO

DO NOT SCALE FROM DRAWING, FIGURED DIMENSIONS TO BE WORKED TO AT ALL TIMES

ALL WORK AND MATERIALS TO BE IN ACCORDANCE WITH THE BUILDING REGULATIONS AND TO COMPLY WITH THE RELEVANT CODES OF PRACTICE AND BRITISH STANDARDS

010

1:200 scale bar

PLANNING

© Copyright TRACE Architects Ltd 220

trace

ARCHITECTS

Basement Studio
263 The Vale
London
W3 7QA
TEL 0208 611 2946
E-MAIL office@tracearchitects.co.uk
www.tracearchitects.co.uk

1 The Hermitage
Eastfield Lane
Goring Heath
RG8 7SU
TEL 01491 579 544

DATE	march 2026	CLIENT:	
DRAWN	GL		-
CHECKED	-		-
SCALE@A3	As Noted		

NEW BUILD HOUSE

PROPOSED STREET ELEVATION


ADDRESS:
NEW ROAD PLOT READING

JOB No	DRAWING NUMBER
1140	P07


A3 Sheet

building footprint:
use of no dig foundation system that won't damage the tree roots

REFERENCE IMAGES - example of a dwelling floor structure on ground screws

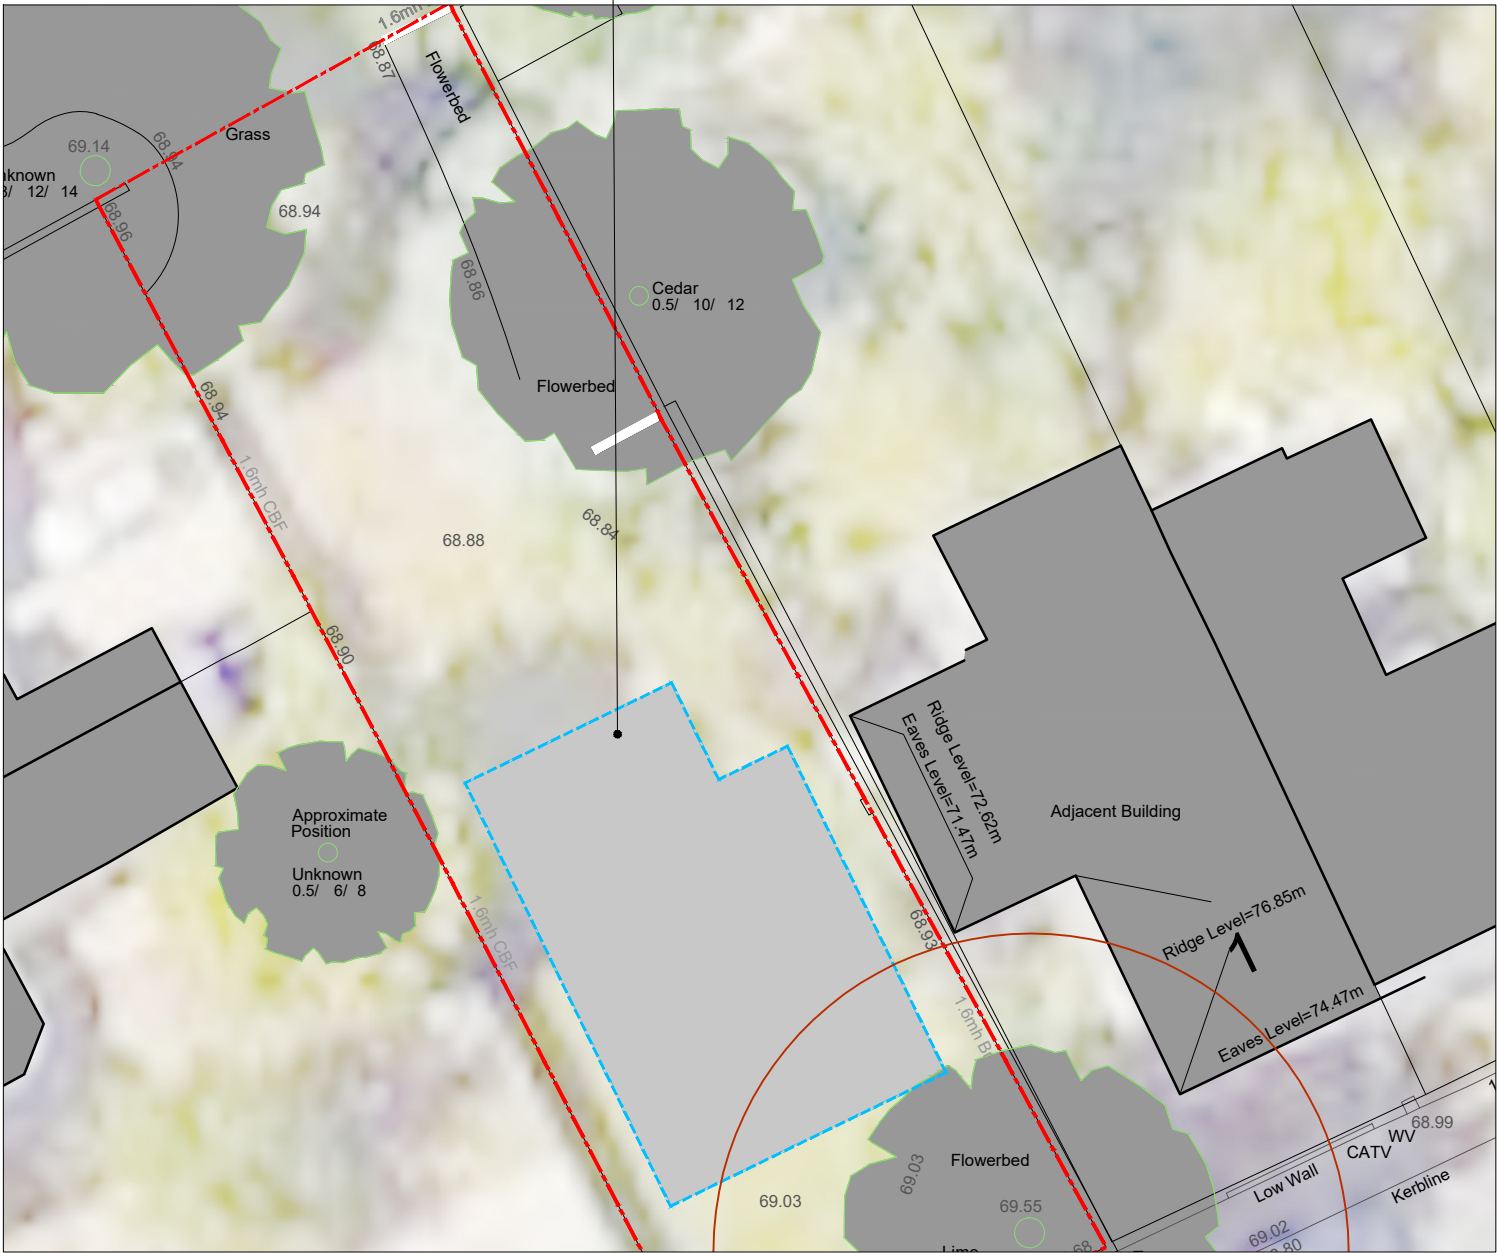

PLAN

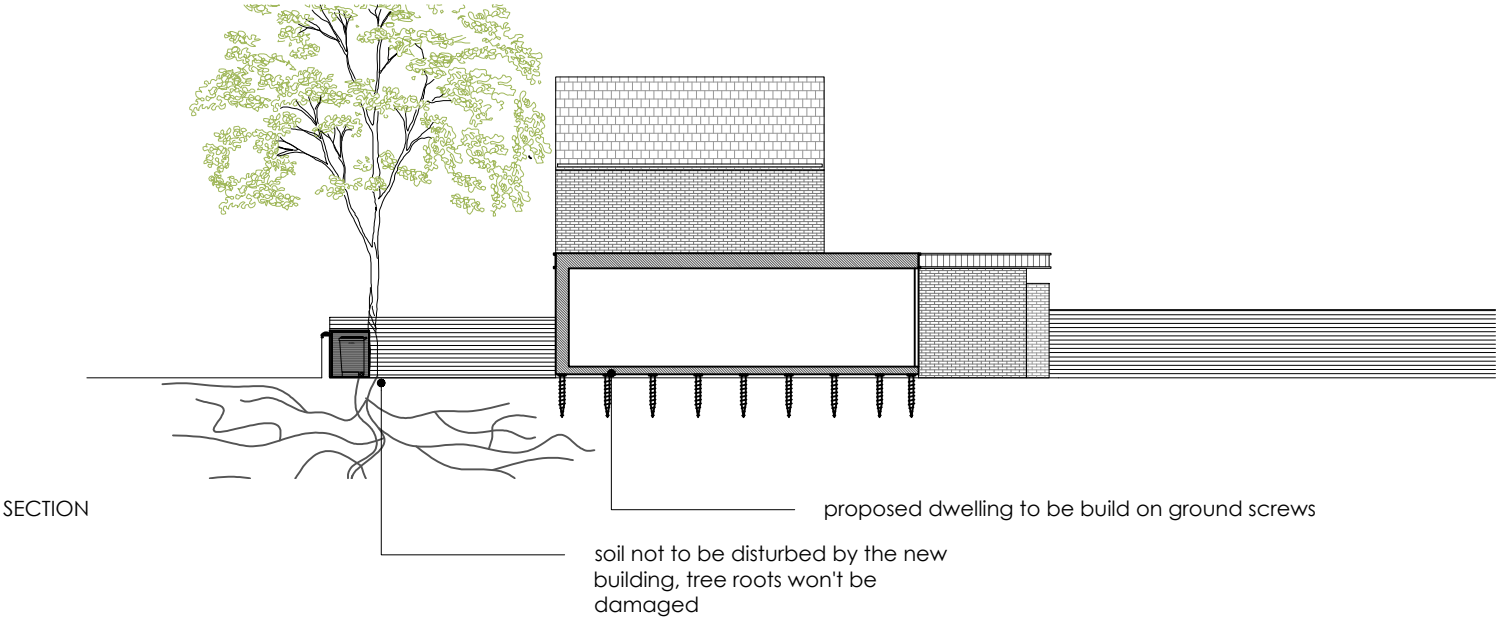

SECTION

NOTES

THIS DRAWING IS THE COPYRIGHT OF THE ARCHITECTS AND MAY NOT BE REPRODUCED WITHOUT PERMISSION

THE CONTRACTOR IS RESPONSIBLE FOR CHECKING DIMENSIONS, TOLERANCES AND REFERENCE. ANY DISCREPANCIES TO BE CHECKED BEFORE PROCEEDING WITH THE WORKS

WHERE AN ITEM IS COVERED BY DRAWINGS TO DIFFERENT SCALES, THE LARGER SCALE DRAWING IS TO BE WORKED TO

DO NOT SCALE FROM DRAWING, FIGURED DIMENSIONS TO BE WORKED TO AT ALL TIMES

ALL WORK AND MATERIALS TO BE IN ACCORDANCE WITH THE BUILDING REGULATIONS AND TO COMPLY WITH THE RELEVANT CODES OF PRACTICE AND BRITISH STANDARDS

Root protection area

Existing tree



PLANNING

© Copyright TRACE Architects Ltd 220

trace
ARCHITECTS

Basement Studio
263 The Vale
London
W3 7QA
TEL 0208 611 2946

1 The Hermitage
Eastfield Lane
Goring Heath
RG8 7SU
TEL 01491 579 544

E-MAIL office@tracearchitects.co.uk
www.tracearchitects.co.uk

DATE	march 2026	CLIENT:	
DRAWN	GL		-
CHECKED	-		-
SCALE@A3	1:200		

NEW BUILD HOUSE

PROPOSED
GROUND SCREWS

ADDRESS:
NEW ROAD PLOT
READING

JOB No	DRAWING NUMBER
1140	P08

A3 Sheet