



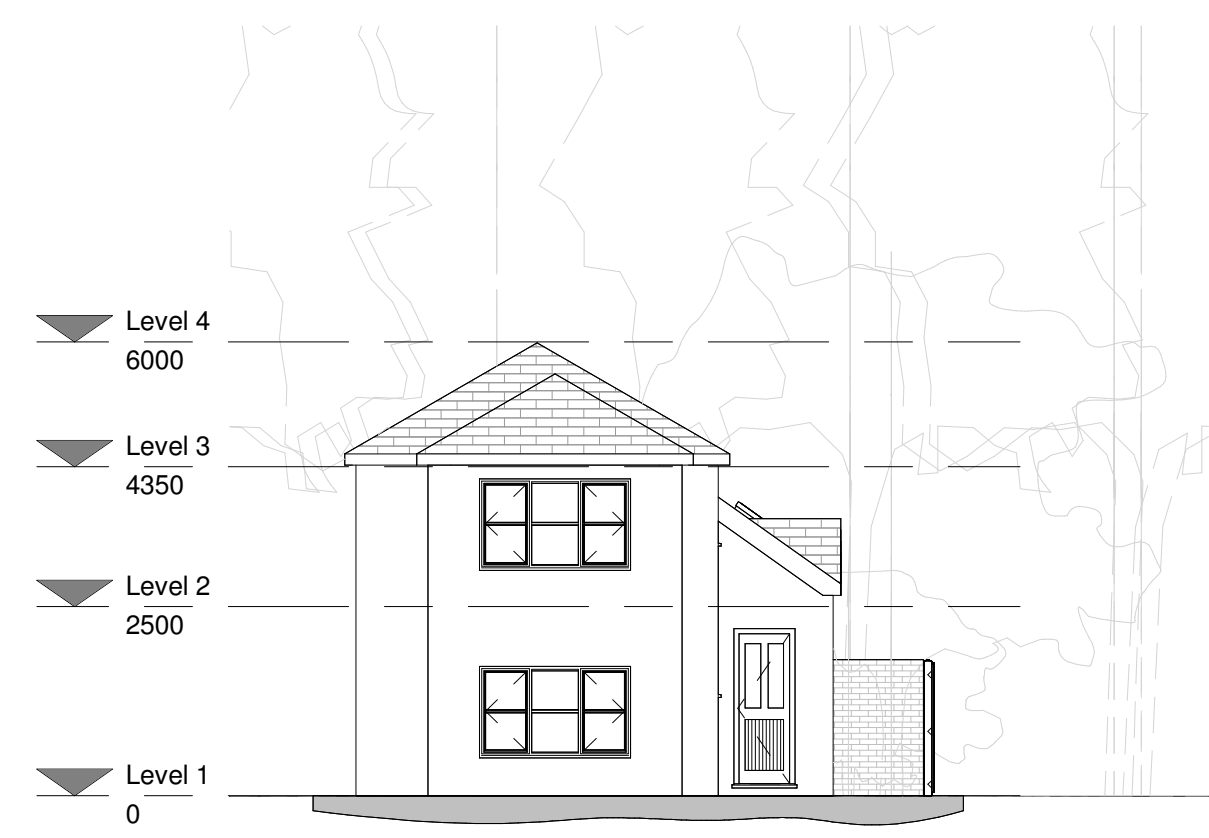


Existing Front Elevation
1 : 100




Proposed Front Elevation
1 : 100

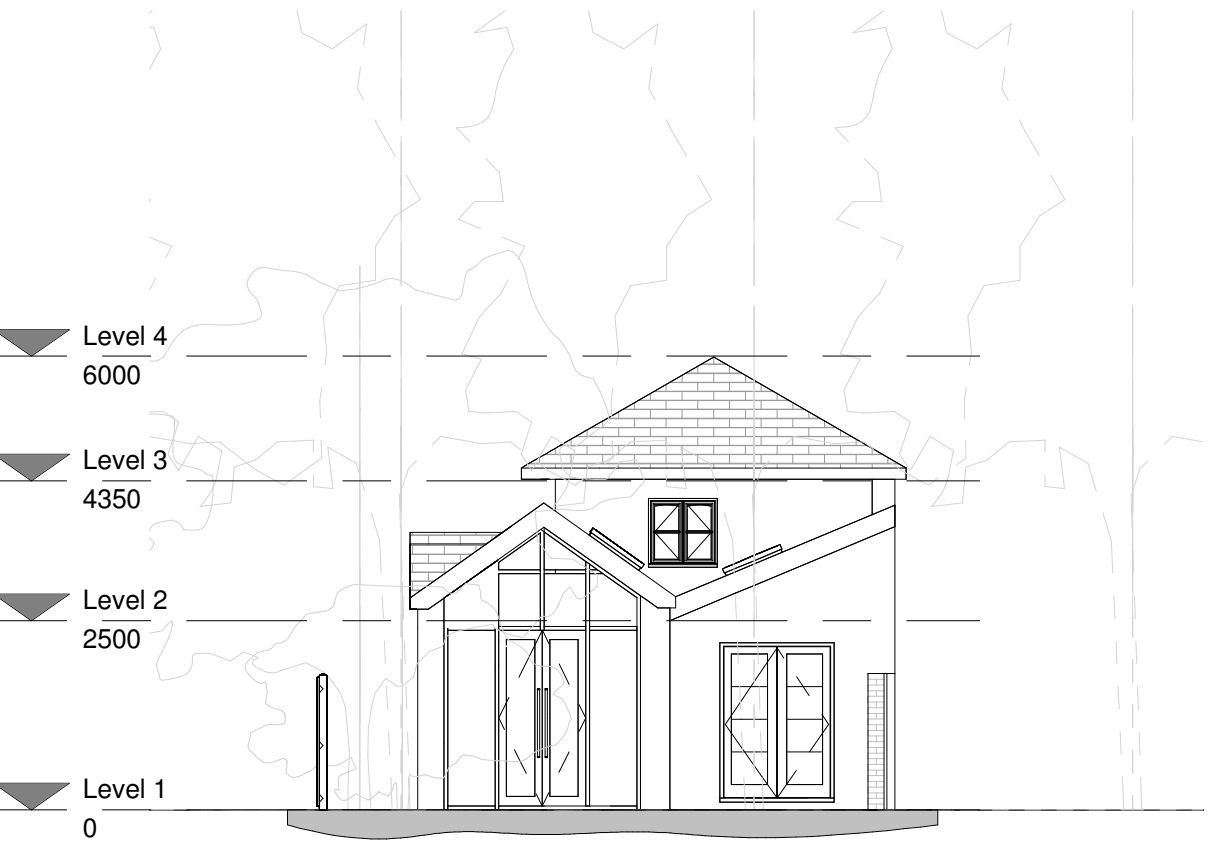


Existing Rear Elevation
1 : 100

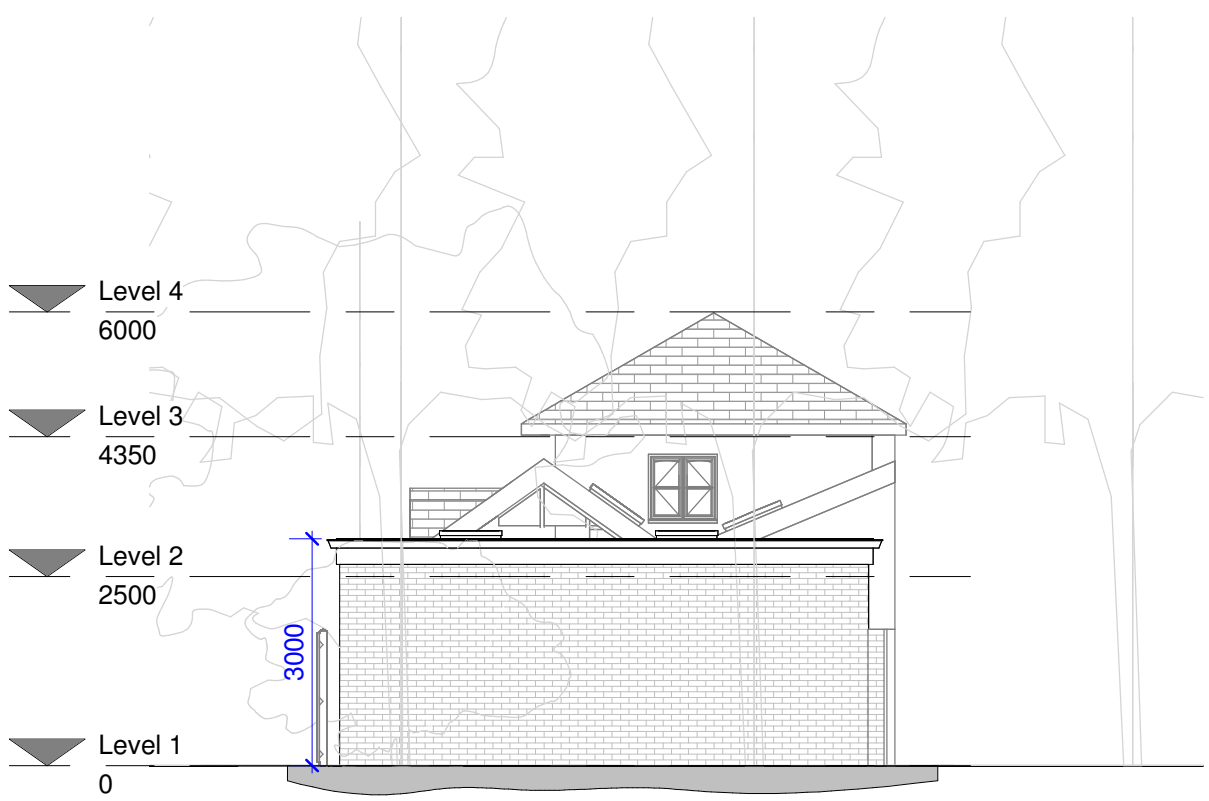


Proposed Rear Elevation
1 : 100

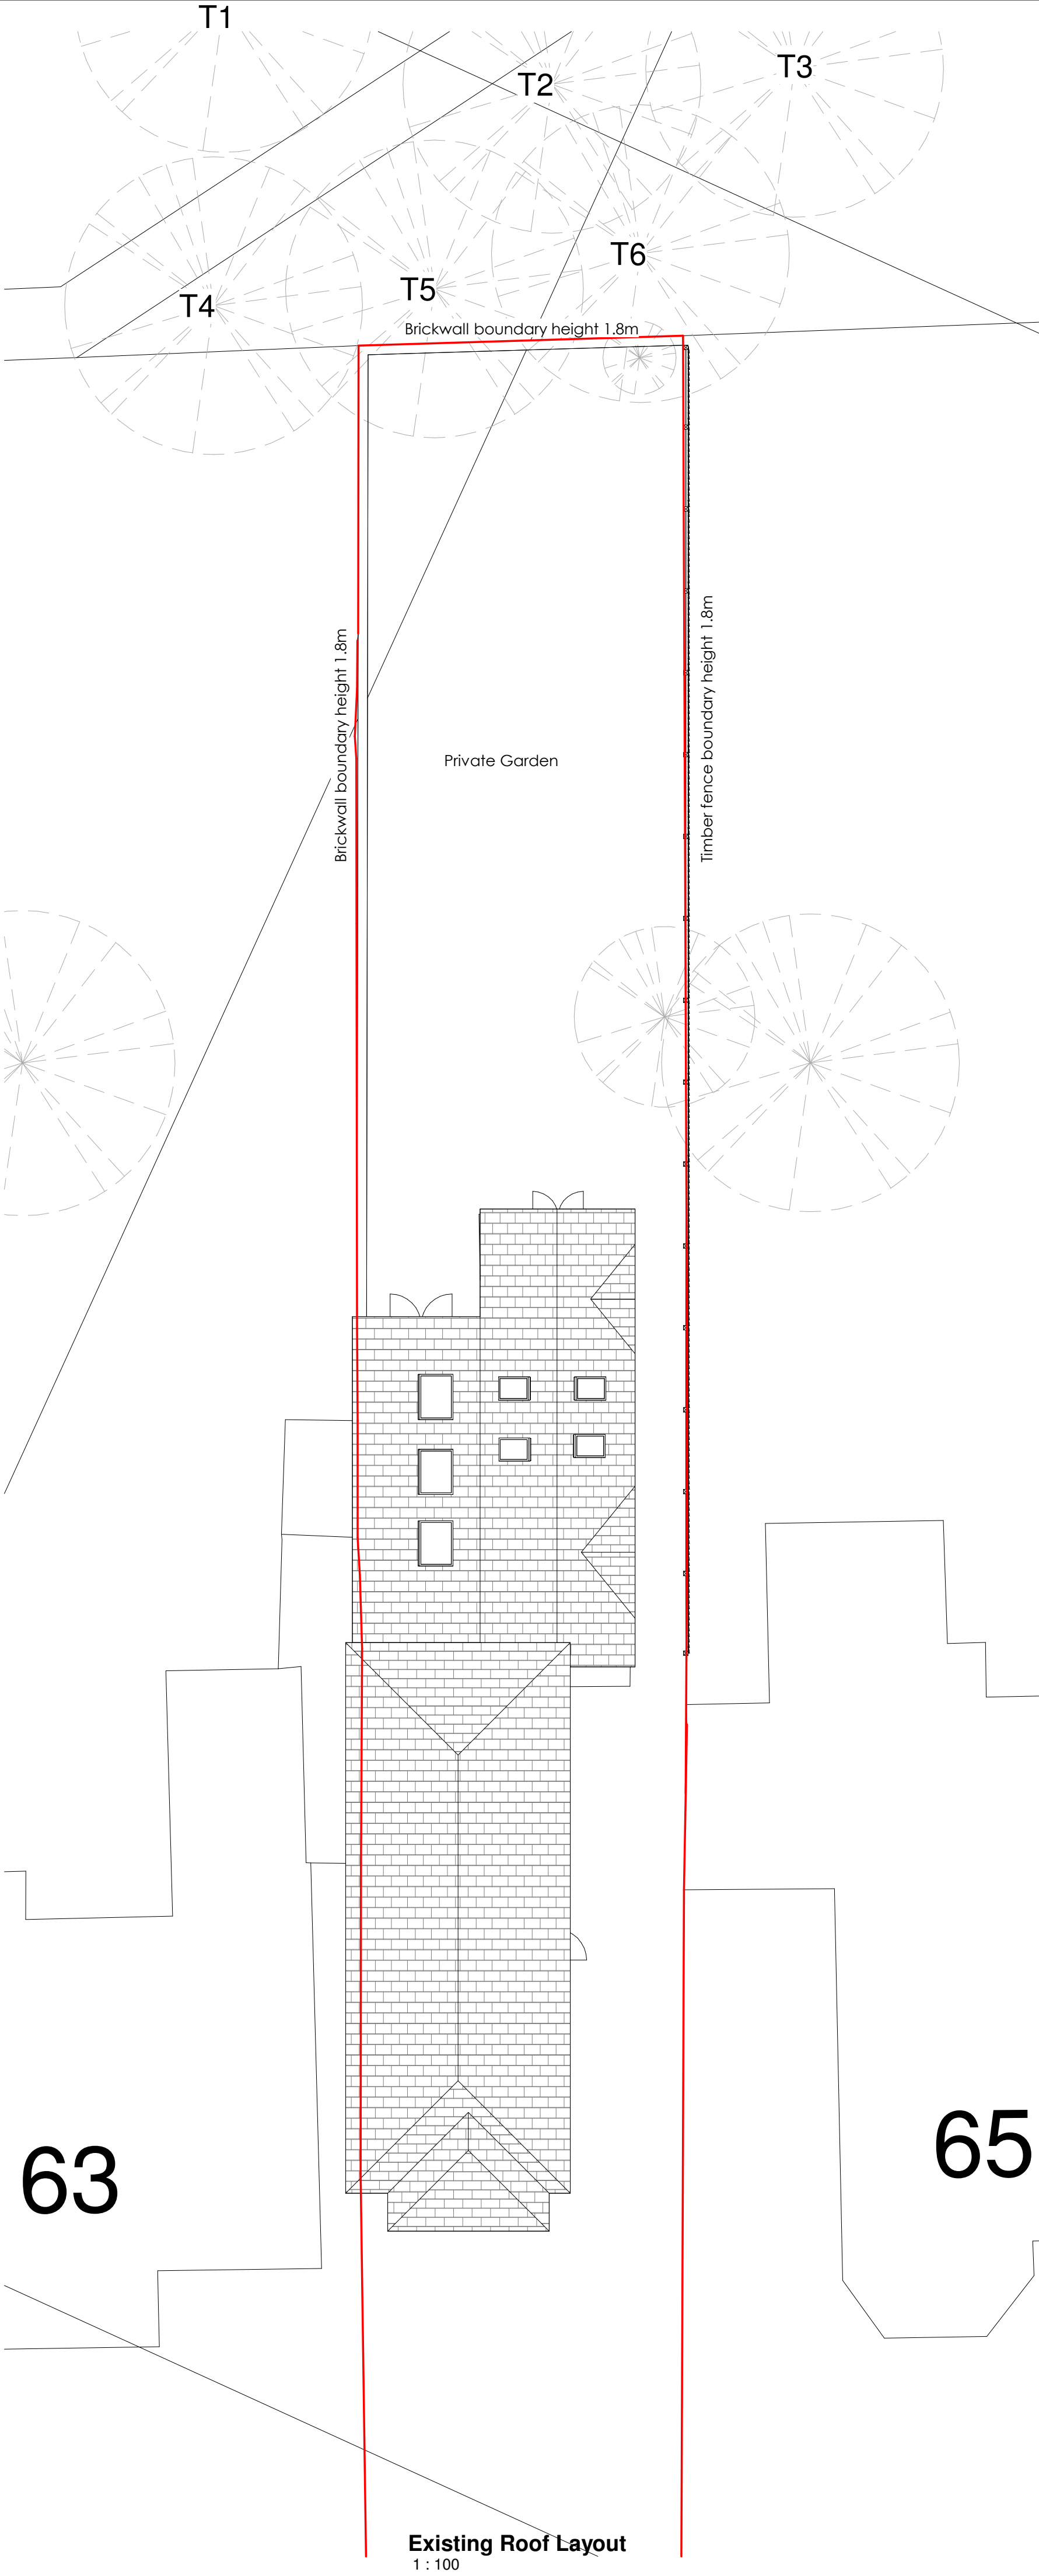

Existing Roof Layout
1 : 100

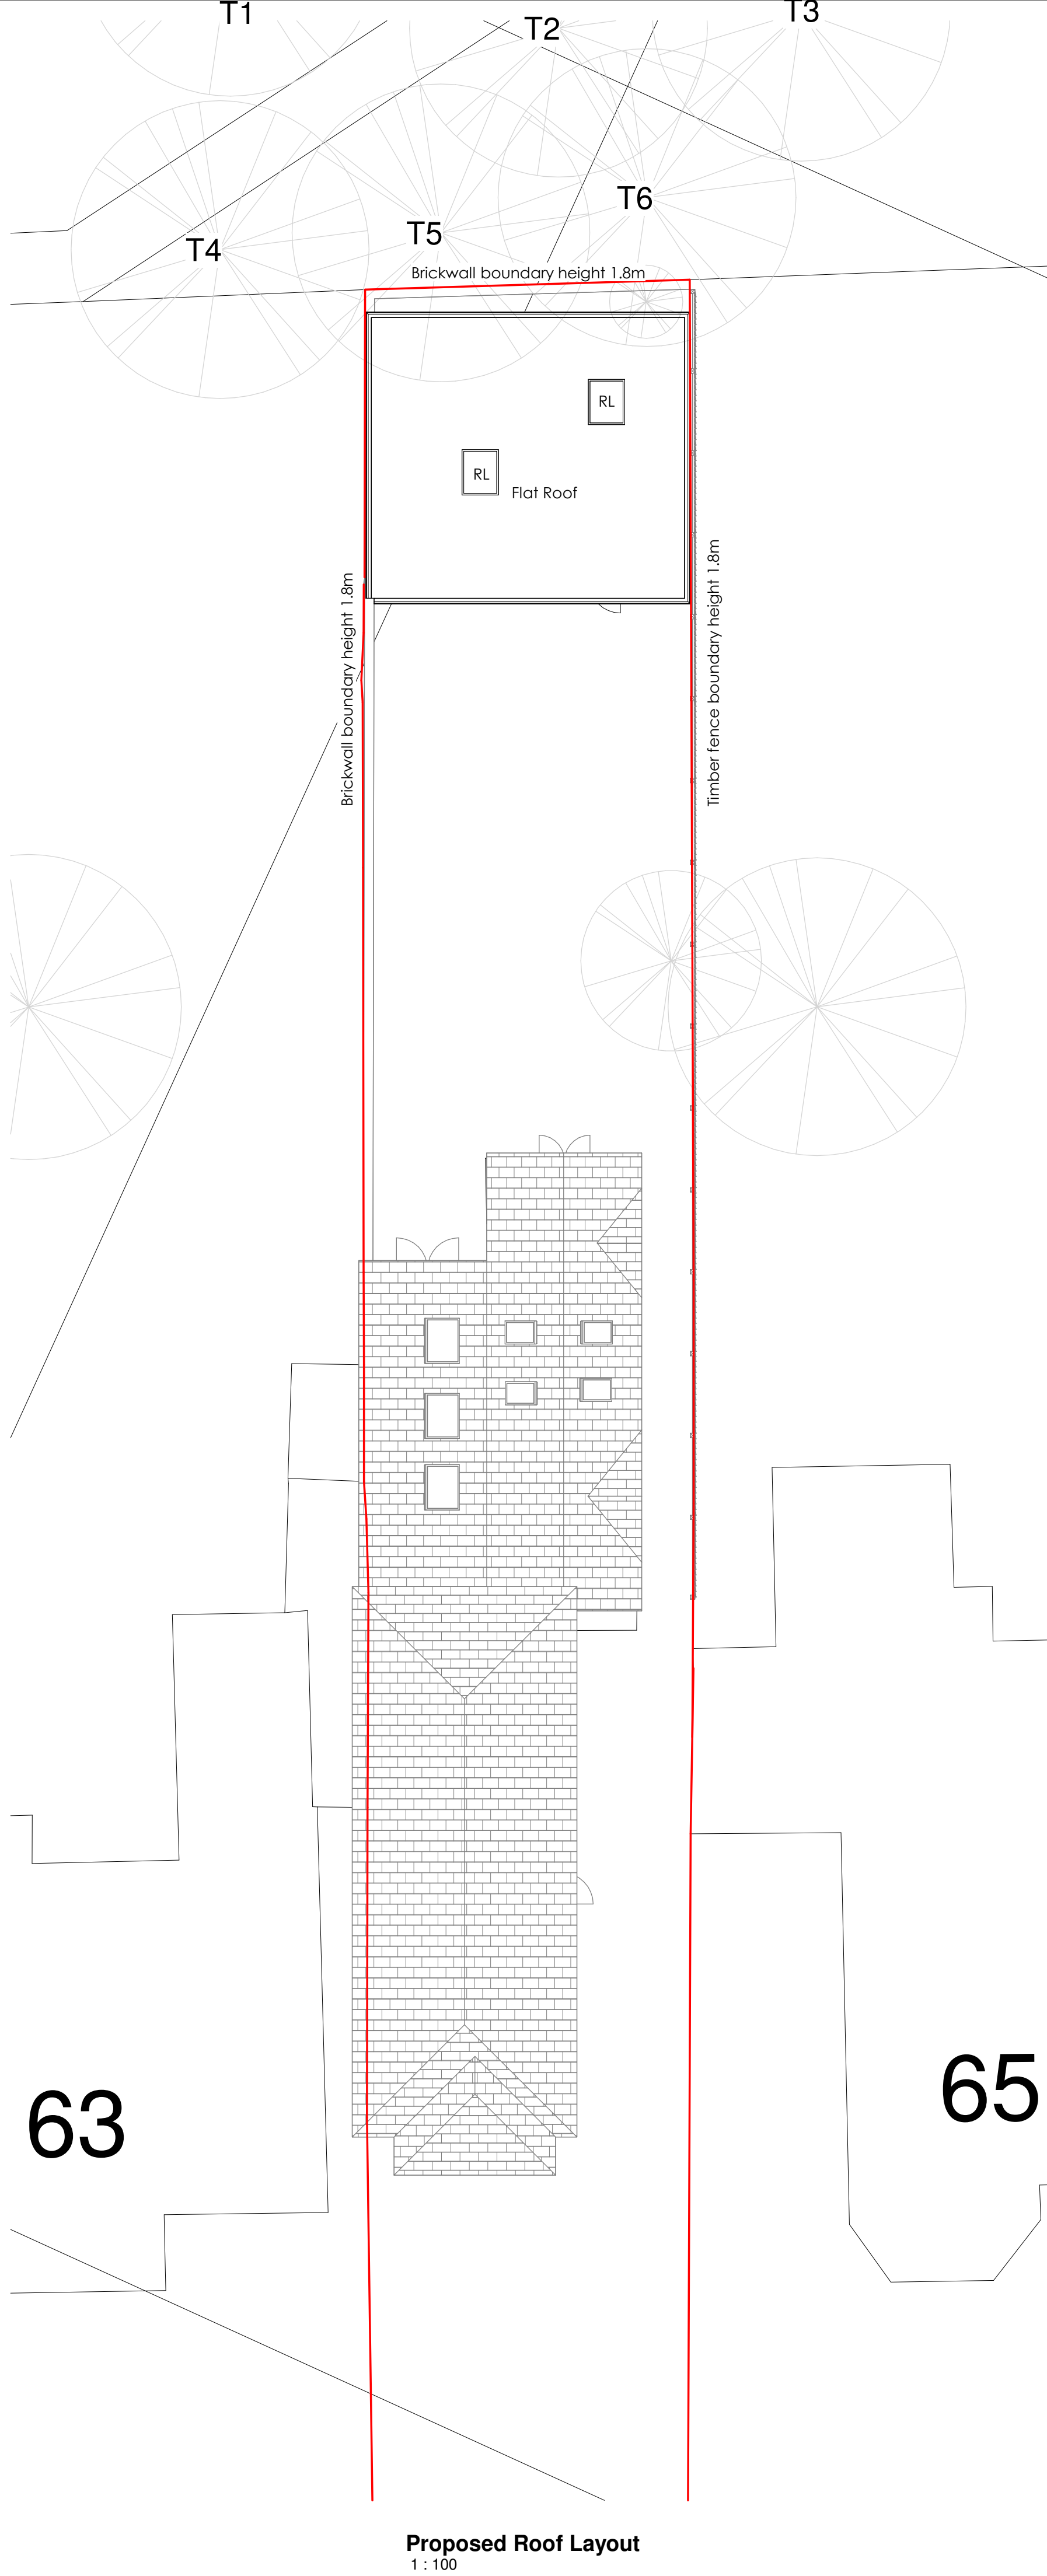




Proposed Roof Layout
1 : 100

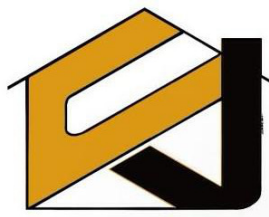

PLAN | DESIGN | BUILD
JCENG SOLUTIONS
tel:0118 348 6230 mob:07411070270
email:info@jcengsolutions.com
web:www.jcengsolutions.com

NOTES:
THE CONTRACTORS ARE TO CHECK ALL DIMENSIONS, DRAIN RUNS AND GENERAL CONDITIONS ON THE SITE BEFORE WORKS COMMENCE, AND INFORM JCENG SOLUTIONS IMMEDIATELY UPON DISCOVERY OF ANY ERRORS, OMISSIONS OR DISCREPANCIES. ALL WORKS ARE TO BE CARRIED OUT IN ACCORDANCE WITH CURRENT BUILDING REGULATIONS, BRITISH STANDARDS, CODE OF PRACTICE AND LOCAL AUTHORITY REQUIREMENTS. DO NOT SCALE FROM THIS DRAWING WITHOUT FIRST OBTAINING WRITTEN AUTHORISATION FROM JCENG SOLUTIONS.

THIS DRAWING IS THE PROPERTY OF JCENG SOLUTIONS AND IS ISSUED ON THE CONDITION THAT IT IS NOT REPRODUCED, DISCLOSED OR COPIED TO ANY UNAUTHORISED PERSON IN WHOLE OR PART WITHOUT PRIOR WRITTEN CONSENT

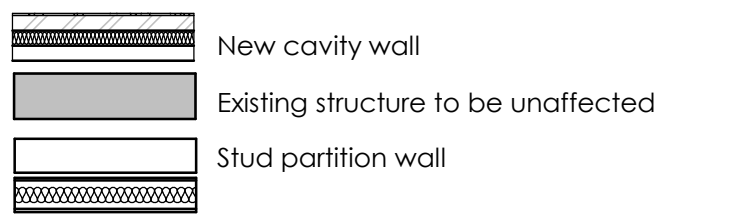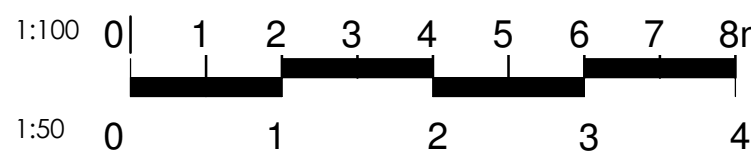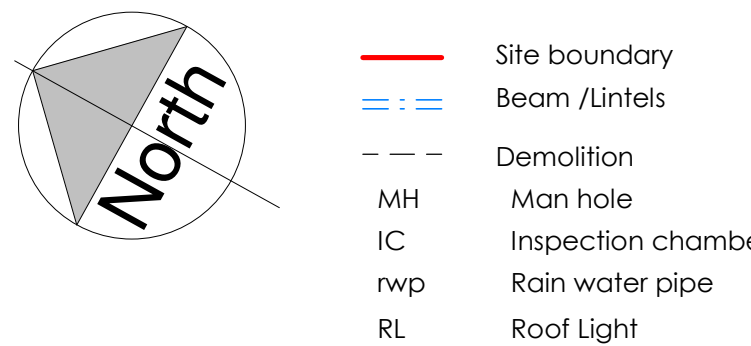

T1,T2,T3,T4,T5,T6,T7 & T8 ARE TREE PRESERVATION ORDER (TPO'S) (ALL T1 TO T8 WILL BE RETAINED)

TOTAL SITE AREA - 372m²
EXISTING DWELLING AREA - 256m²
PROPOSED OUTBUILDING - 45m²

REV	DATE	DESCRIPTION
-----	------	-------------

CLIENT ADDRESS

63A Hamilton Road, Reading
RG1 5RA

TITLE

Existing & Proposed Elevations and
Roof Layout

CLIENT

Mr.Riat

DRAWN BY JC	CHECKED BY RB	PROJECT NO. 326
SCALE (@ A1) As indicated	STATUS Planning	DATE 08.05.2026

DRAWING NUMBER	REV
PP-326-RG-02	