
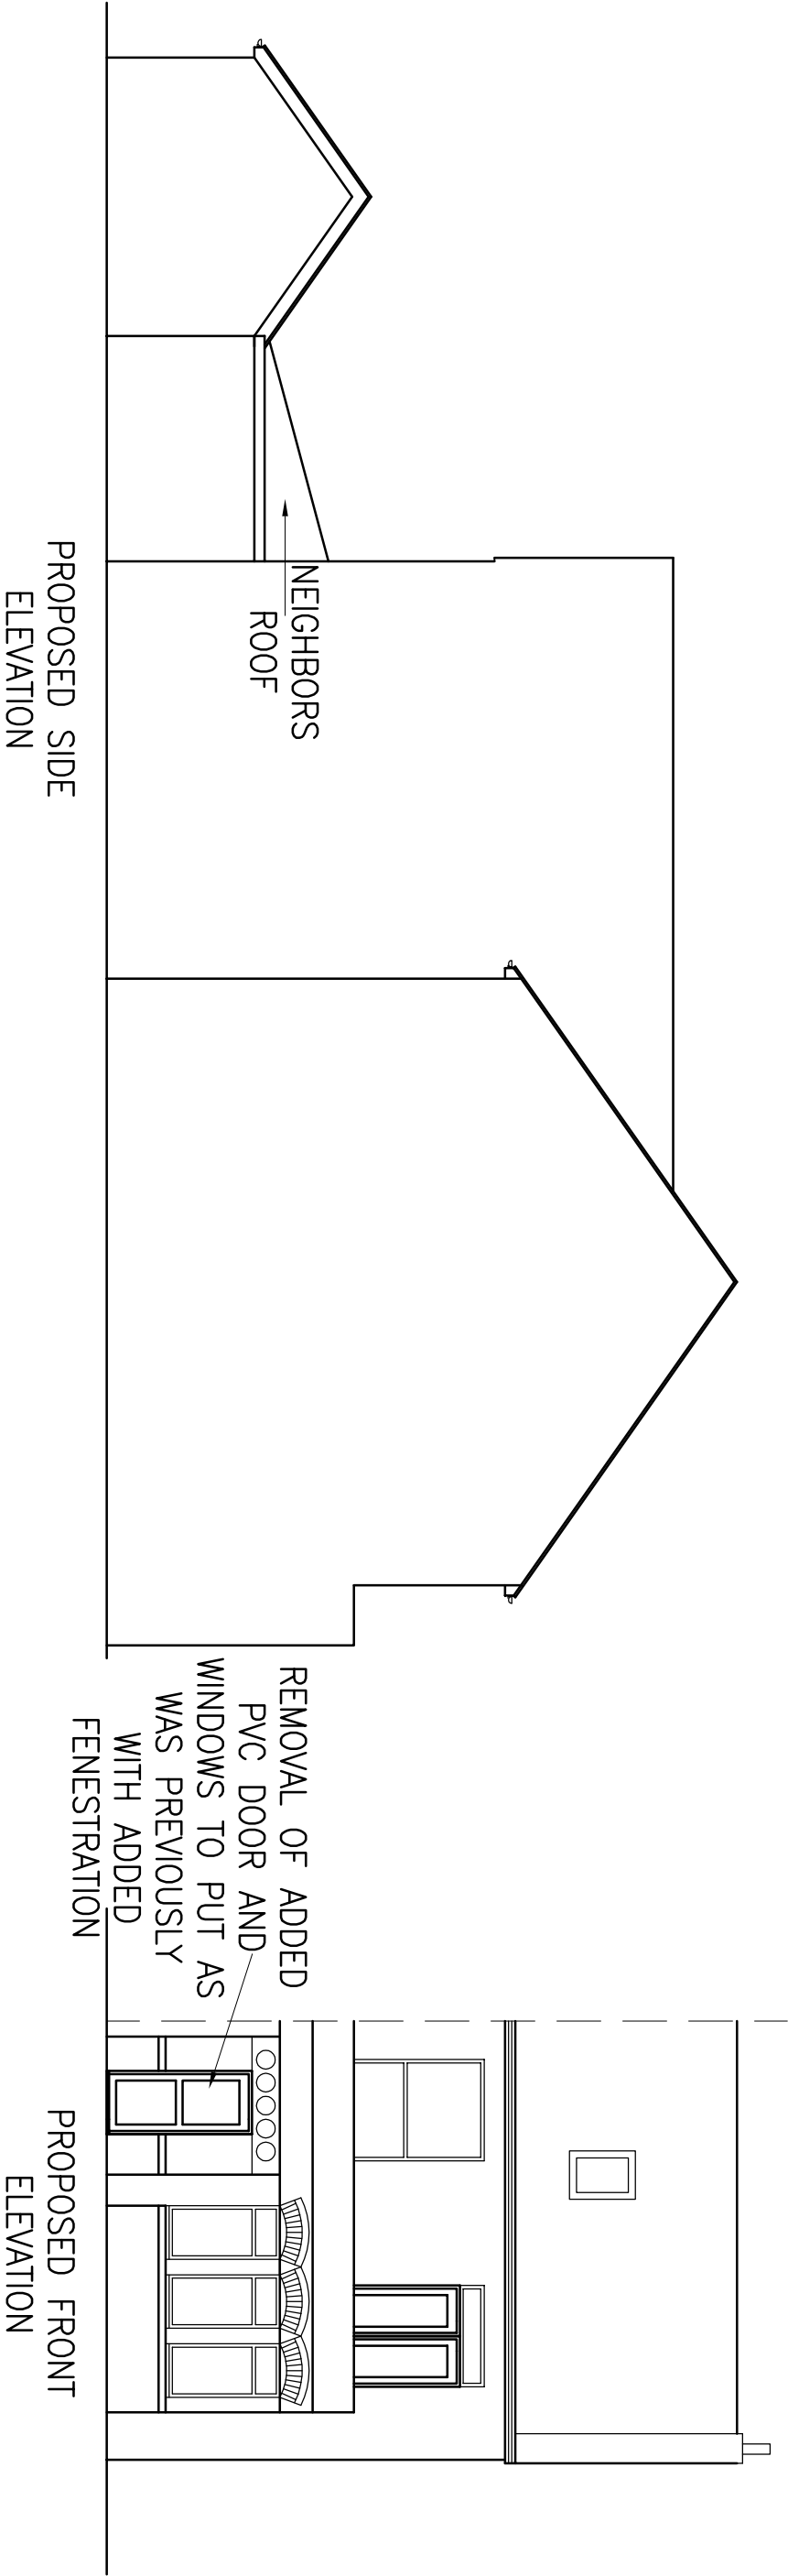
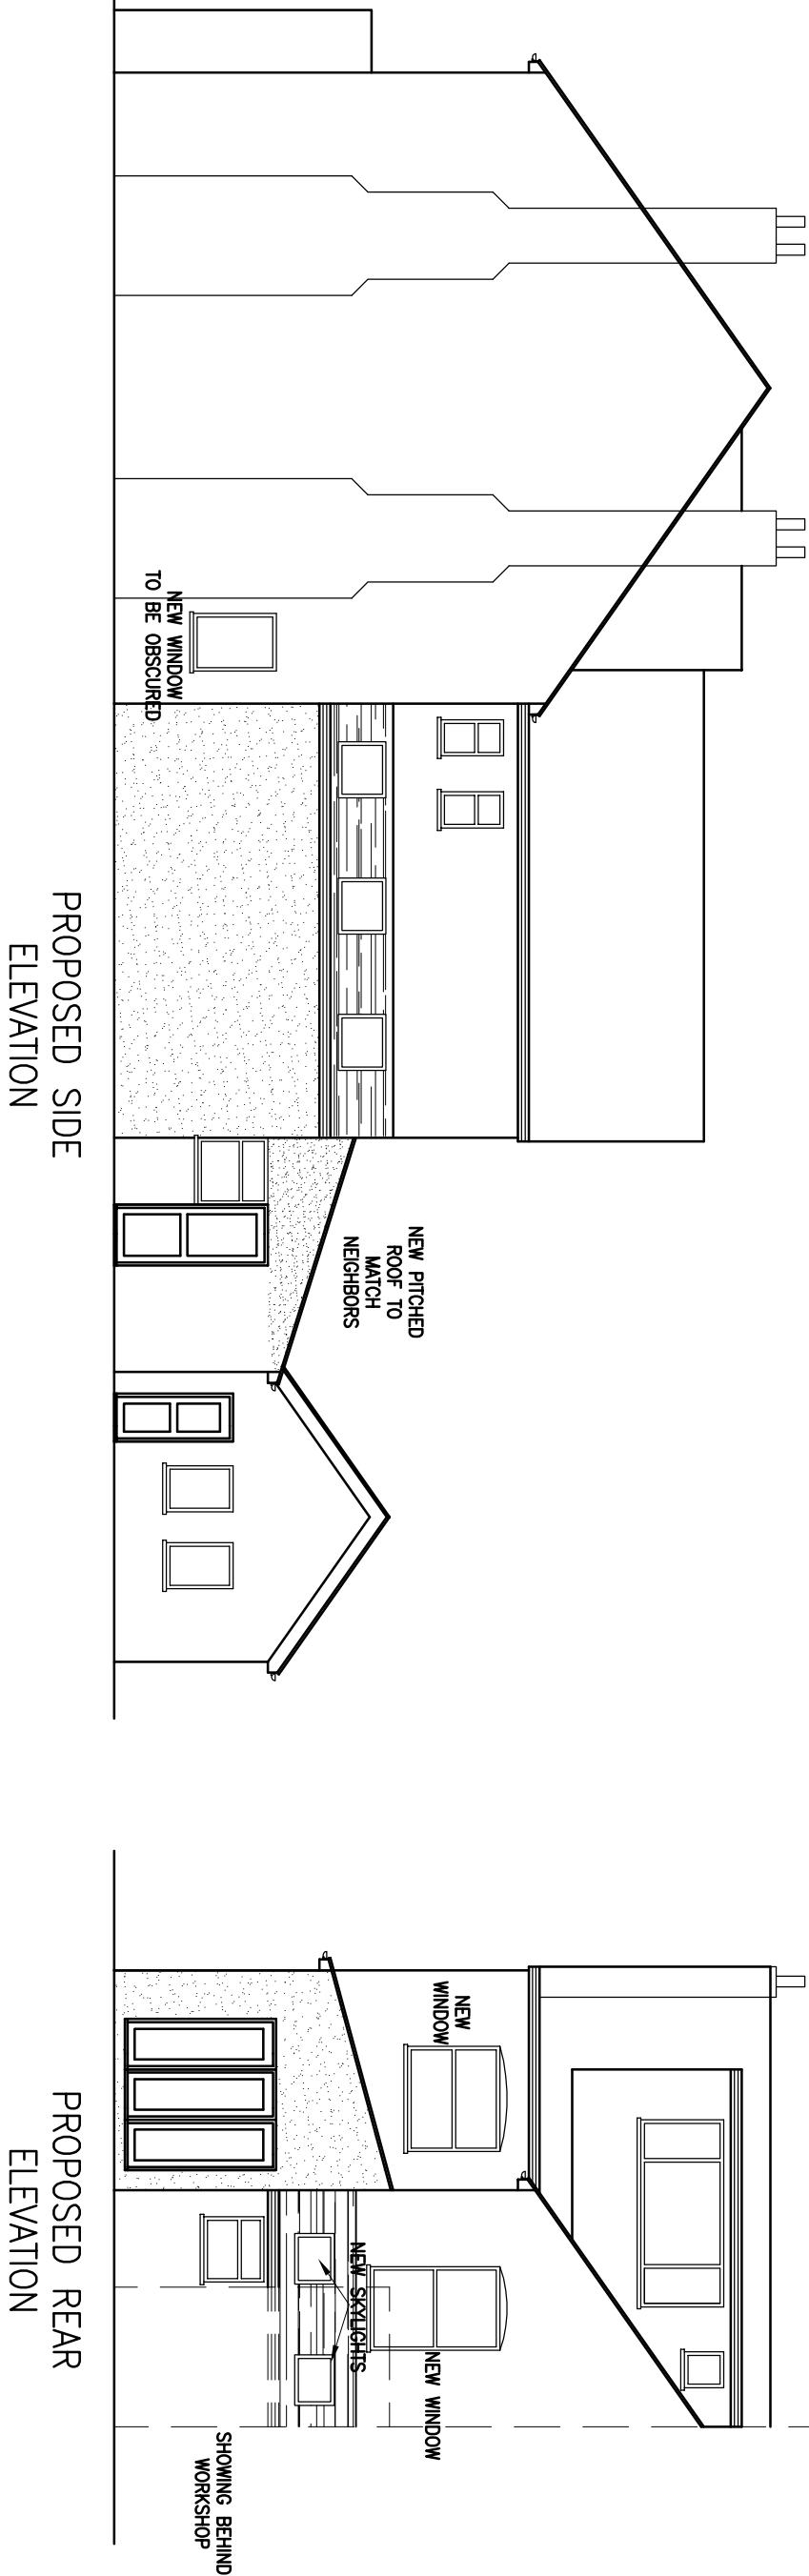
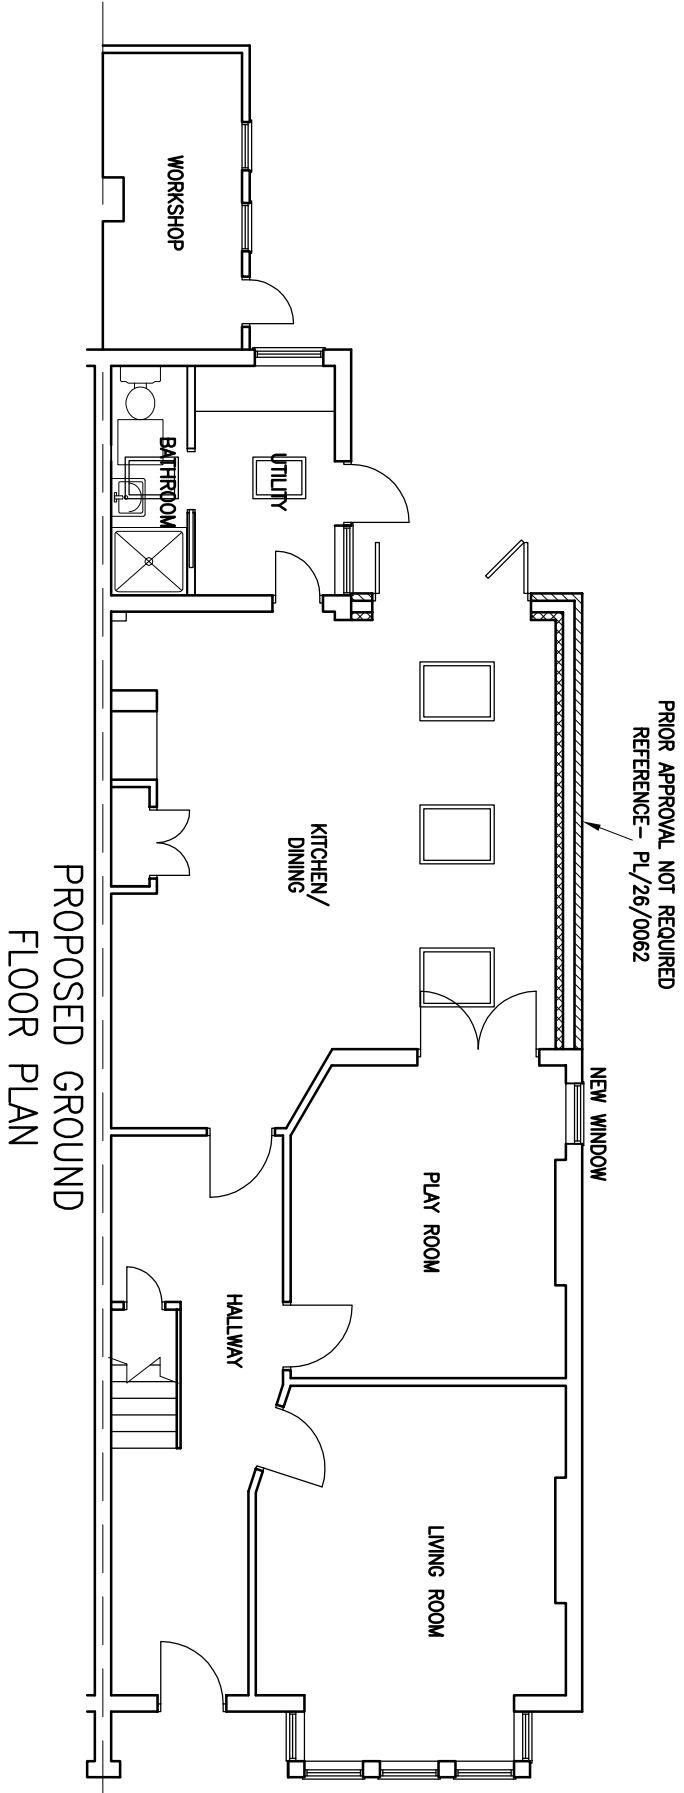


NOTES

 

PROJECT		Amendment			
Rev/Date					
A	-				
TITLE					
PROPOSED GROUND FLOOR PLAN AND ELEVATIONS					
RRS Designs Architectural & Planning Services Mobile- 07964396643 Email- amar@rrsdesigns.co.uk Website- www.rrsdesigns.co.uk					
DRAWN	AS	SCALE @ A2			
DATE	NOV 25	1:100			
DRAWING No.		REV.			
AS02725-11		A	B	C	D
		E	F	G	