


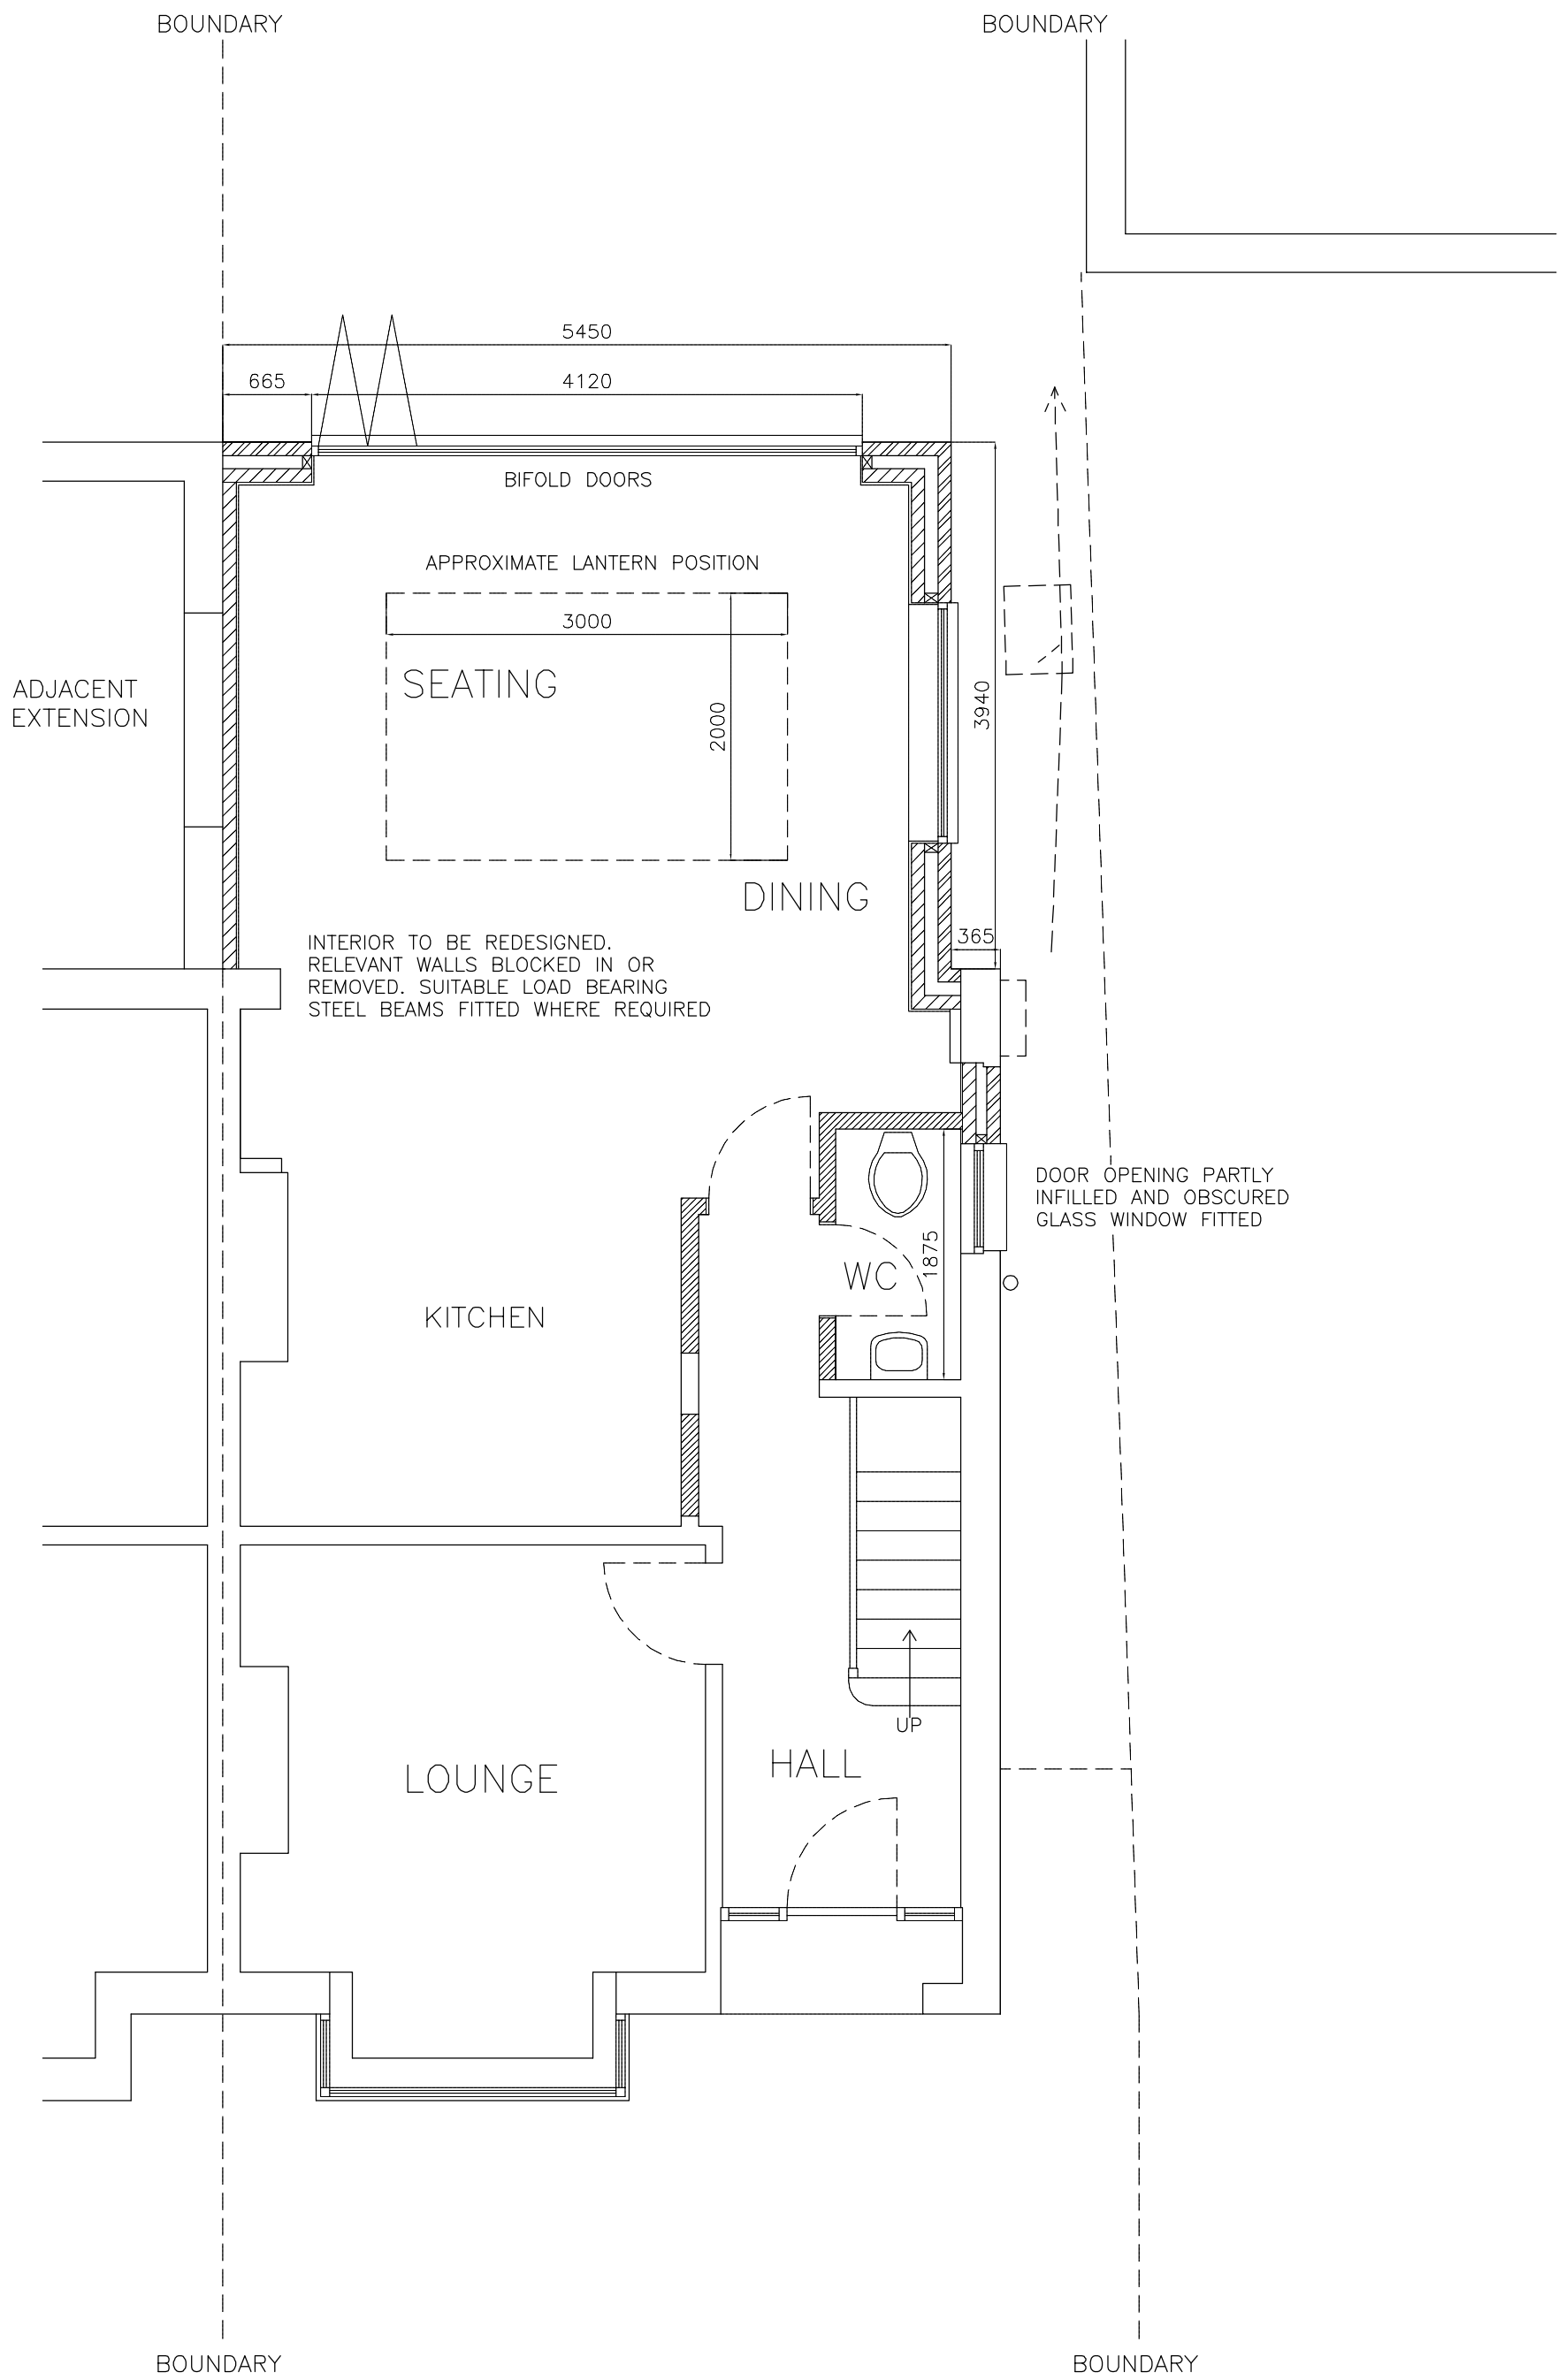

PROPOSED GROUND FLOOR PLAN

DO NOT SCALE FROM PLANS

|                              |                                          |              |                                                  |
|------------------------------|------------------------------------------|--------------|--------------------------------------------------|
| SINGLE STOREY REAR EXTENSION |                                          | 0 1 2 3 4 5M | DRAWING NO. GB.004<br>DATE 17.4.26<br>SCALE 1:50 |
| MR AND MRS PUREWAL           | 89 GOSBROOK ROAD CAVERSHAM BERKS RG4 8BU |              |                                                  |