


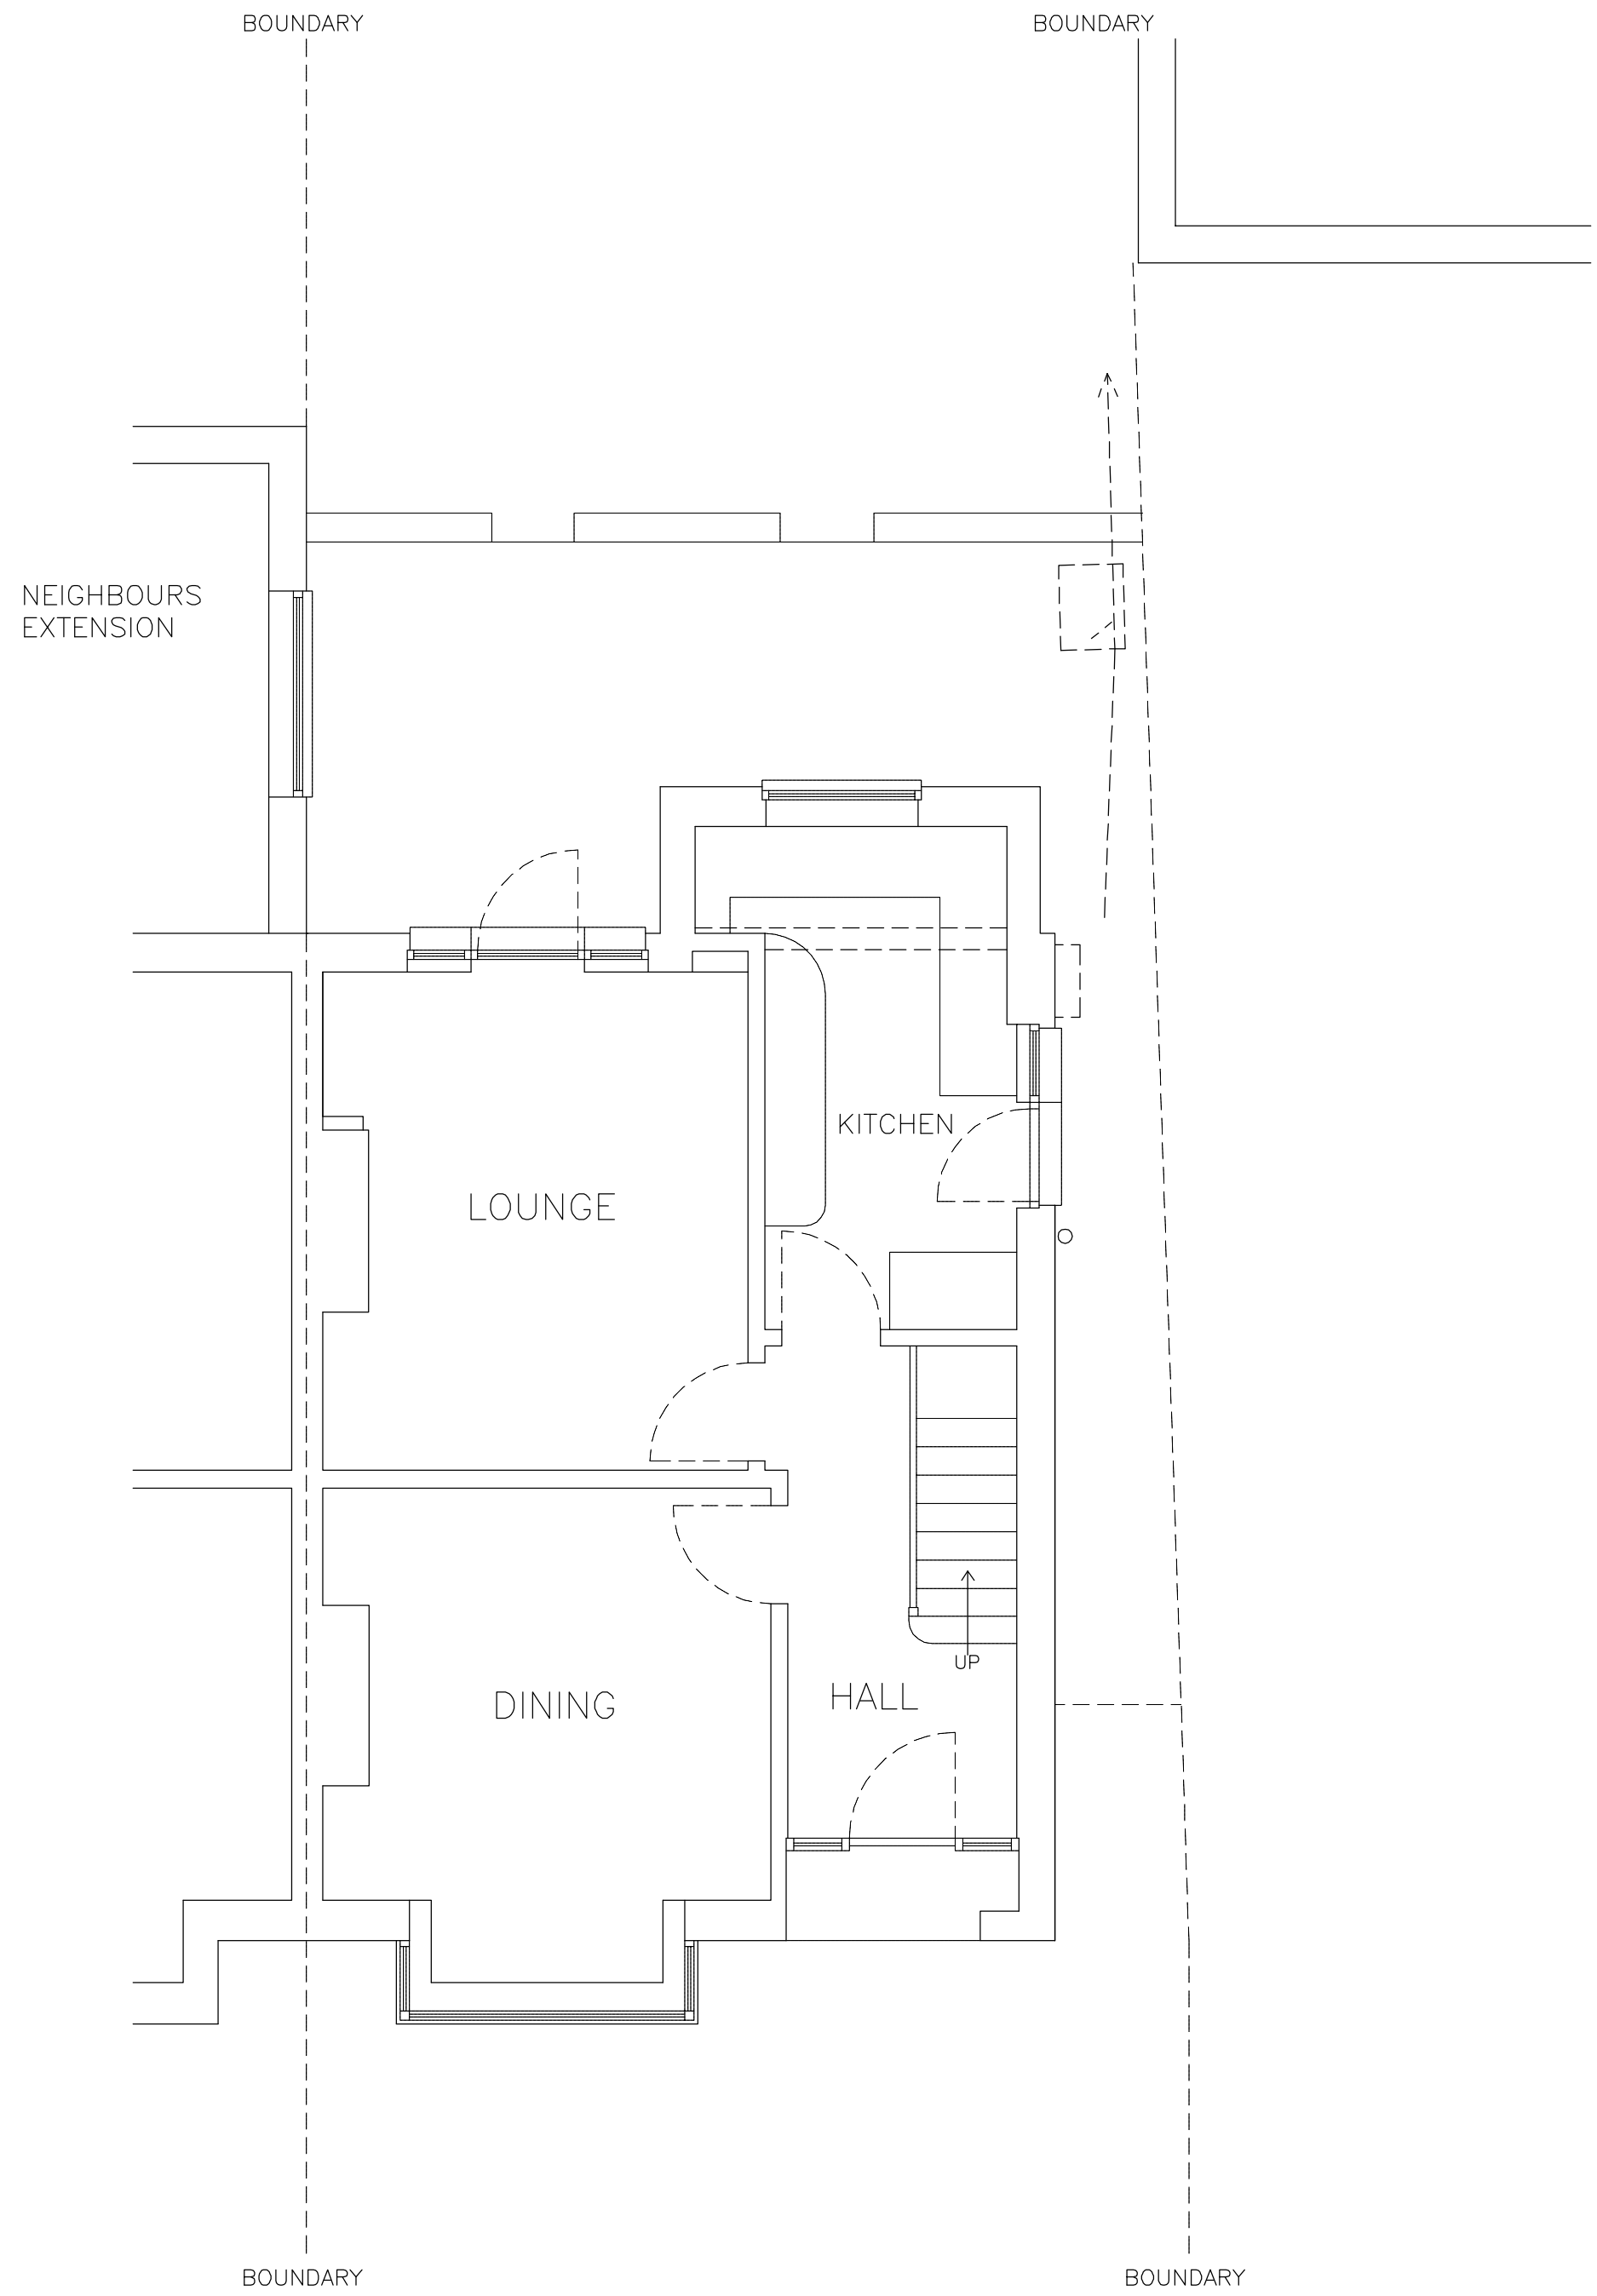

EXISTING GROUND FLOOR PLAN

DO NOT SCALE FROM PLANS

SINGLE STOREY REAR EXTENSION		0 1 2 3 4 5M	DRAWING NO. GB.003 DATE 17.4.26 SCALE 1:50
MR AND MRS PUREWAL	89 GOSBROOK ROAD CAVERSHAM BERKS RG4 8BU		