

DEVELOPMENTS IN DESIGN LTD

WWW.DEVELOPMENTSINDESIGN.CO.UK
TEL.01344 641286




EXISTING REAR ELEVATION

ROOF TILES, DARK RED PLAIN TILES
BRICKWORK, RED MIX FACING BRICK
BRICK FEATURE OVER WINDOWS
ALL GUTTERING AND DOWNPIPES BLACK PLASTIC
WINDOWS WHITE UPVC
ALL EXTERNAL TIMBER PAINTED YELLOW



EXISTING SIDE ELEVATION

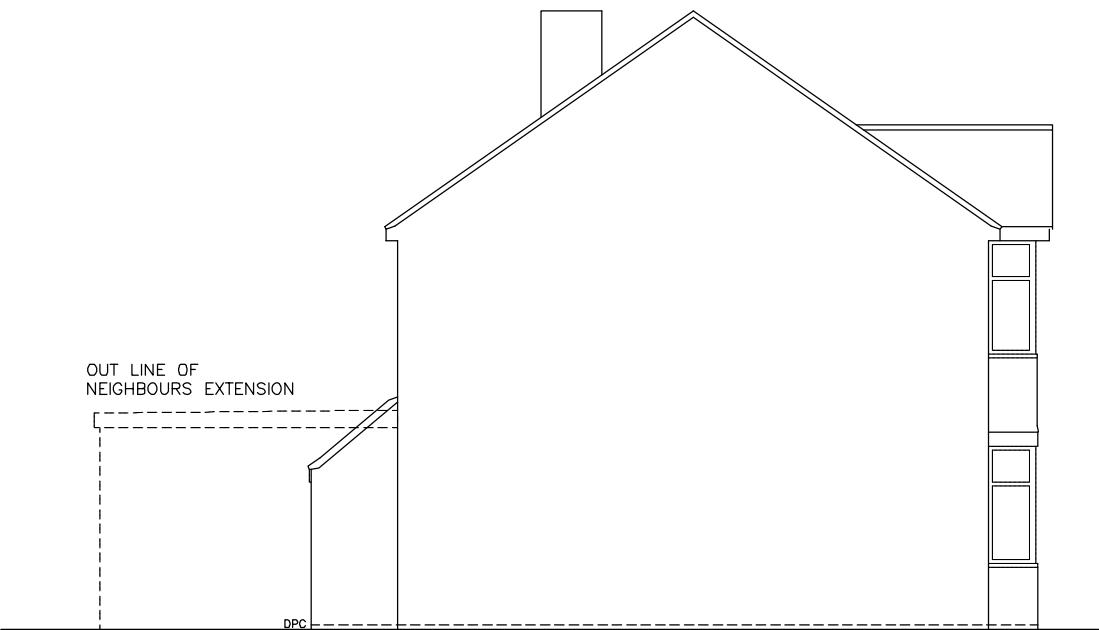

EXISTING SIDE ELEVATION

SINGLE STOREY REAR EXTENSION

0 1 2 3 4 5M

DRAWING NO. GB.001
DATE 17.4.26
SCALE 1:100

MR AND MRS PUREWAL

89 GOSBROOK ROAD CAVERSHAM BERKS RG4 8BU