






Ordnance Survey (c) Crown Copyright 2026. All rights reserved. Licence number 100022432

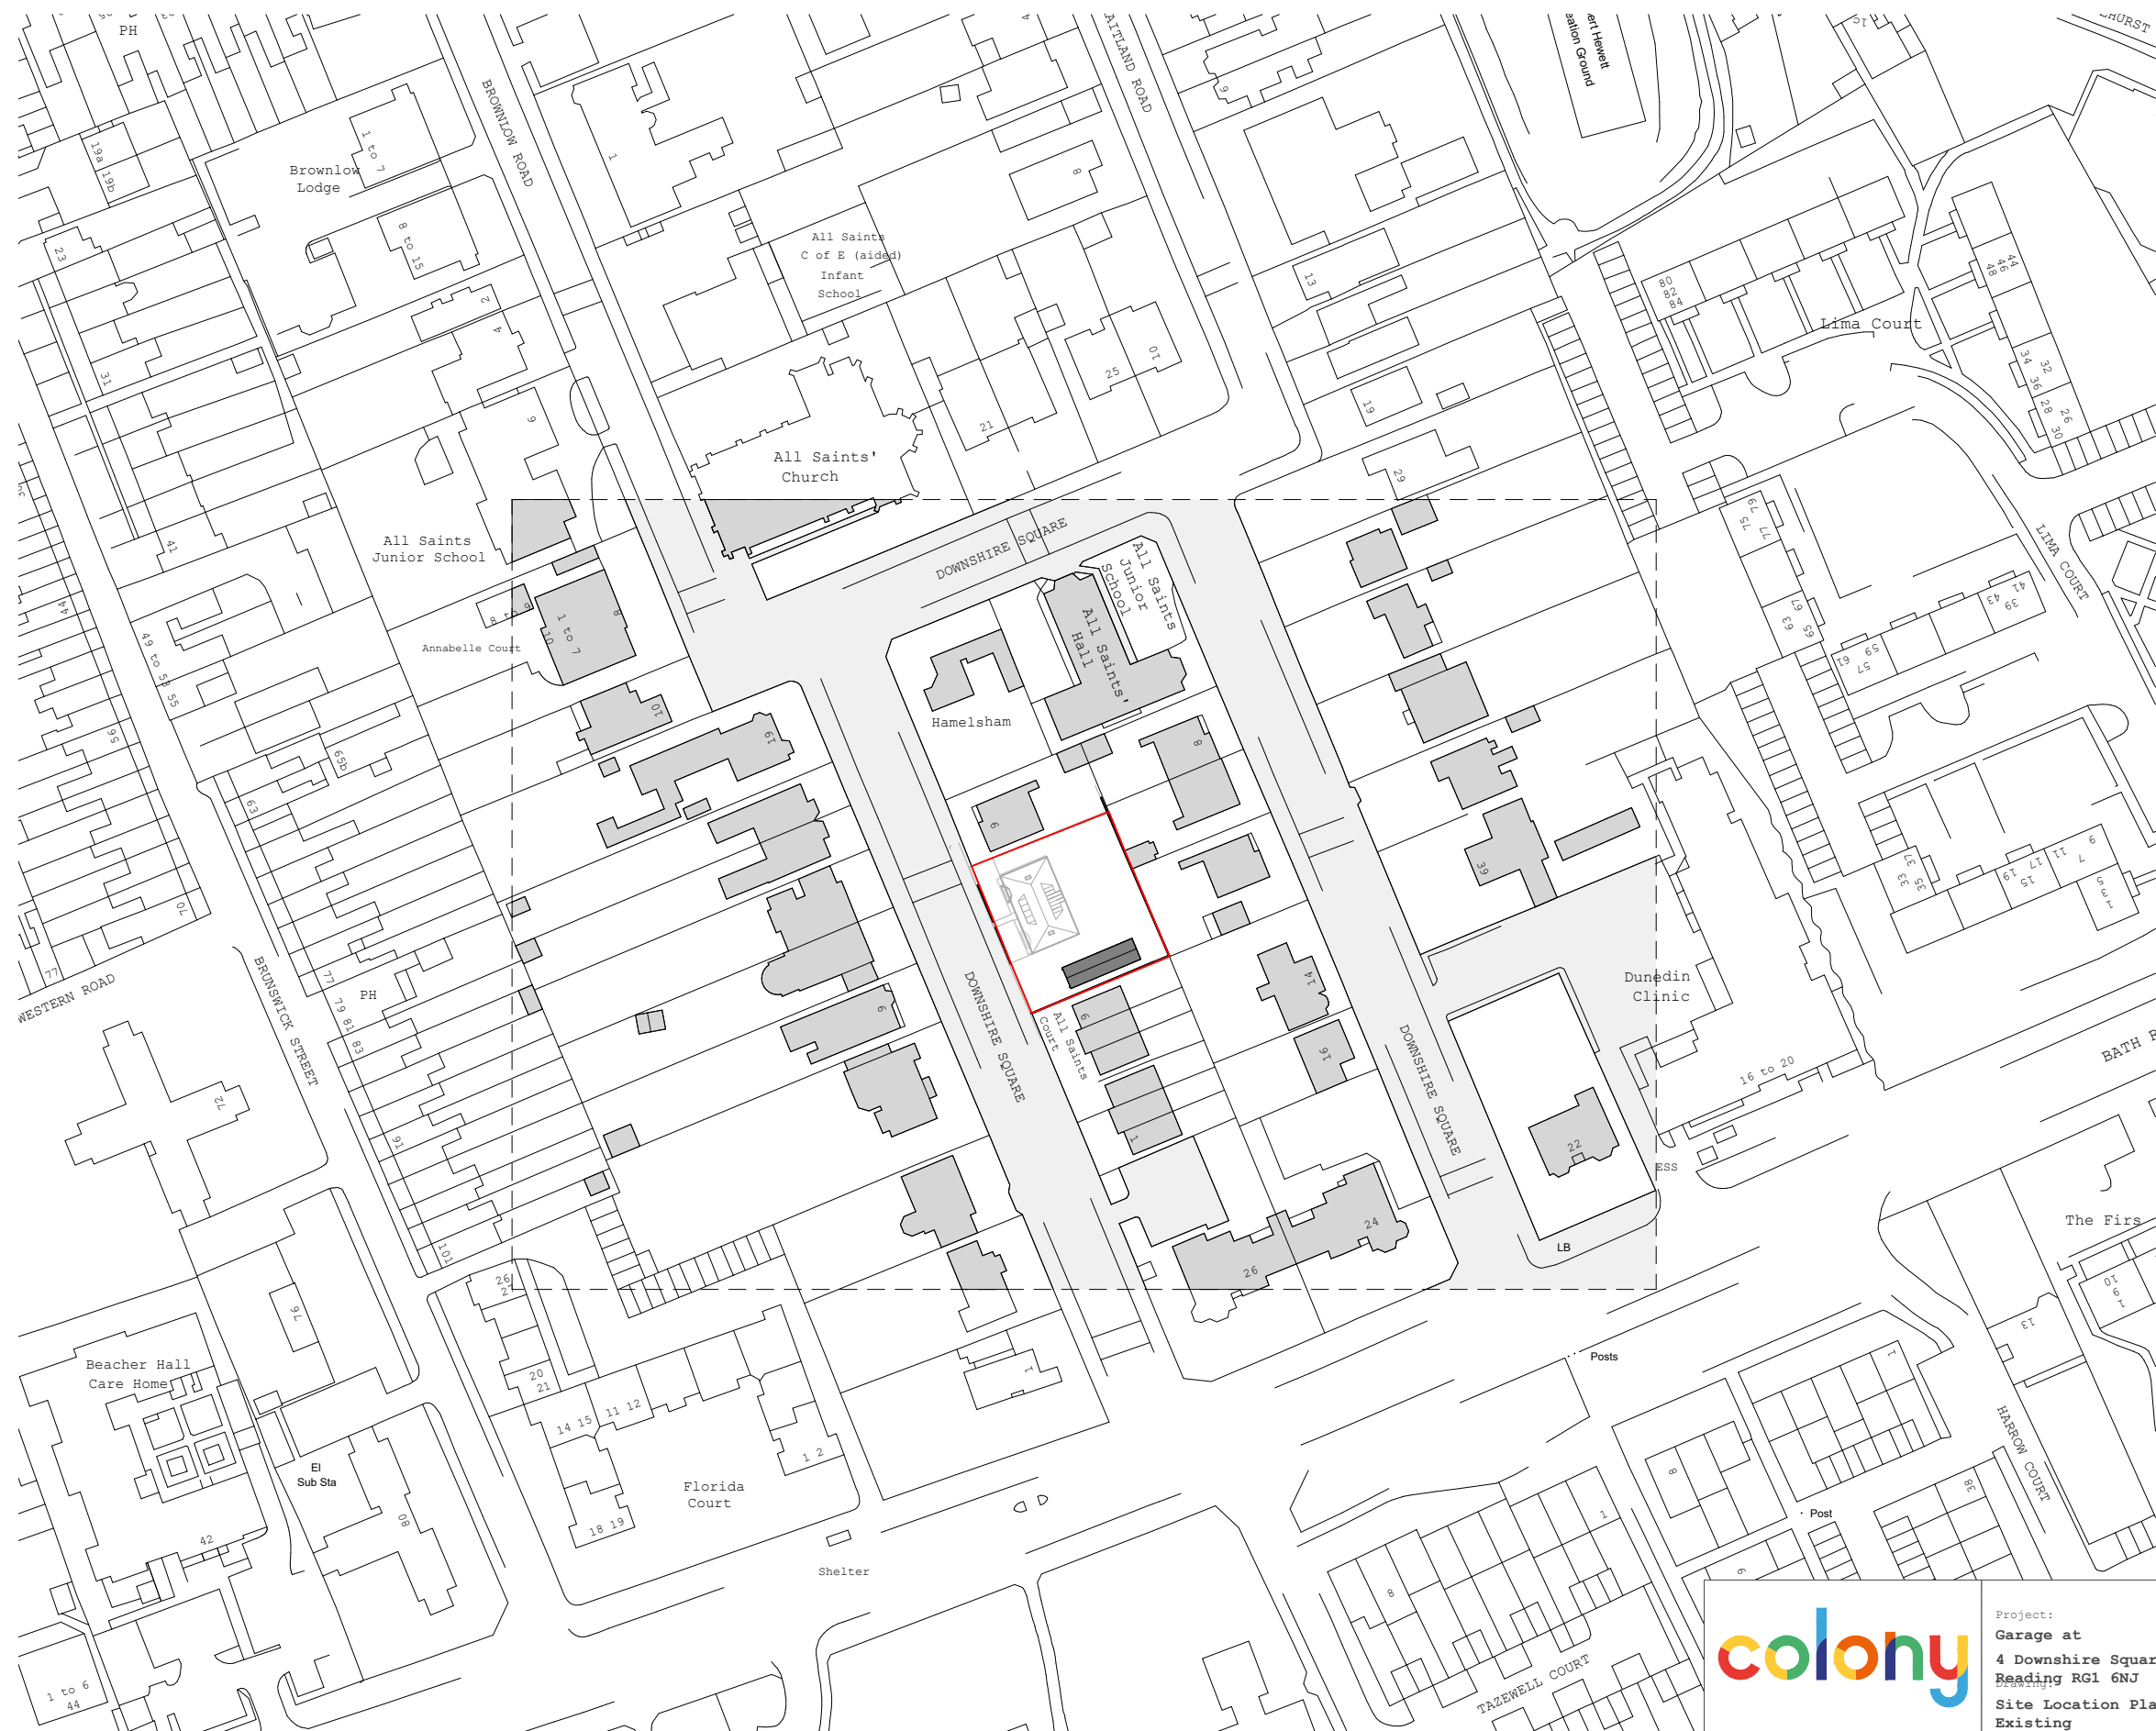


				
Collaborating with: Finerain Developments Ltd			Project: Garage at 4 Downshire Square Reading RG1 6NJ	
Job: 430 Drawing: 02-00 Revision:			Status: PLANNING	
Date: MAY 2026			Drawn By: JL Checked By: EM	
Site Location Plan As Existing			Colony Architects Ltd. The Wine Store, Brewery Court, Theale, Reading, RG7 5AJ +44 (0)118 380 0328 hello@colonyarchitects.com colonyarchitects.com	

 


Ordnance Survey (c) Crown Copyright 2026. All rights reserved. Licence number 100022432

 

 Collaborating with: Finerain Developments Ltd			Project: Garage at 4 Downshire Square Reading RG1 6NJ Drawing: Block Plan As Existing		 RIBA Chartered Practice Colony Architects Ltd. The Wine Store, Brewery Court, Theale, Reading, RG7 5AJ +44 (0)118 380 0328 hello@colonyarchitects.com colonyarchitects.com
Date: MAY 2026			Status: PLANNING		
Job: 430 Drawing: 02-01 Revision:			Drawn By: JL		
			Checked By: EM		

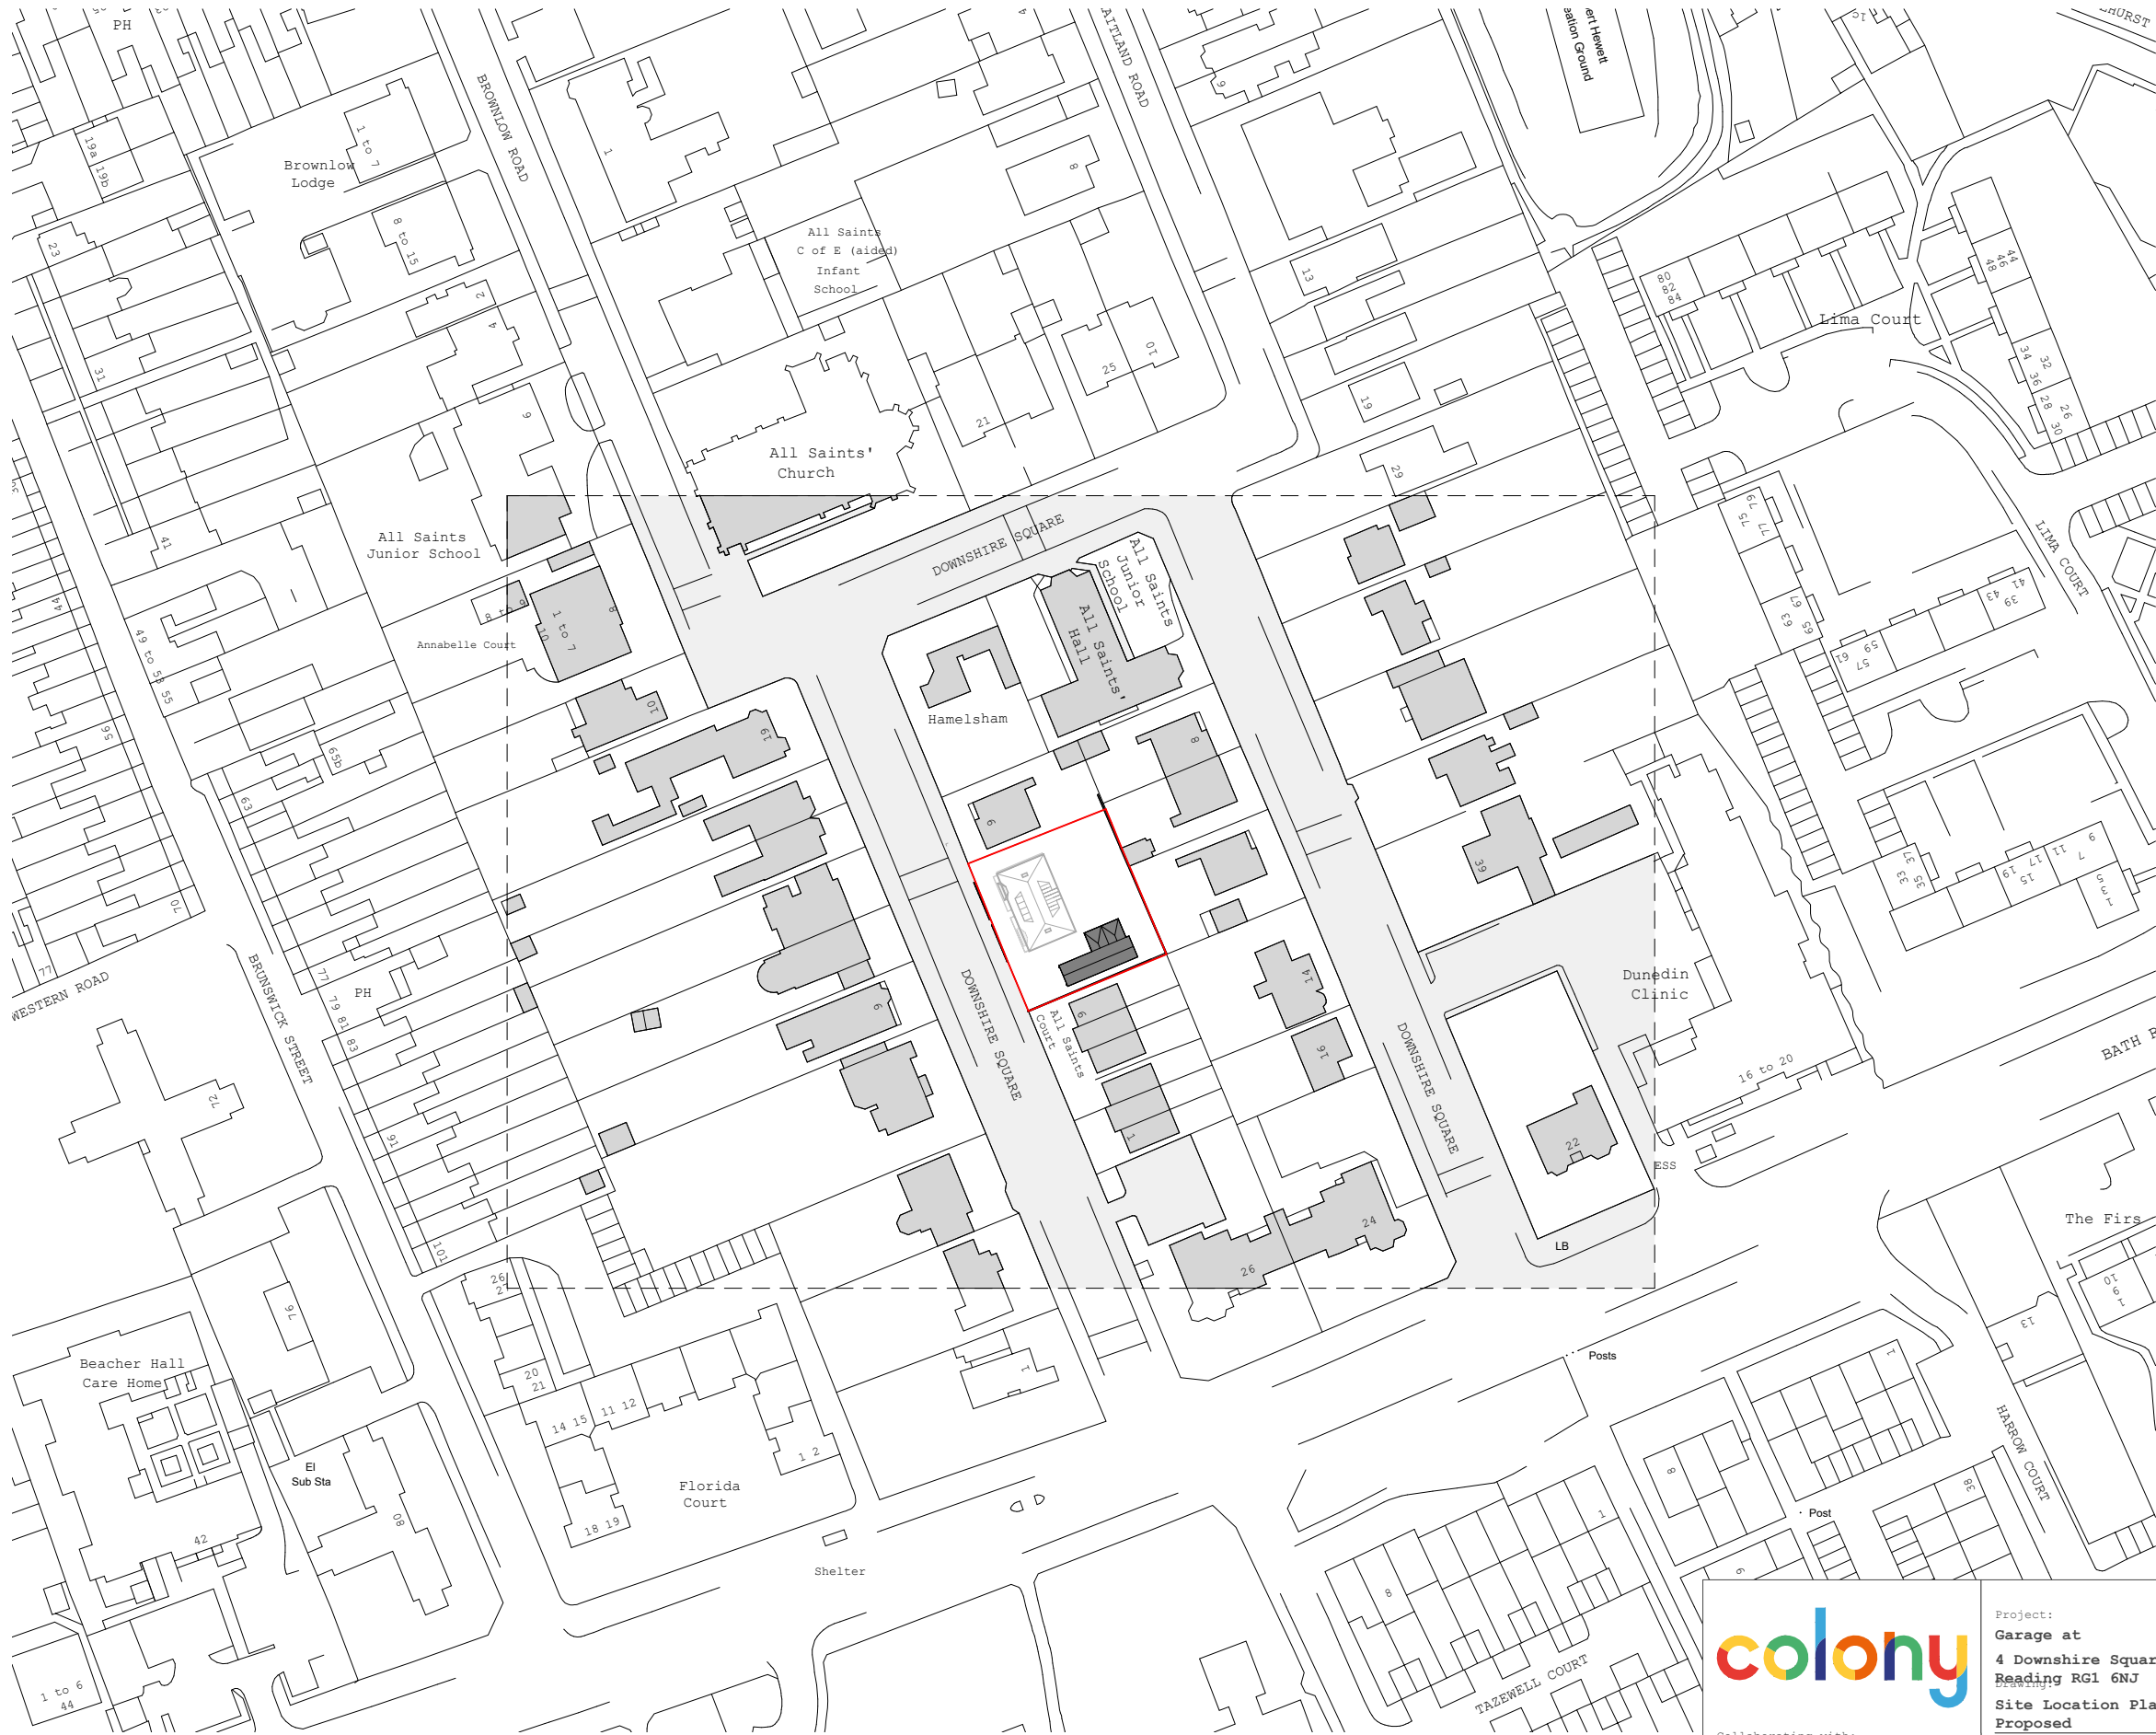

Ordnance Survey (c) Crown Copyright 2026. All rights reserved. Licence number 100022432

 

Collaborating with:
Finerain Developments Ltd

Job: 430
Drawing: 02-10
Revision:

Project:
**Garage at
4 Downshire Square
Reading RG1 6NJ**
Drawing
**Site Location Plan As
Proposed**


Date: **MAY 2026**
Status: **PLANNING**
Drawn By: **JL**
Checked By: **EM**



Colony Architects Ltd.
The Wine Store, Brewery
Court, Theale, Reading, RG7 5AJ
+44 (0)118 380 0328
hello@colonyarchitects.com
colonyarchitects.com



Ordnance Survey (c) Crown Copyright 2026. All rights reserved. Licence number 100022432

 

Collaborating with:
Finerain Developments Ltd


Job: 430
Drawing: 02-11
Revision:

Project:
**Garage at
4 Downshire Square
Reading RG1 6NJ**
Drawing:
Block Plan As Proposed

Date: **MAY 2026**
Status: **PLANNING**
Drawn By: **JL**
Checked By: **EM**




Colony Architects Ltd.
The Wine Store, Brewery
Court, Theale, Reading, RG7 5AJ
+44 (0)118 380 0328
hello@colonyarchitects.com
colonyarchitects.com

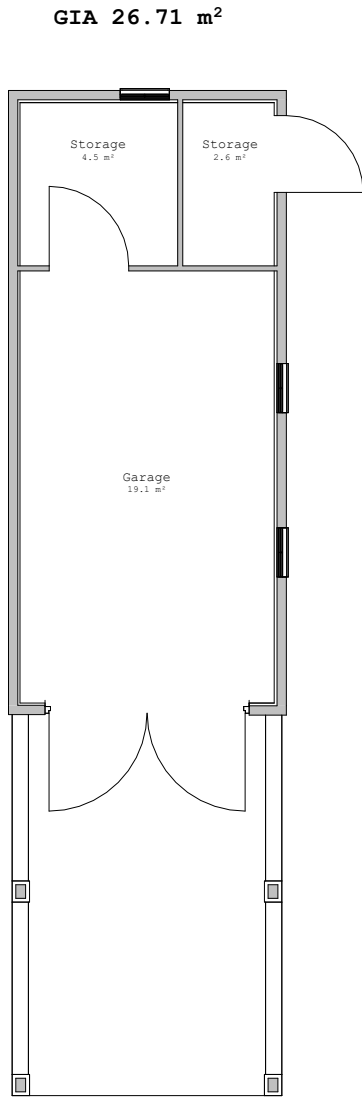

Site Boundary

Downshire Square

1 : 100 2m 4m 6m 8m 10m 1:100

 

Collaborating with:
Finerain Developments Ltd


Job: 430 Drawing: 03-00 Revision:

Project:
**Garage at
4 Downshire Square
Reading RG1 6NJ**
Drawing:
**Ground Floor Plan As
Existing**

Date:
MAY 2026 Status:
PLANNING
Drawn By:
JL Checked By:
EM




Colony Architects Ltd.
The Wine Store, Brewery
Court, Theale, Reading, RG7 5AJ
+44 (0)118 380 0328
hello@colonyarchitects.com
colonyarchitects.com

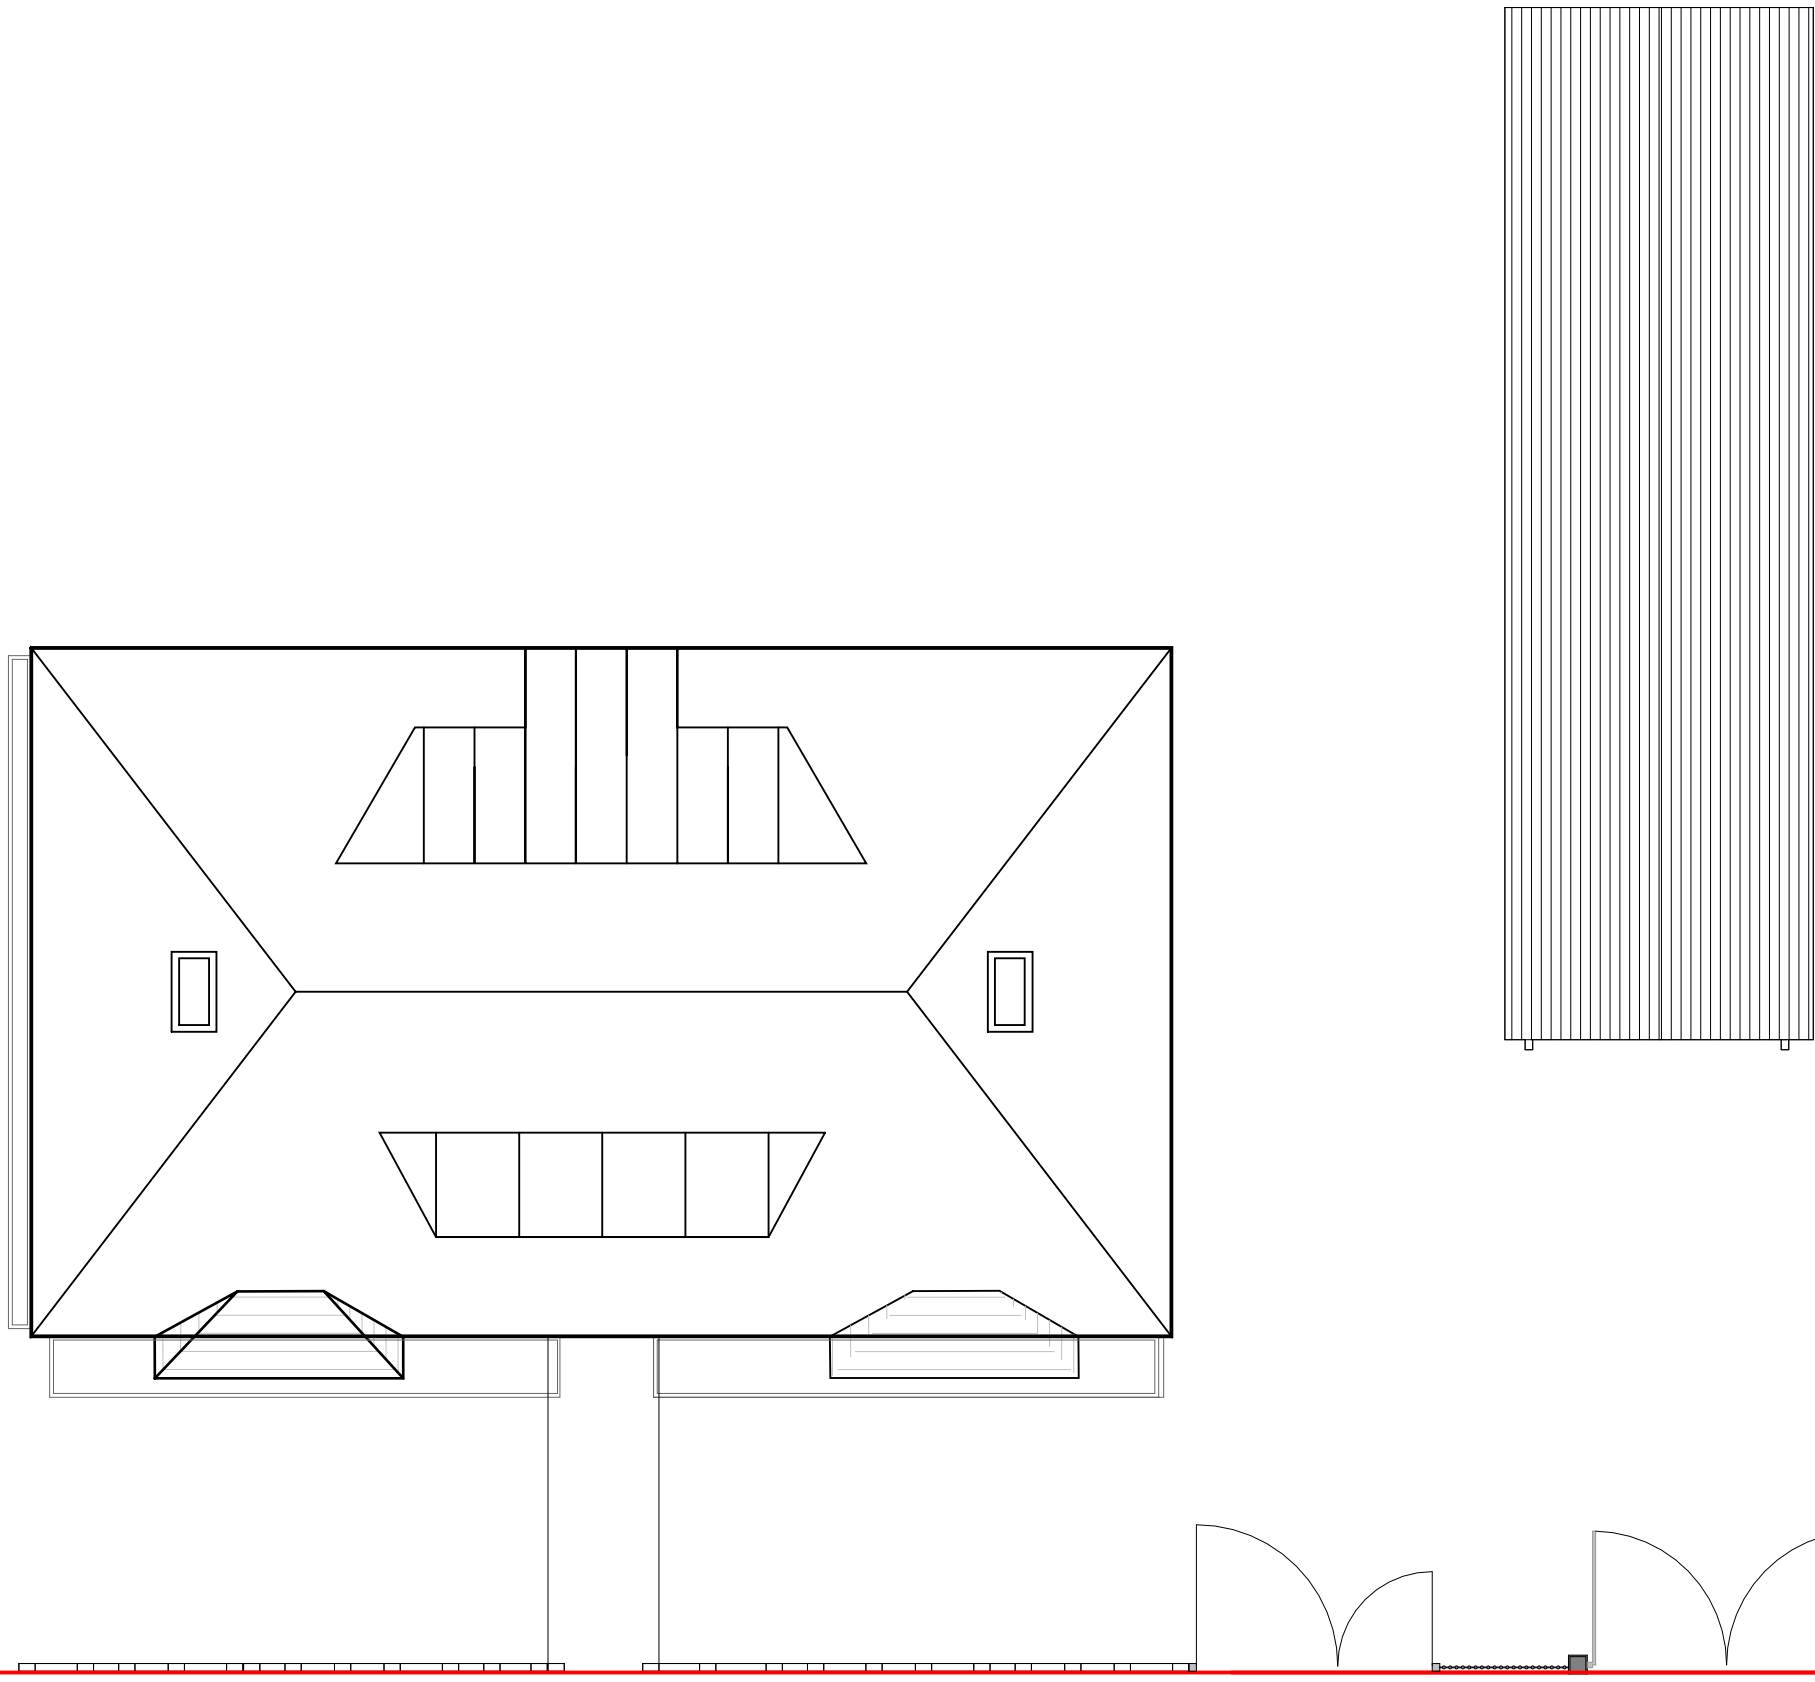

Site Boundary

Downshire Square

1 : 100 2m 4m 6m 8m 10m 1:100

 


Collaborating with:
Finerain Developments Ltd
Job: 430 Drawing: 03-01 Revision:

Project:
Garage at
4 Downshire Square
Reading RG1 6NJ
Drawing:
Roof Plan As Existing
Date:
MAY 2026
Status:
PLANNING
Drawn By:
JL
Checked By:
EM



Colony Architects Ltd.
The Wine Store, Brewery
Court, Theale, Reading, RG7 5AJ
+44 (0)118 380 0328
hello@colonyarchitects.com
colonyarchitects.com

 

- Existing
- Proposed
- Site Boundary



Collaborating with:
Finerain Developments Ltd

Job: 430 Drawing: 03-10 Revision:

Project:
**Garage at
4 Downshire Square
Reading RG1 6NJ**

Drawing:
**Ground Floor Plan As
Proposed**

Date:
MAY 2026

Status:
PLANNING

Drawn By:
JL


Checked By:
EM



Colony Architects Ltd.
The Wine Store, Brewery
Court, Theale, Reading, RG7 5AJ

+44 (0)118 380 0328
hello@colonyarchitects.com
colonyarchitects.com



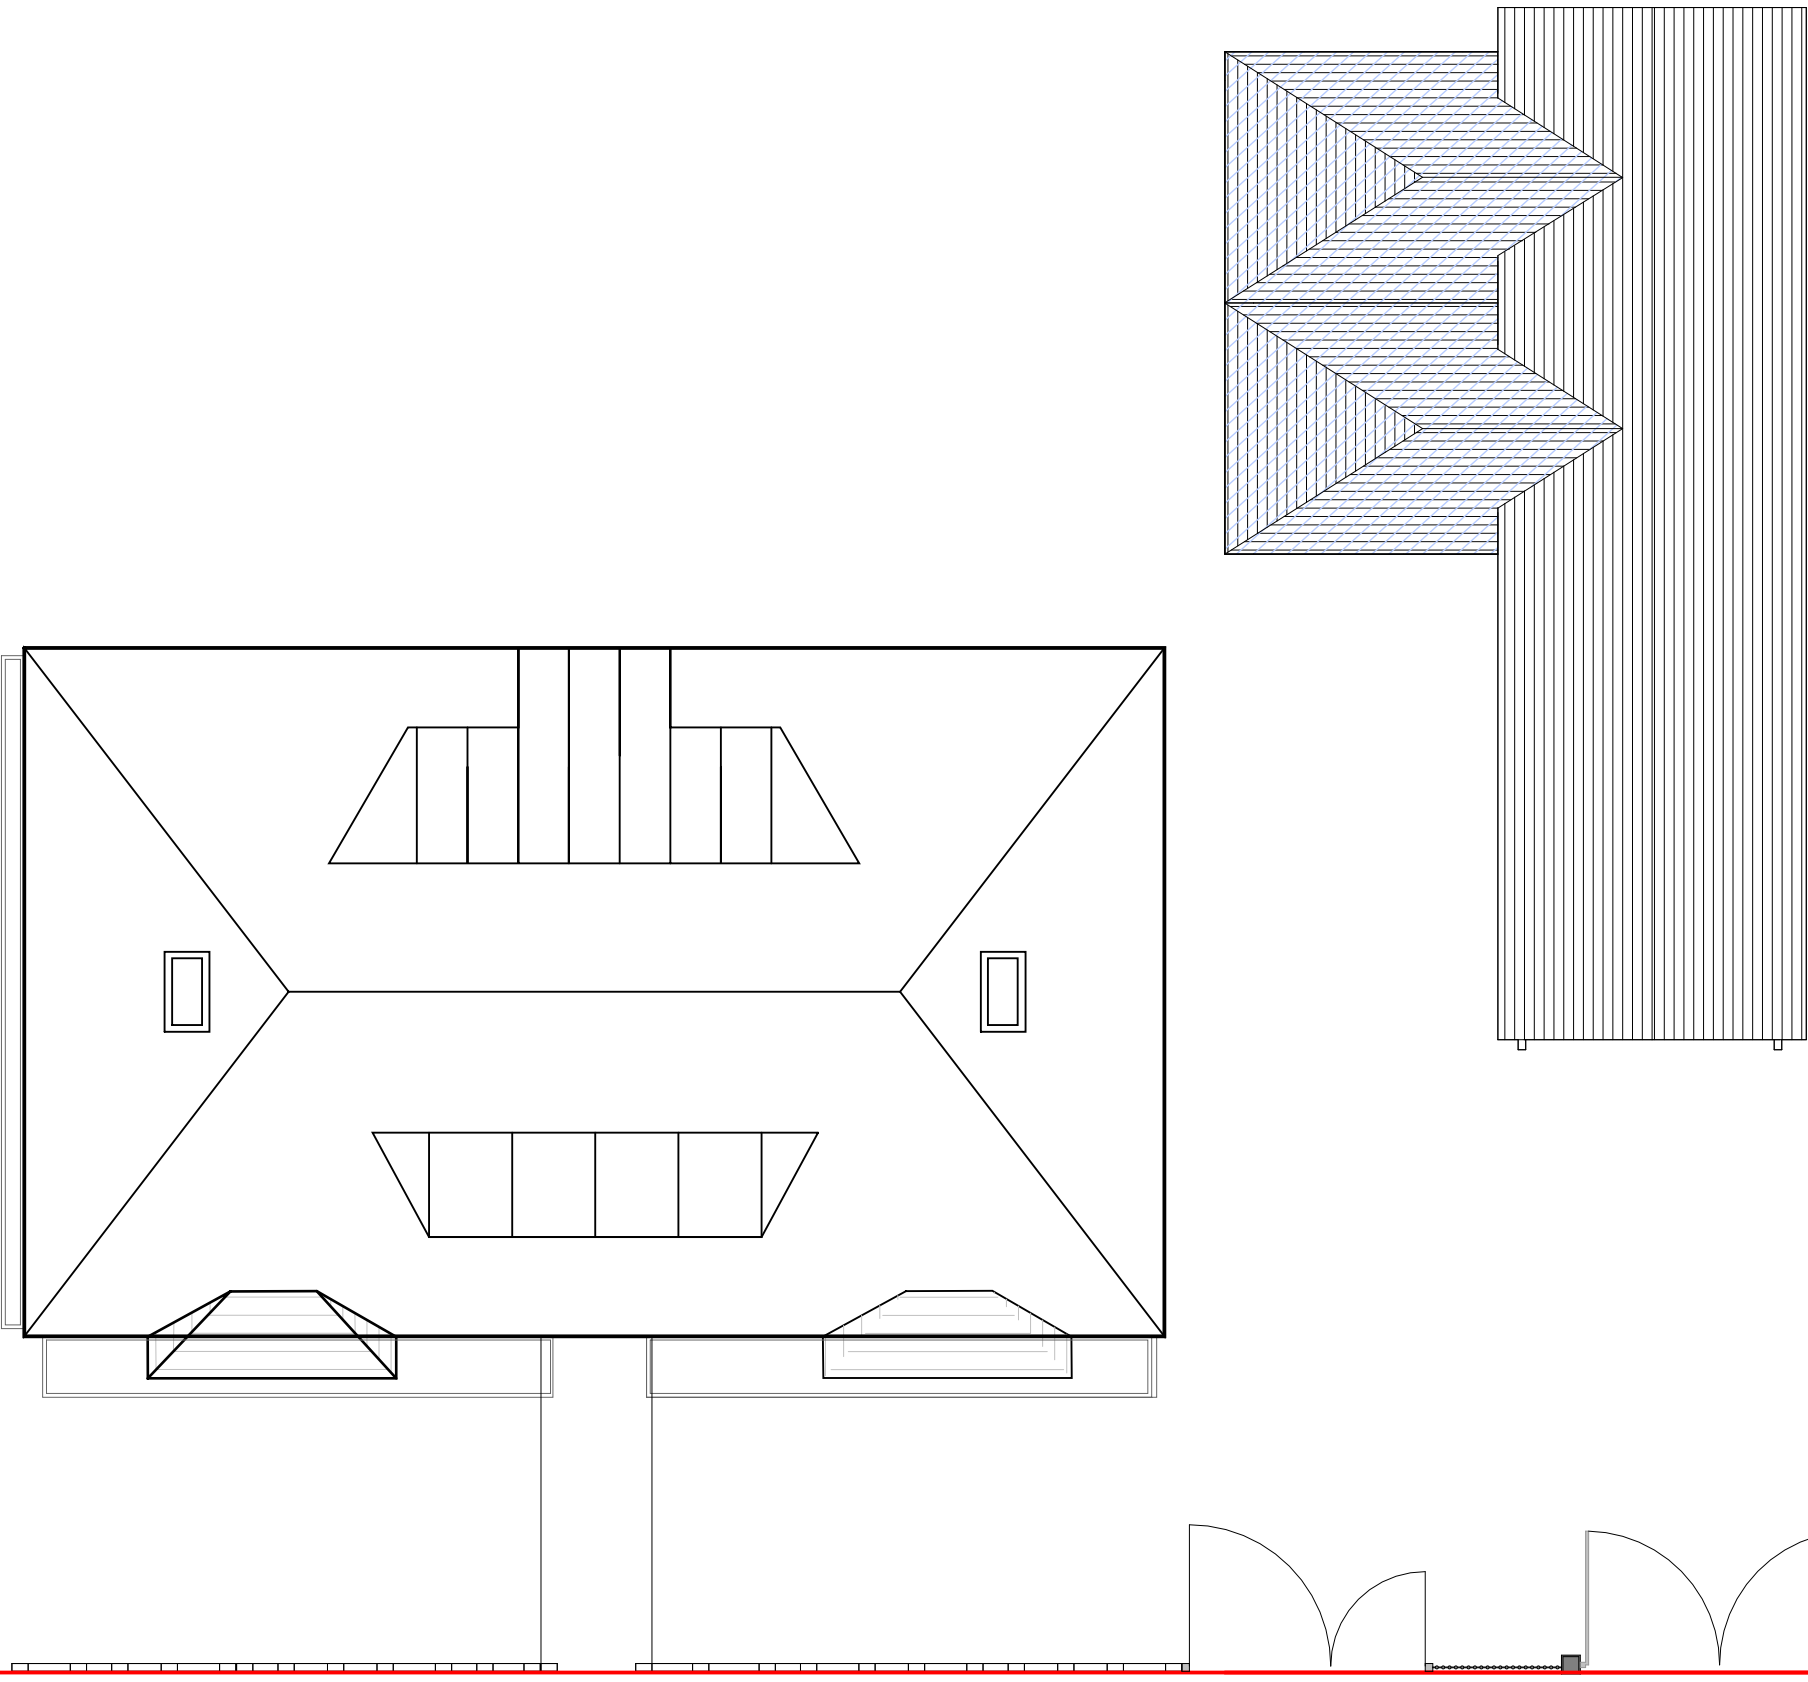

Downshire Square

-  Proposed
-  Site Boundary



Collaborating with:
Finerain Developments Ltd

Job: 430 Drawing: 03-11 Revision:

Project:
**Garage at
4 Downshire Square
Reading RG1 6NJ**
Drawing:
Roof Plan As Proposed

Date:
MAY 2026


Status:
PLANNING

Drawn By:
JL

Checked By:
EM




Colony Architects Ltd.
The Wine Store, Brewery
Court, Theale, Reading, RG7 5AJ
+44 (0)118 380 0328
hello@colonyarchitects.com
colonyarchitects.com

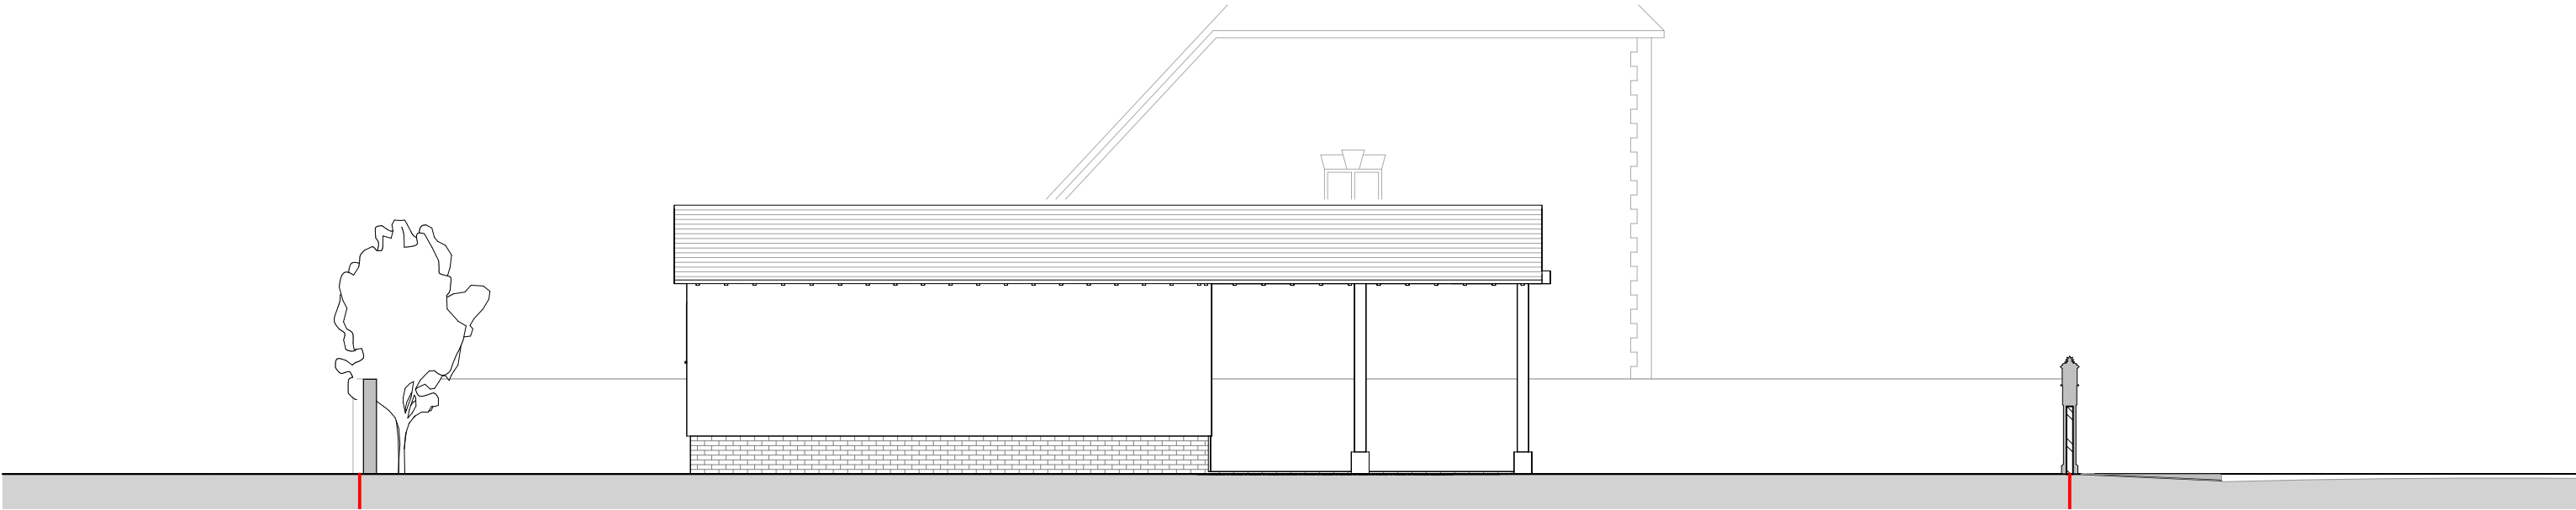


Side (North-West) Elevation



Side (South-East) Elevation

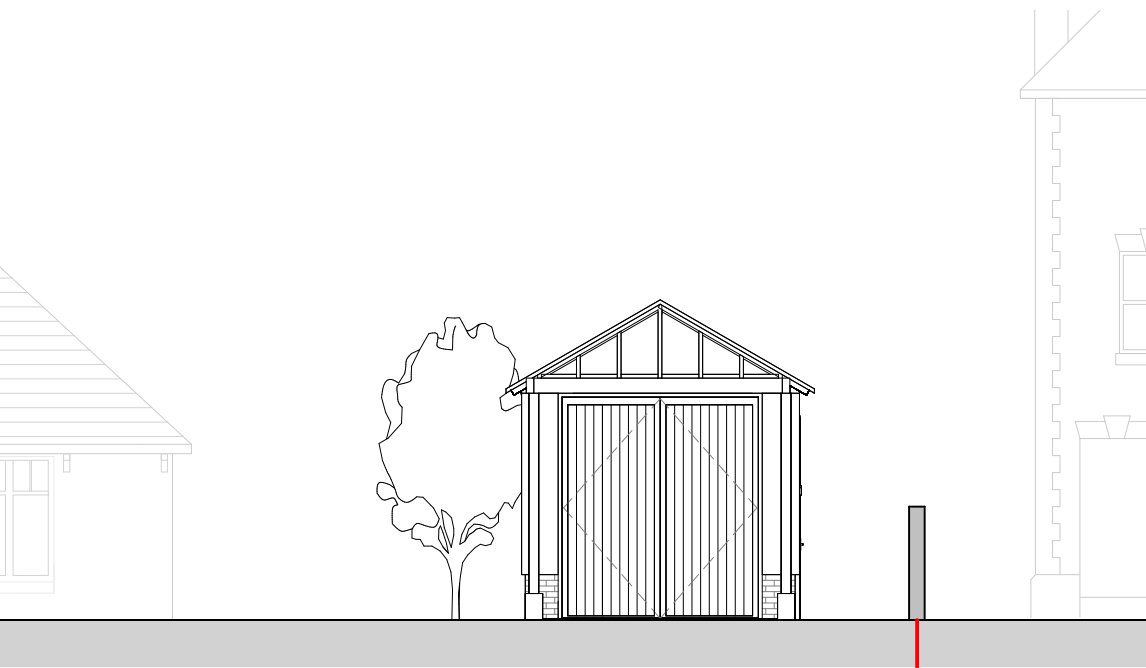

Front (South-West) Elevation

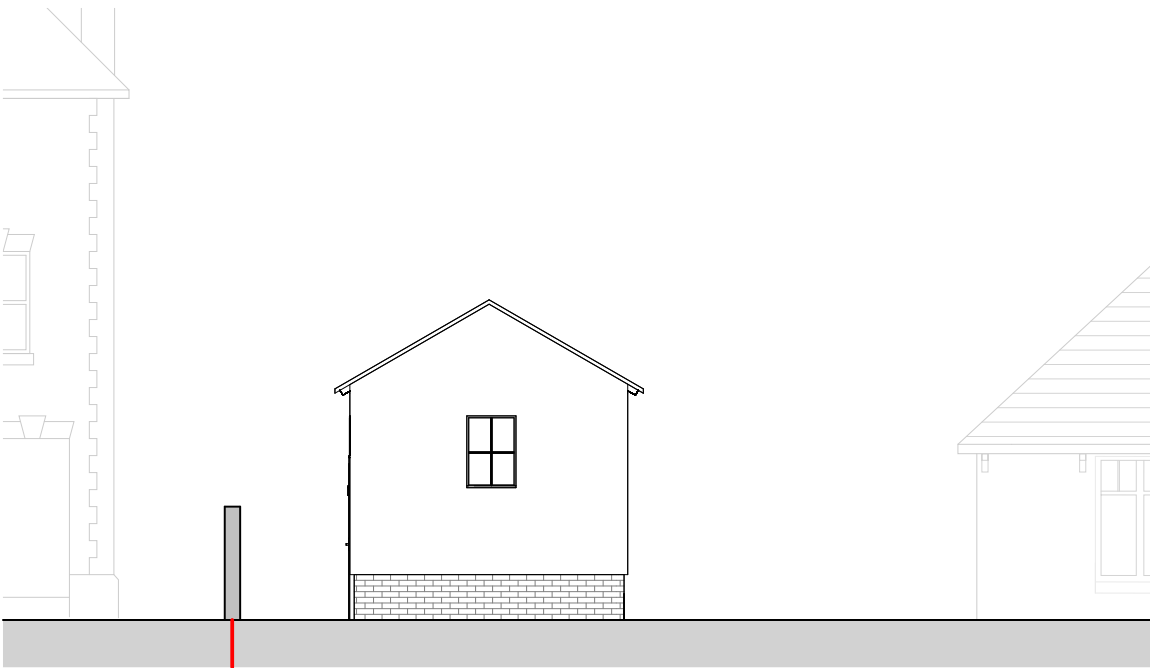

Rear (North-East) Elevation

Site Boundary

Collaborating with:
Finerain Developments Ltd

Job: 430 Drawing: 05-00 Revision:

Project:
**Garage at
4 Downshire Square
Reading RG1 6NJ**
Drawing
Elevations As Existing

Date: **MAY 2026** Status: **PLANNING**

Drawn By: **JL** Checked By: **EM**


colony

RIBA 
Chartered Practice

Colony Architects Ltd.
The Wine Store, Brewery
Court, Theale, Reading, RG7 5AJ
+44 (0)118 380 0328
hello@colonyarchitects.com
colonyarchitects.com




REV	DATE	DESCRIPTION
-----	------	-------------

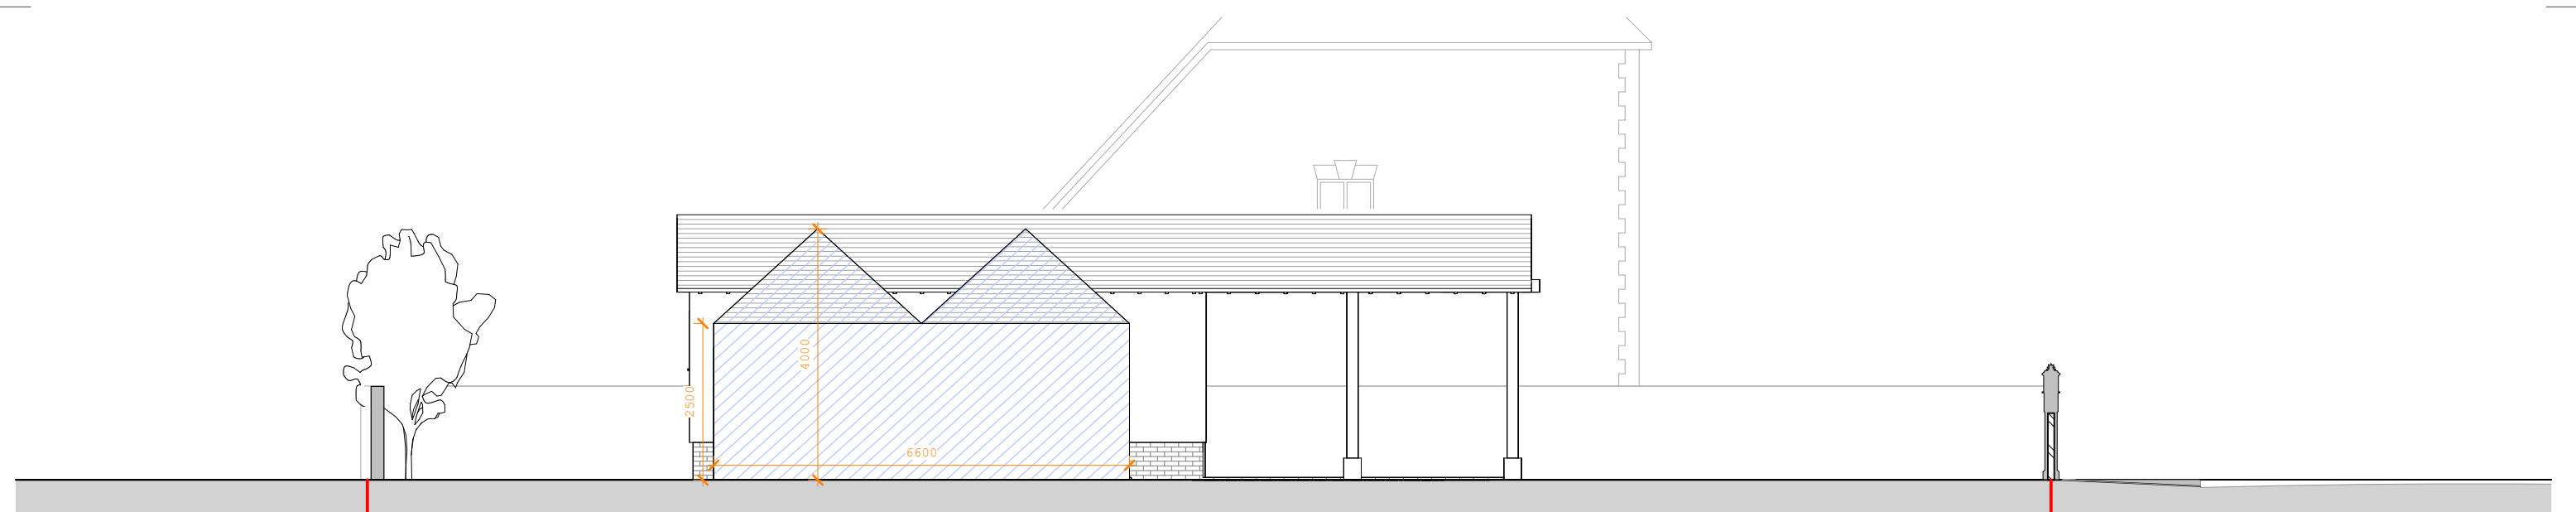


Side (North-West) Elevation



Side (South-East) Elevation

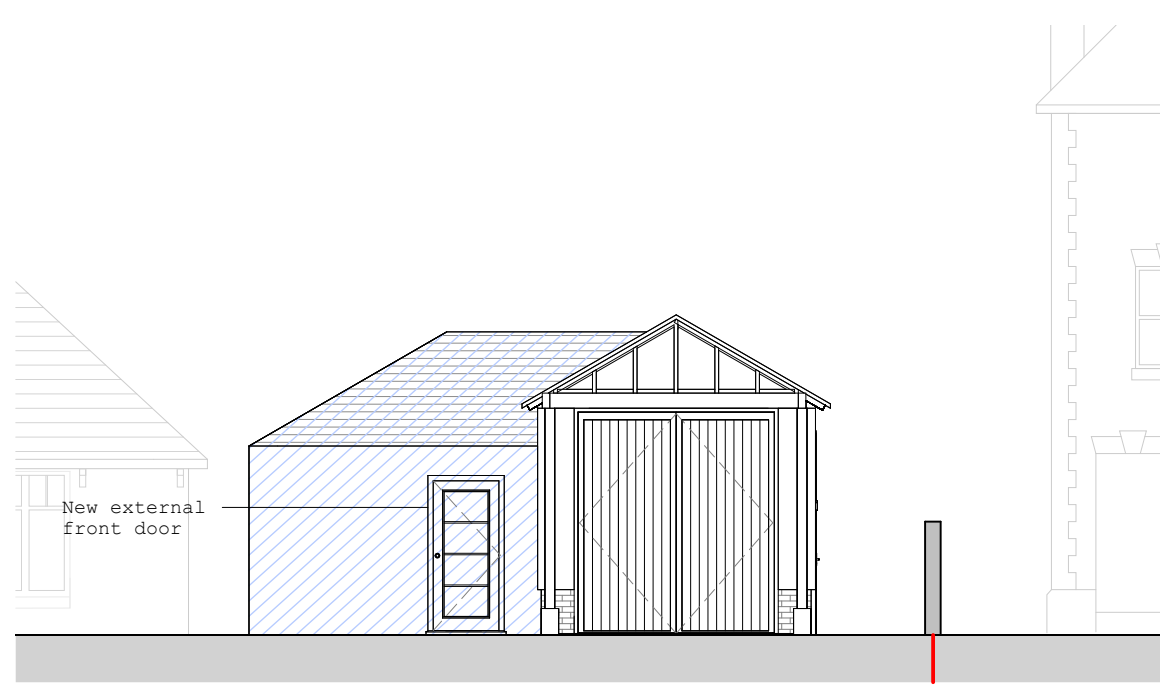


Front (South-West) Elevation

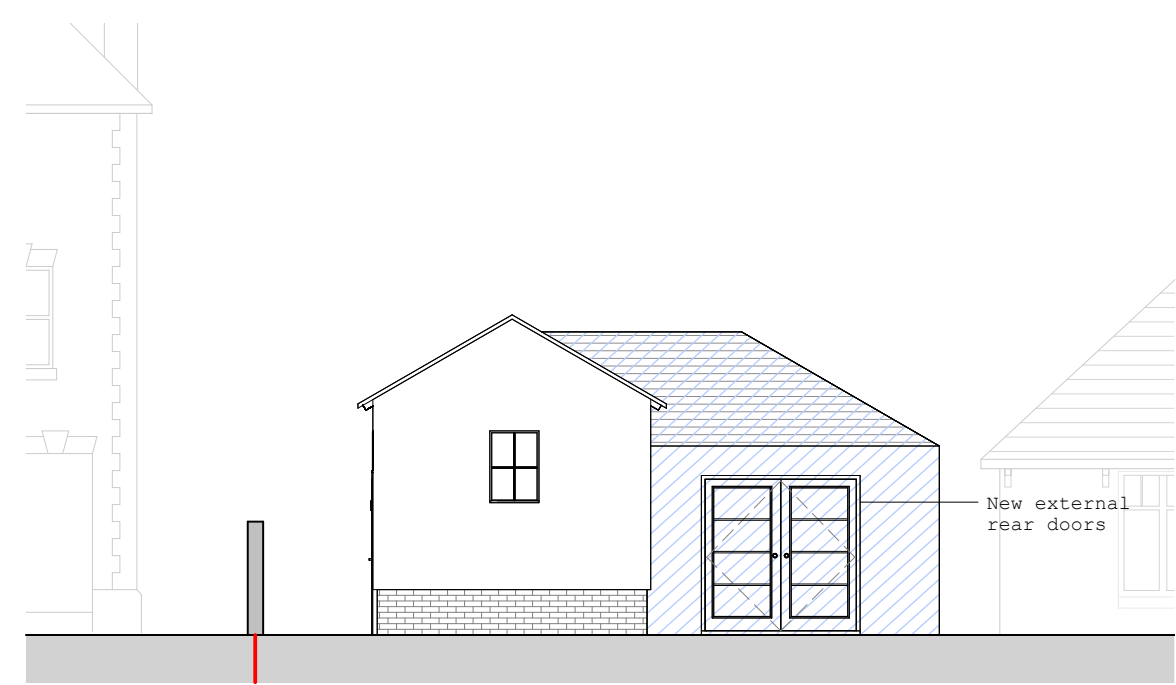

Rear (North-East) Elevation

-  Proposed
-  Site Boundary

 

REV	DATE	DESCRIPTION
-----	------	-------------

Collaborating with:
Finerain Developments Ltd

Job: 430 Drawing: 05-10 Revision:

Project:
**Garage at
4 Downshire Square
Reading RG1 6NJ**
Drawing
Elevations As Proposed

Date: **MAY 2026** Status: **PLANNING**

Drawn By: **JL** Checked By: **EM**



Colony Architects Ltd.
The Wine Store, Brewery Court, Theale, Reading, RG7 5AJ
+44 (0)118 380 0328
hello@colonyarchitects.com
colonyarchitects.com