



Planning Issue Drawings

© Copyright Measured and Drawn Ltd.
This drawing is the property of Measured and Drawn Ltd and as such is the subject of Intellectual Property Rights including copyright and design rights. You must not reproduce, copy, loan or submit this drawing to any other party without the written consent of Measured and Drawn Ltd.
Dimensions whether scaled or figured are for Planning & Building Control approvals only. The General Contractor is responsible for the verification of all dimensions on site and must inform Measured and Drawn Ltd of any discrepancies prior to the setting out or ordering of materials.

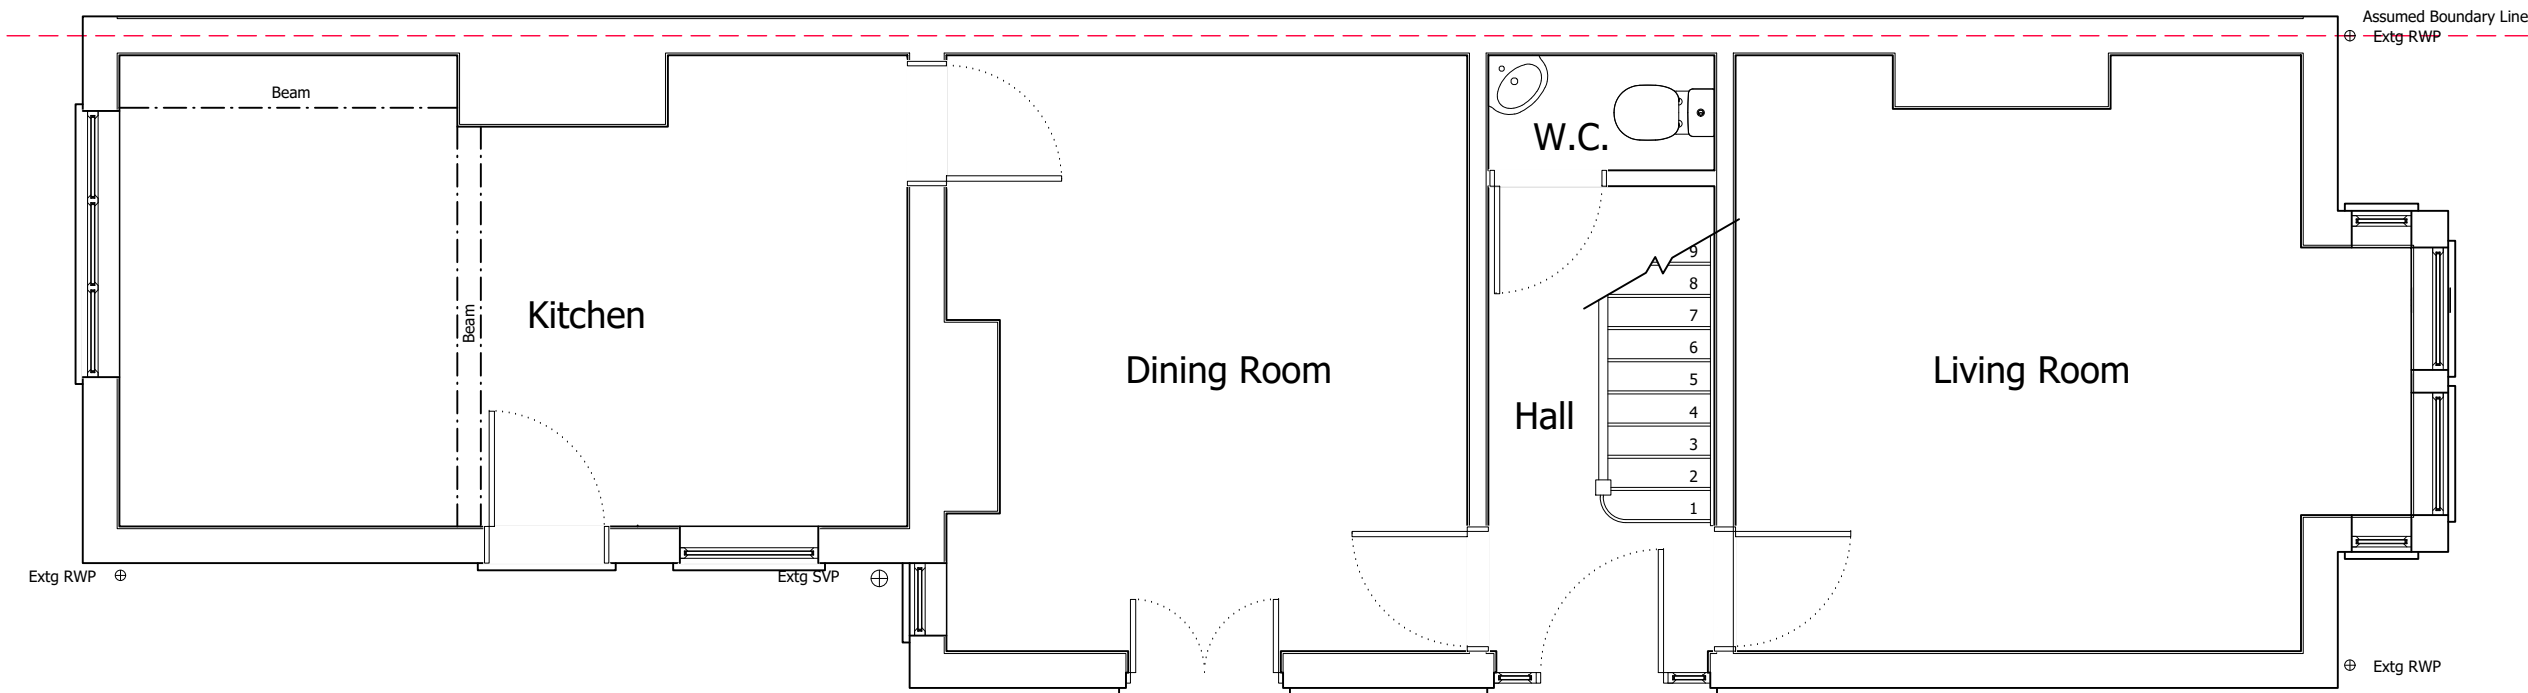

EXISTING GROUND FLOOR PLAN

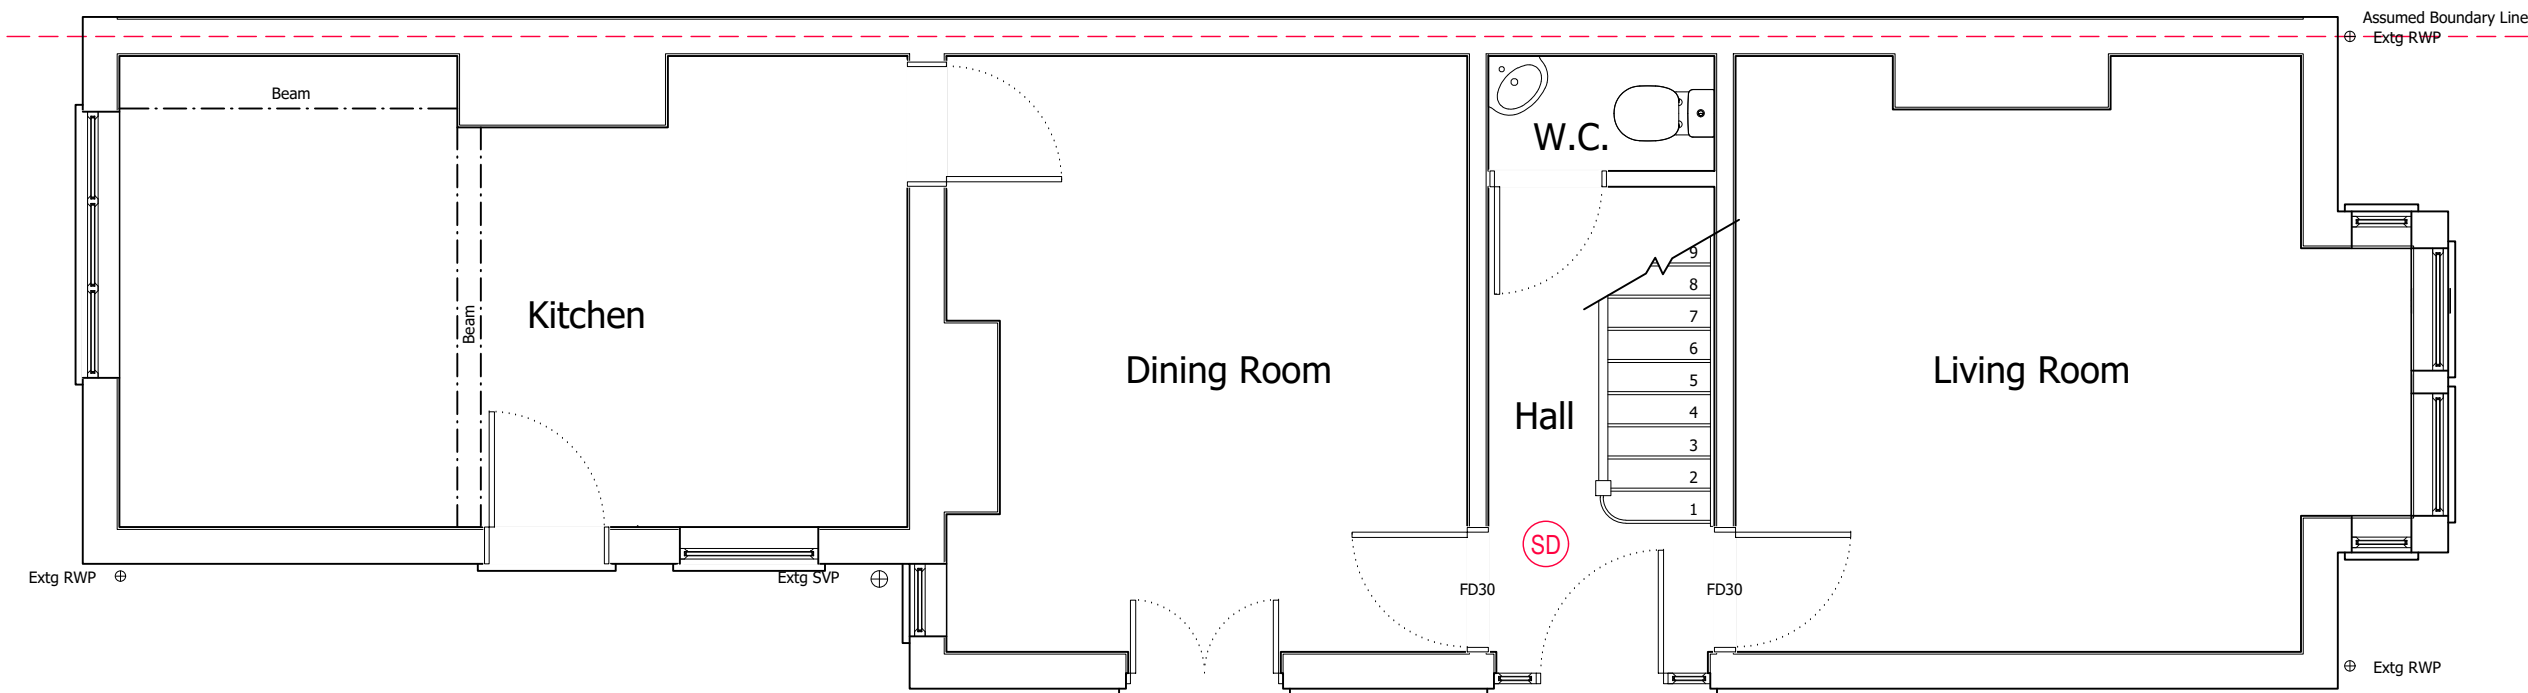

PROPOSED GROUND FLOOR PLAN


Homeowner(s):	Mr & Mrs Scott	Local Authority:	Reading Borough Council	Drawing Number:	Drawing 1	Revision:	G
Site Address:	8 Melrose Avenue Reading RG6 7BN	Project Description:	Loft Conversion	Date issued:	24/04/2026	Drawn by:	JW
		Drawing Title:	Existing & Proposed Ground Floor Plans			Scale:	1:50 @ A3

THE
LOFT ROOM
• BUILDING ABOVE THE REST •



Planning Issue Drawings

© Copyright Measured and Drawn Ltd.


This drawing is the property of Measured and Drawn Ltd and as such is the subject of Intellectual Property Rights including copyright and design rights. You must not reproduce, copy, loan or submit this drawing to any other party without the written consent of Measured and Drawn Ltd. Dimensions whether scaled or figured are for Planning & Building Control approvals only. The General Contractor is responsible for the verification of all dimensions on site and must inform Measured and Drawn Ltd of any discrepancies prior to the setting out or ordering of materials.

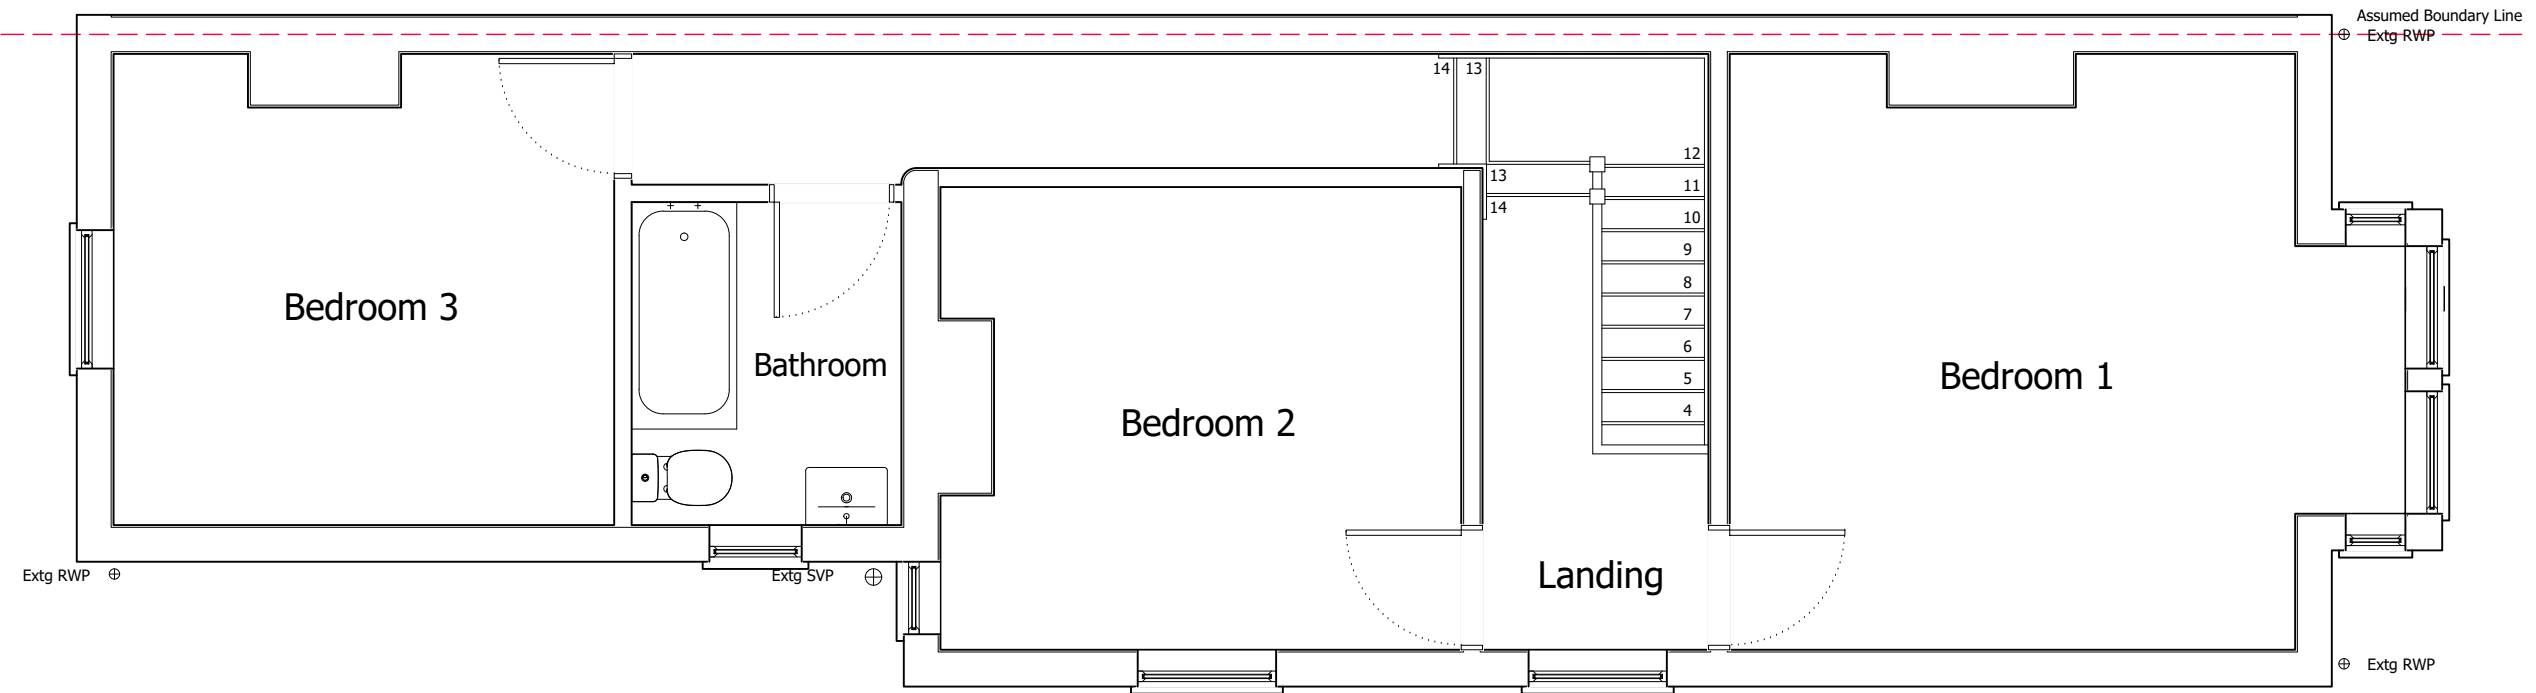

EXISTING FIRST FLOOR PLAN

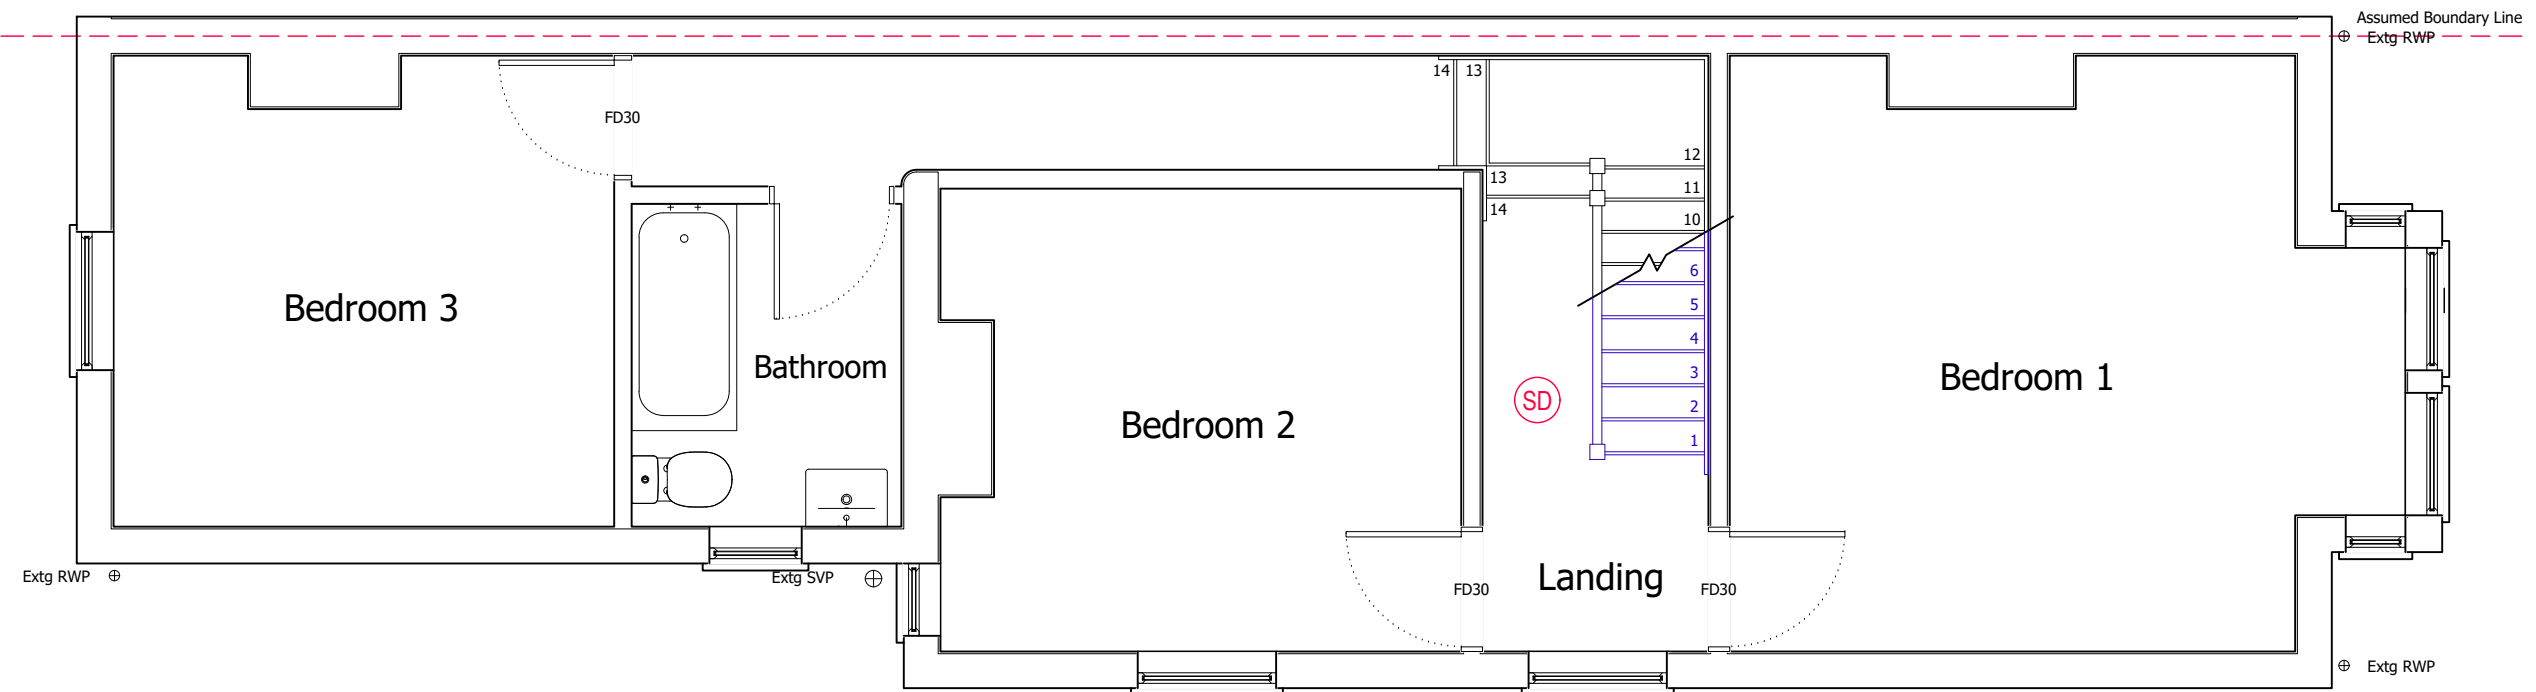 

PROPOSED FIRST FLOOR PLAN

 

Homeowner(s): Mr & Mrs Scott

Site Address: 8 Melrose Avenue
Reading
RG6 7BN

Local Authority: Reading Borough Council

Project Description: Loft Conversion

Drawing Title: Existing & Proposed First Floor Plans

Drawing Number: Drawing 2

Date issued: 24/04/2026

Revision: G


Drawn by: JW

Scale: 1:50 @ A3




Planning Issue Drawings

© Copyright Measured and Drawn Ltd.
This drawing is the property of Measured and Drawn Ltd and as such is the subject of Intellectual Property Rights including copyright and design rights. You must not reproduce, copy, loan or submit this drawing to any other party without the written consent of Measured and Drawn Ltd. Dimensions whether scaled or figured are for Planning & Building Control approvals only. The General Contractor is responsible for the verification of all dimensions on site and must inform Measured and Drawn Ltd of any discrepancies prior to the setting out or ordering of materials.

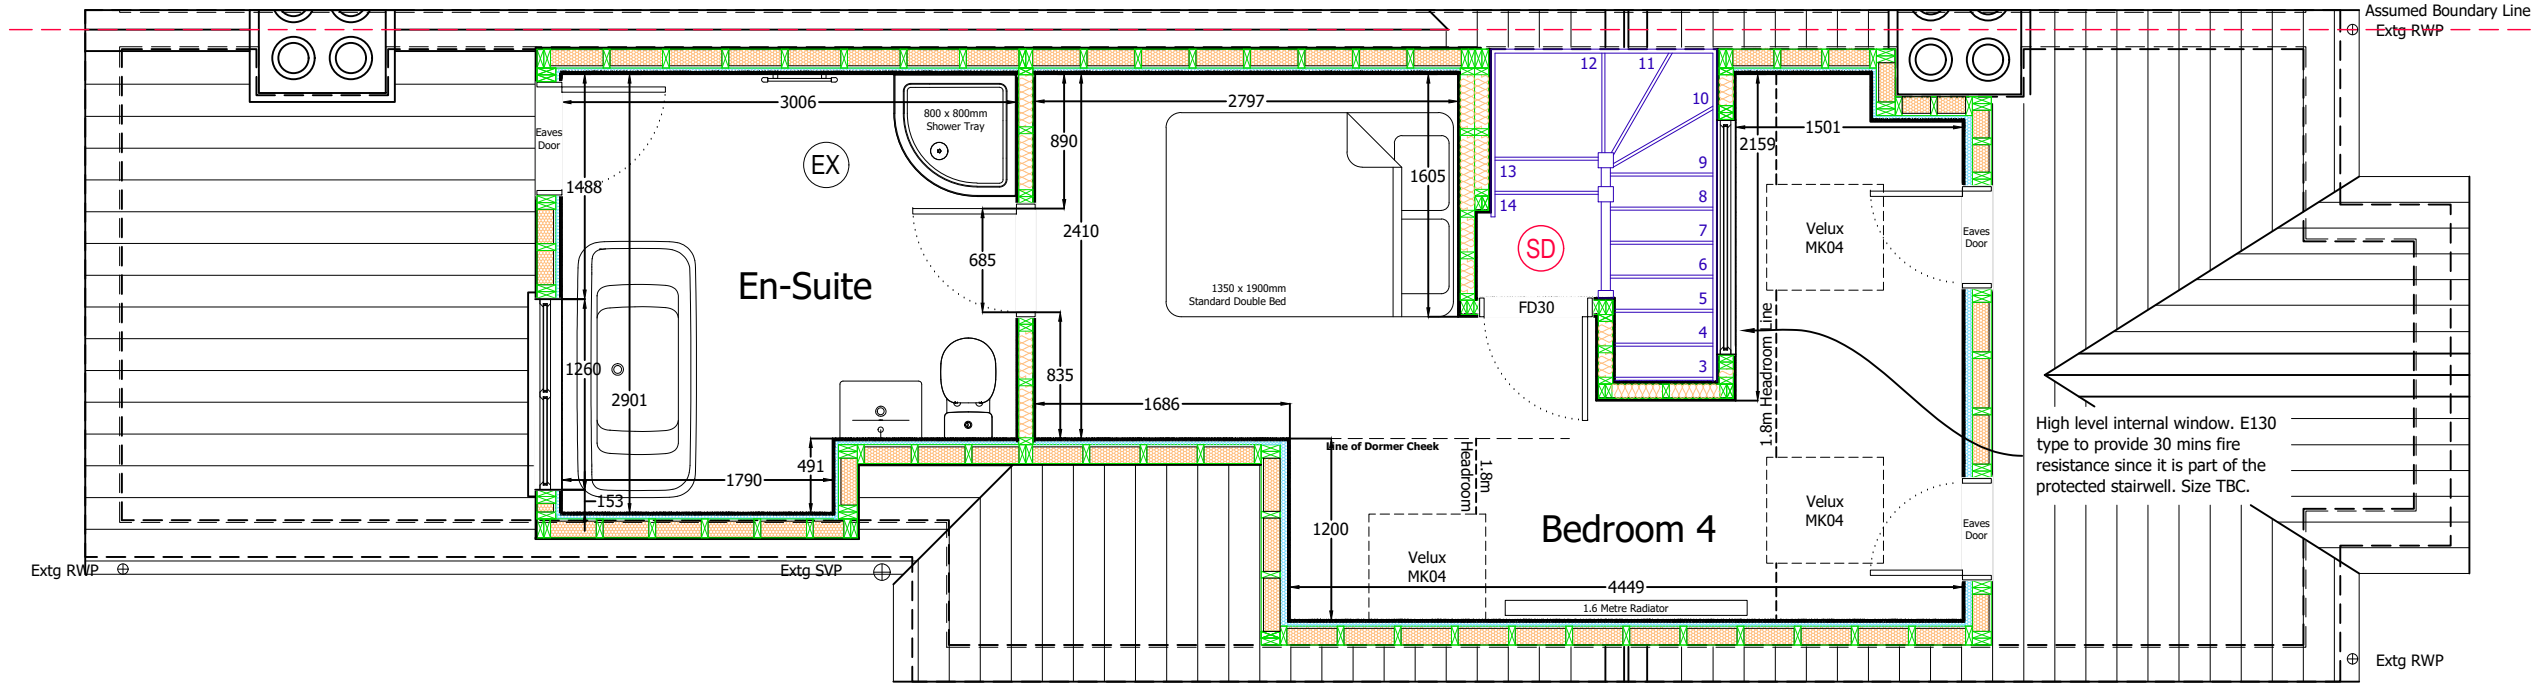

PROPOSED LOFT FLOOR PLAN

 

Homeowner(s): Mr & Mrs Scott
Site Address: 8 Melrose Avenue
Reading
RG6 7BN

Local Authority: Reading Borough Council
Project Description: Loft Conversion
Drawing Title: Proposed Loft Floor Plan


Drawing Number: Drawing 3
Date issued: 24/04/2026

Revision: G
Drawn by: JW
Scale: 1:50 @ A3




Planning Issue Drawings

© Copyright Measured and Drawn Ltd.
This drawing is the property of Measured and Drawn Ltd and as such is the subject of Intellectual Property Rights including copyright and design rights. You must not reproduce, copy, loan or submit this drawing to any other party without the written consent of Measured and Drawn Ltd.
Dimensions whether scaled or figured are for Planning & Building Control approvals only. The General Contractor is responsible for the verification of all dimensions on site and must inform Measured and Drawn Ltd of any discrepancies prior to the setting out or ordering of materials.

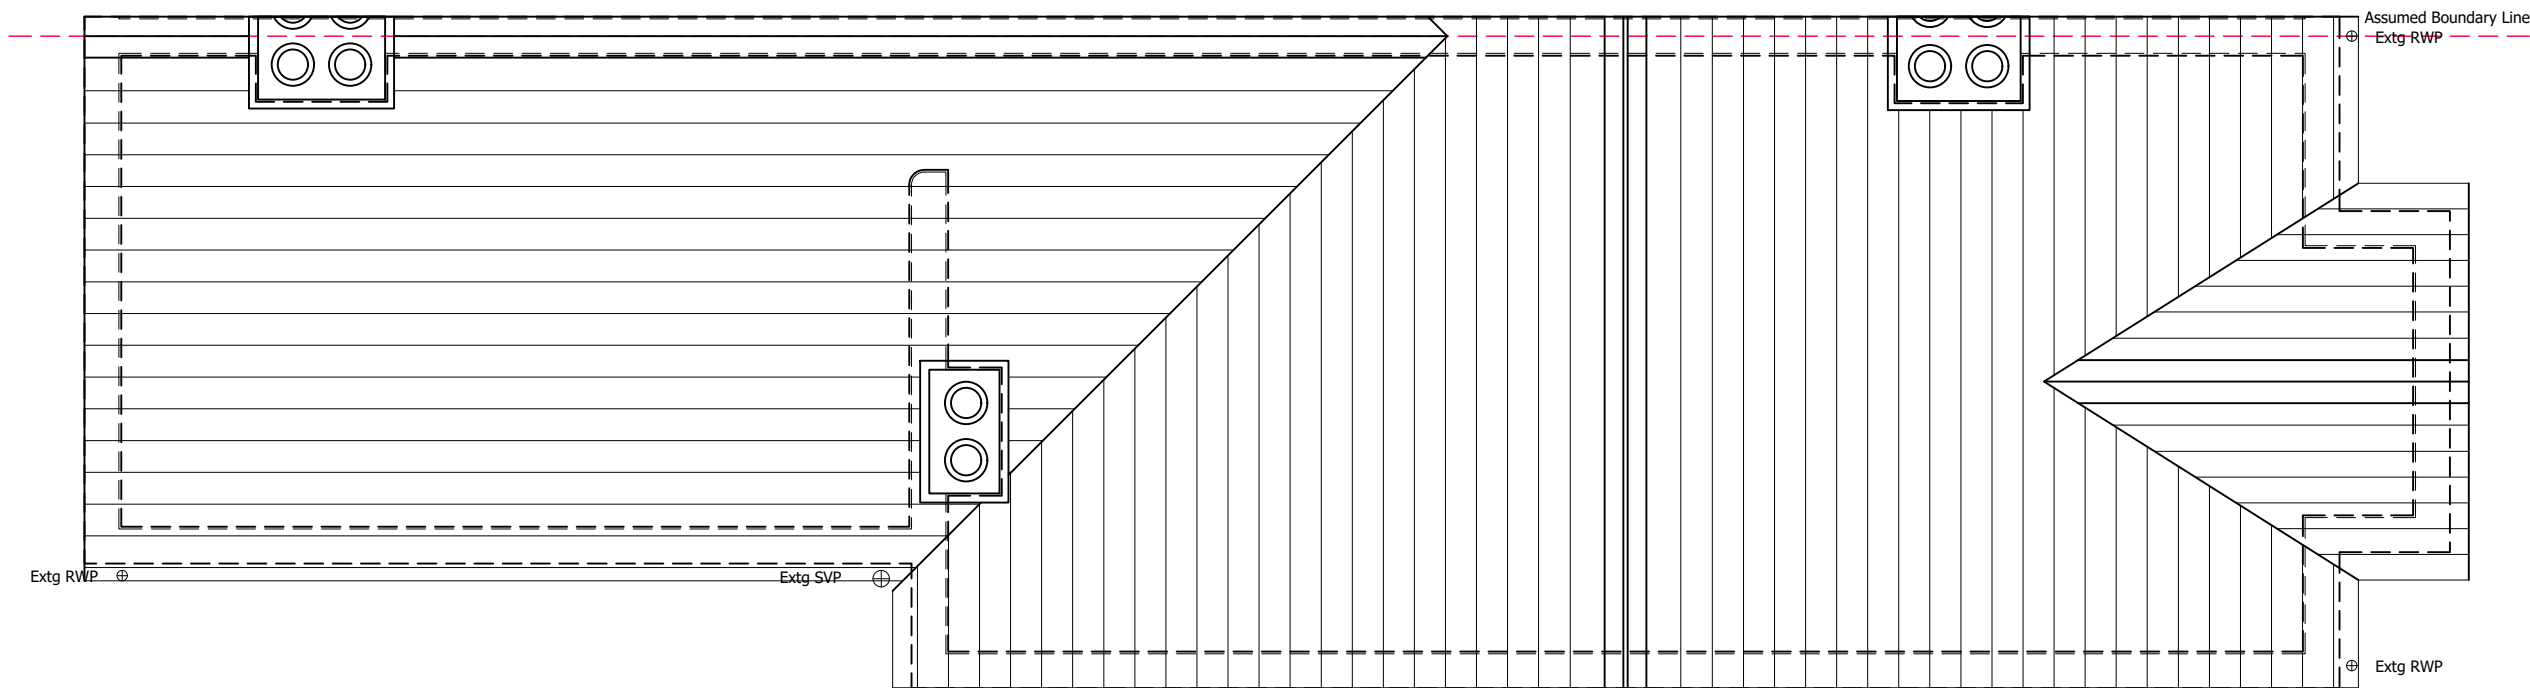

EXISTING ROOF PLAN

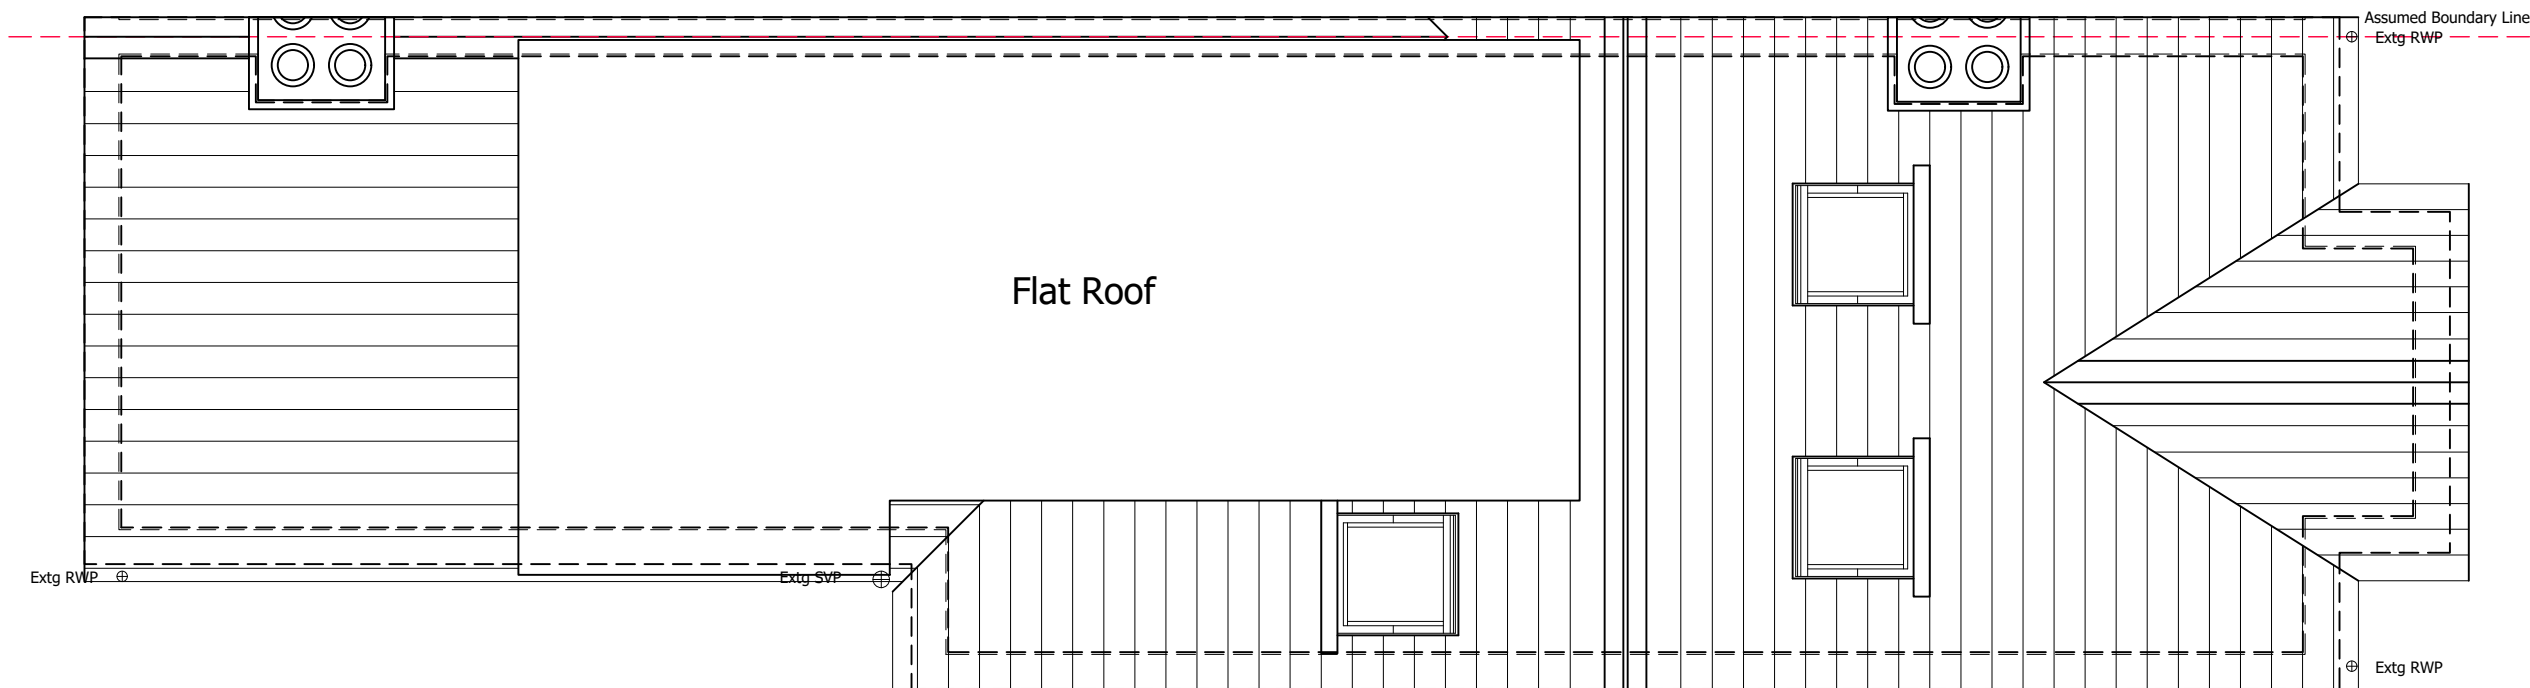

PROPOSED ROOF PLAN



Homeowner(s): Mr & Mrs Scott
Site Address: 8 Melrose Avenue
Reading
RG6 7BN

Local Authority: Reading Borough Council
Project Description: Loft Conversion
Drawing Title: Existing & Proposed Roof Plans

Drawing Number: Drawing 4
Date issued: 24/04/2026


Revision: G
Drawn by: JW
Scale: 1:50 @ A3



Planning Issue Drawings

© Copyright Measured and Drawn Ltd.

This drawing is the property of Measured and Drawn Ltd and as such is the subject of Intellectual Property Rights including copyright and design rights. You must not reproduce, copy, loan or submit this drawing to any other party without the written consent of Measured and Drawn Ltd. Dimensions whether scaled or figured are for Planning & Building Control approvals only. The General Contractor is responsible for the verification of all dimensions on site and must inform Measured and Drawn Ltd of any discrepancies prior to the setting out or ordering of materials.

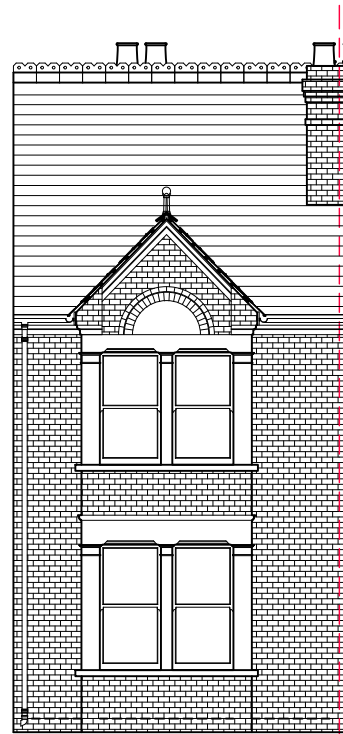


EXISTING
FRONT ELEVATION



EXISTING LEFT SIDE ELEVATION



EXISTING
REAR ELEVATION

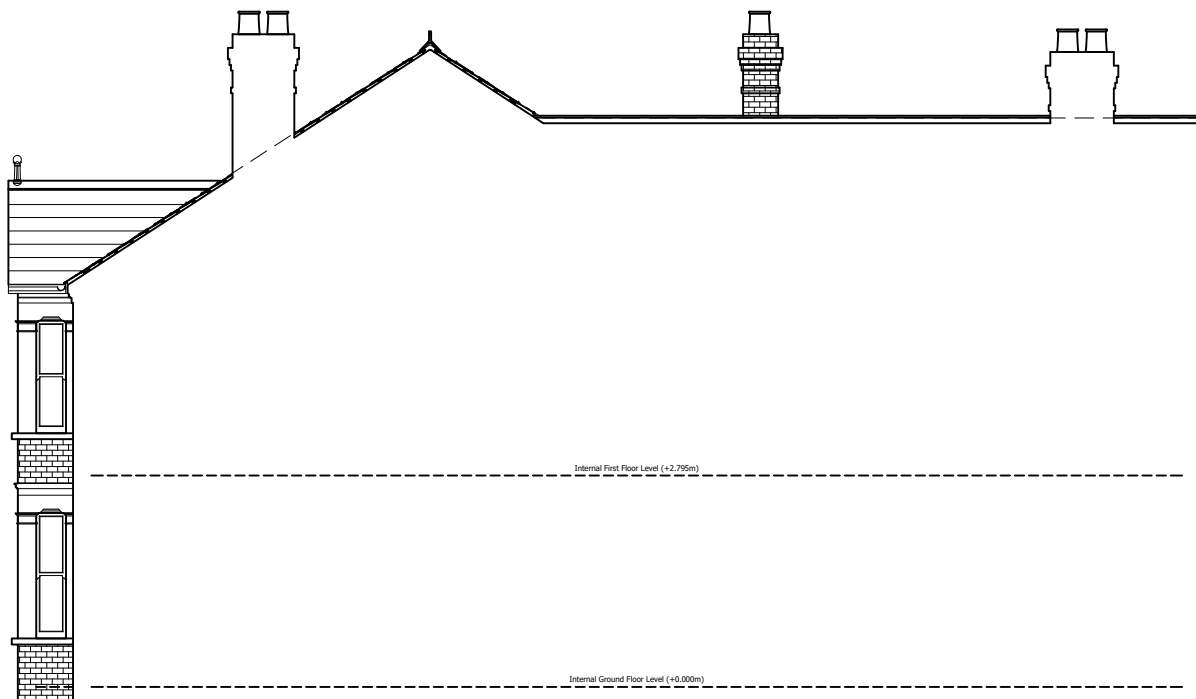

EXISTING RIGHT SIDE ELEVATION



Homeowner(s): Mr & Mrs Scott
Site Address: 8 Melrose Avenue
Reading
RG6 7BN

Local Authority: Reading Borough Council
Project Description: Loft Conversion
Drawing Title: Existing Elevations


Drawing Number: Drawing 5
Date issued: 24/04/2026

Revision: G
Drawn by: JW
Scale: 1:100 @ A3

Planning Issue Drawings

© Copyright Measured and Drawn Ltd.


This drawing is the property of Measured and Drawn Ltd and as such is the subject of Intellectual Property Rights including copyright and design rights. You must not reproduce, copy, loan or submit this drawing to any other party without the written consent of Measured and Drawn Ltd. Dimensions whether scaled or figured are for Planning & Building Control approvals only. The General Contractor is responsible for the verification of all dimensions on site and must inform Measured and Drawn Ltd of any discrepancies prior to the setting out or ordering of materials.

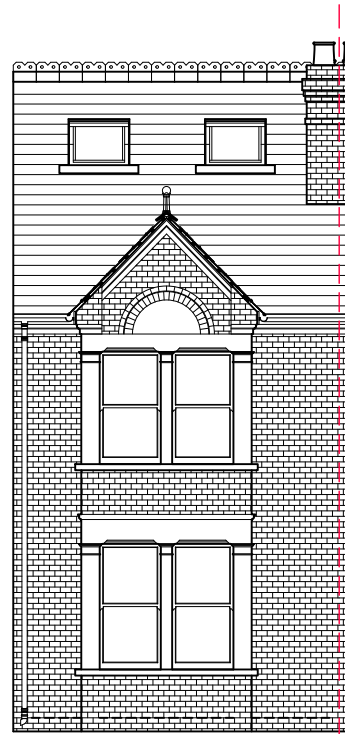


PROPOSED
FRONT ELEVATION



PROPOSED LEFT SIDE ELEVATION

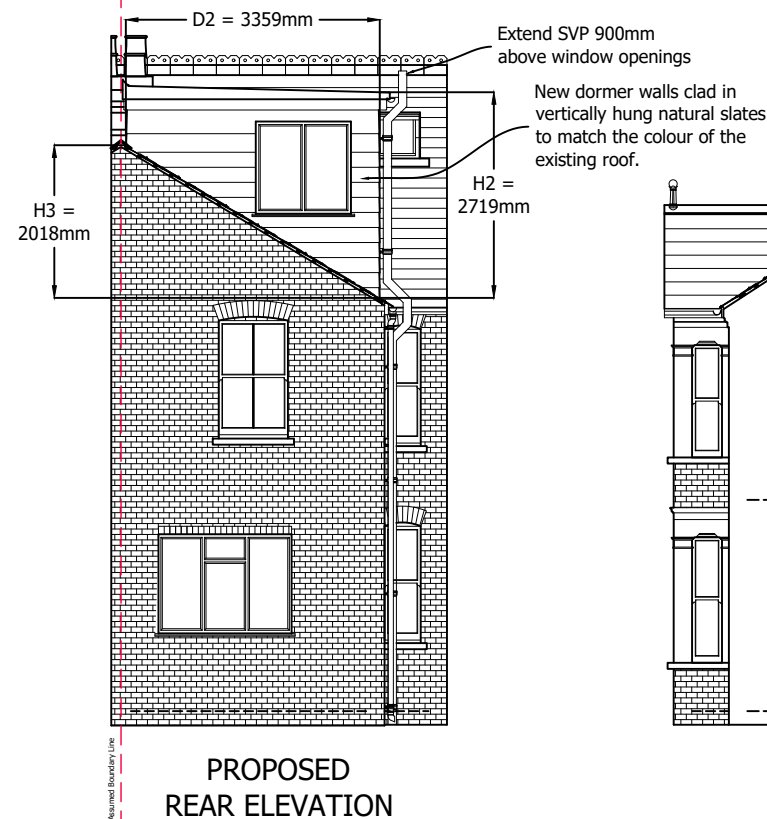

PROPOSED
REAR ELEVATION

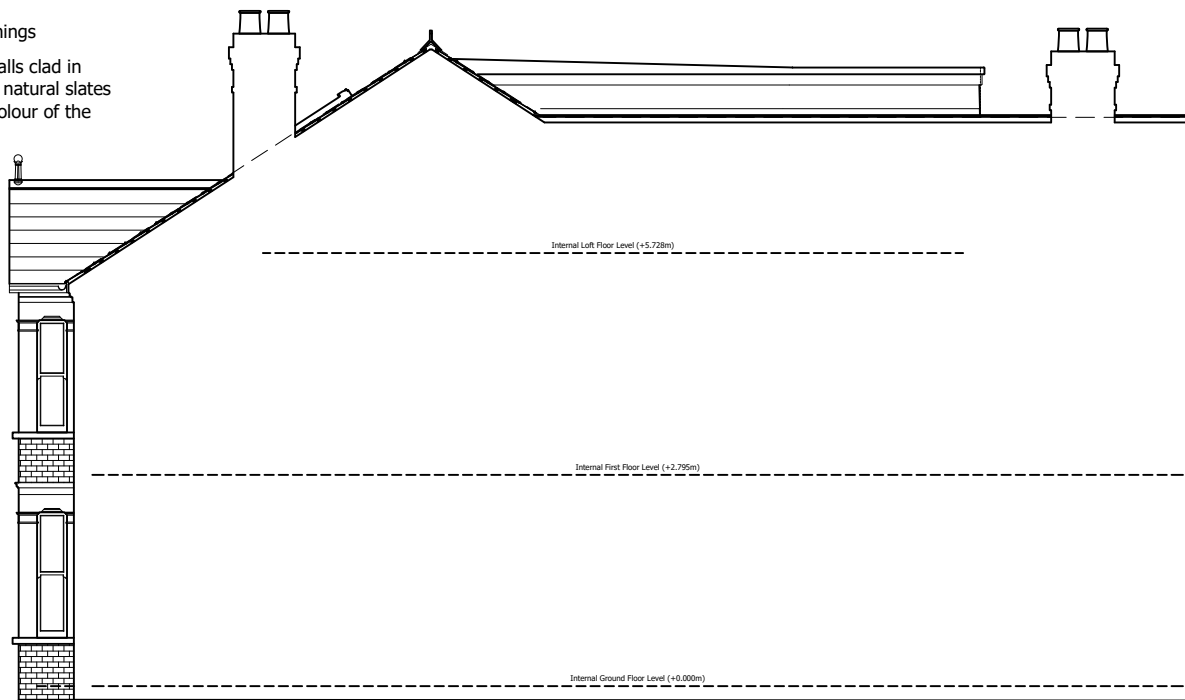

PROPOSED RIGHT SIDE ELEVATION

All materials used in any exterior work shall be of a similar appearance to those used in the construction of the exterior of the existing dwellinghouse

Volume Calculations:

V1 : Volume Added by Dormer over main roof

D1 = 4.420m
H1 = 2.760m
D2 = 3.359m

$V1 : = ((4.420 \times 2.760 \times 3.359)/2) = 20.49m^3$

V2 : Volume Added by Dormer over back addition

D2 = 3.359m
H2 = 2.719m
H3 = 2.018m
L = 2.546m

$V2 : = (2.546 \times 3.359 \times 2.719) - ((2.546 \times 3.369 \times 2.018)/2) = 14.62m^3$

Total Volume Added by Whole Development = 35.11m³



Homeowner(s): Mr & Mrs Scott
Site Address: 8 Melrose Avenue
Reading
RG6 7BN

Local Authority: Reading Borough Council
Project Description: Loft Conversion
Drawing Title: Proposed Elevations

Drawing Number: Drawing 6
Date issued: 24/04/2026


Revision: G
Drawn by: JW
Scale: 1:100 @ A3

Planning Issue Drawings

© Copyright Measured and Drawn Ltd.
This drawing is the property of Measured and Drawn Ltd and as such is the subject of Intellectual Property Rights including copyright and design rights. You must not reproduce, copy, loan or submit this drawing to any other party without the written consent of Measured and Drawn Ltd. Dimensions whether scaled or figured are for Planning & Building Control approvals only. The General Contractor is responsible for the verification of all dimensions on site and must inform Measured and Drawn Ltd of any discrepancies prior to the setting out or ordering of materials.



EXISTING SECTION A-A

 

Homeowner(s): Mr & Mrs Scott
Site Address: 8 Melrose Avenue
Reading
RG6 7BN

Local Authority: Reading Borough Council
Project Description: Loft Conversion
Drawing Title: Existing Section A-A

Drawing Number: Drawing 7
Date issued: 24/04/2026


Revision: G
Drawn by: JW
Scale: 1:50 @ A3




Planning Issue Drawings

© Copyright Measured and Drawn Ltd.

This drawing is the property of Measured and Drawn Ltd and as such is the subject of Intellectual Property Rights including copyright and design rights. You must not reproduce, copy, loan or submit this drawing to any other party without the written consent of Measured and Drawn Ltd. Dimensions whether scaled or figured are for Planning & Building Control approvals only. The General Contractor is responsible for the verification of all dimensions on site and must inform Measured and Drawn Ltd of any discrepancies prior to the setting out or ordering of materials.

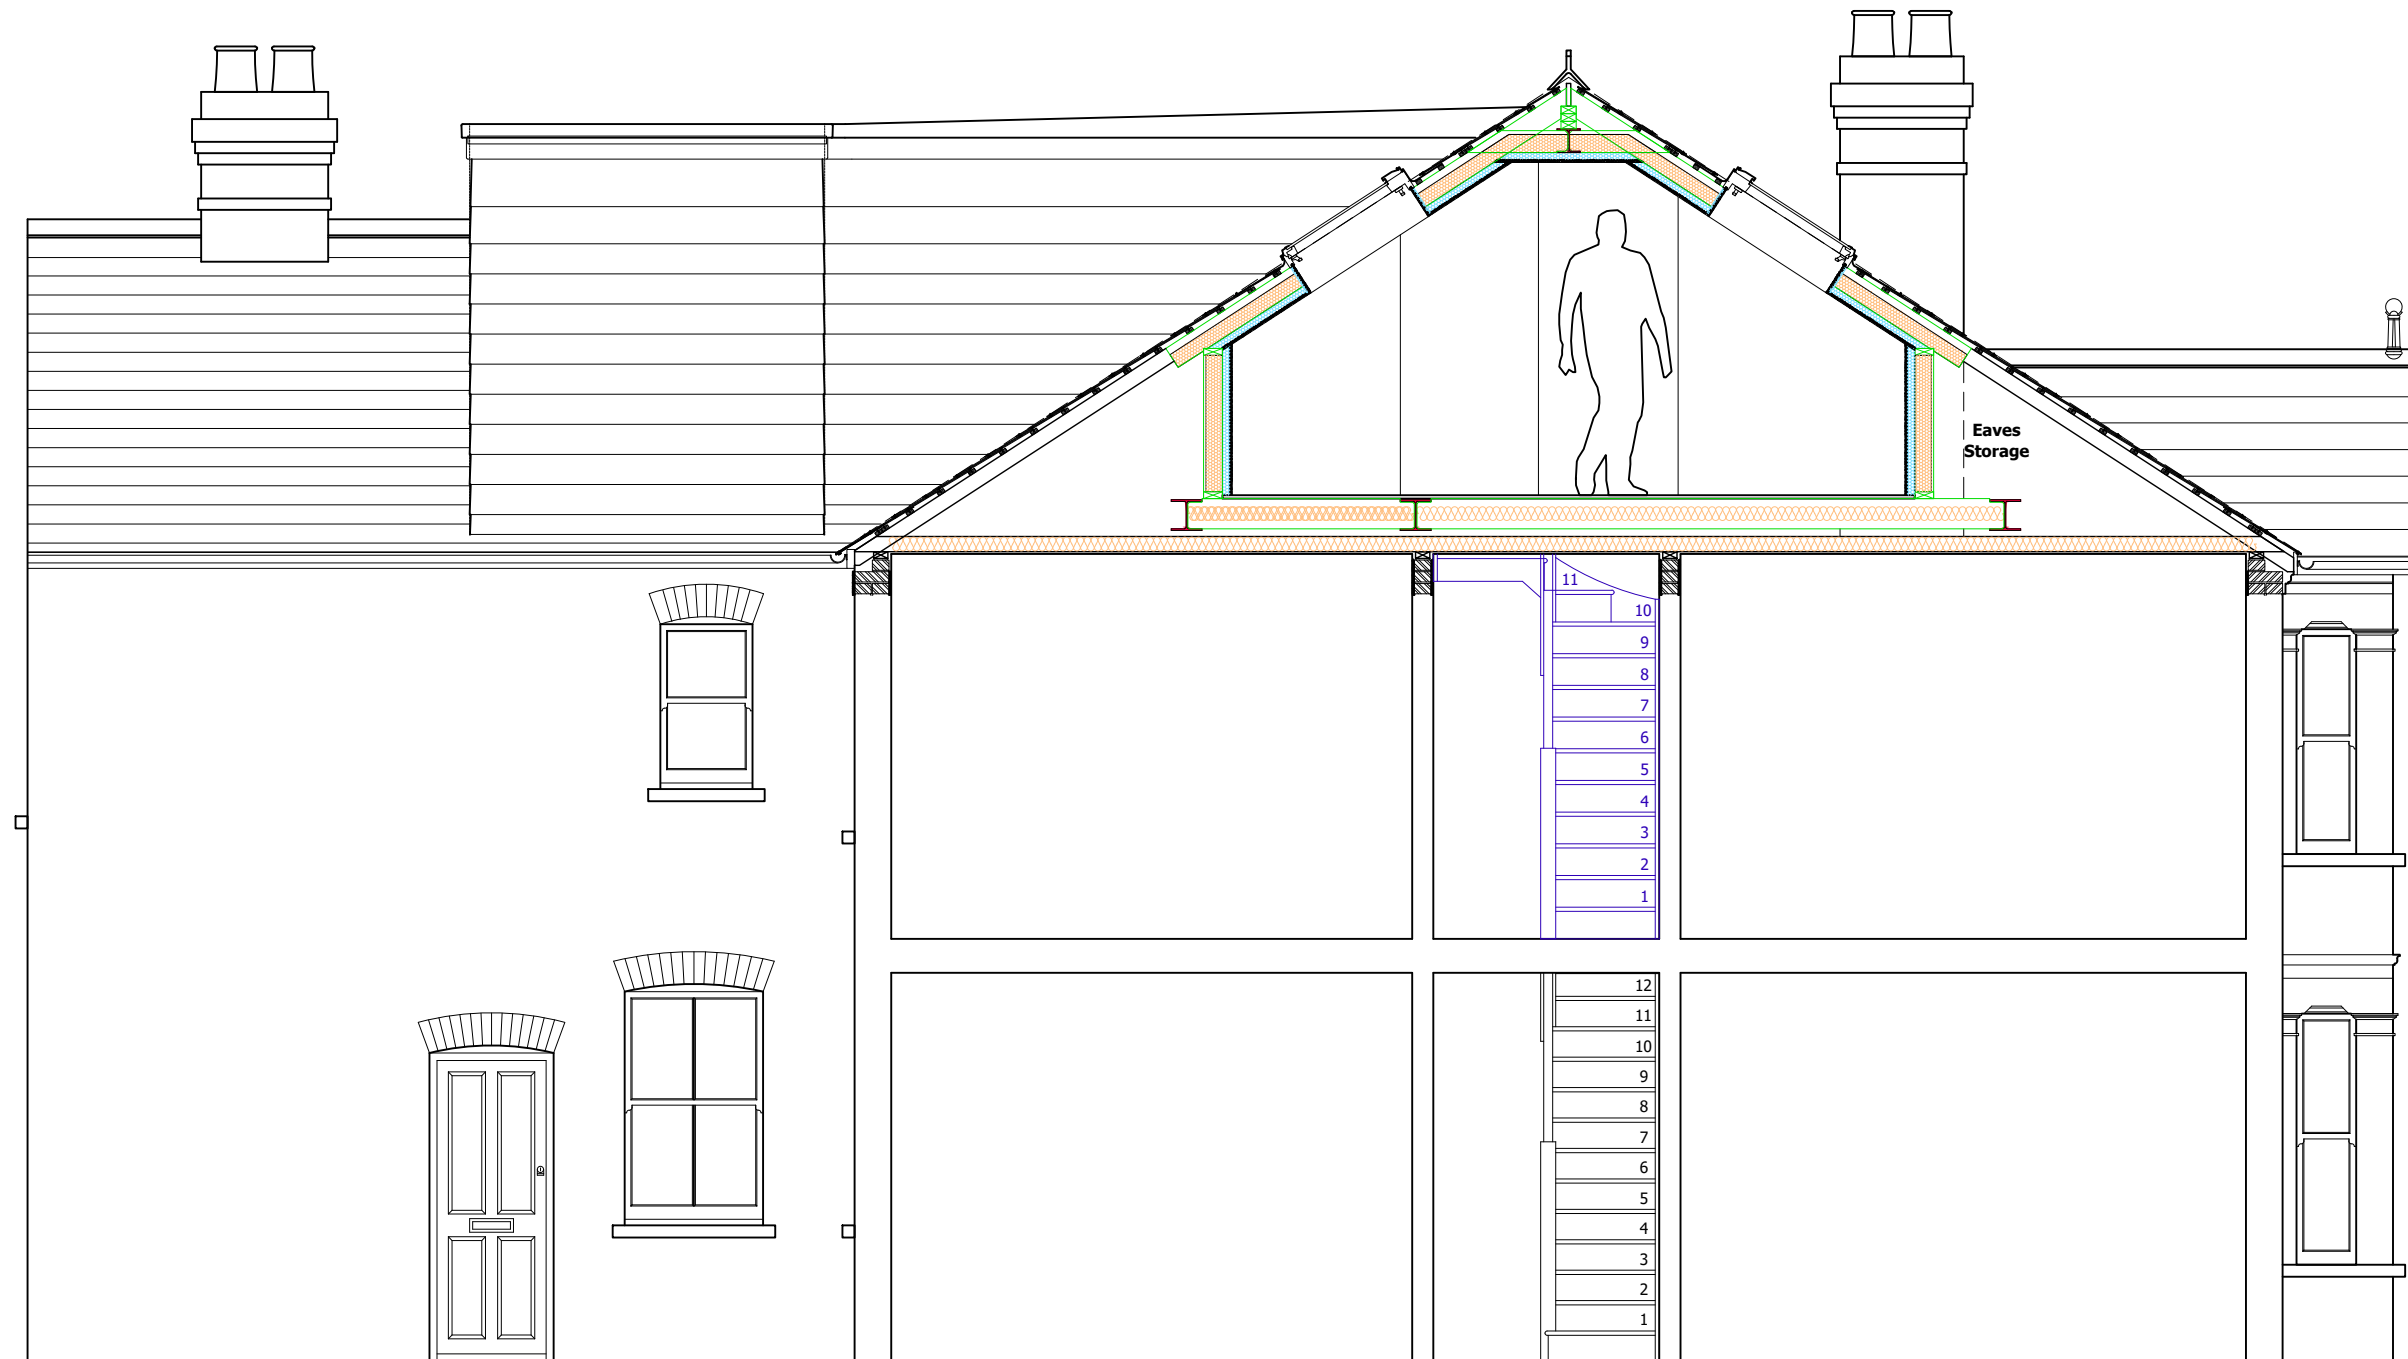

PROPOSED SECTION A-A

 

Homeowner(s): Mr & Mrs Scott
Site Address: 8 Melrose Avenue
Reading
RG6 7BN

Local Authority: Reading Borough Council
Project Description: Loft Conversion
Drawing Title: Proposed Section A-A


Drawing Number: Drawing 8
Date issued: 24/04/2026

Revision: G
Drawn by: JW
Scale: 1:50 @ A3




Planning Issue Drawings


© Copyright Measured and Drawn Ltd.
This drawing is the property of Measured and Drawn Ltd and as such is the subject of Intellectual Property Rights including copyright and design rights. You must not reproduce, copy, loan or submit this drawing to any other party without the written consent of Measured and Drawn Ltd. Dimensions whether scaled or figured are for Planning & Building Control approvals only. The General Contractor is responsible for the verification of all dimensions on site and must inform Measured and Drawn Ltd of any discrepancies prior to the setting out or ordering of materials.

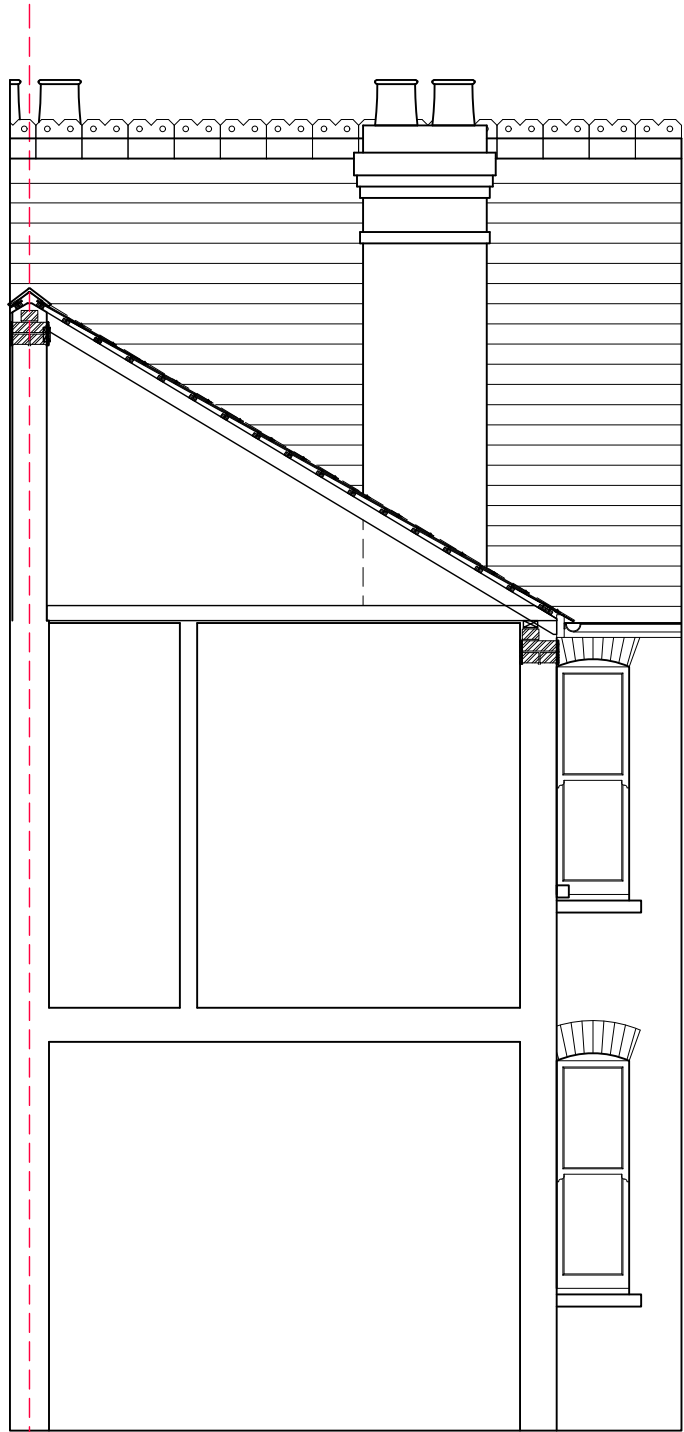

EXISTING
SECTION B-B

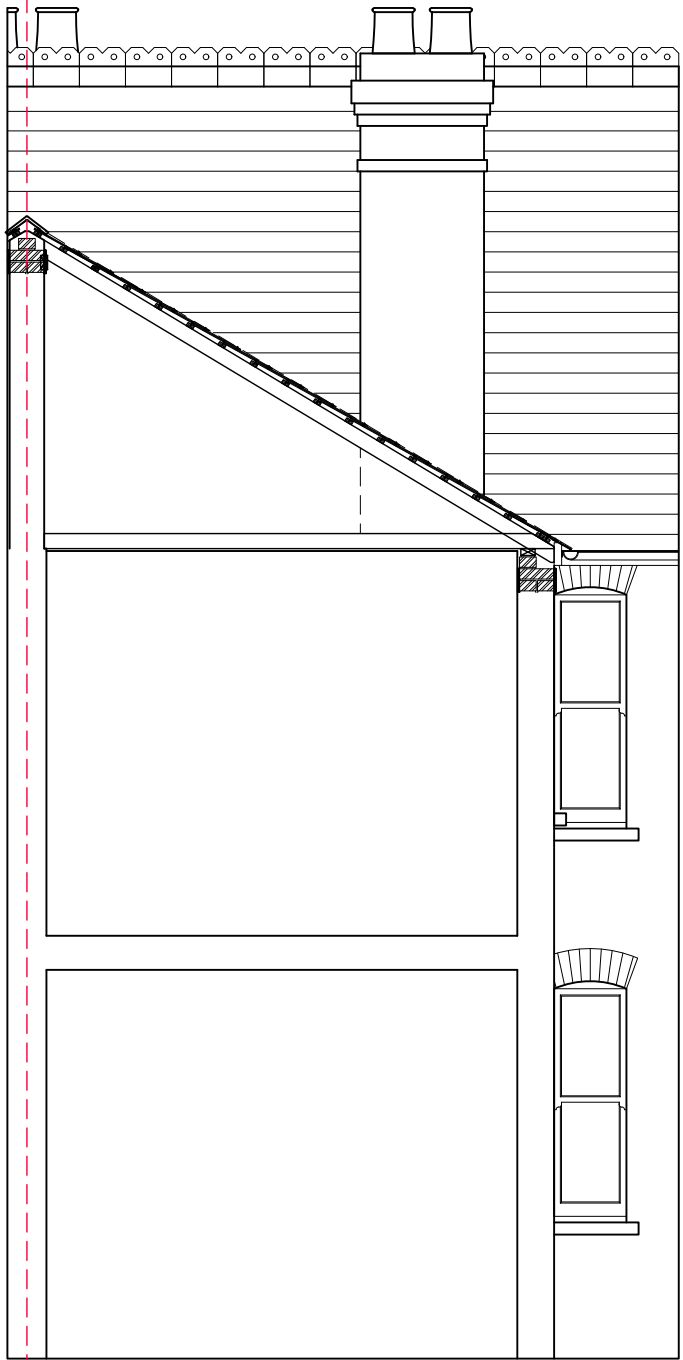

EXISTING
SECTION C-C

 

Homeowner(s): Mr & Mrs Scott
Site Address: 8 Melrose Avenue
Reading
RG6 7BN

Local Authority: Reading Borough Council
Project Description: Loft Conversion
Drawing Title: Existing Sections B-B & C-C


Drawing Number: Drawing 9
Date issued: 24/04/2026
Revision: G
Drawn by: JW
Scale: 1:50 @ A3




Planning Issue Drawings

© Copyright Measured and Drawn Ltd.


This drawing is the property of Measured and Drawn Ltd and as such is the subject of Intellectual Property Rights including copyright and design rights. You must not reproduce, copy, loan or submit this drawing to any other party without the written consent of Measured and Drawn Ltd. Dimensions whether scaled or figured are for Planning & Building Control approvals only. The General Contractor is responsible for the verification of all dimensions on site and must inform Measured and Drawn Ltd of any discrepancies prior to the setting out or ordering of materials.

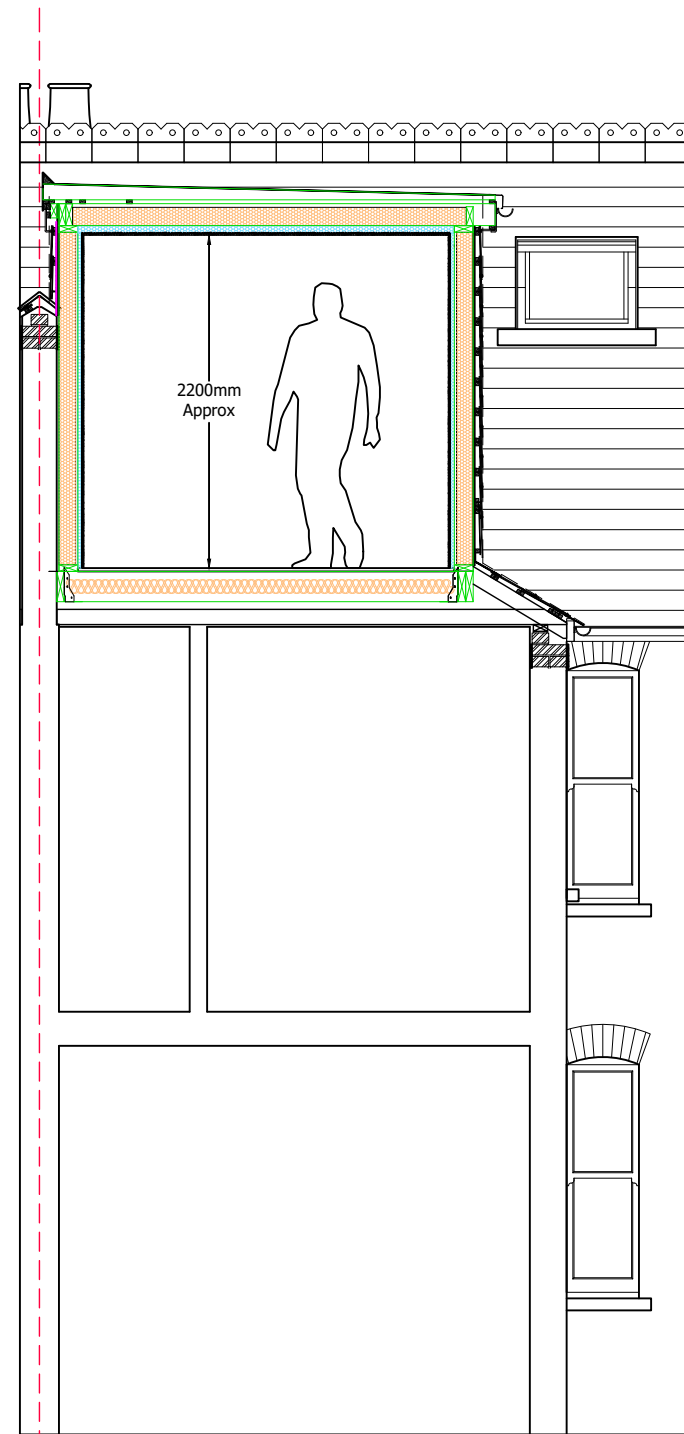

PROPOSED
SECTION B-B

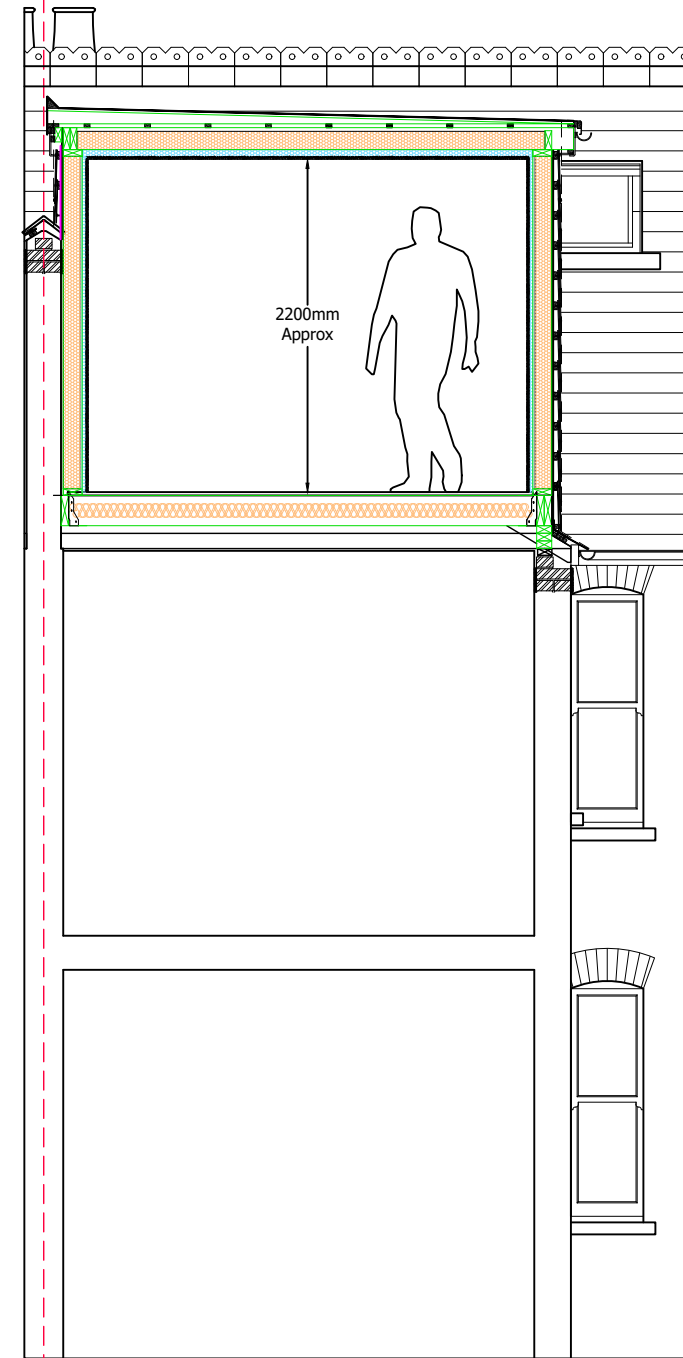

PROPOSED
SECTION C-C

 

Homeowner(s): Mr & Mrs Scott
Site Address: 8 Melrose Avenue
Reading
RG6 7BN

Local Authority: Reading Borough Council
Project Description: Loft Conversion
Drawing Title: Proposed Sections B-B & C-C

Drawing Number: Drawing 10
Date issued: 24/04/2026

Revision: G
Drawn by: JW
Scale: 1:50 @ A3