




ATM stone surrounds removed and
front windows replaced


PROPOSED FRONT ELEVATION (WEST)




REAR DEMOLITION ELEVATION (EAST)

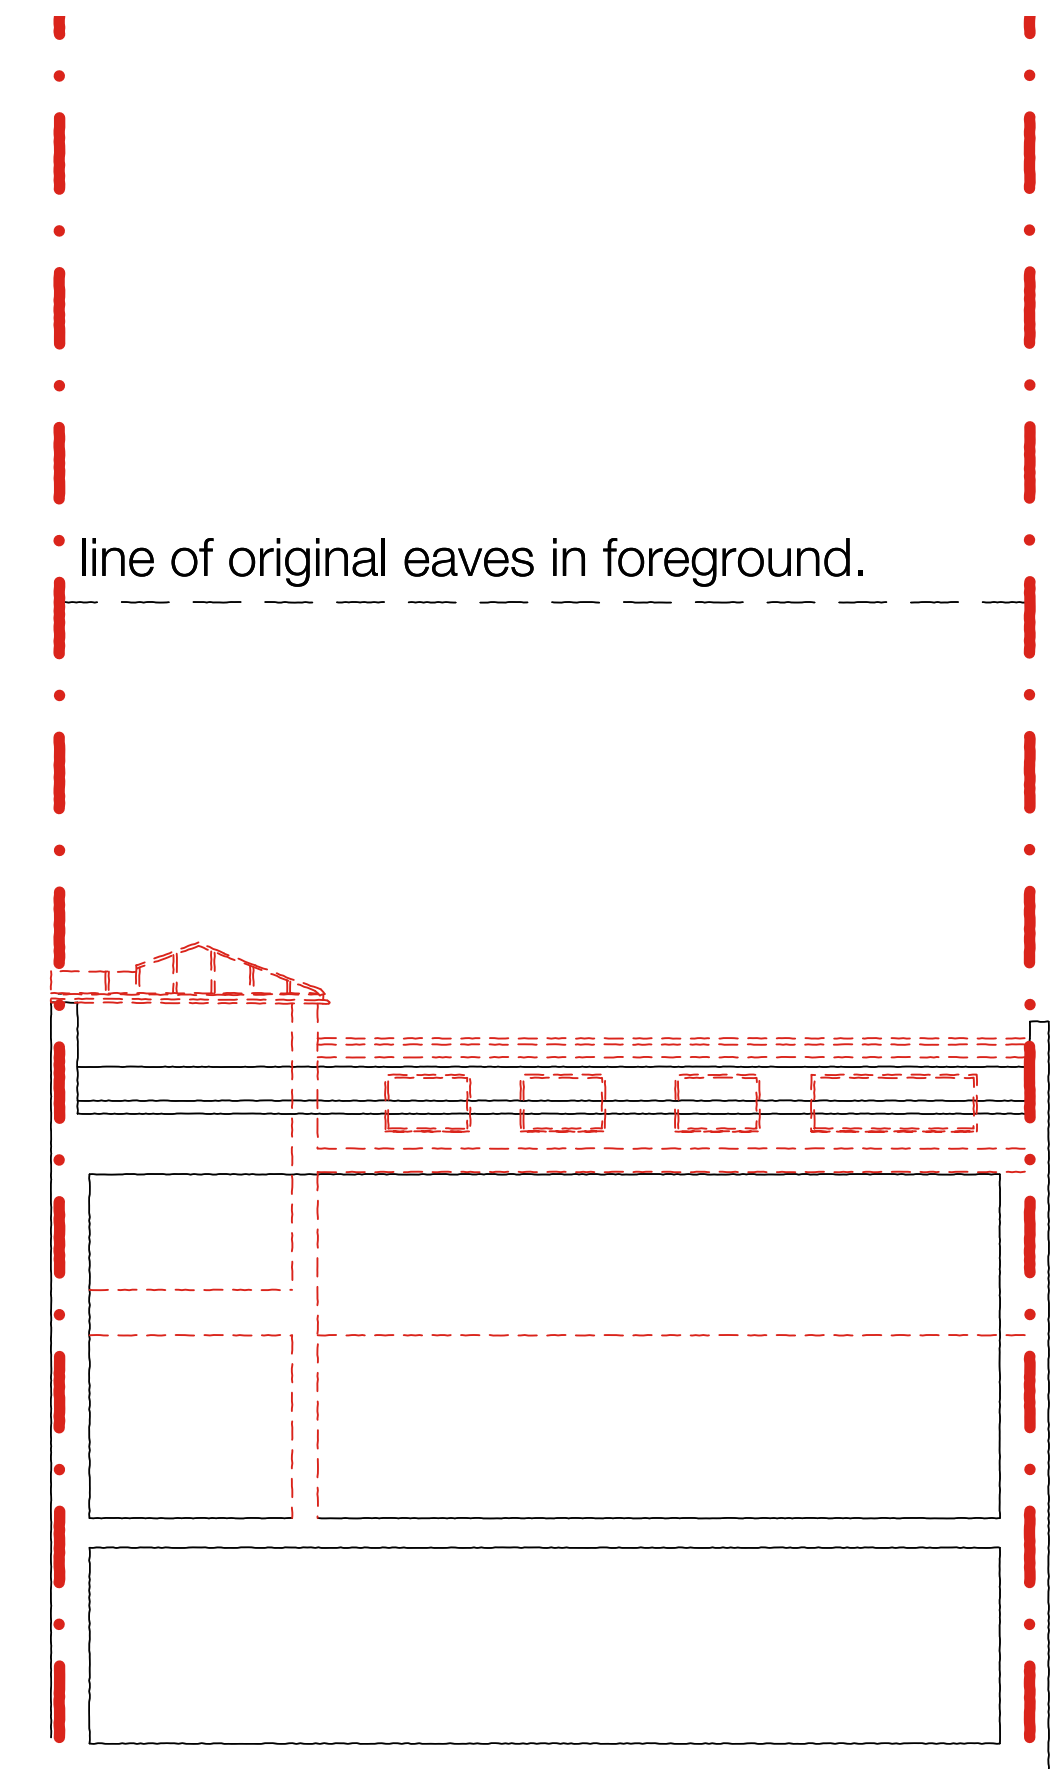

PROPOSED SECTIONAL DEMOLITION ELEVATION

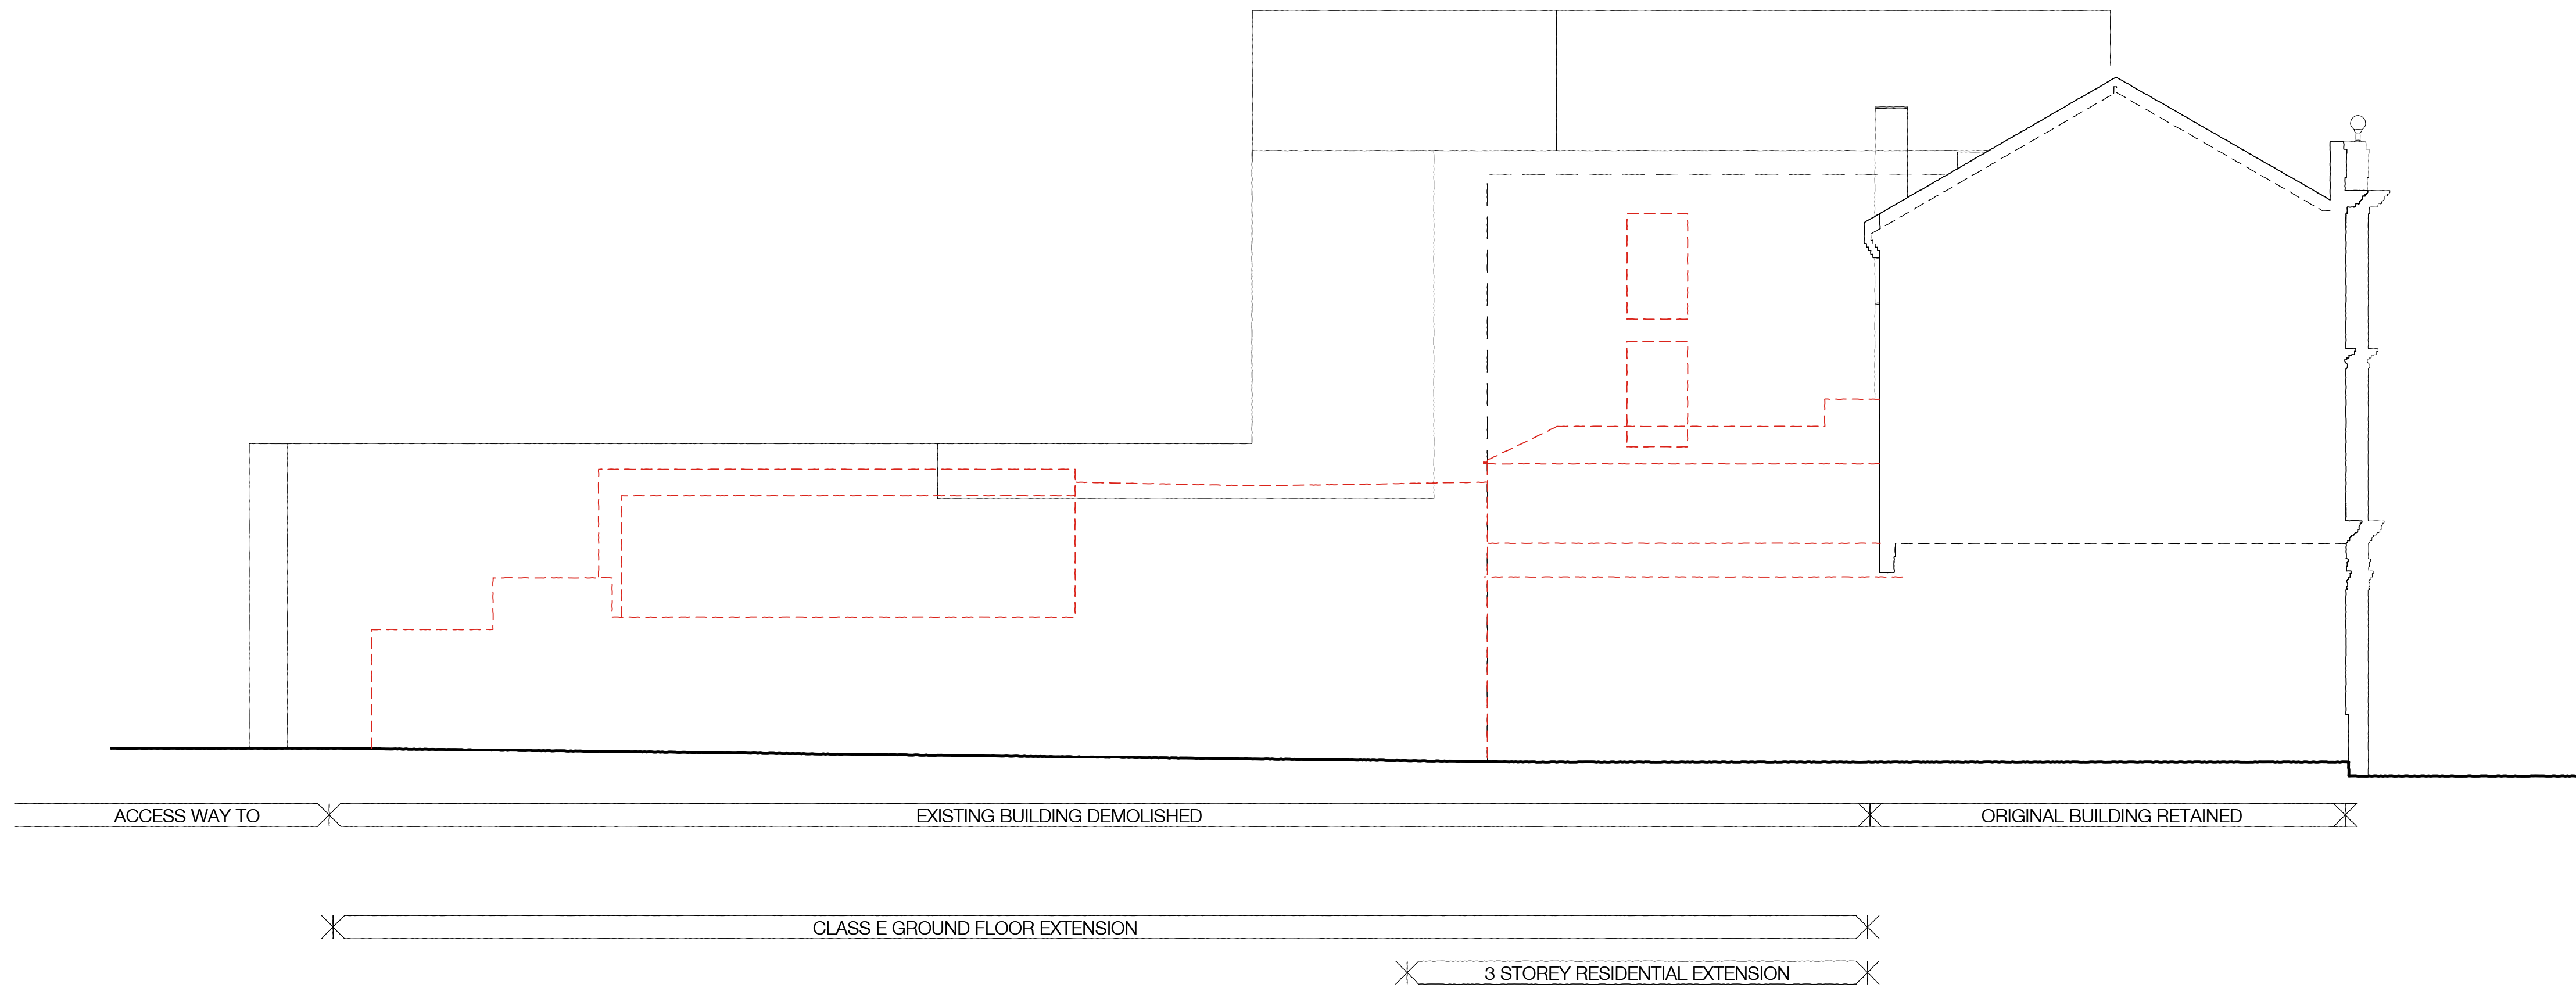

SIDE DEMOLITION ELEVATION (NORTH)

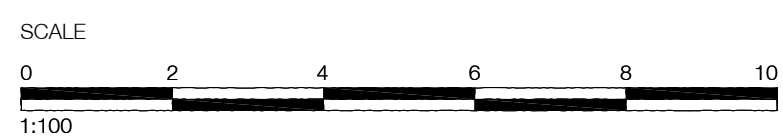


KEY PLAN


REVISIONS
A Updated Elevations

SITE 13 - 16 MARKET PLACE READING
DRAWING PROPOSED DEMOLITION ELEVATIONS
NUMBER 21/16/27A DATE AUG 21
SCALE 1:100 PAPER A1


DANKS BADNELL
CHARTERED ARCHITECTS
King's Stables 3-4 Osborne Mews Windsor Berkshire SL4 1BE
www.danksbadnell.co.uk • enquiry@danksbadnell.co.uk • 01753 859880

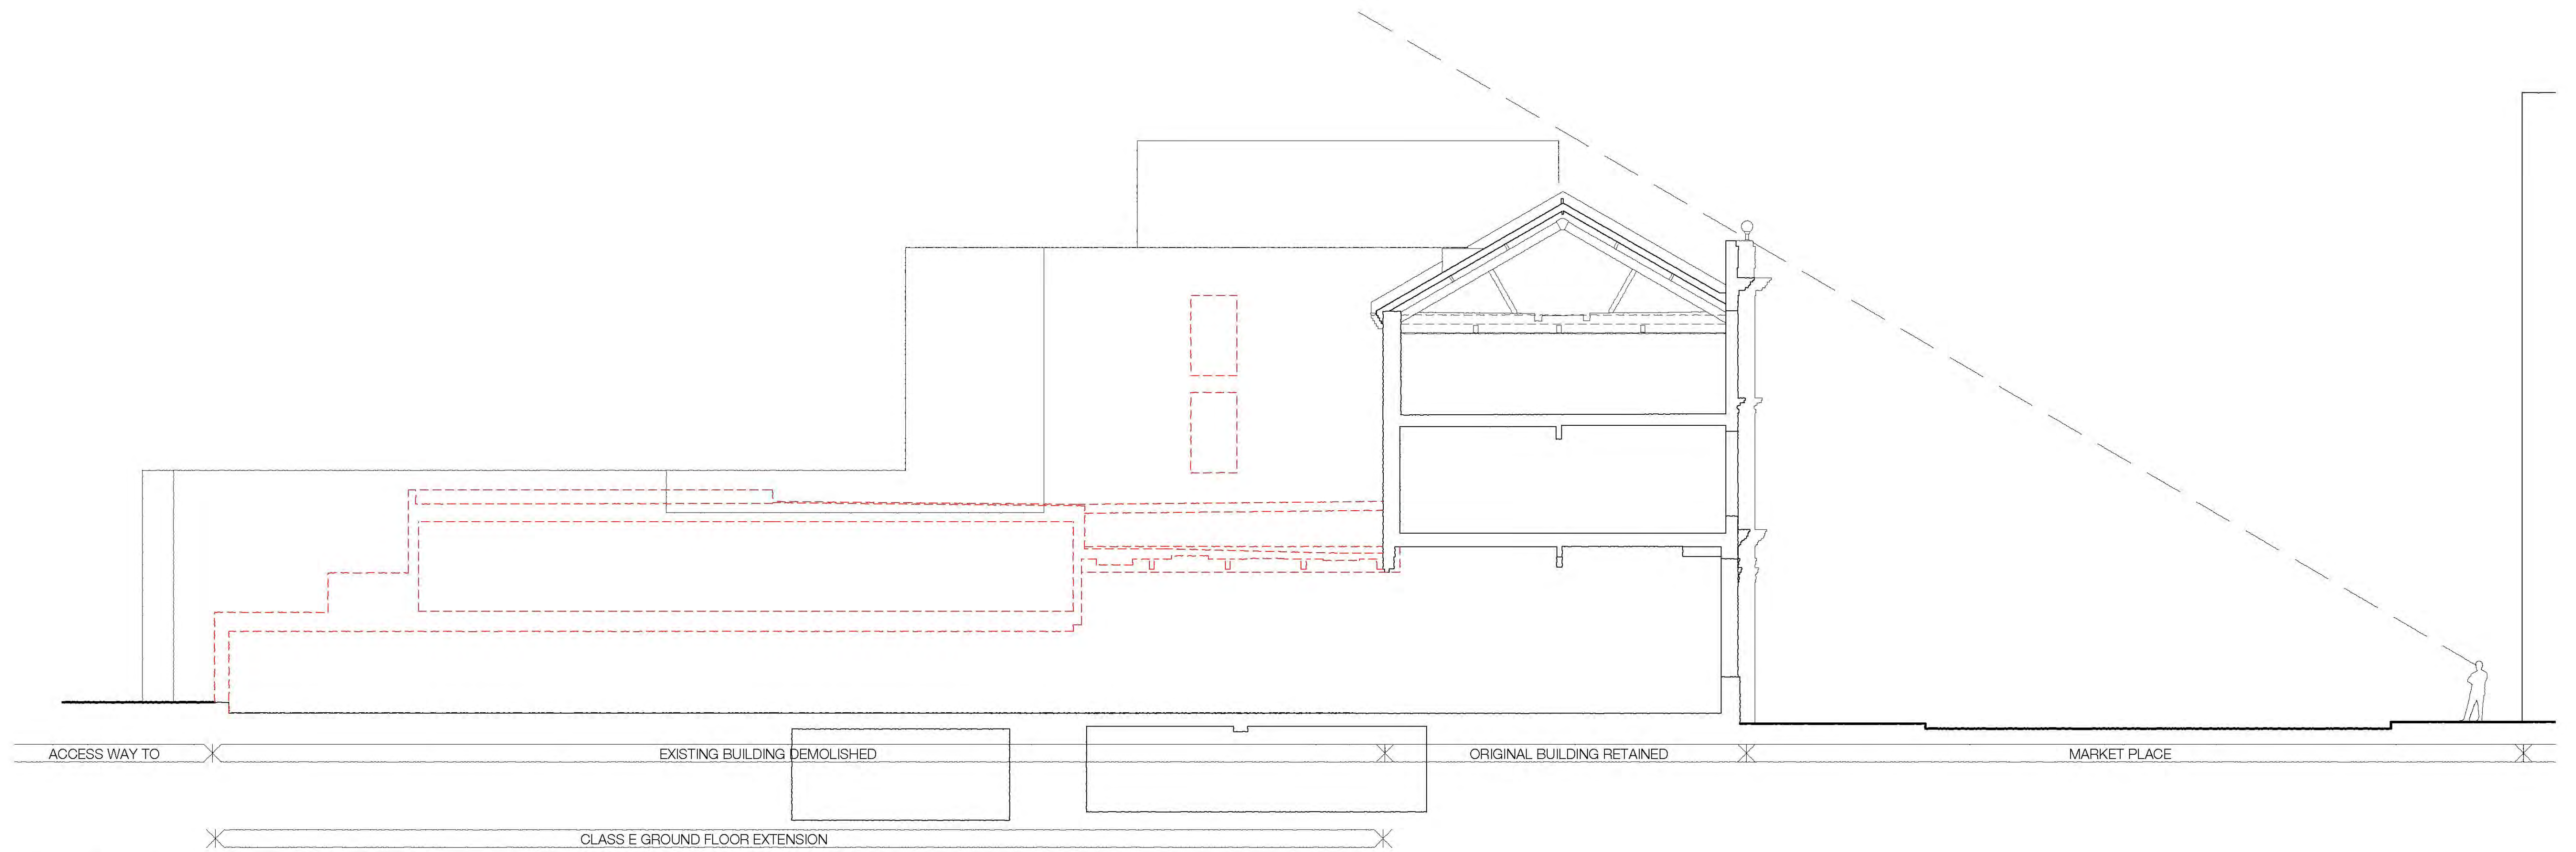

SECTIONAL DEMOLITION ELEVATION (NORTH)

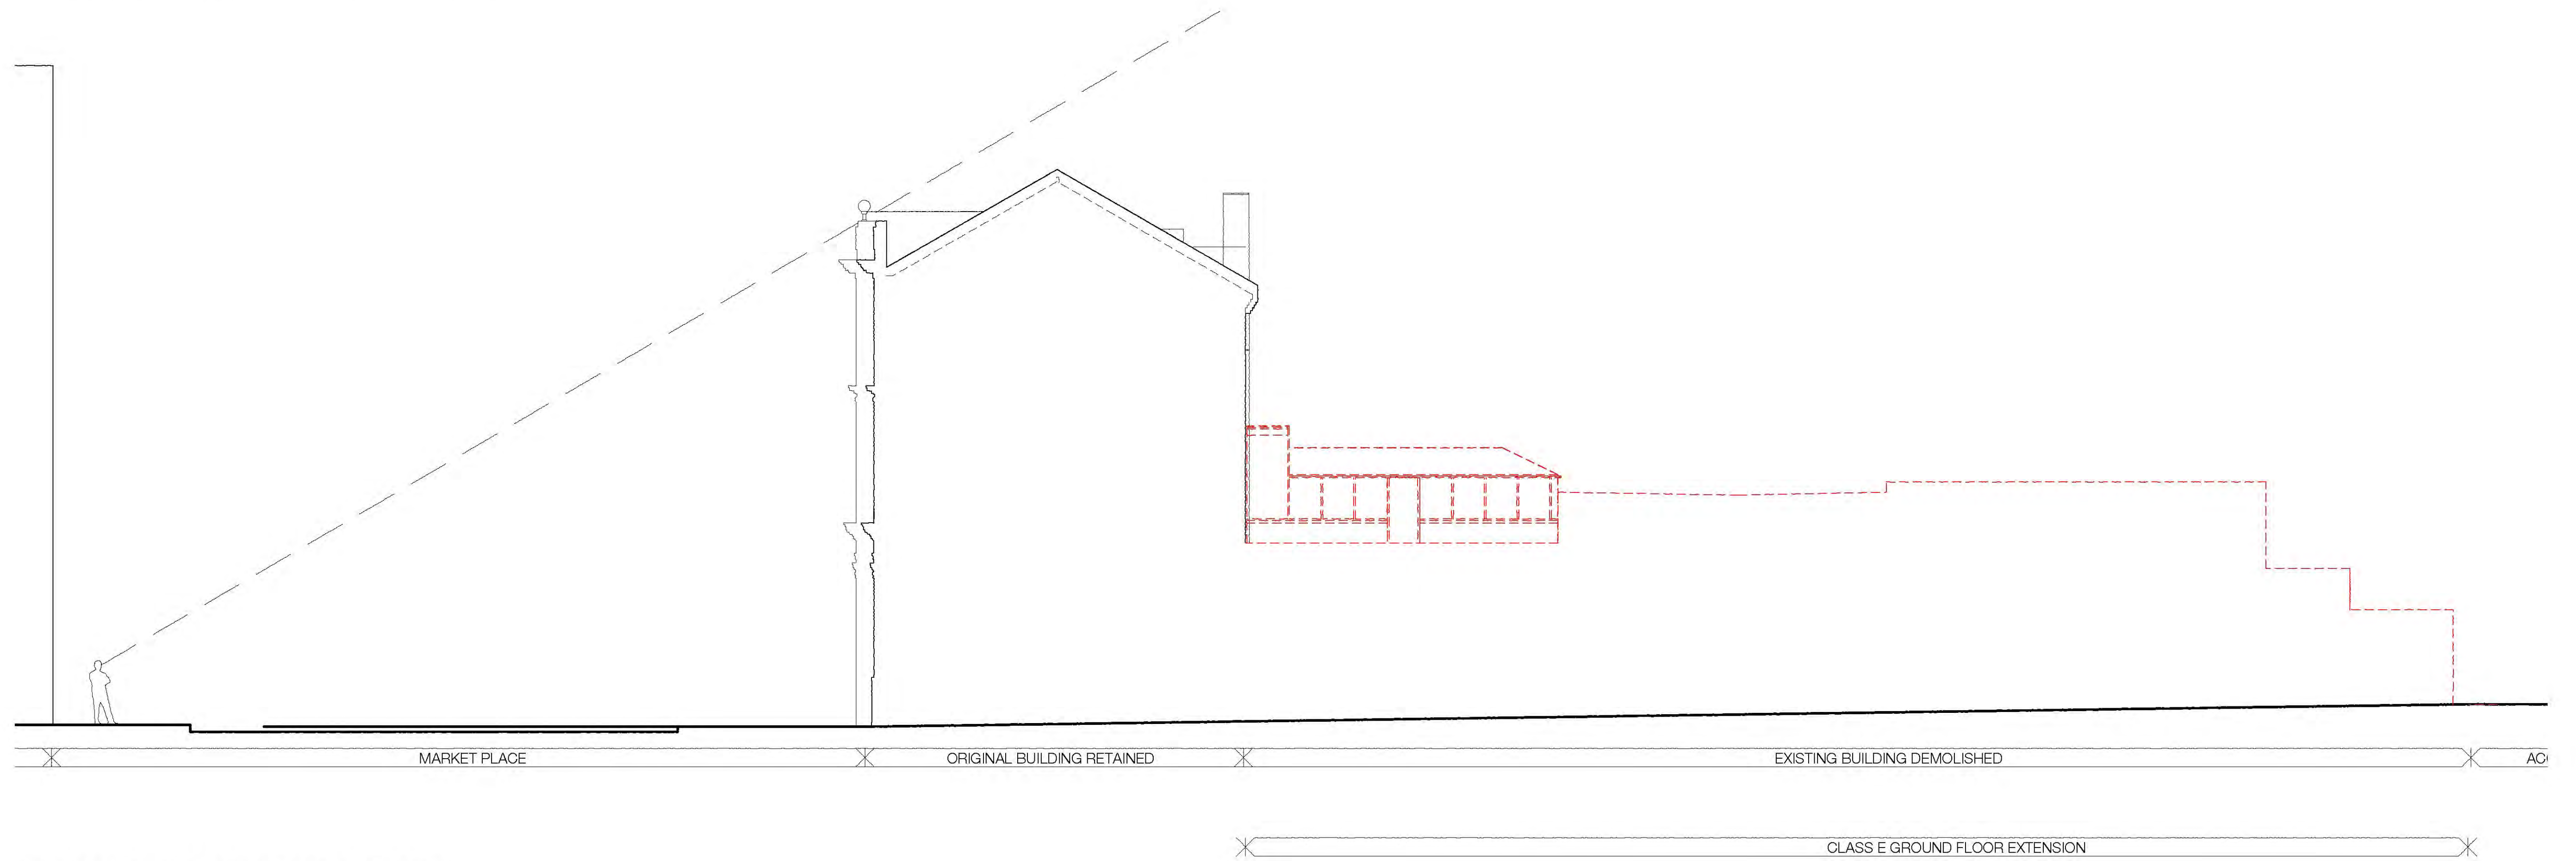

SIDE DEMOLITION ELEVATION (SOUTH)