







PROPOSED FIRST FLOOR PLAN (11 - 12 SECOND FLOOR)

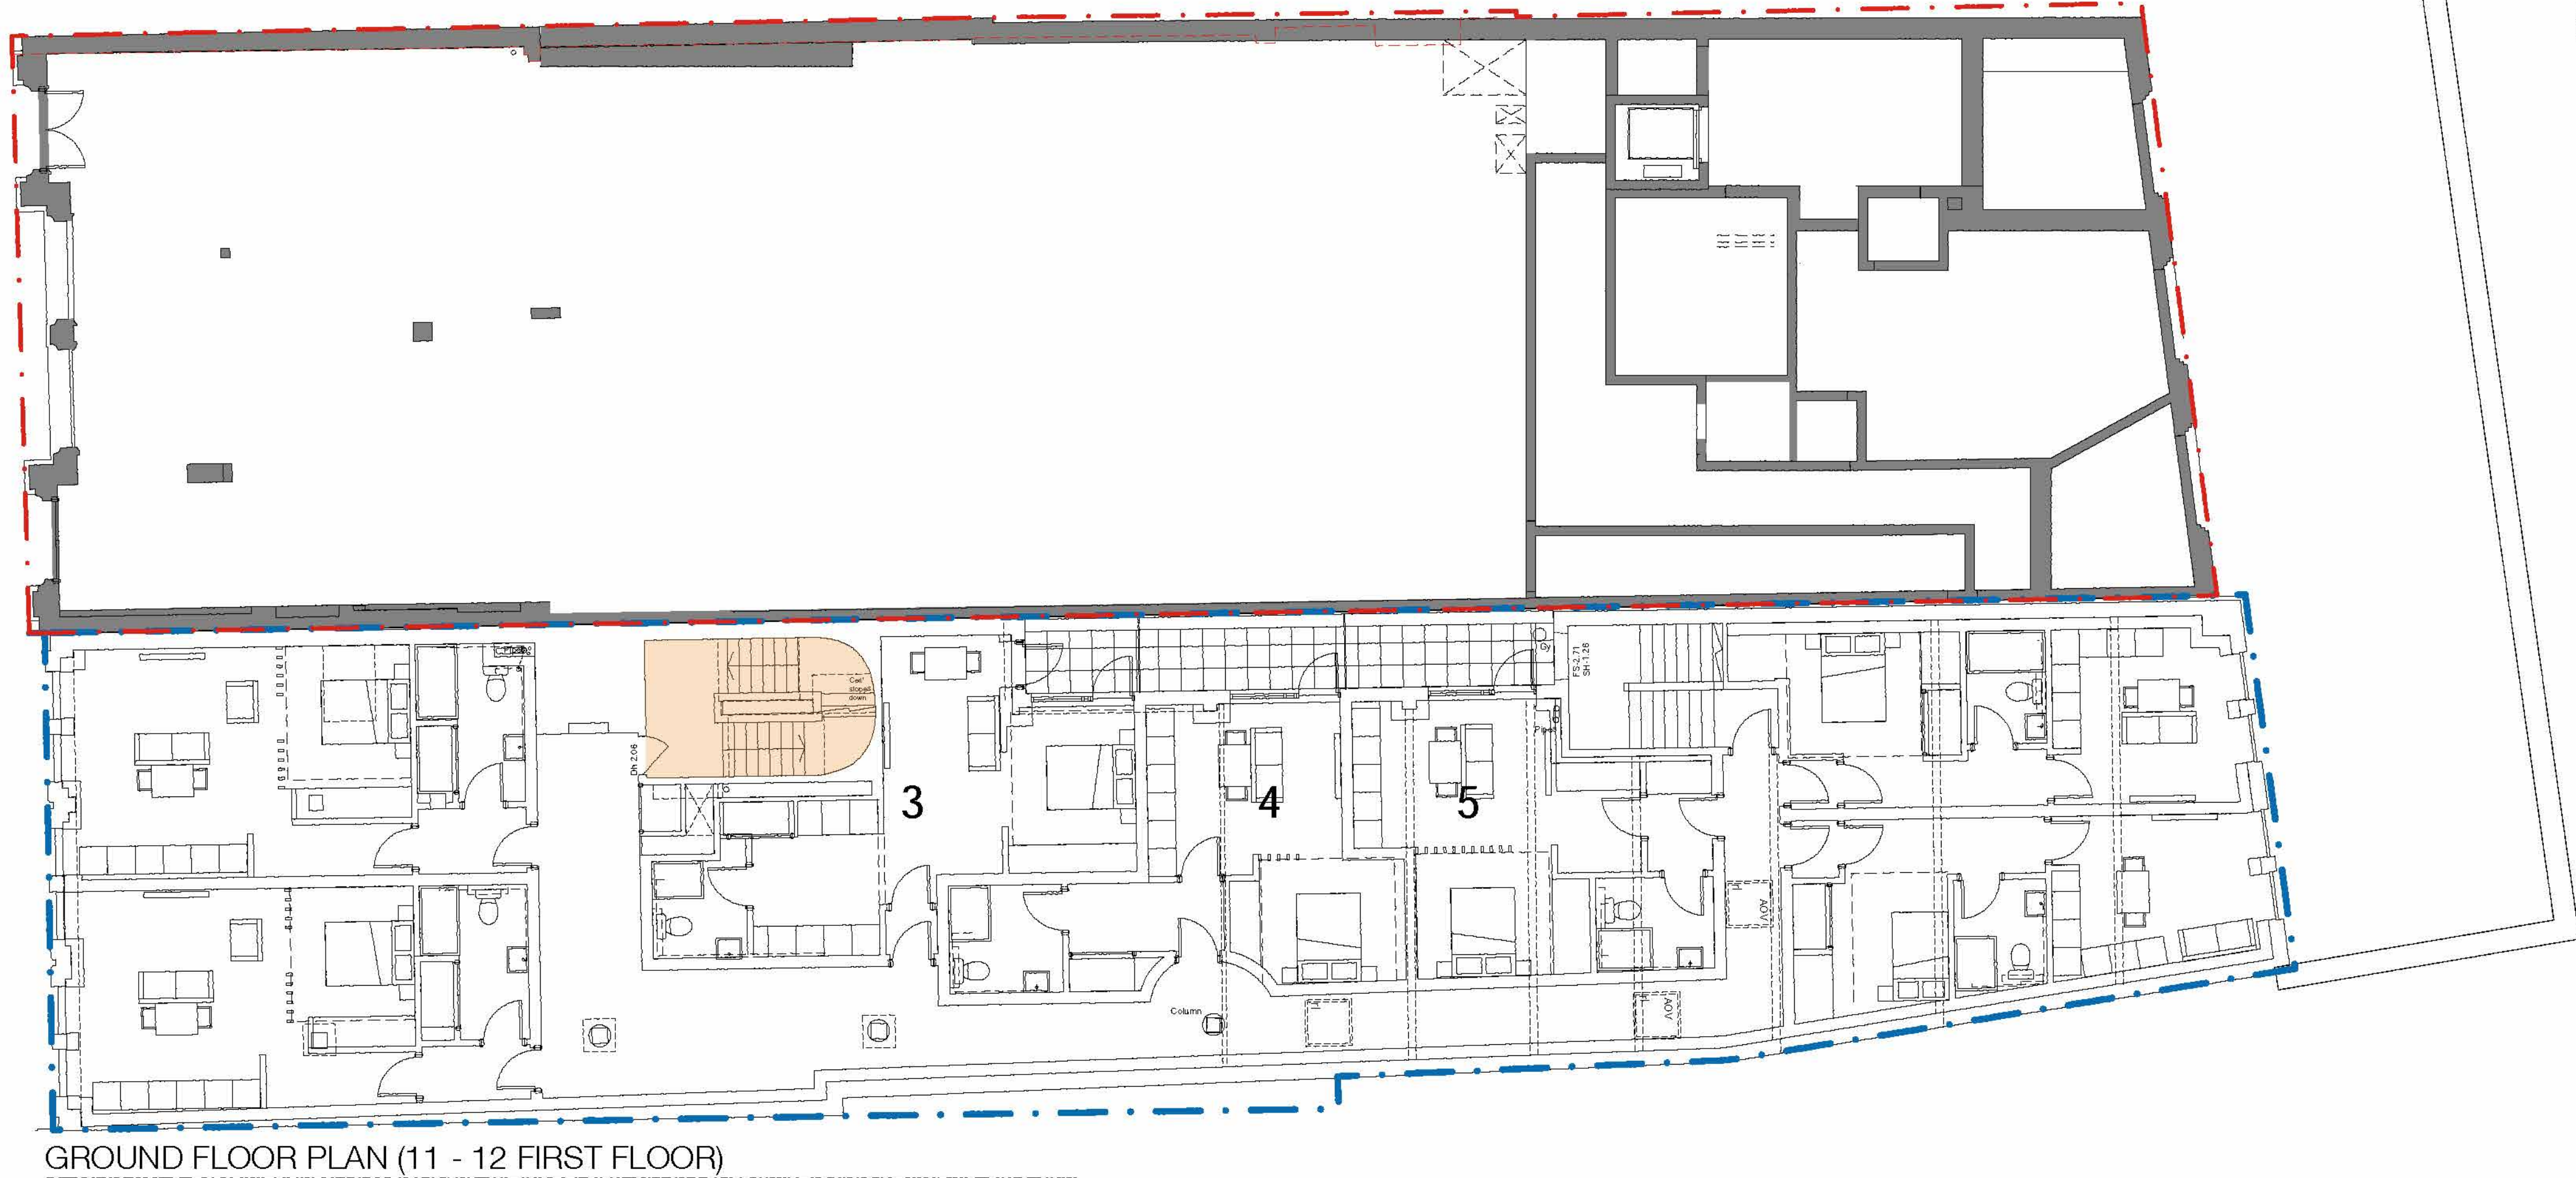

GROUND FLOOR PLAN (11 - 12 FIRST FLOOR)

SCHEDULE OF ACCOMMODATION 13 - 16						
	1p 1 bed	2p 1 bed	3p 2 bed	4p 2 bed	5p 3 bed	total
First Floor	1	2	1		1	5
Second Floor			3	2		5
Third Floor			3			3
Fourth Floor	1		1			2
total	2	2	8	2	1	15

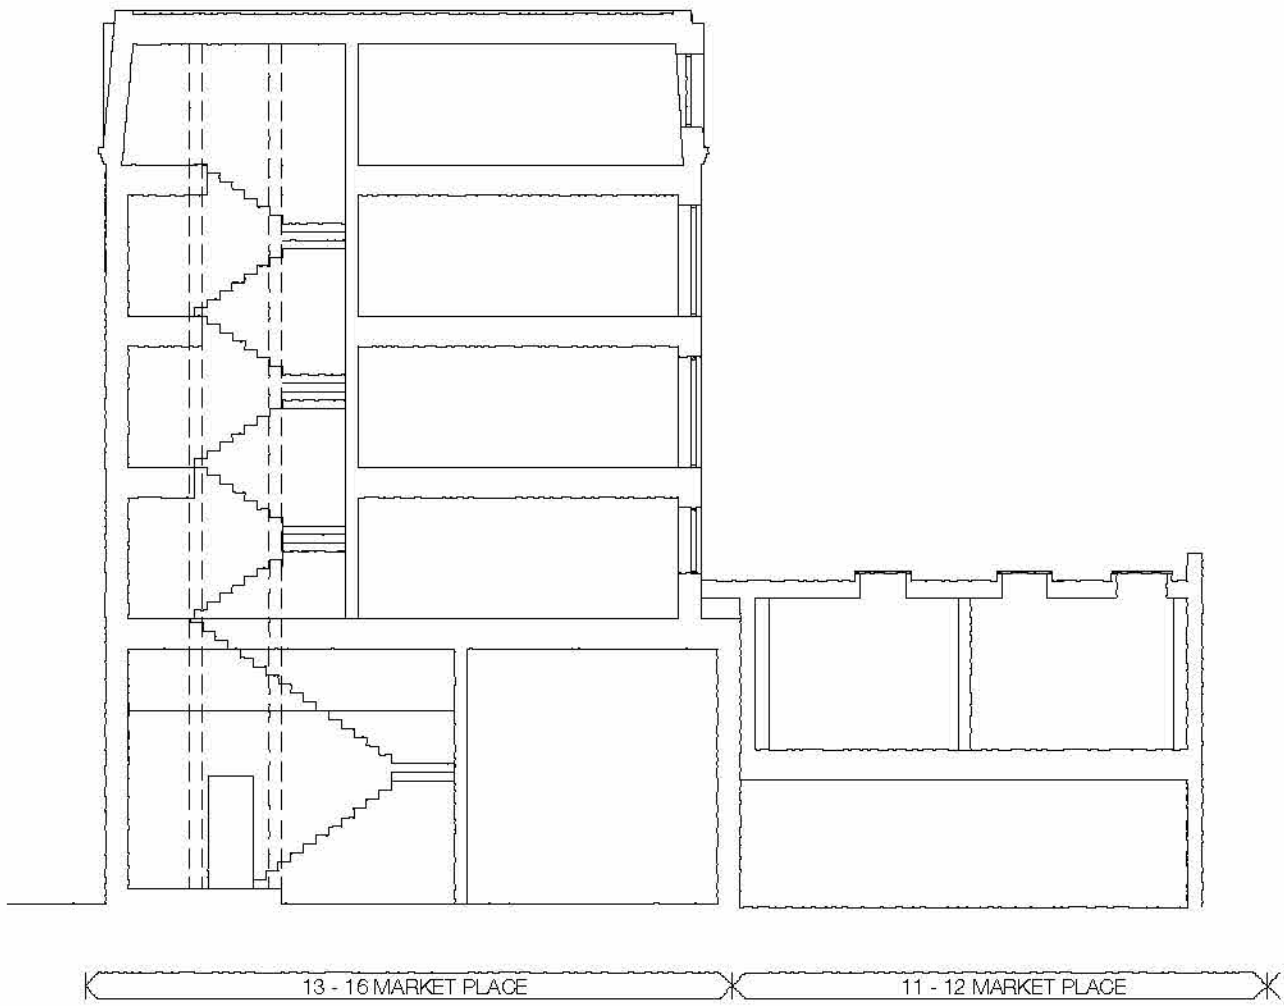

SECTION TO SHOW CHANGE IN LEVELS (WEST)

Legend

- 1 Bedroom Apartment
- 2 Bedroom Apartment
- 3 Bedroom Apartment
- Access from 12a for Listed Building Apartments
- Commercial
- Residential



KEY PLAN

REVISIONS
A
B Addition of room and built-in storage floor areas
C WINDOWS TO 12A AMENDED
D PLANTING SCREEN ADDED
E GREEN ROOF NOTE ADDED


14/04/23
23/05/23
AUG '23
AUG '23
NOV'23

SITE 13 - 16 MARKET PLACE READING
DRAWING MEZZANINE AND FIRST FLOOR PLANS
NUMBER 21/16/72E
SCALE 1:100
DATE JAN '23
PAPER A1 / A3

DANKS BADNELL
CHARTERED ARCHITECTS
Kings Stables 3-4 Osborne Mews Windsor Berkshire SL4 3UE
www.danksbadnell.co.uk enquiry@danksbadnell.co.uk 01753 619800




PROPOSED THIRD FLOOR PLAN (11 - 12 FOURTH FLOOR)

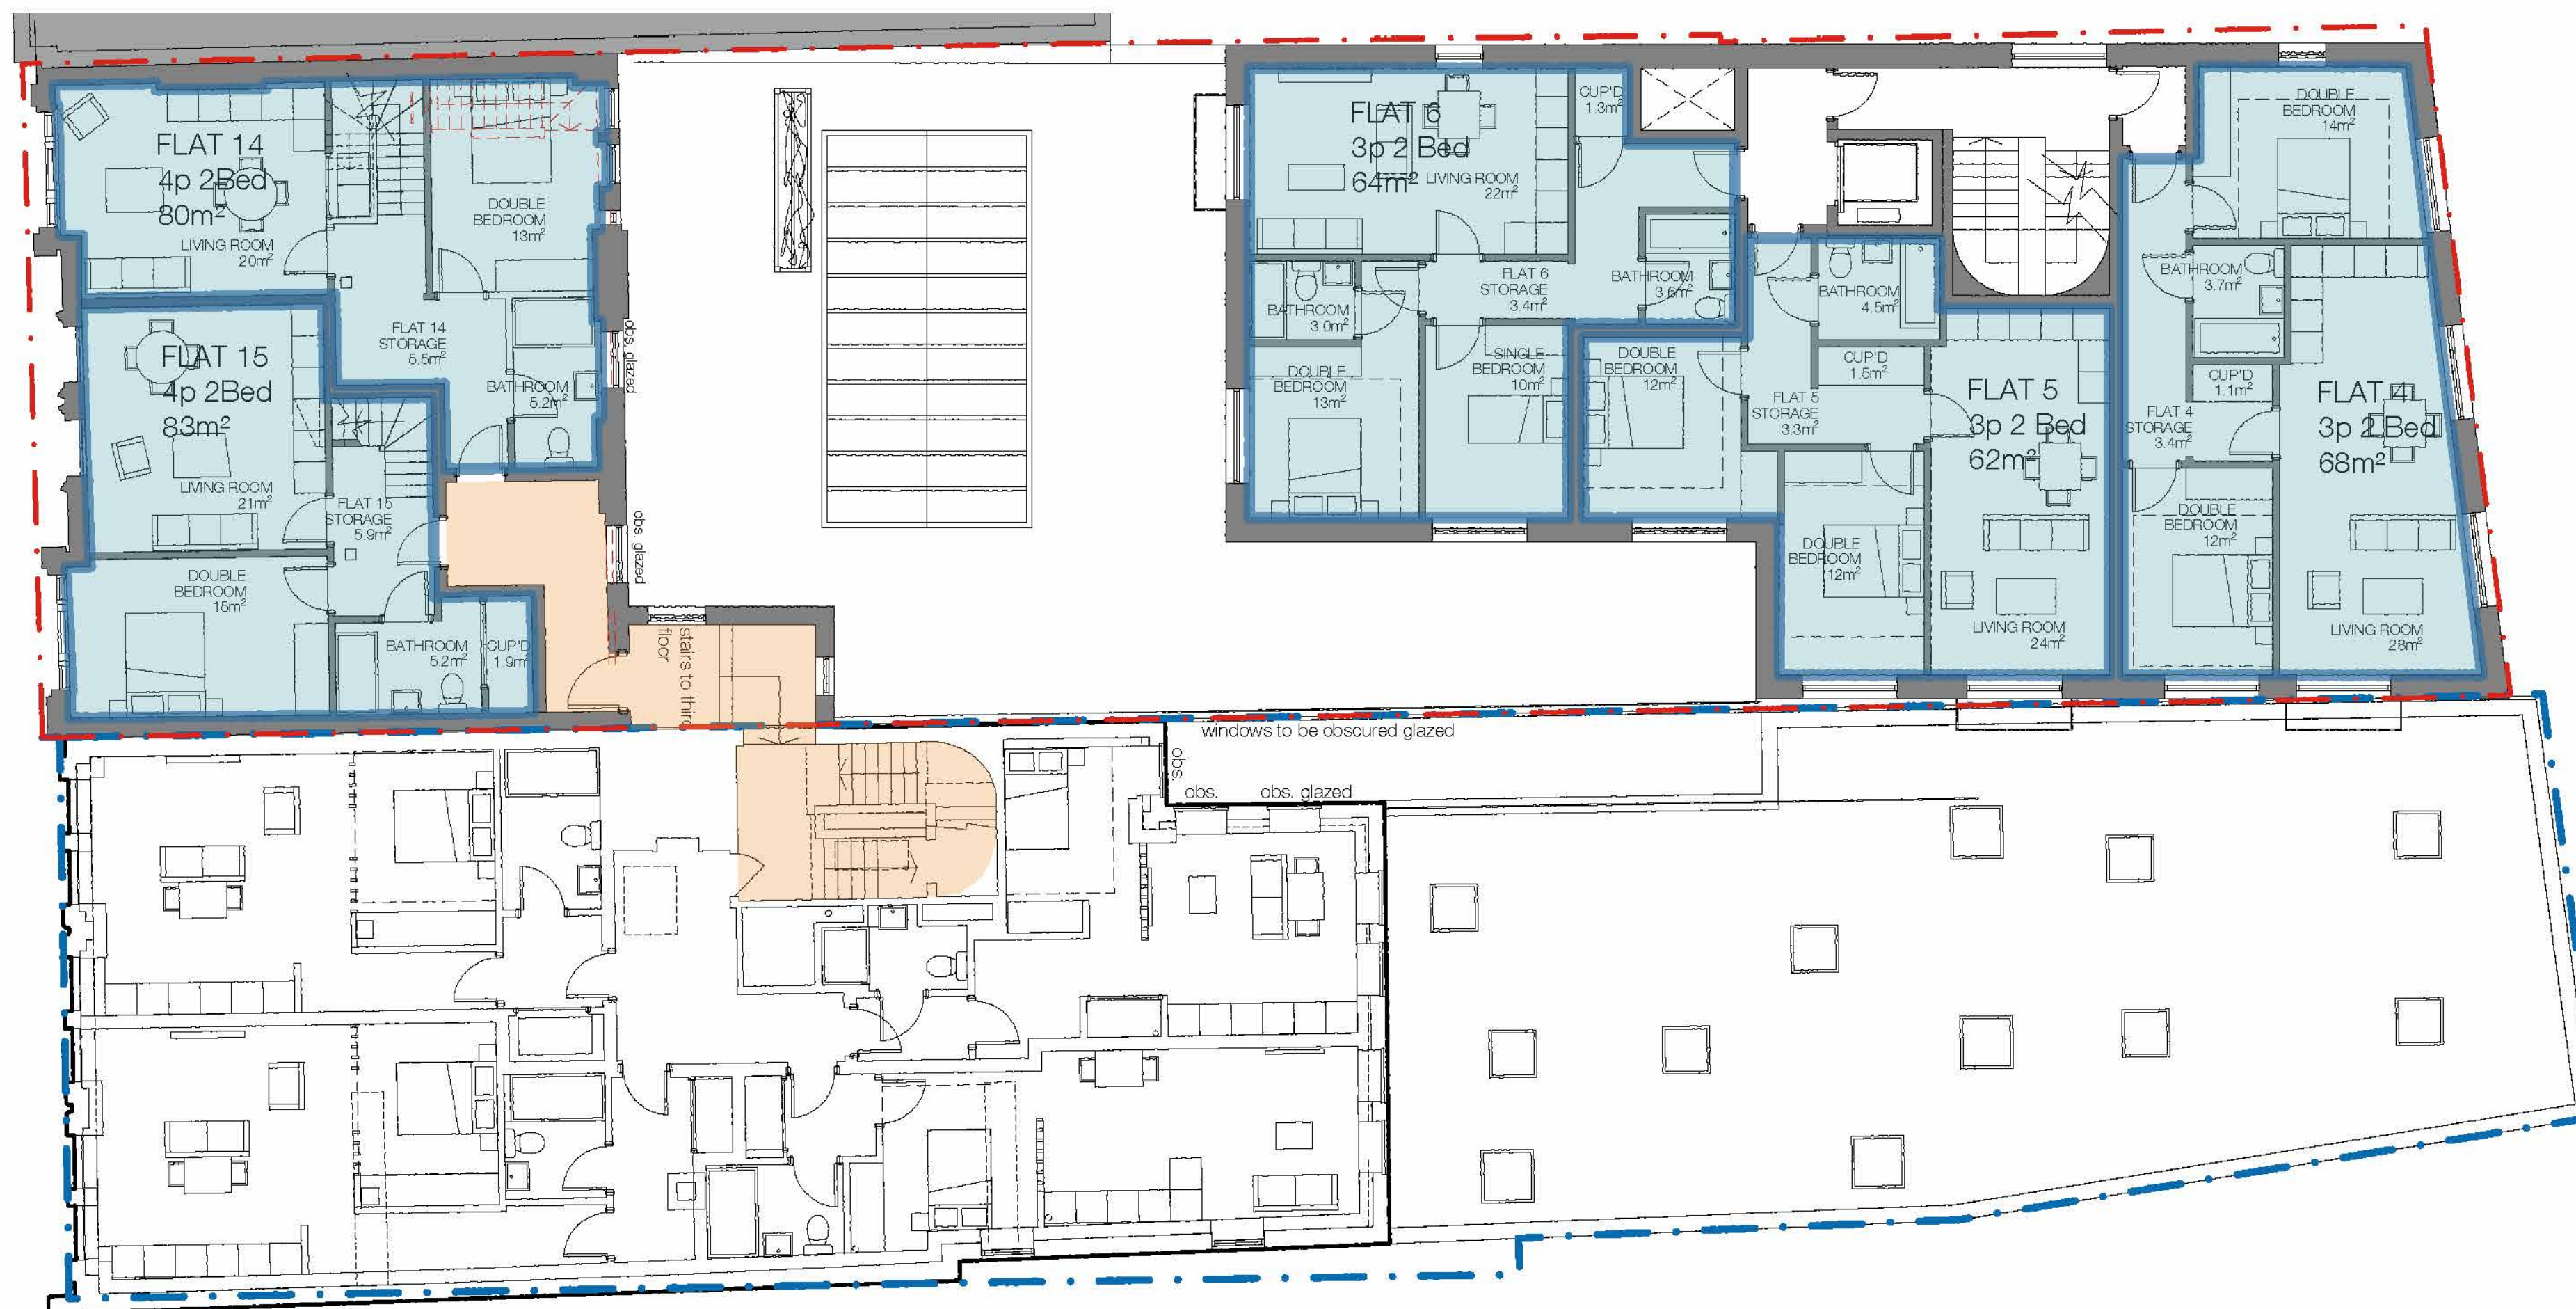

PROPOSED SECOND FLOOR PLAN (11 - 12 THIRD FLOOR)

Legend

- 1 Bedroom Apartment
- 2 Bedroom Apartment
- 3 Bedroom Apartment
- Access from 12a for Listed Building Apartments
- Commercial
- Residential

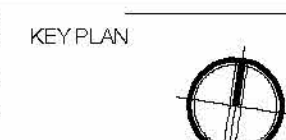

REVISIONS		
A	14/04/23	
B	23/05/23	Addition of room and built-in storage floor areas
C	AUG '23	PLANTING SCREEN ADDED
D	01 Dec 2023	Additional windows added to North elevation

SITE	13 - 16 MARKET PLACE READING
DRAWING	SECOND AND THIRD FLOOR PLANS
NUMBER	21/16/73D
SCALE	1:100
DATE	JAN '23
PAPER	A1 / A3



PROPOSED ROOF PLAN



PROPOSED FOURTH FLOOR PLAN

Legend

- 1 Bedroom Apartment
- 2 Bedroom Apartment
- 3 Bedroom Apartment
- Access from 12a for Listed Building Apartments
- Commercial
- Residential



KEY PLAN

REVISIONS	
A	
B	Addition of room and built-in storage floor areas
C	PLANTING SCREEN ADDED
D	GREEN ROOF NOTE ADDED

14/04/23
23/05/23
AUGU 23
NOV'23


SITE	13 - 16 MARKET PLACE READING		
DRAWING	FOURTH AND ROOF PLANS		
NUMBER	21/16/74D	DATE	JAN '23
SCALE	1:100	PAPER	A1 / A3



PROPOSED CONTEXT ELEVATION (EAST)



PROPOSED CONTEXT ELEVATION SOUTH

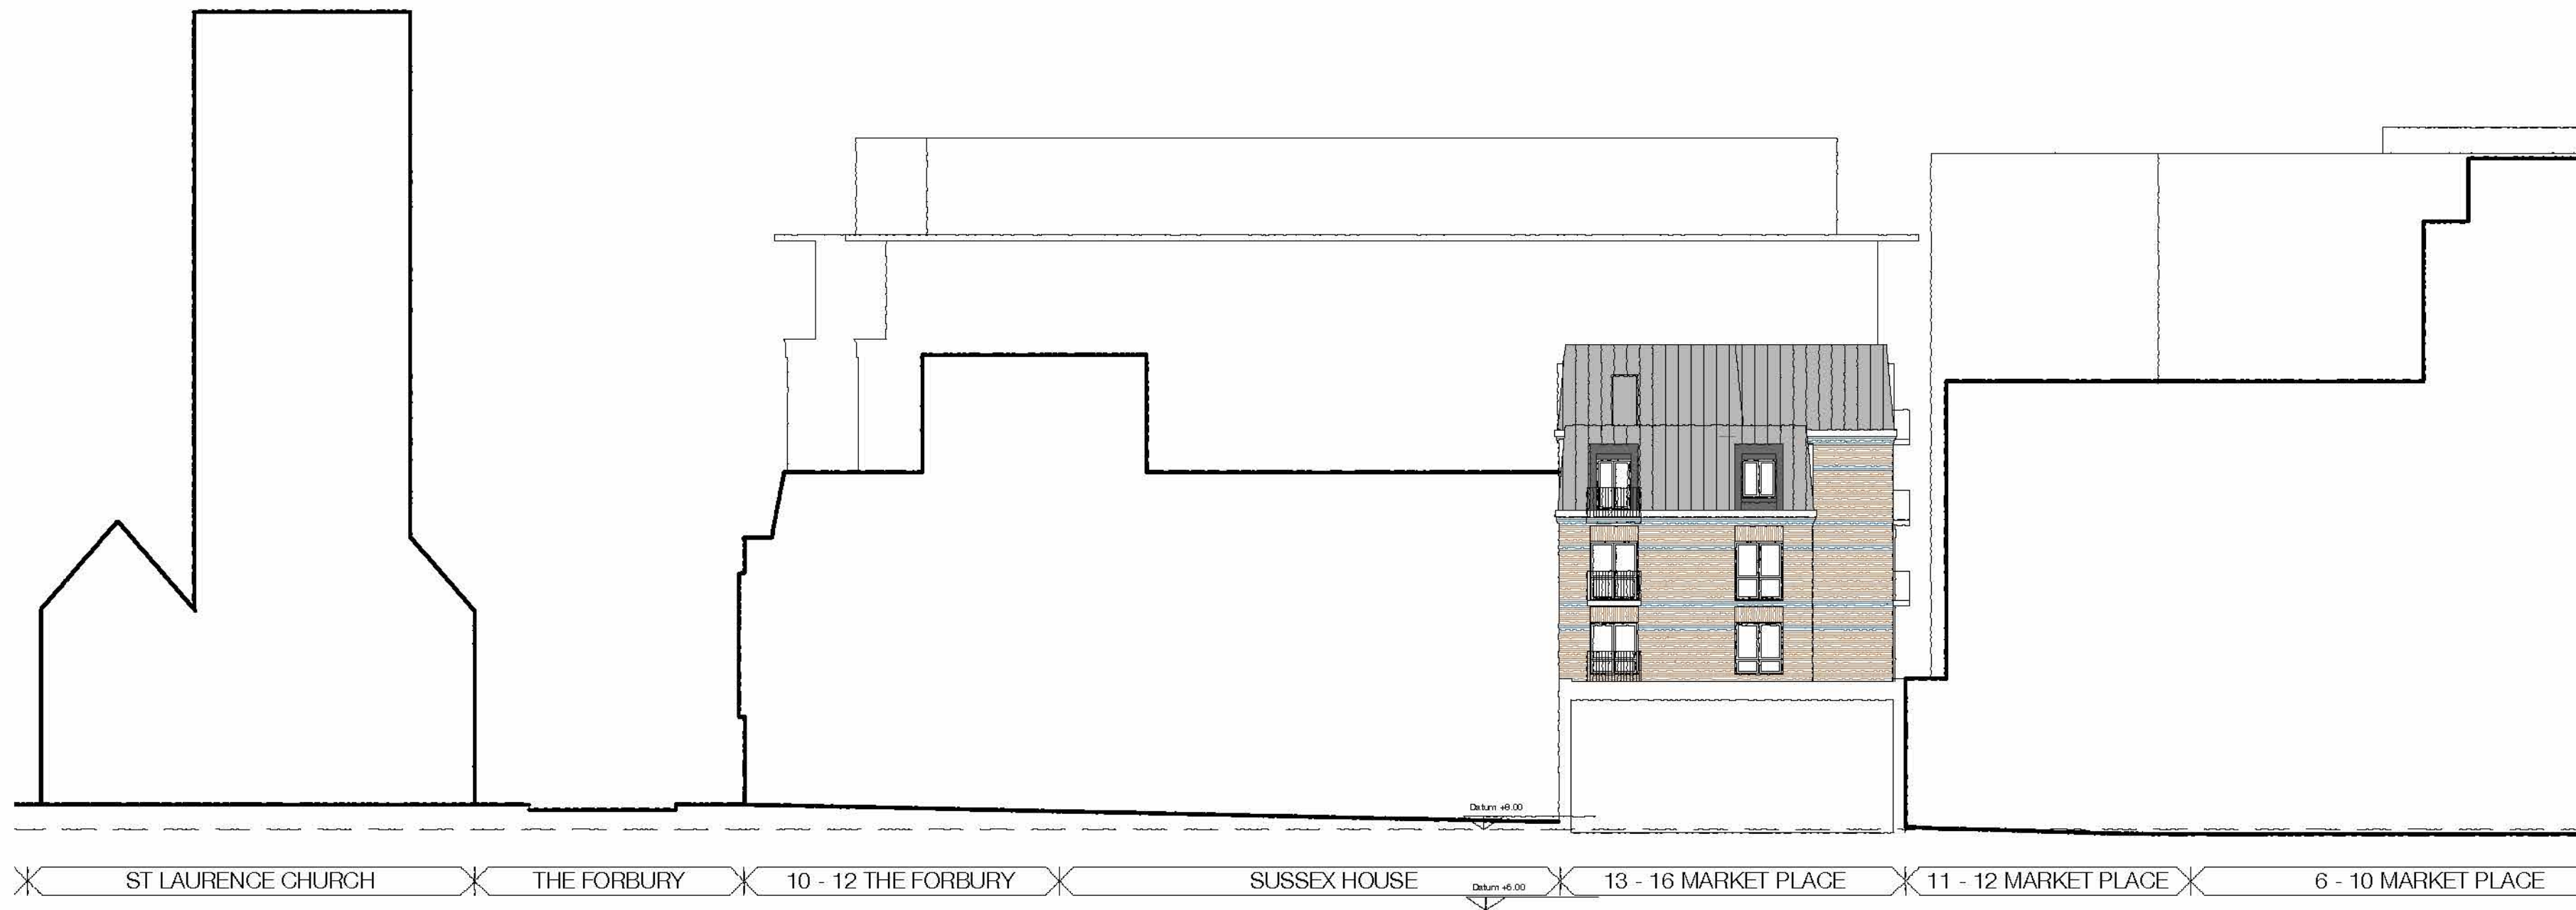


PROPOSED CONTEXT ELEVATION (WEST)



PROPOSED CONTEXT ELEVATION NORTH



PROPOSED EAST ELEVATION

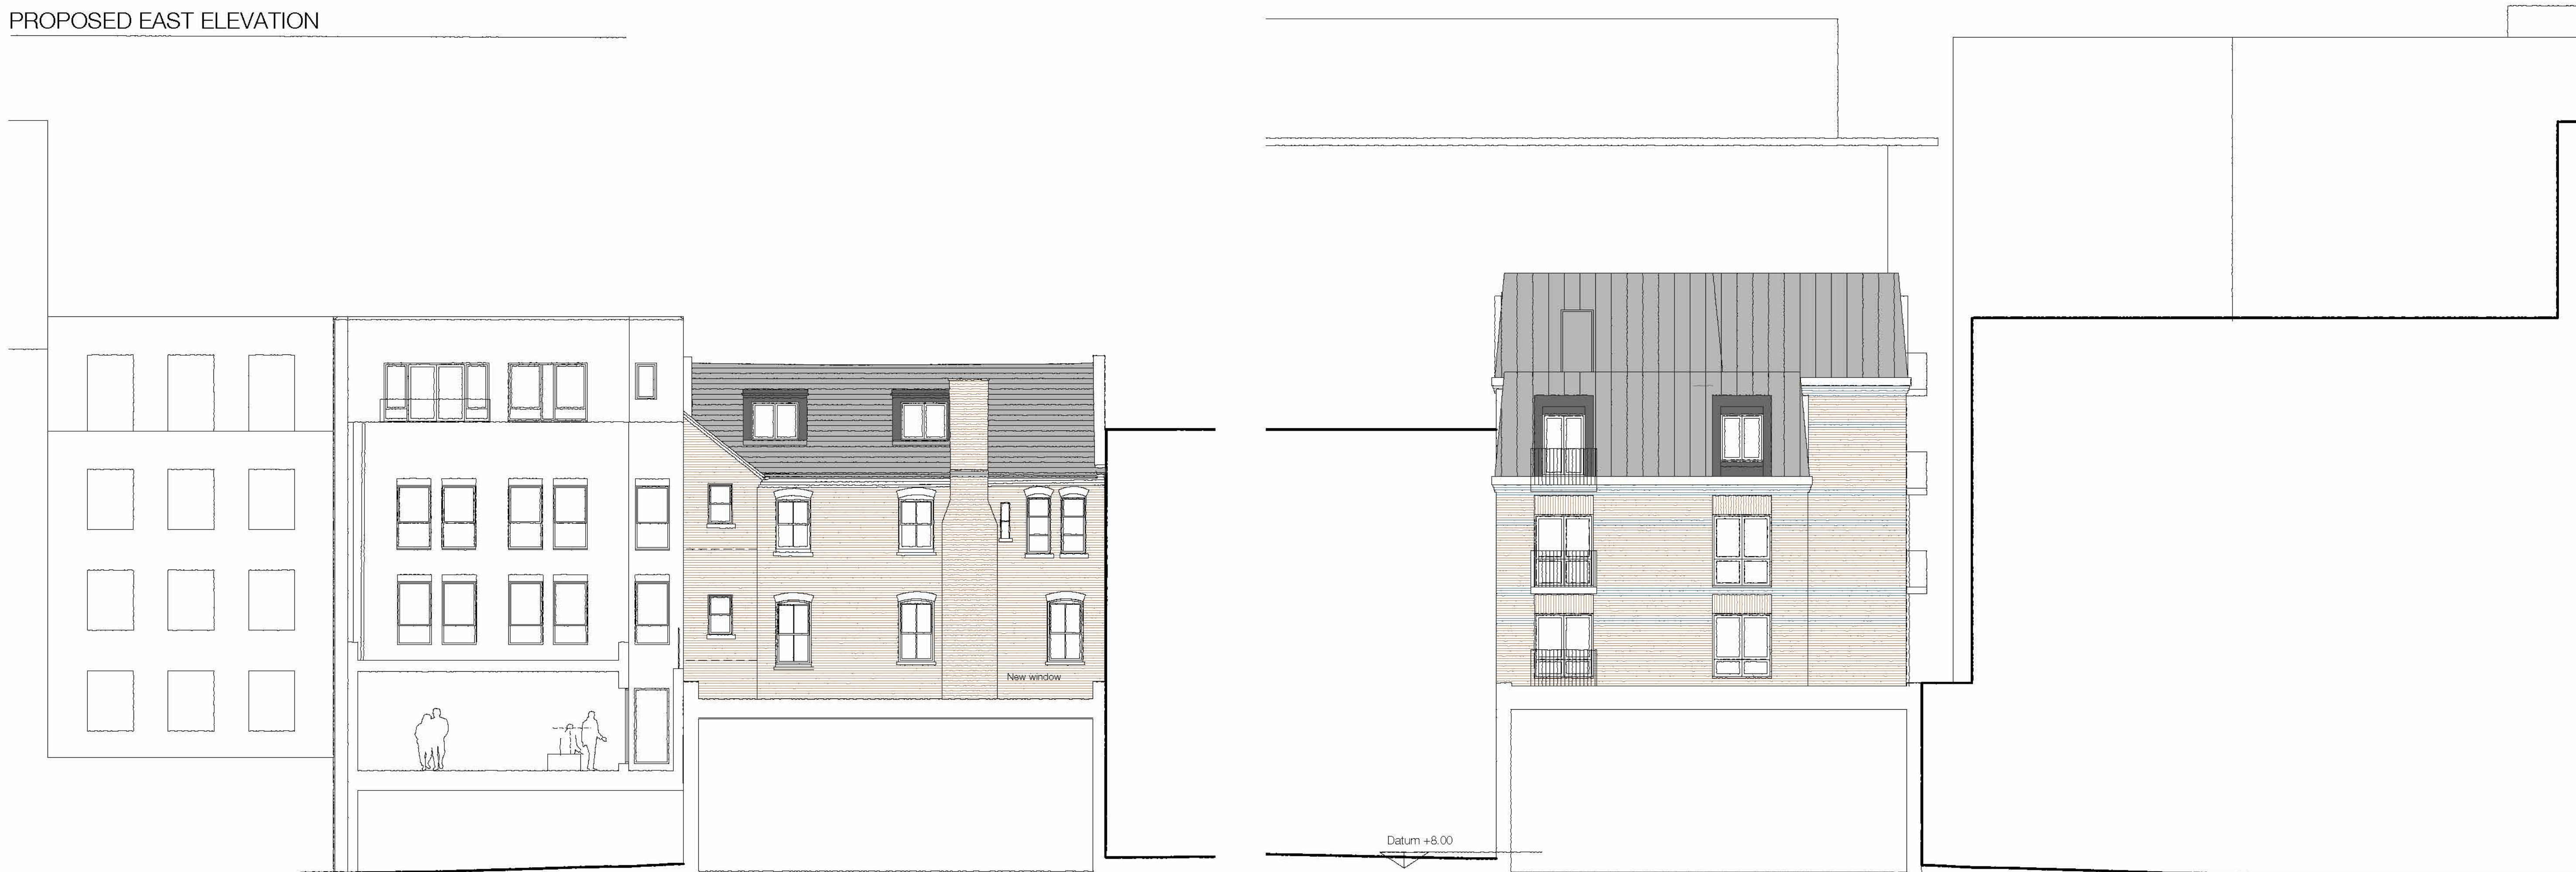

PROPOSED COURTYARD ELEVATION (EAST)

PROPOSED COURTYARD ELEVATION (WEST)




KEY PLAN

REVISIONS
B FF WINDOW MOVED

AUG' 23

SITE 13 - 16 MARKET PLACE READING
DRAWING PROPOSED ELEVATIONS (1)
NUMBER 21/16/77B DATE JAN '23
SCALE 1:100/1:200 PAPER A1 / A3

 
DANKS BADNELL
CHARTERED ARCHITECTS
King's Stables 3-4 Osborne Mews Windsor Berkshire SL4 3JG
www.danksbadnell.co.uk enquiries@danksbadnell.co.uk 01753 659880



PROPOSED SOUTH ELEVATION



PROPOSED SECTIONAL ELEVATION (NORTH)




KEY PLAN

REVISIONS
B PLANTING SCREEN ADDED

AUG 23

SITE 13 - 16 MARKET PLACE READING
DRAWING PROPOSED SOUTH ELEVATION
NUMBER 21/16/78B DATE JAN '23
SCALE 1:100 / 1:200 PAPER A1 / A3

DANKS BADNELL
CHARTERED ARCHITECTS
King's Stables 3-4 Osborne Meads Windsor Berkshire SL4 3JG
www.danksbadnell.co.uk enquiries@danksbadnell.co.uk 01753 699800

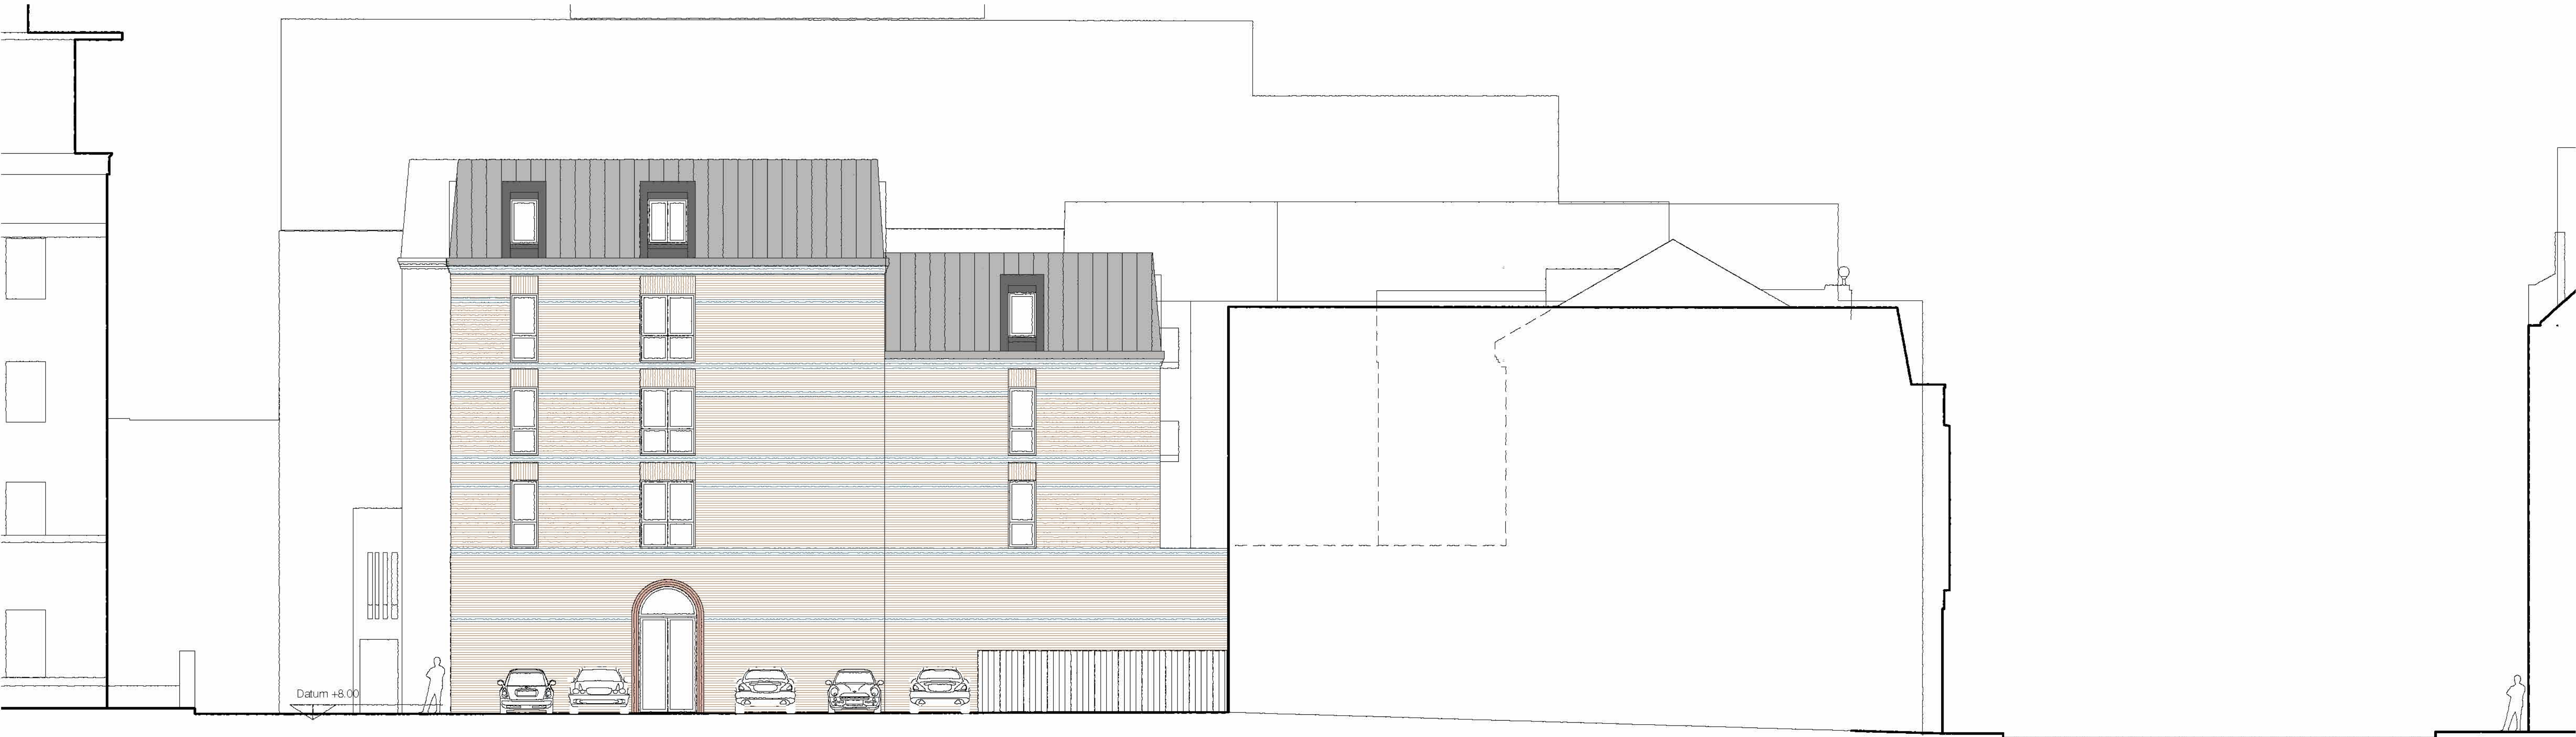

PROPOSED NORTH ELEVATION



Existing double doors altered to create separate accesses
ATM infill removed, sill lowered and window replaced

PROPOSED WEST ELEVATION



PROPOSED COURTYARD ELEVATION WITH PLANTED SCREEN (EAST)