




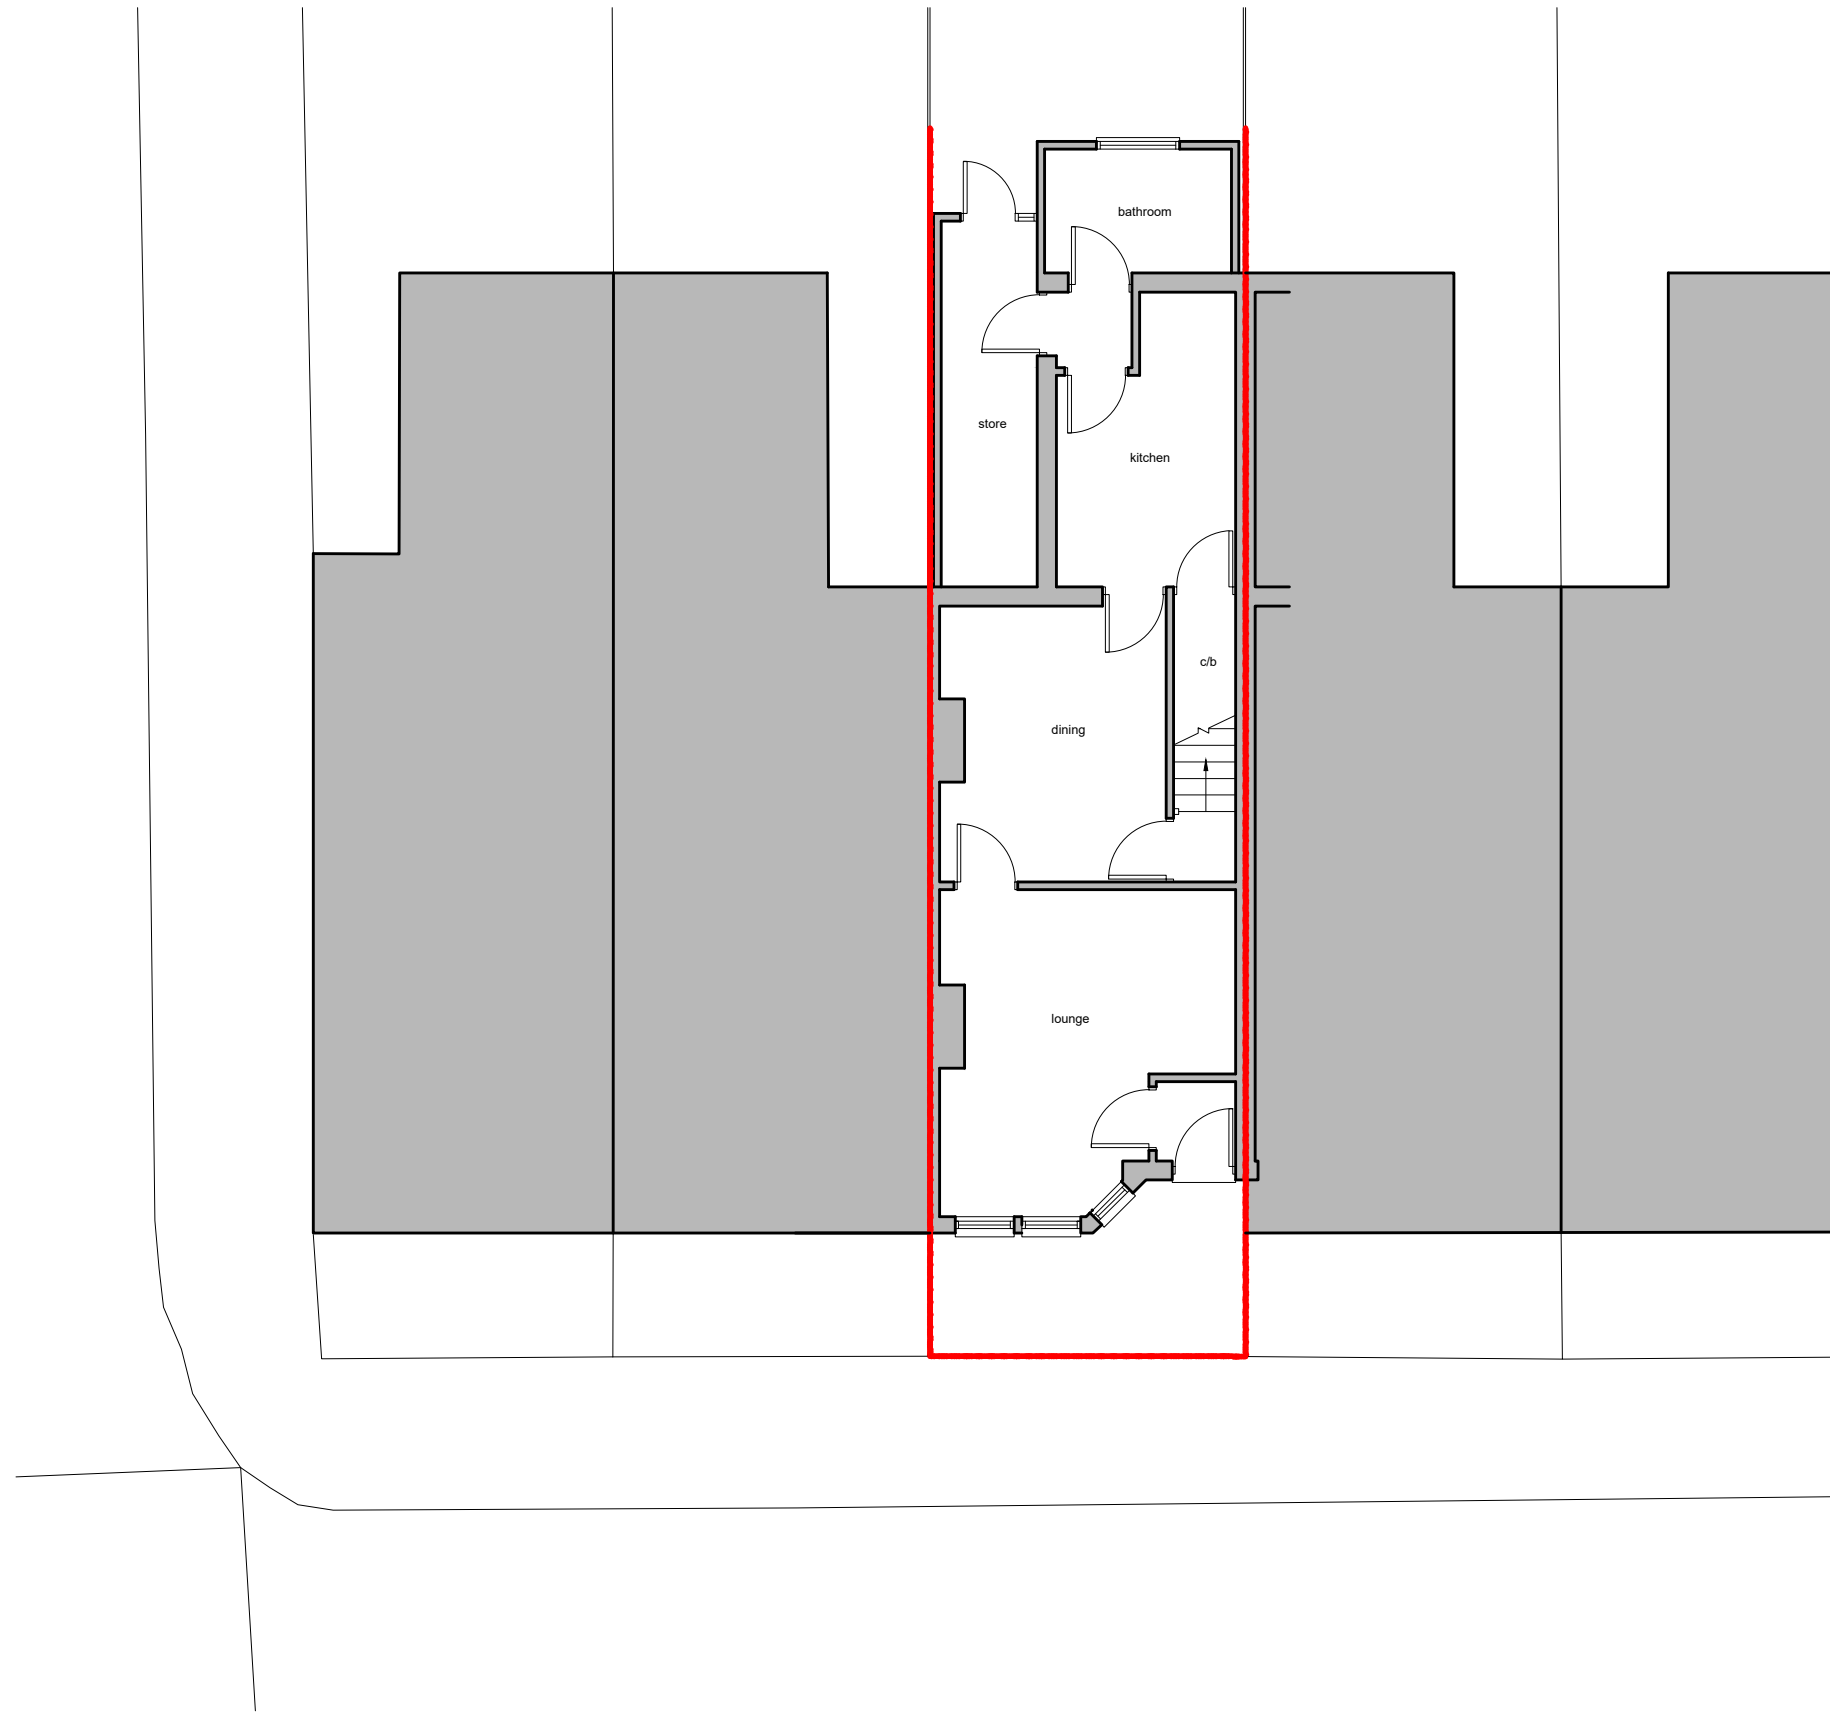


01 PROPOSED GROUND FLOOR PLAN
SCALE: 1:100

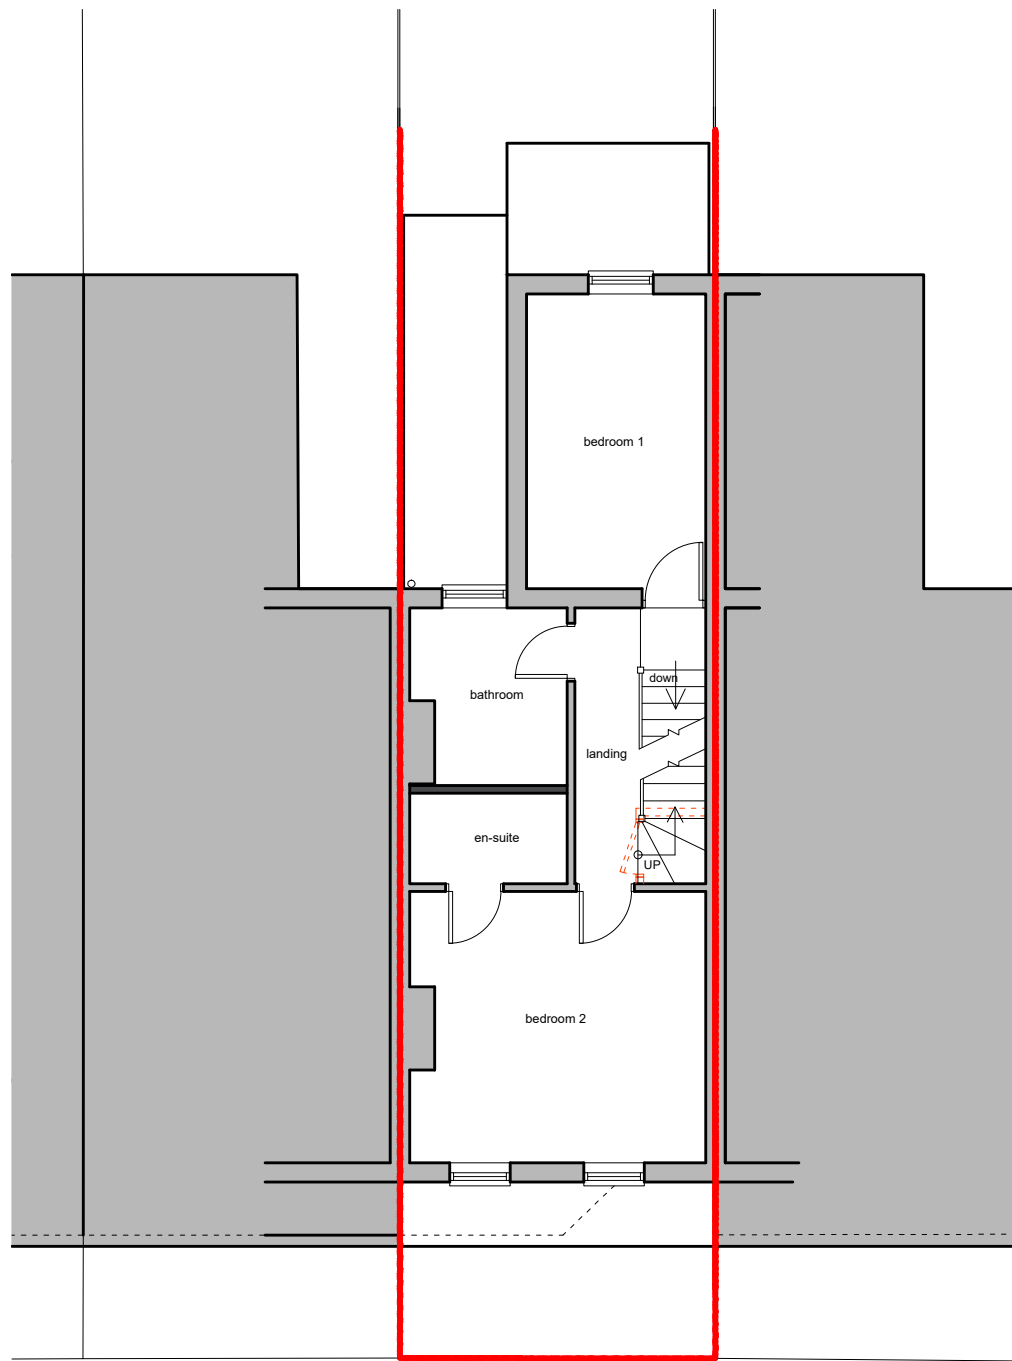


02 PROPOSED FIRST FLOOR PLAN
SCALE: 1:100

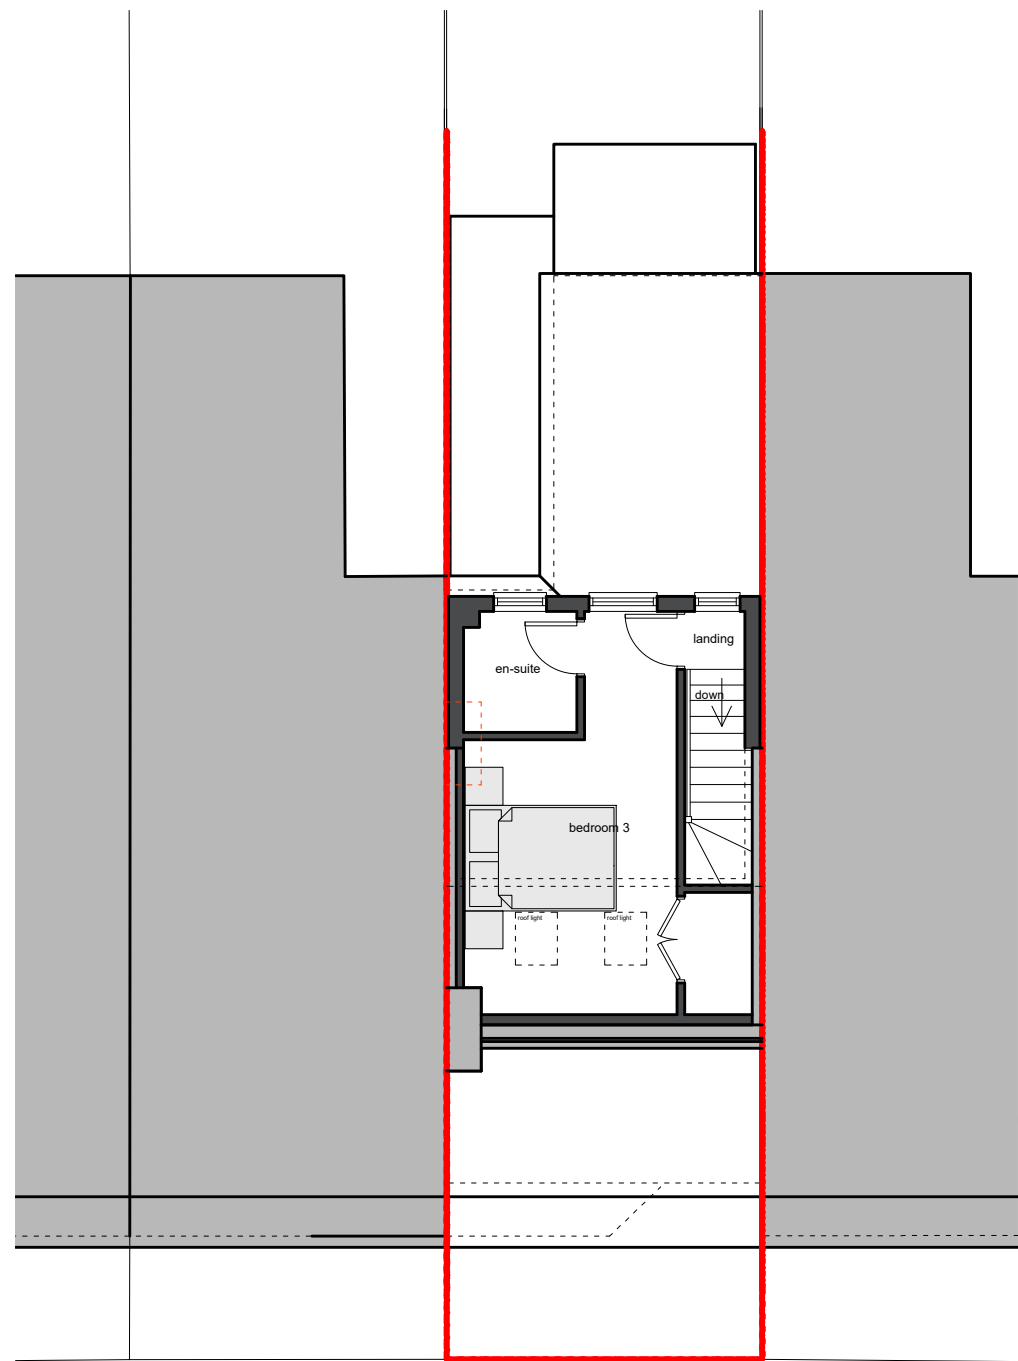


02 PROPOSED SECOND FLOOR PLAN
SCALE: 1:100

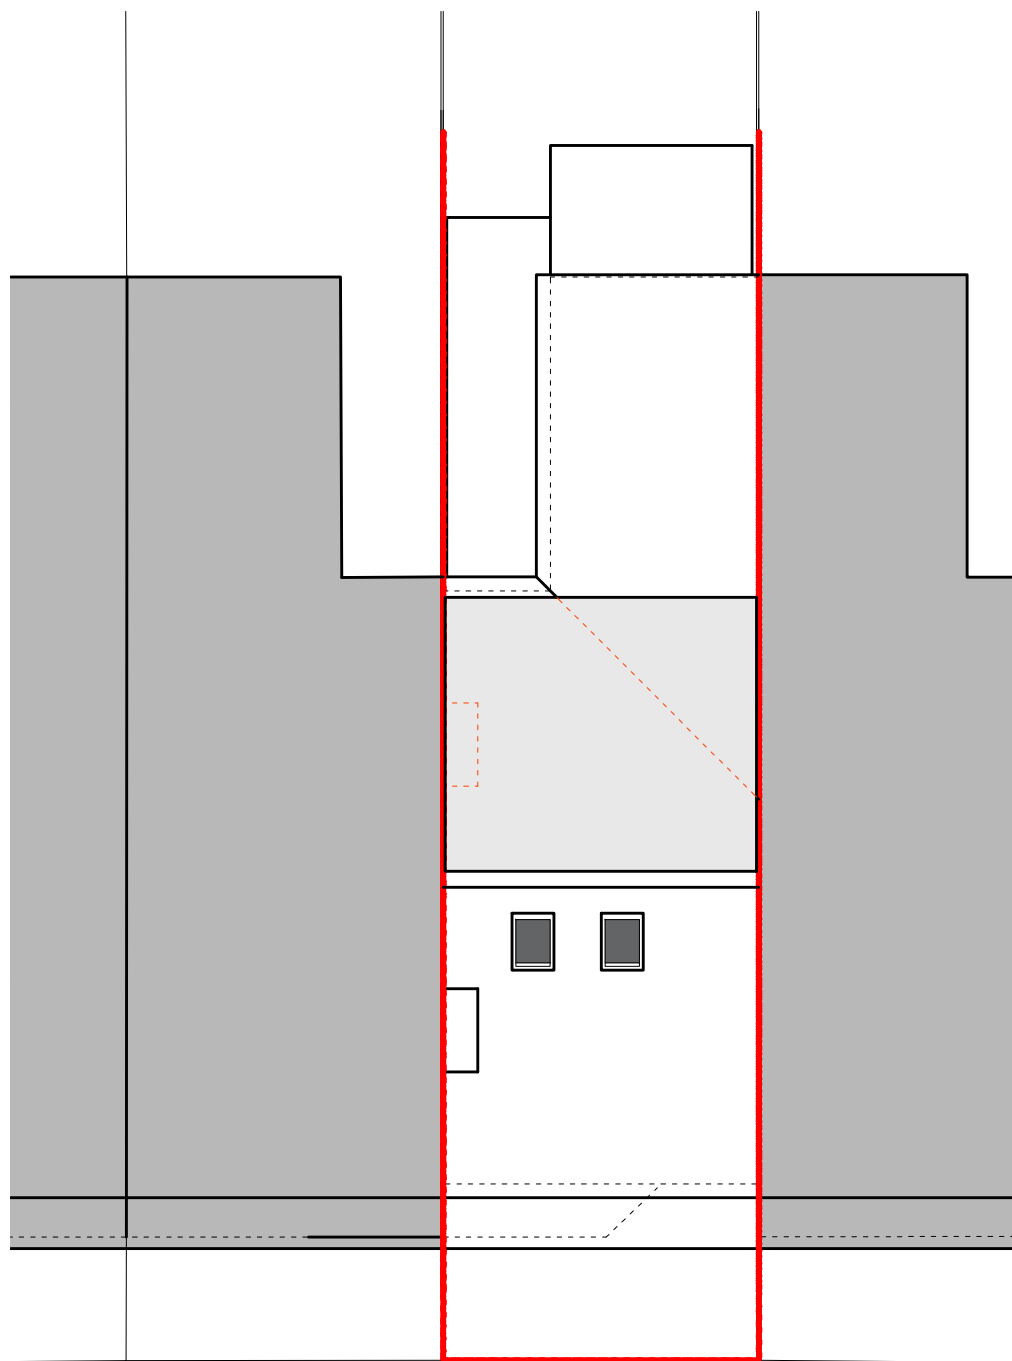


03 PROPOSED ROOF PLAN
SCALE: 1:100

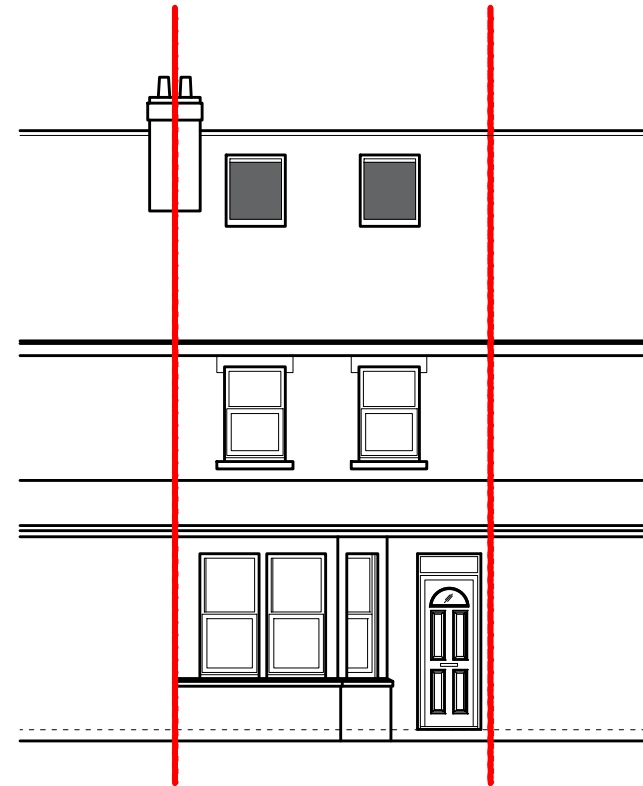


04 PROPOSED FRONT ELEVATION
SCALE: 1:100

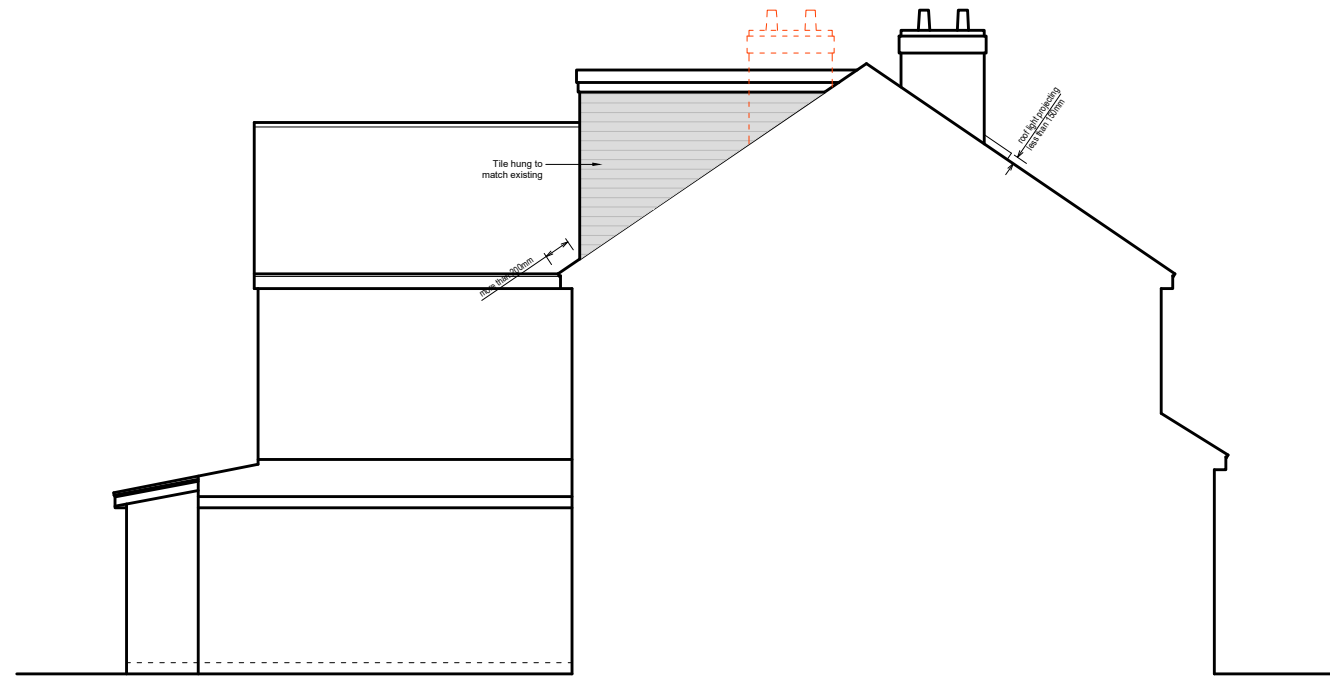

05 PROPOSED SIDE ELEVATION
SCALE: 1:100

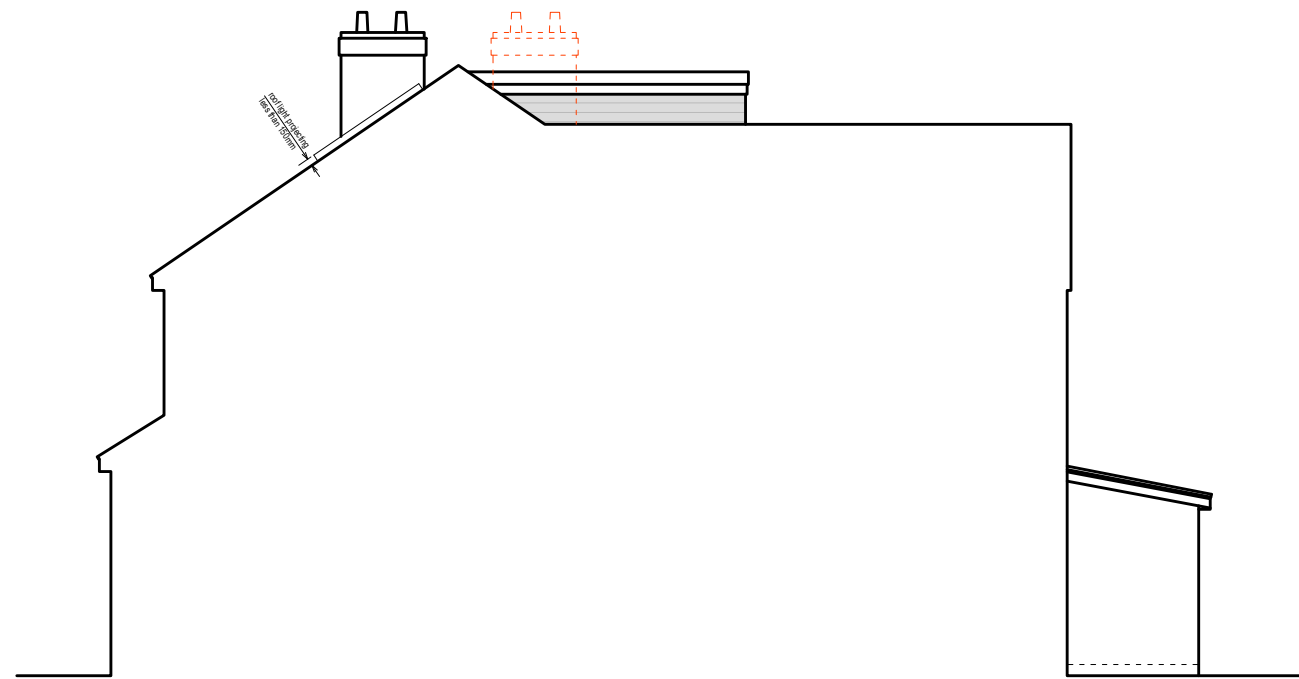


06 PROPOSED REAR ELEVATION
SCALE: 1:100

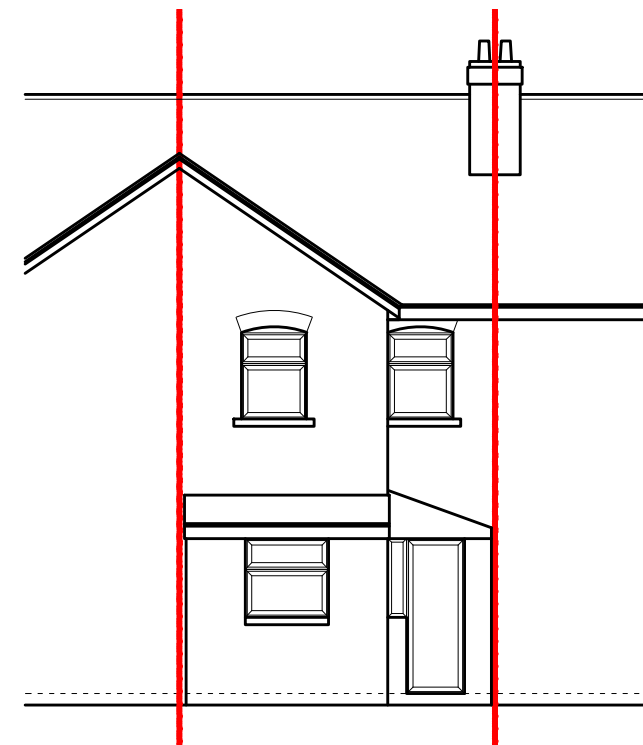

07 PROPOSED SIDE ELEVATION
SCALE: 1:100

BUILDING REG.

1. Scalable for planning purposes only. Do not scale of this drawing for construction.
2. All ATRIO ARCHITECTURE LTD drawings to be read in conjunction with written specification and all other consultant drawings.
3. All dimensions to be checked on site.
4. Any errors or omissions to be reported to ATRIO ARCHITECTURE immediately, prior to work being carried out.
5. This information is copyright protected.

 

- Key
- existing walls
 - proposed walls
 - demolitions
 - other land in applicant's ownership
 - site boundary

No.	Revisions	Date
-----	-----------	------

ATRIO
atrio architecture

Windsor House
Henley-on-Thames
Oxfordshire

t: 07715317658
e: info@atrioarch.co.uk
w: www.atrioarch.co.uk


company no. 16082571

Copyright

This drawing is the property of ATRIO ARCHITECTURE LTD. No disclosure or copy of it may be made without the written permission of ATRIO ARCHITECTURE LTD.

Project 60 Addison Road
Reading
RG1 8EN

Keyplan

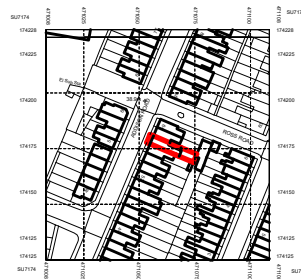

PROPOSED PLANS & ELEVATIONS

Job	Drawing No.		Rev.
10326	A-102		-
Drawn	Scales at A1	Scales at A3	Date
-	1:100	1:200	05/26