



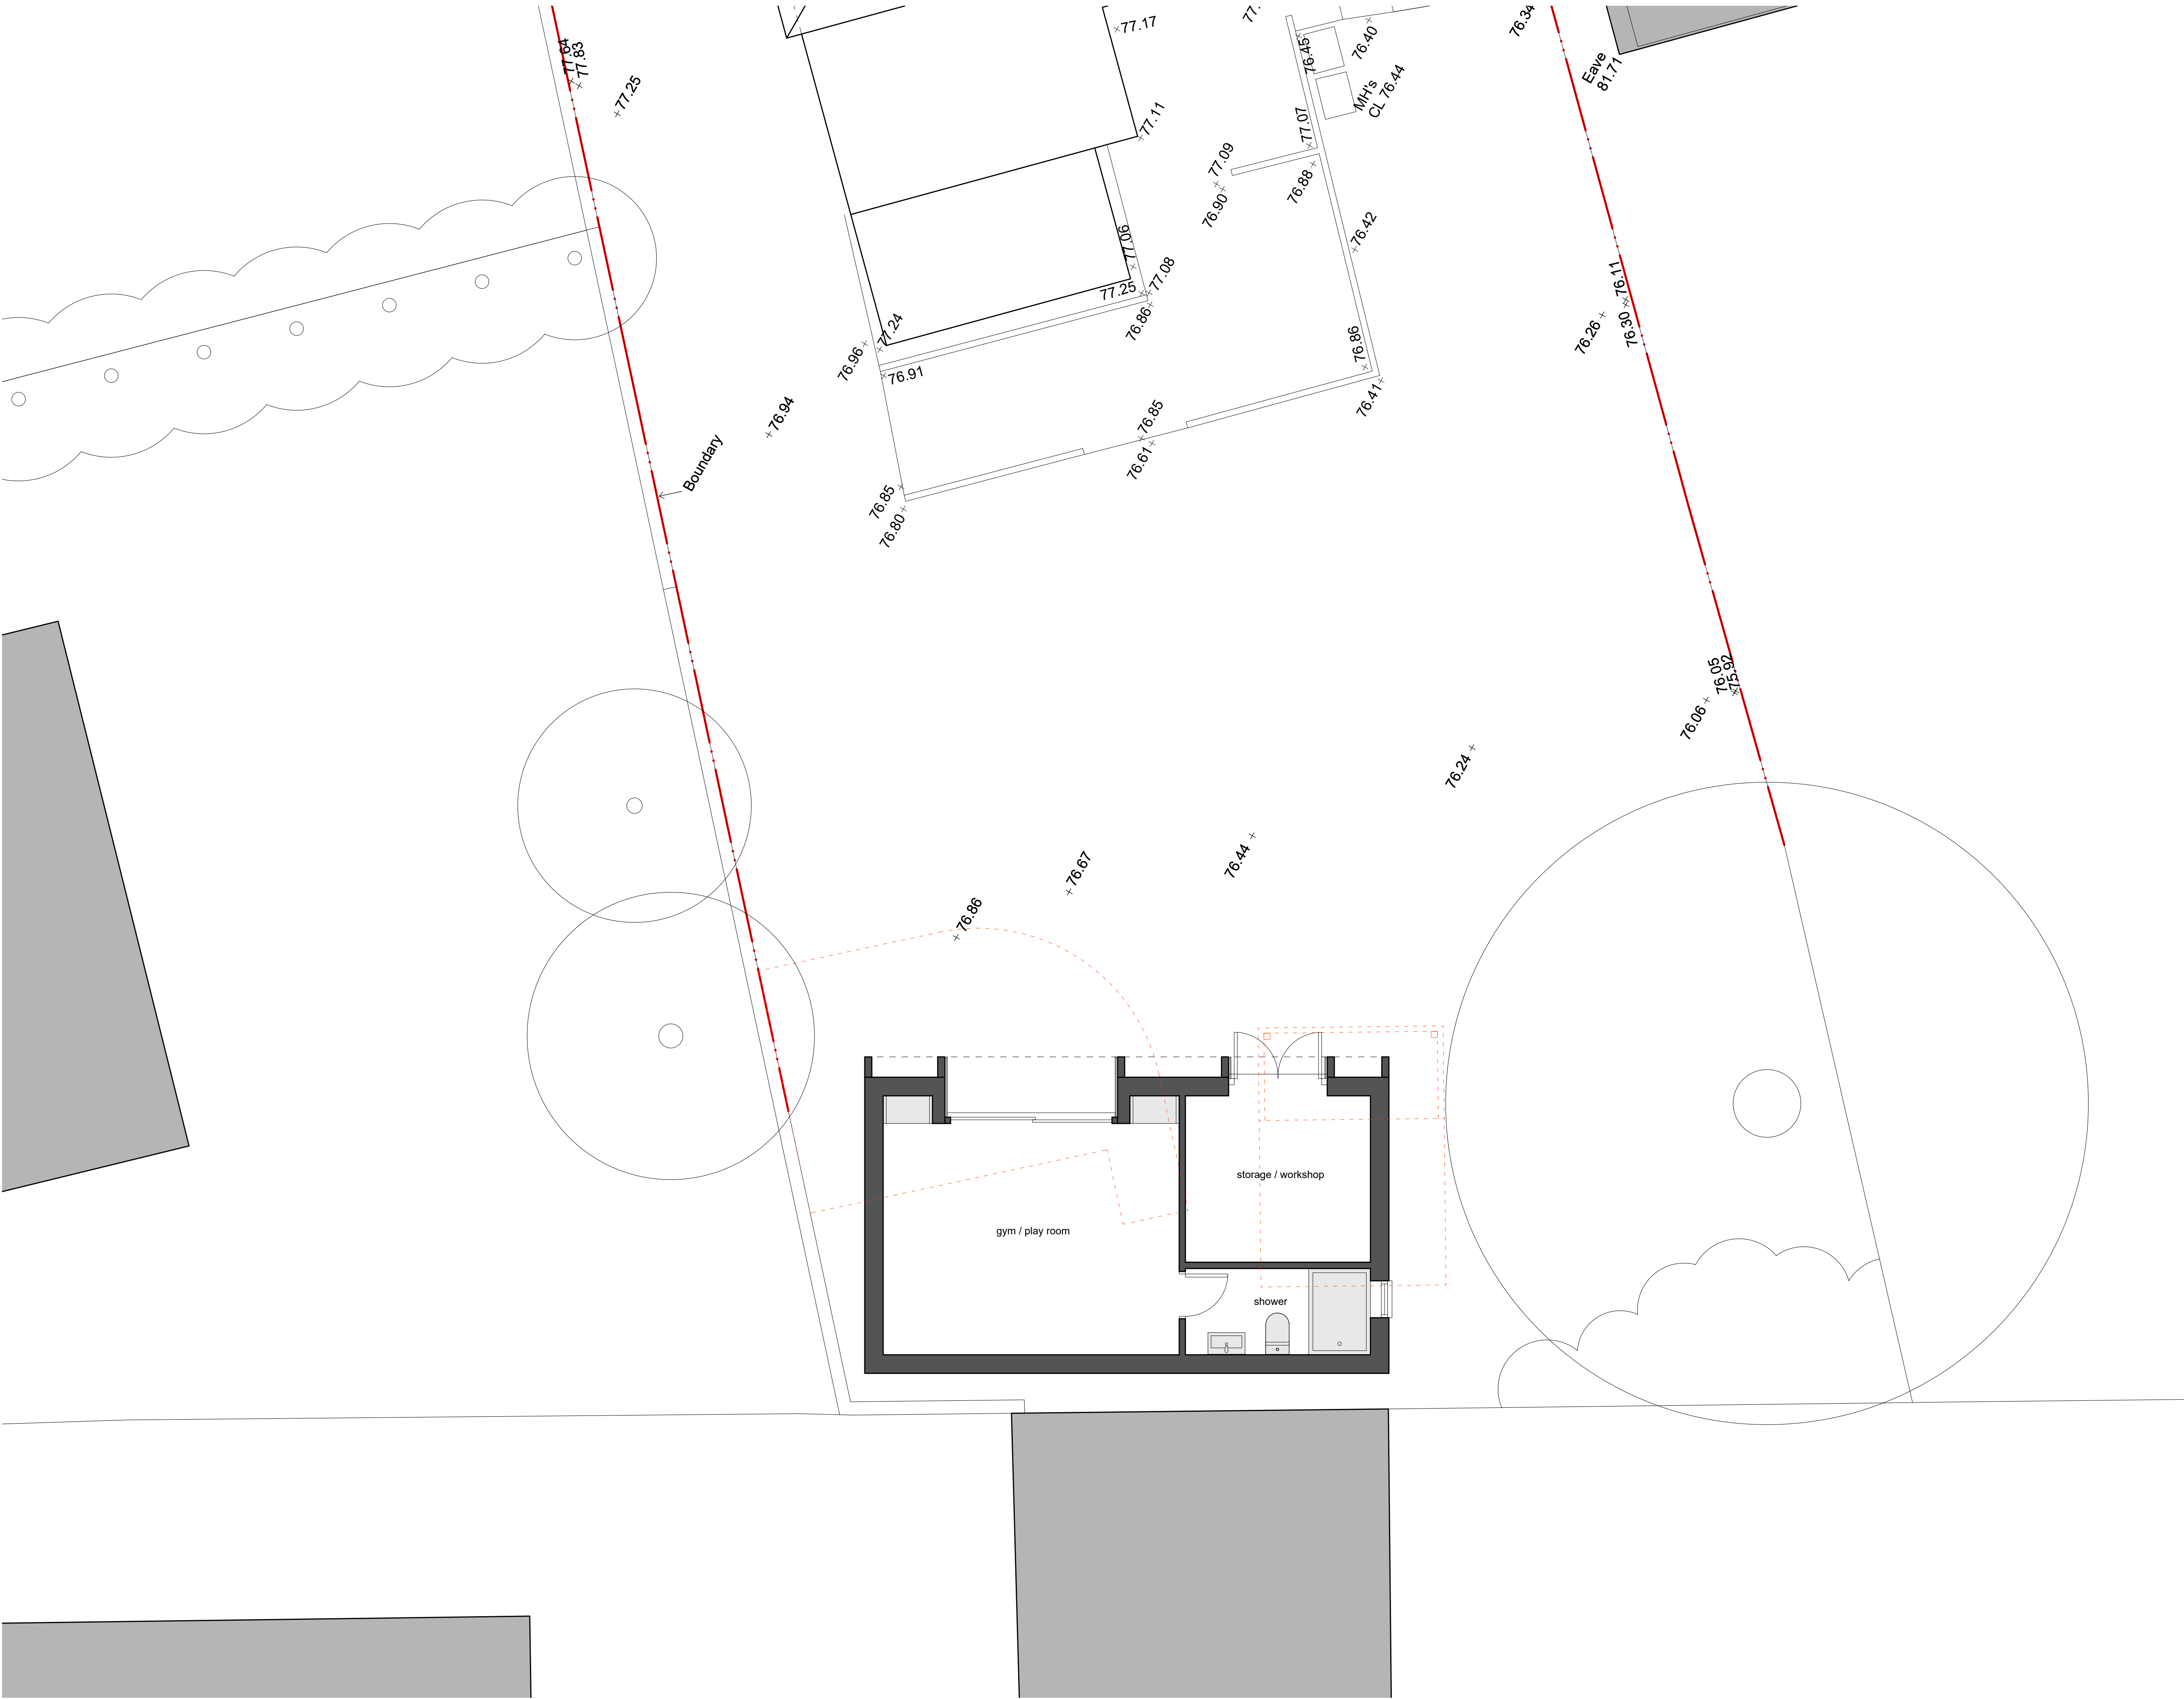

Status

PLANNING

1. Scaleable for planning purposes only. Do not scale of this drawing for construction.
2. All ATRIO ARCHITECTURE LTD drawings to be read in conjunction with written specification and all other consultant drawings.
3. All dimensions to be checked on site.
4. Any errors or omissions to be reported to ATRIO ARCHITECTURE immediately, prior to work being carried out.
5. This information is copyright protected.

 

Key

- existing walls
- proposed walls
- demolitions
- other land in applicant's ownership
- site boundary

No.	Revisions	Date
-----	-----------	------

ATRIO
atrio architecture

Windsor House
Henley-on-Thames
Oxfordshire


t: 07715317658
e: info@atrioarch.co.uk
w: www.atrioarch.co.uk

company no. 16082571

Copyright

This drawing is the property of ATRIO ARCHITECTURE LTD. No disclosure or copy of it may be made without the written permission of ATRIO ARCHITECTURE LTD.

Project 33 The Horse Close
Emmer Green
Reading
RG4 8TT

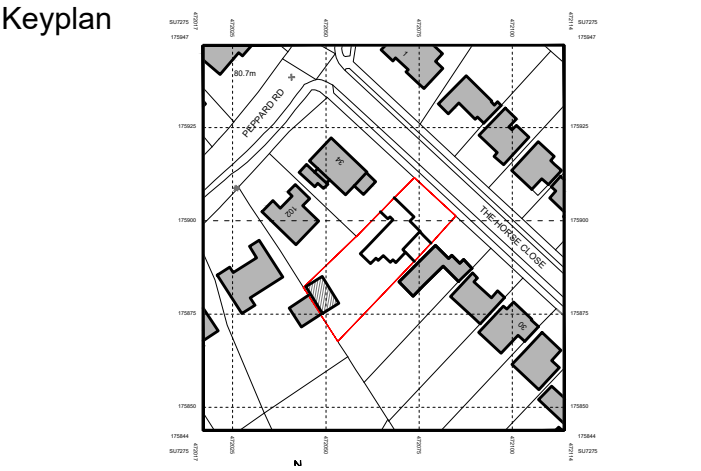

Title

PROPOSED GROUND
FLOOR PLAN

Job	Drawing No.	Rev.	
01624	A-103	-	
Drawn	Scales at A1	Scales at A3	Date
-	1:50	1:100	05/26