
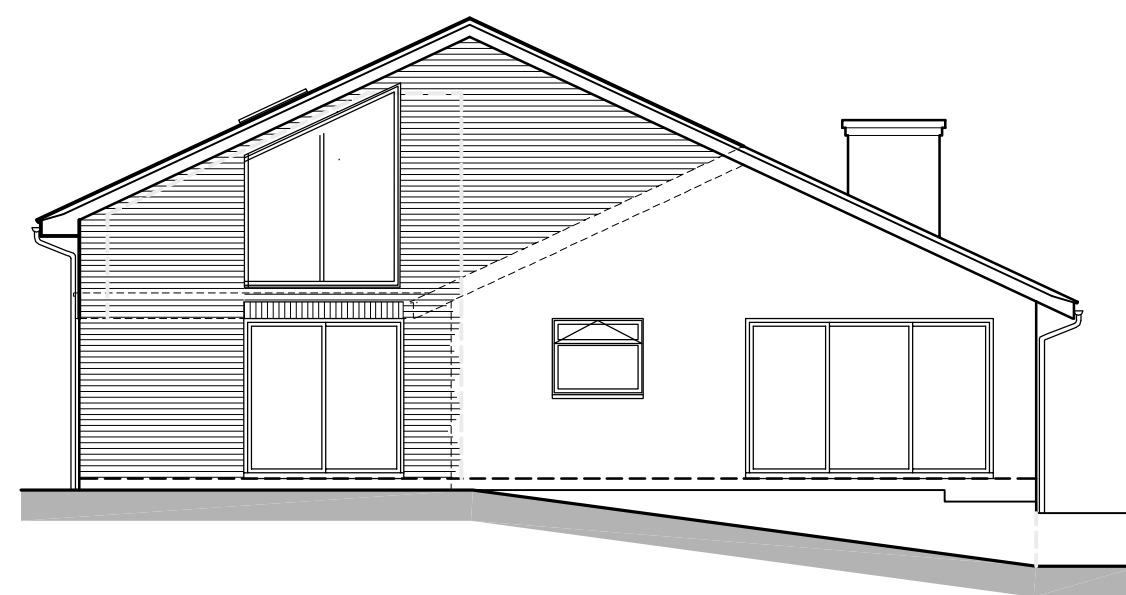
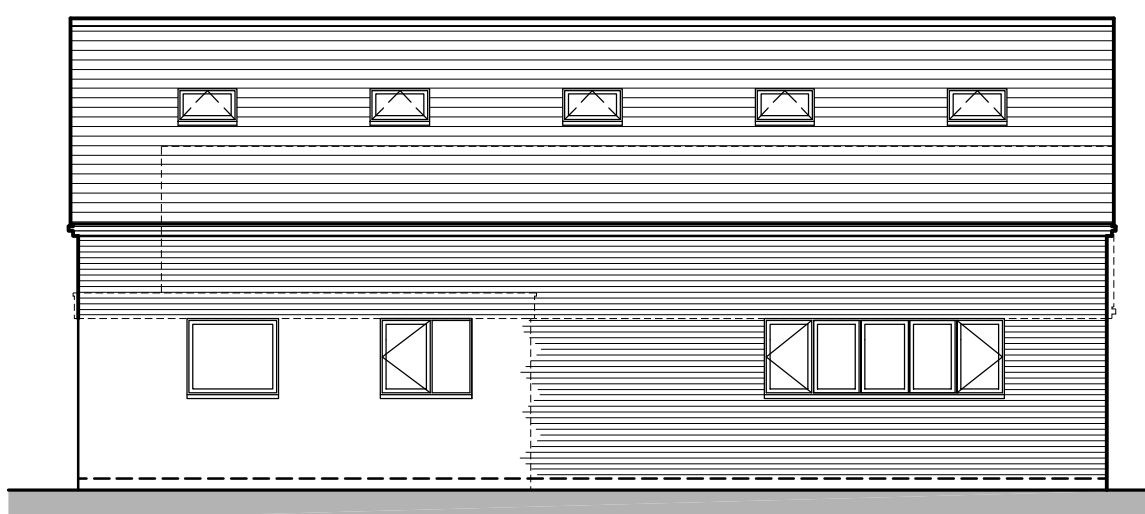
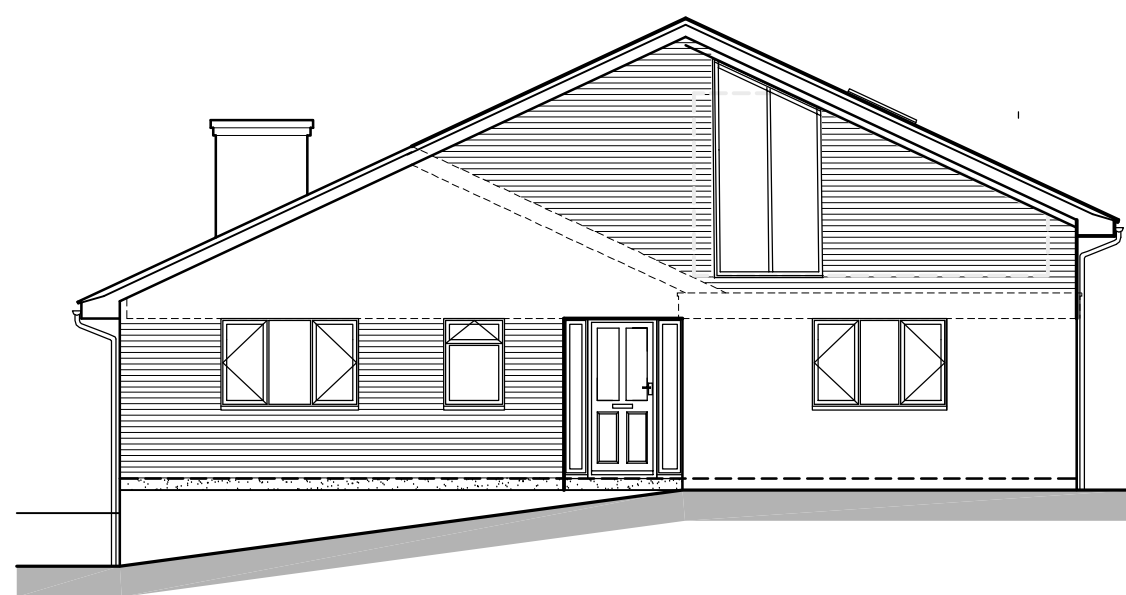


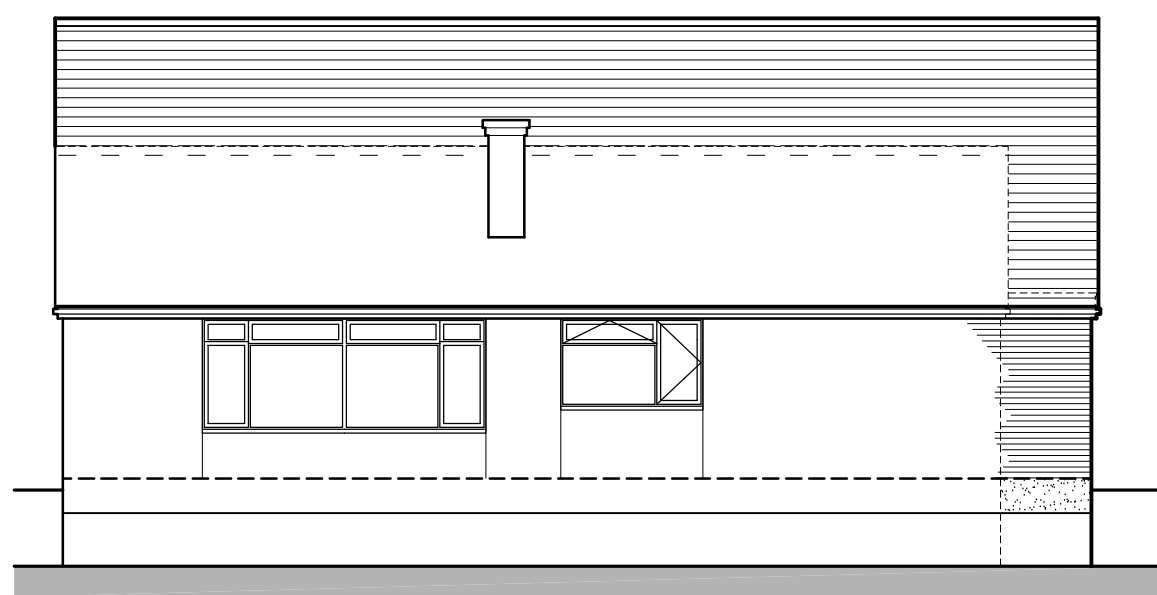


0 1 2 3 Metres
SCALE BAR @ 1-100
Proposed Rear Elevation


0 1 2 3 Metres
SCALE BAR @ 1-100
Proposed Side Elevation

0 1 2 3 Metres
SCALE BAR @ 1-100
Proposed Front Elevation


0 1 2 3 Metres
SCALE BAR @ 1-100
Proposed Side Elevation

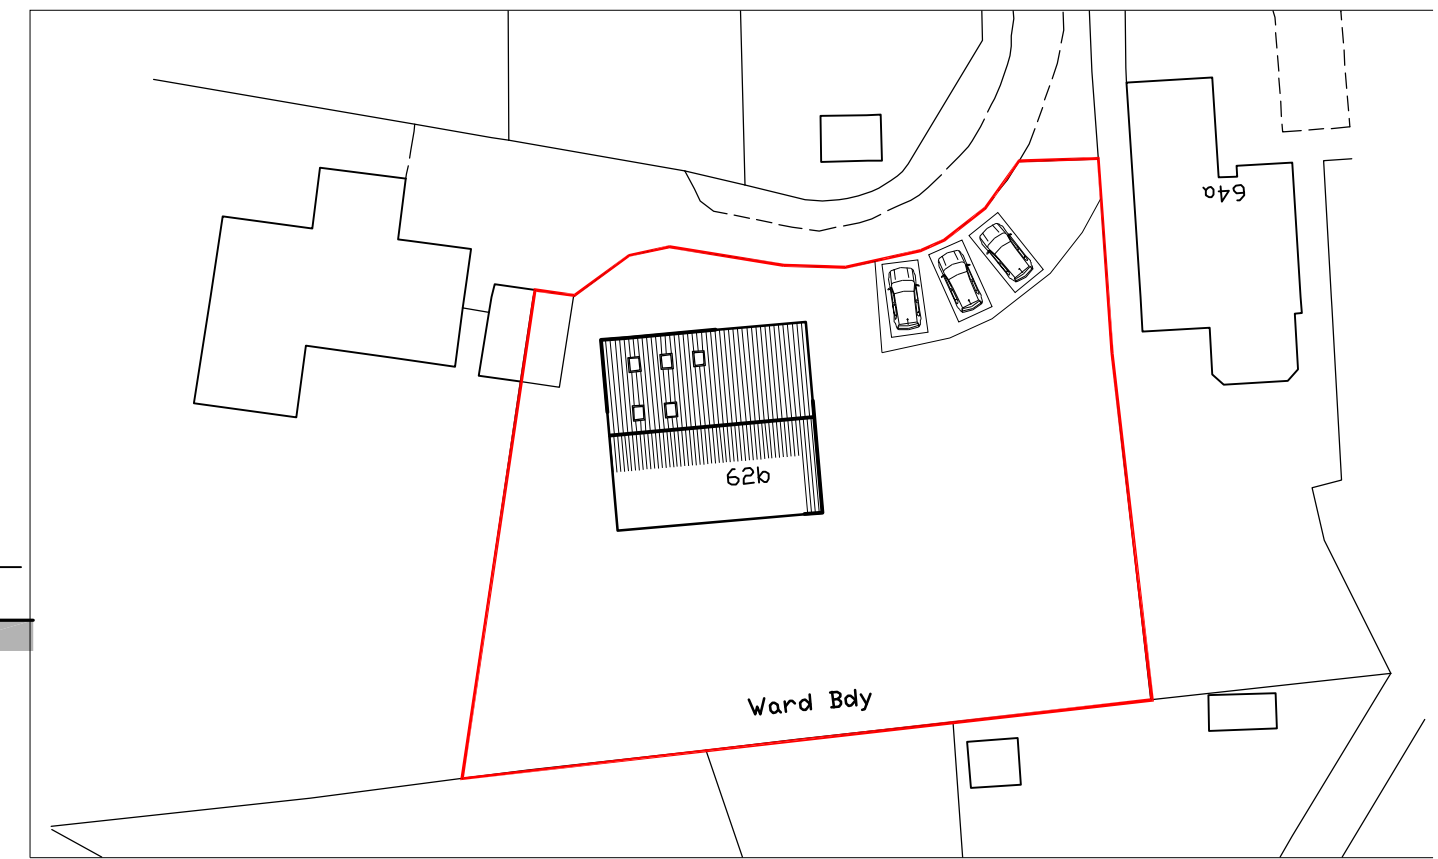


0 10 20 30 Metres
SCALE BAR @ 1-500

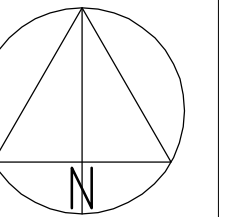

Block Plan I-500

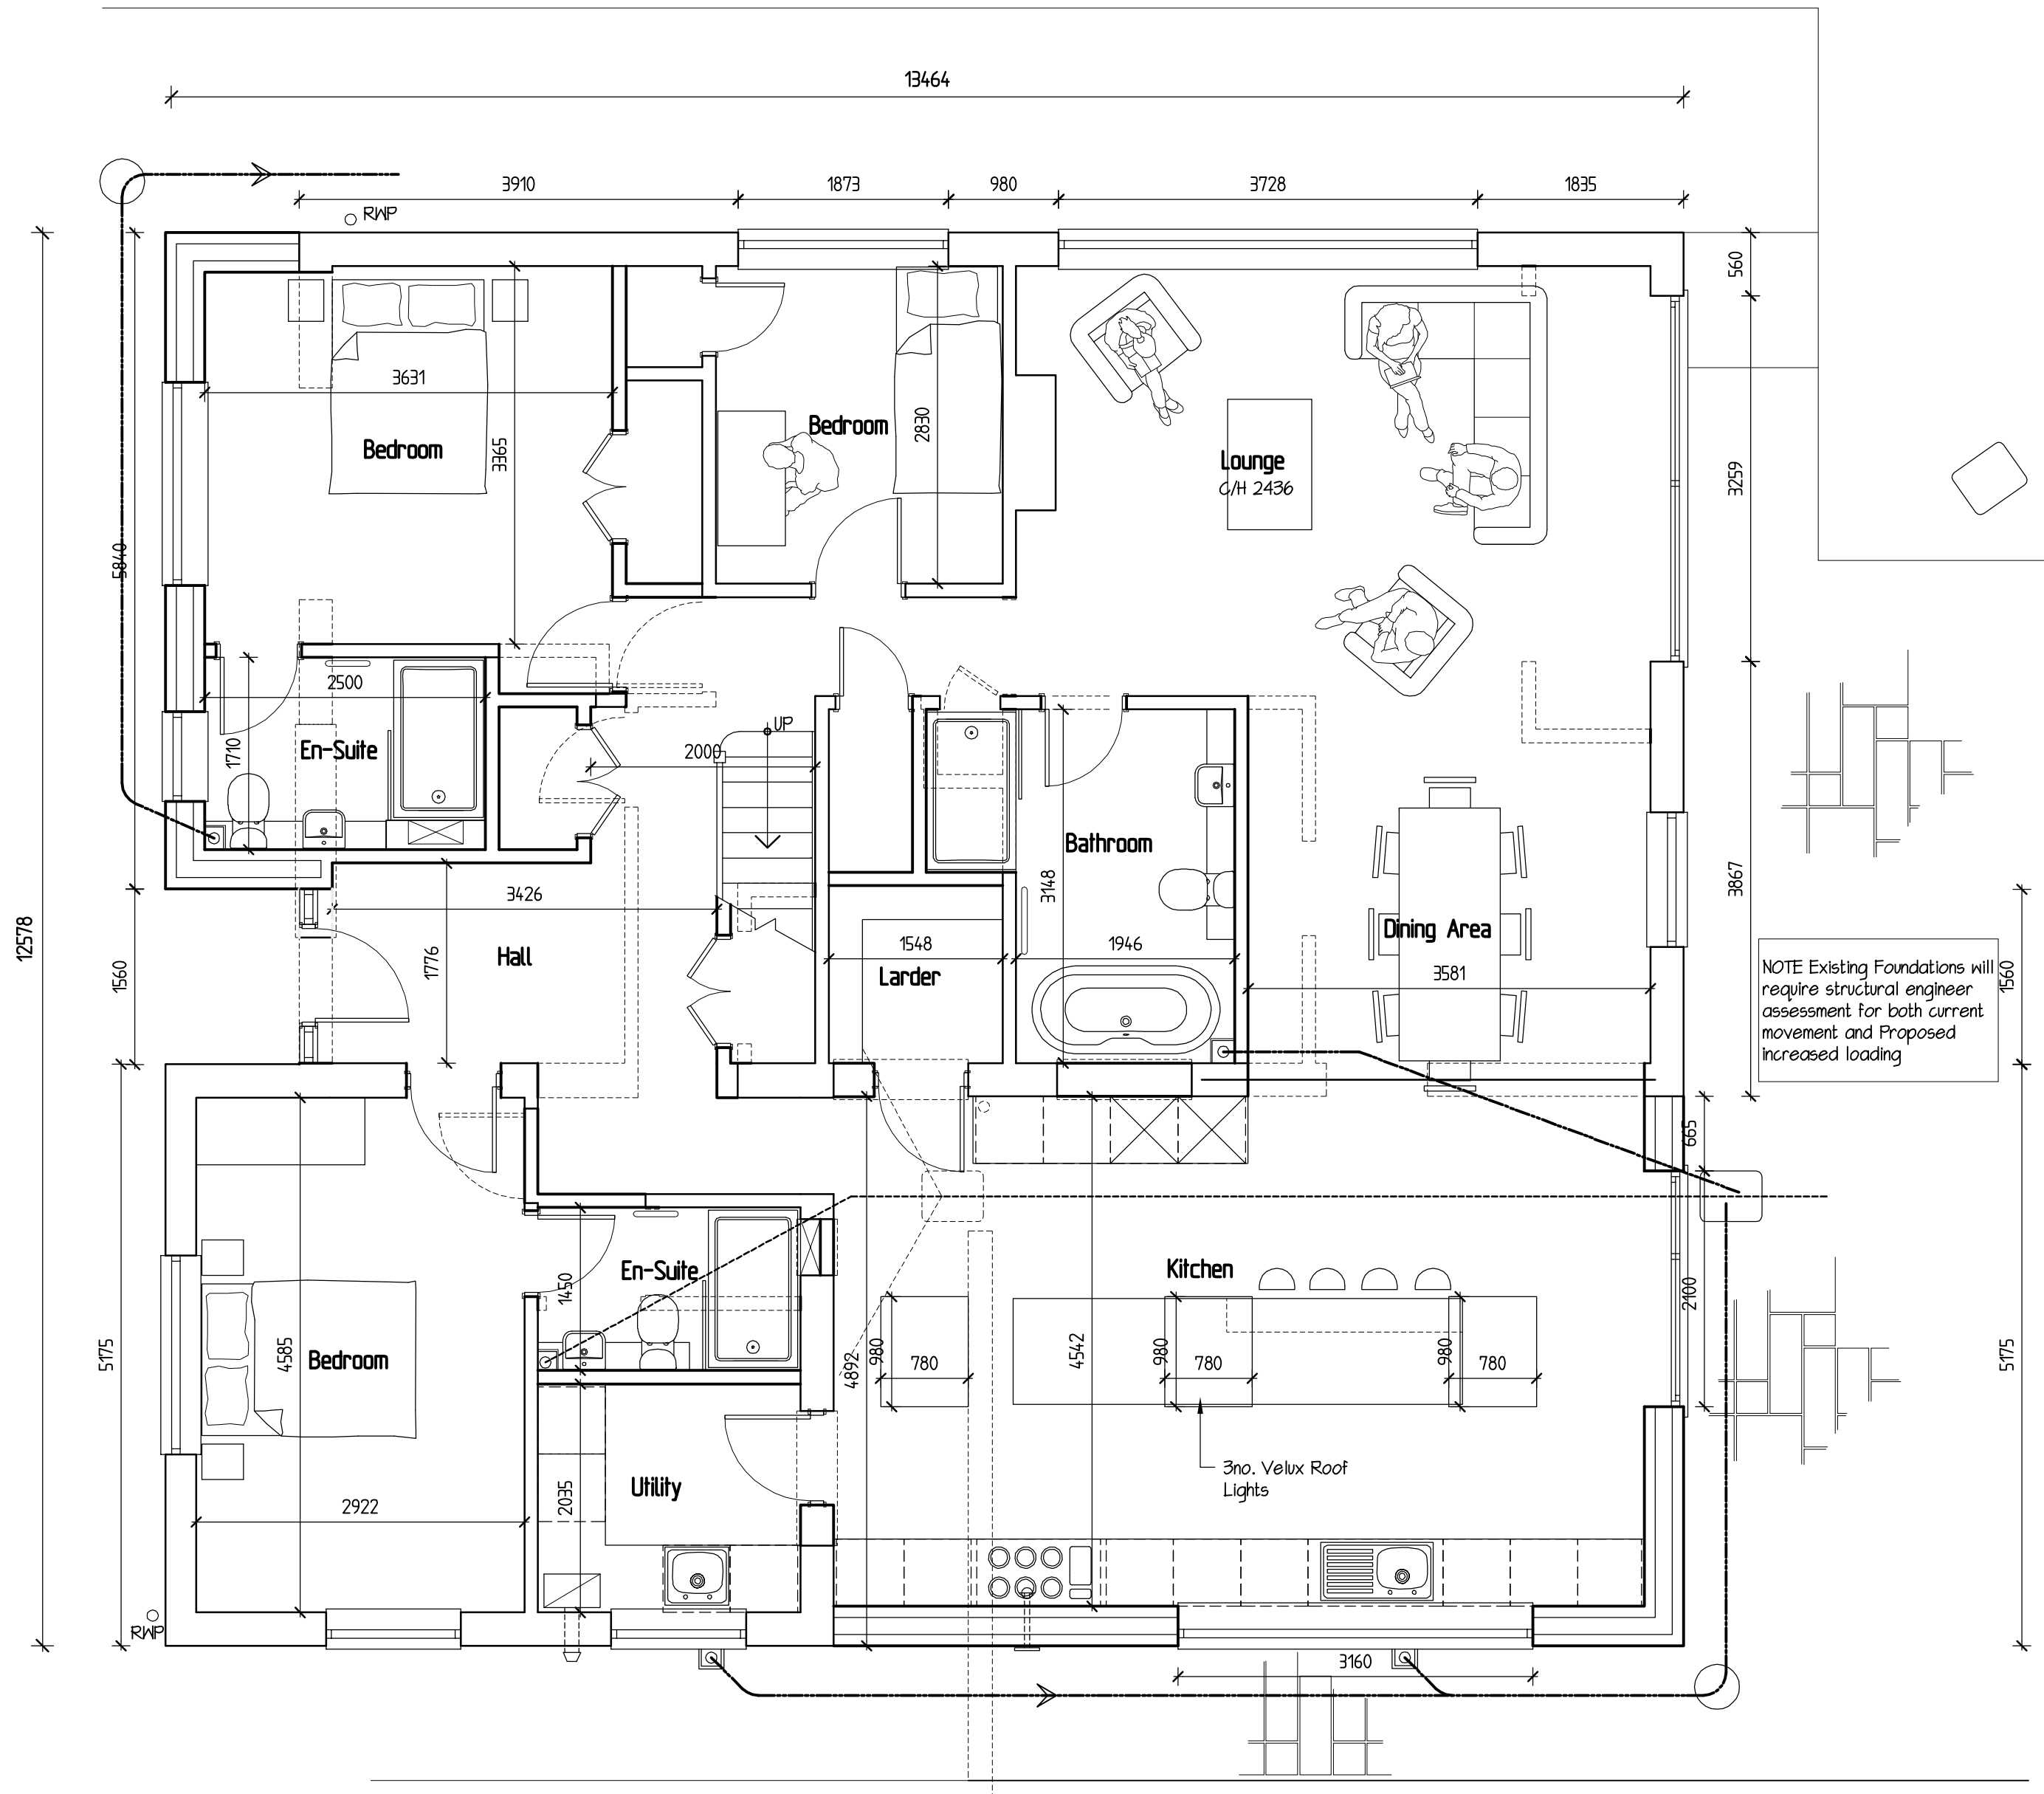

0 1 2 3 Metres
SCALE BAR @ 1-50
Proposed Ground Floor Plan

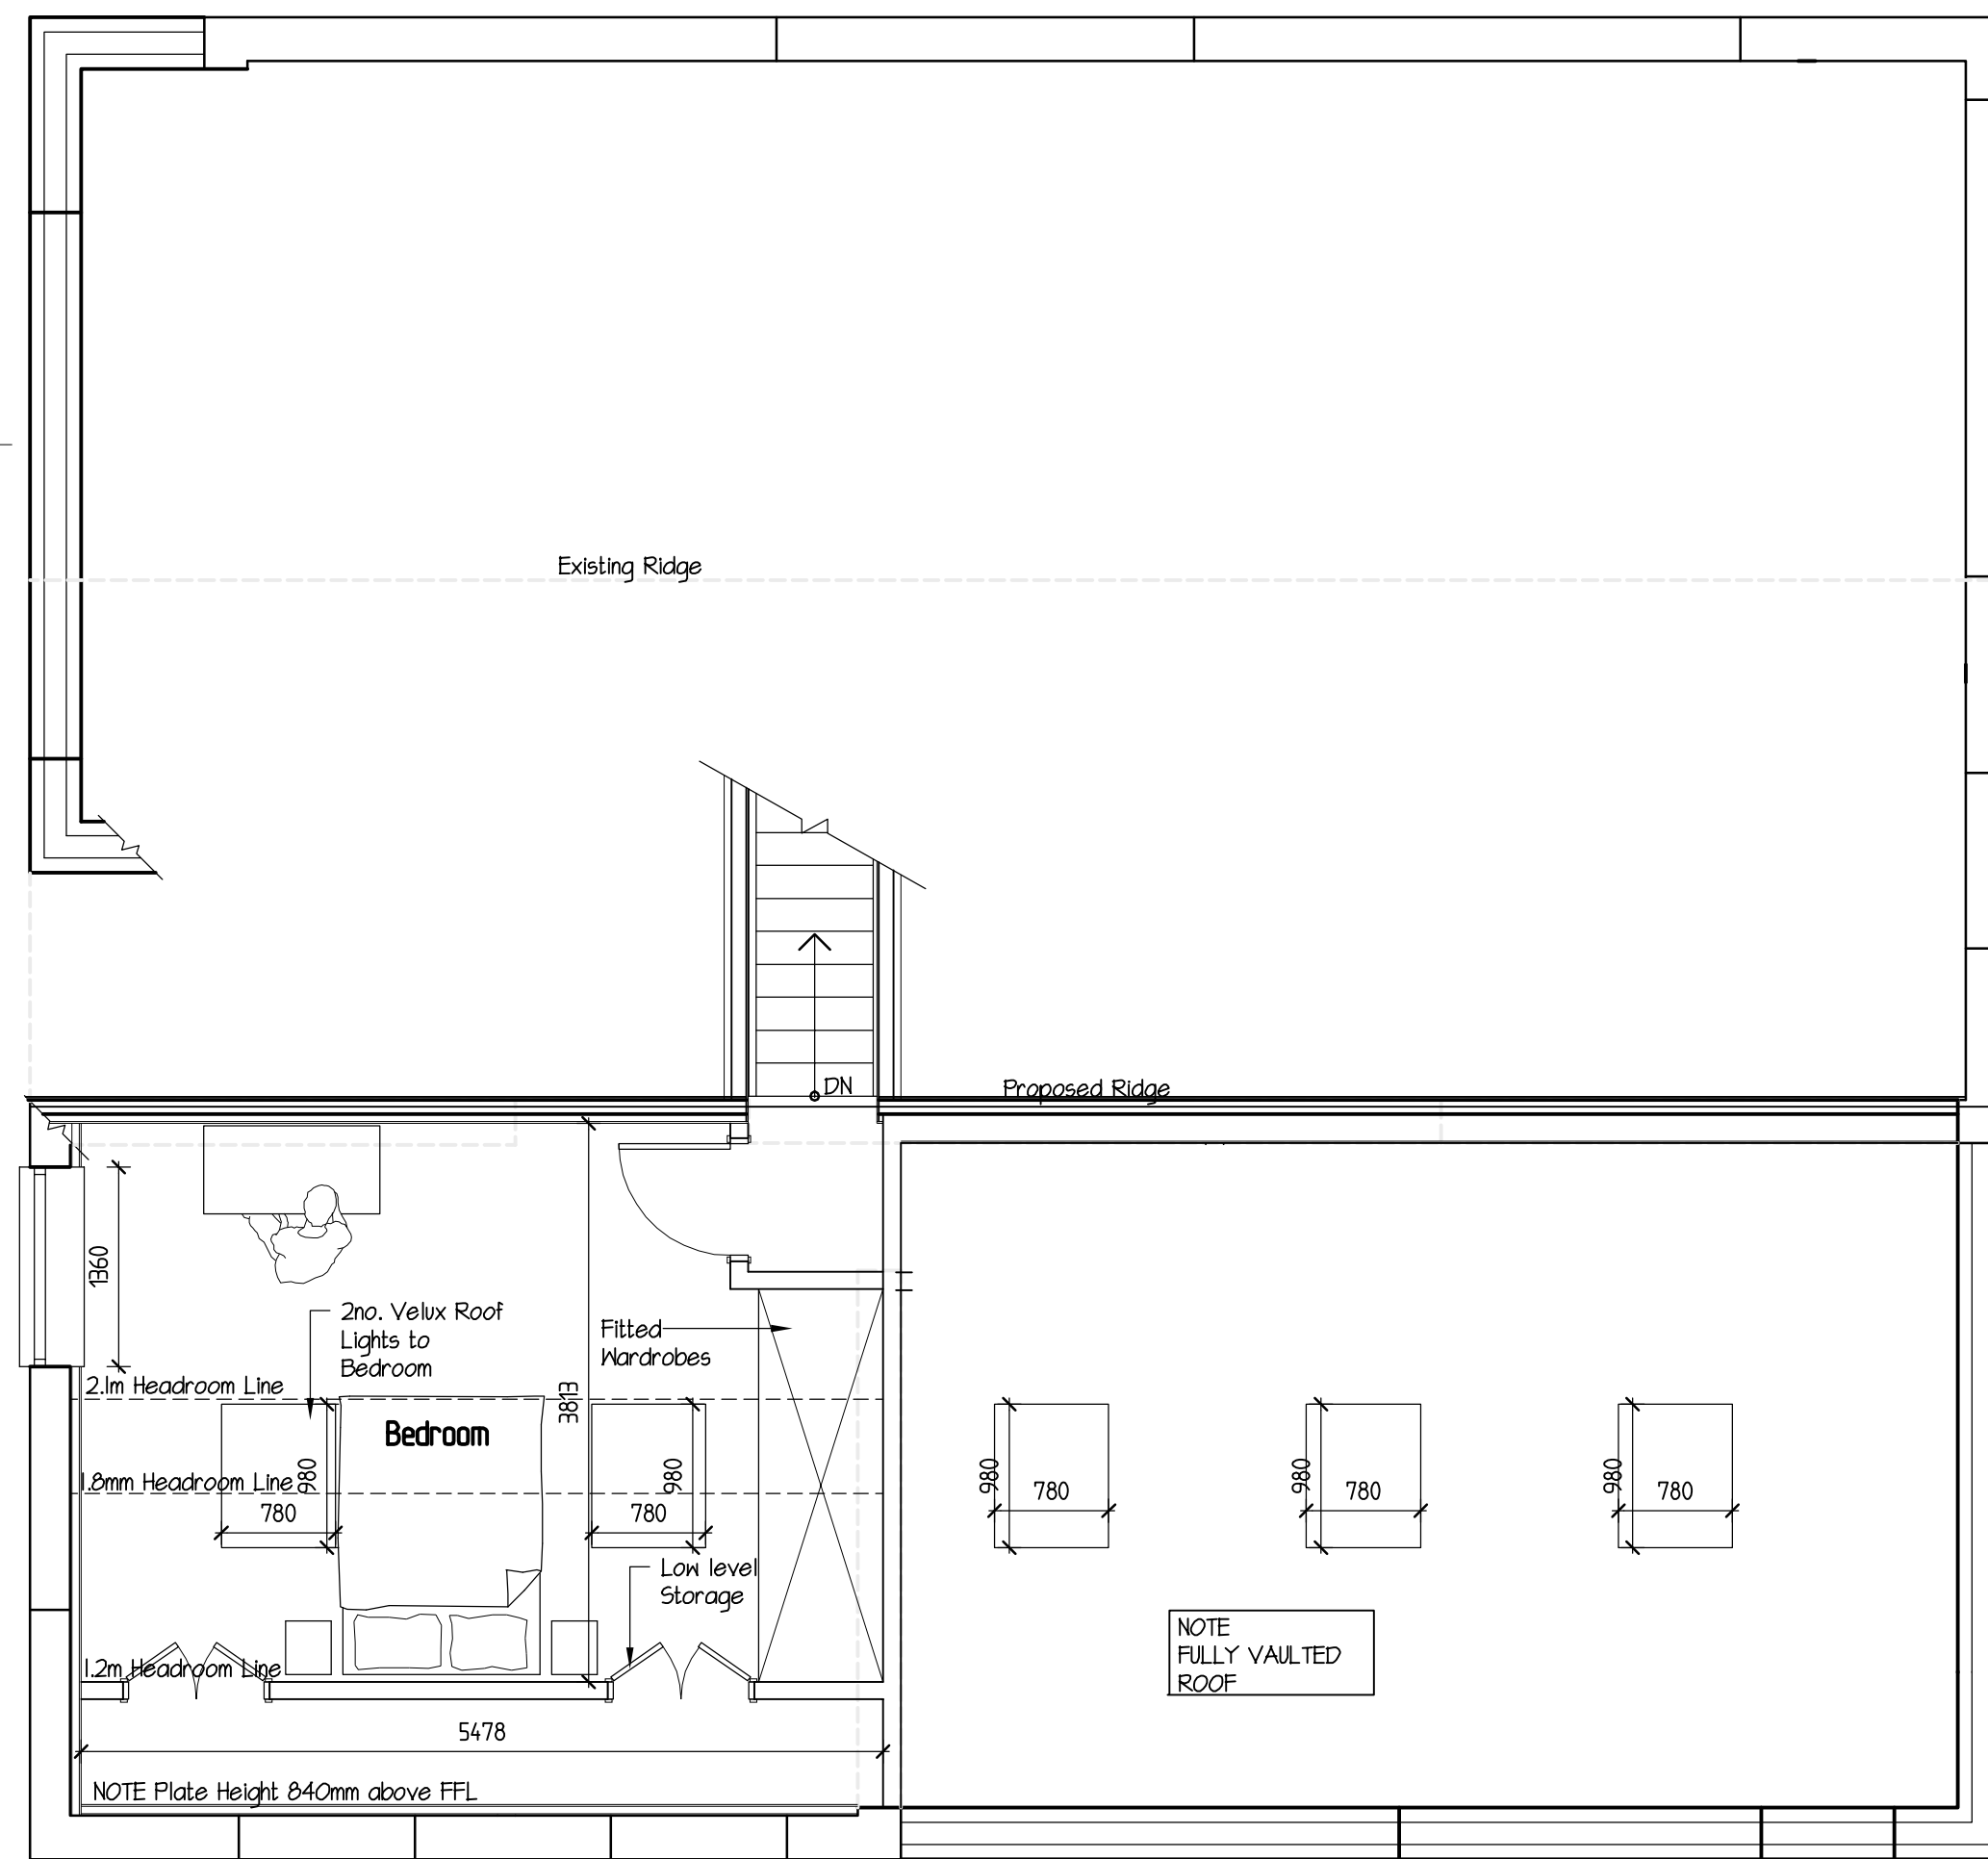

0 1 2 3 Metres
SCALE BAR @ 1-50
Proposed First Floor Plan

GREG Farrell
Building & Design Consultant
Planning, Building Regulations & Structural Design

43 Wendover Way,
Tilehurst, Reading,
Berkshire RG30 4RU
Tel & Fax: 0118 941 6249
Mobile: 07967 009862
greg@gregfarrell.co.uk

Rev.	Description	Date
A	Clients updates added	22-04-2026
B	Elevation updates added	8-5-2026
C	Clients updates added	11-5-2026

JOB TITLE
**62b Cockney Hill
Tilehurst**

TITLE
Proposed Plans & Elevations

SCALE 1:50 1:100 DATE April 2026 DRAWING No. 03 C