



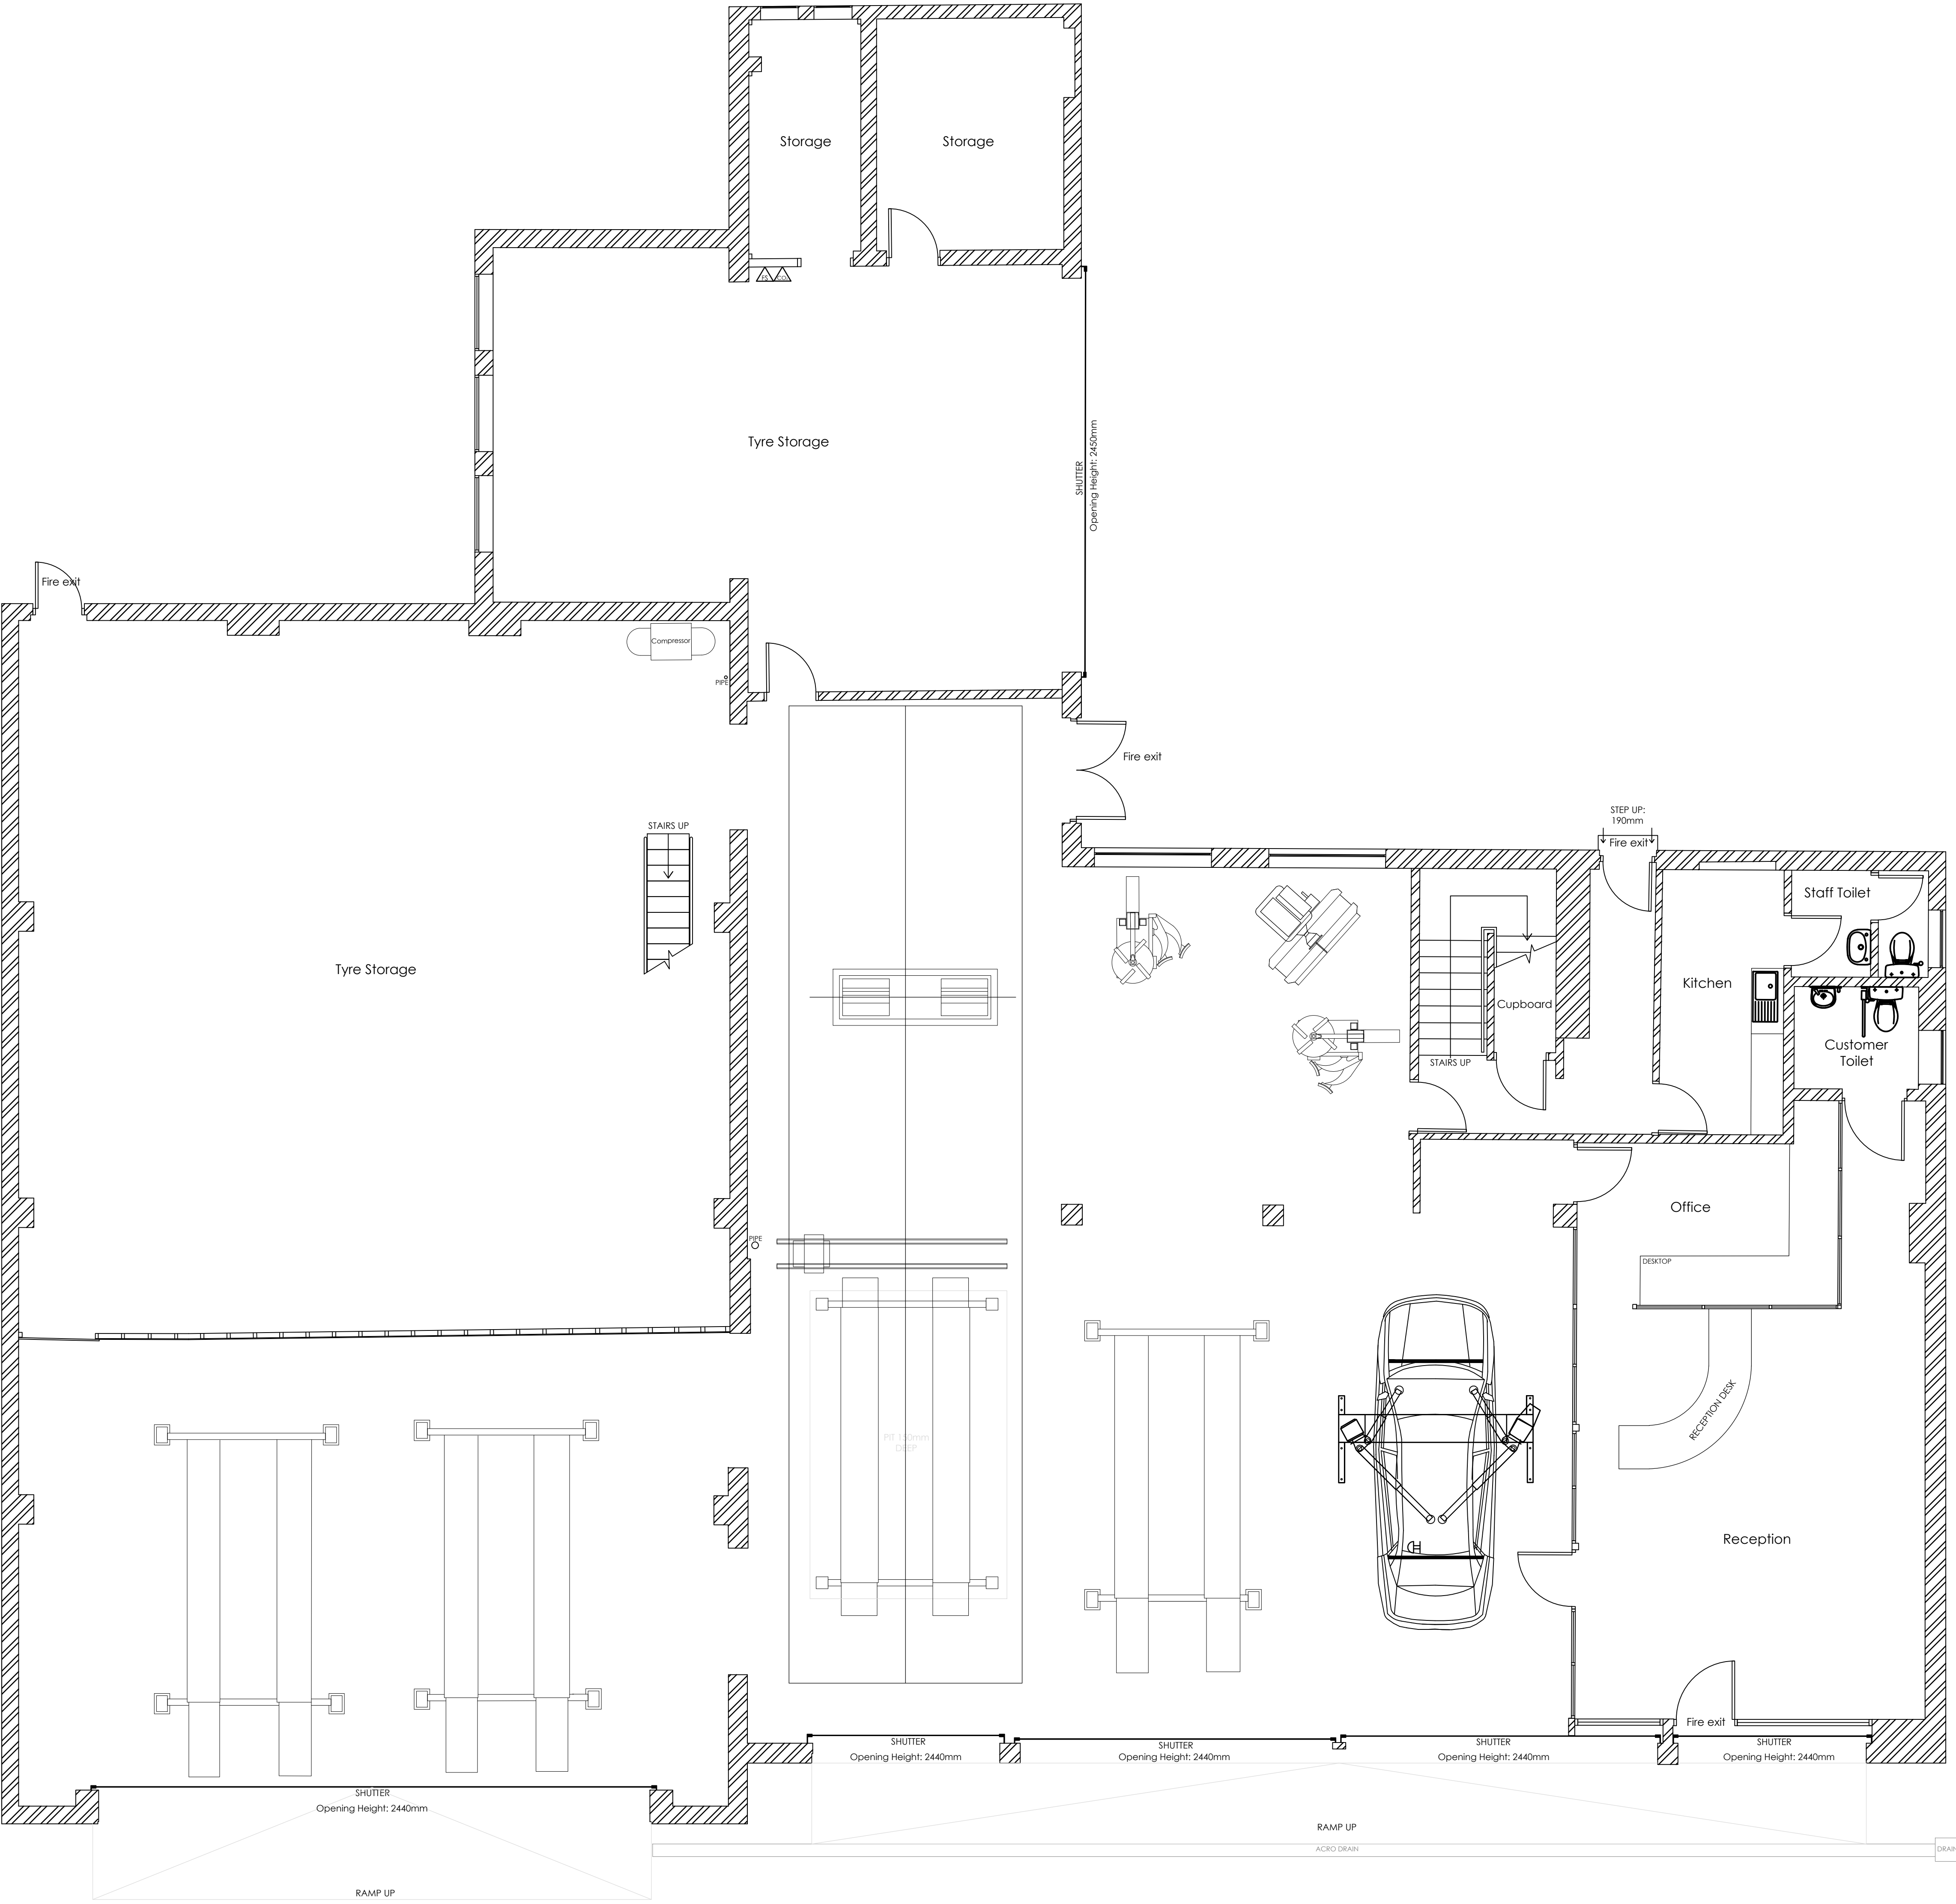

EXISTING GROUND FLOOR

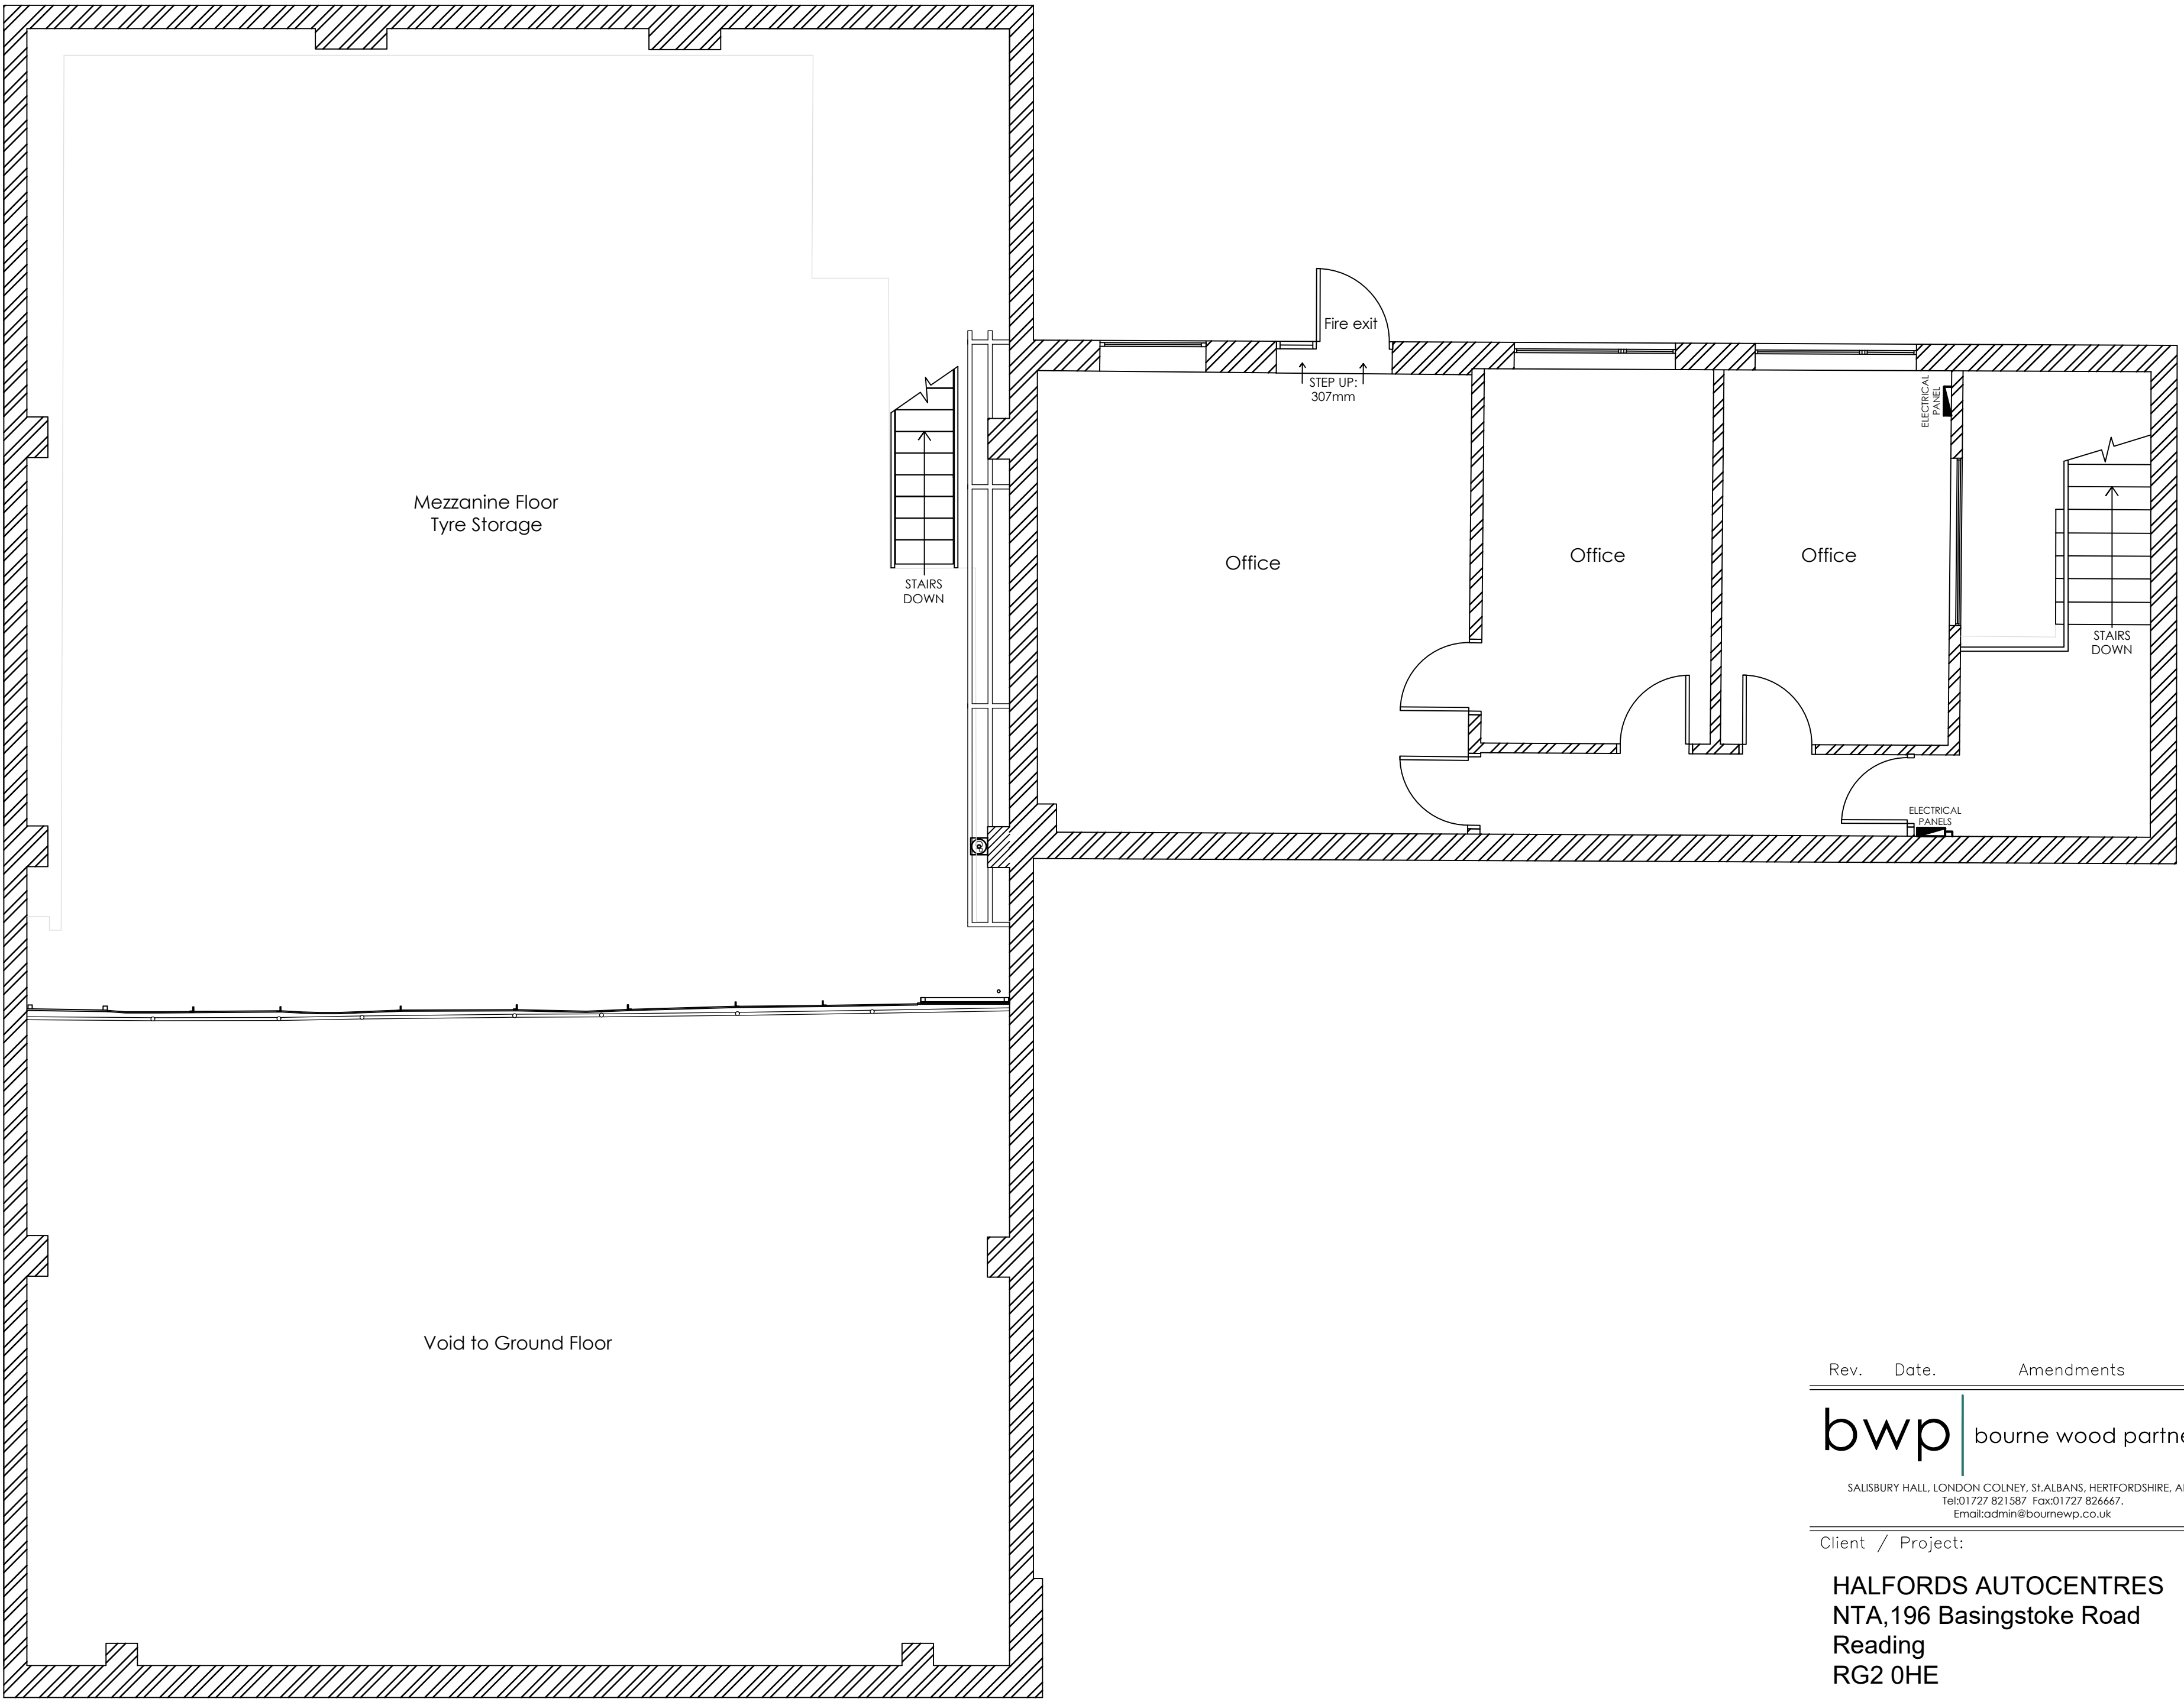

EXISTING FIRST FLOOR

NOTE: This drawing is subject to copyright, no portion is to be used without prior consent. This scheme is subject to Town Planning, Building Regulations and all other necessary consents. Dimensions, Areas and levels where given are subject to a site survey and are to be checked on site prior to construction.

This project falls under the Construction Design and Management Regulations 2015 whether domestic or commercial.

As the client you have specific duties under these regulations. These duties are a legal requirement.

For information on your responsibilities please go to www.HSE.gov.uk then CDM Regulations 2015.

5m @ scale1:50

Rev.	Date.	Amendments
bwp bourne wood partnership		
SALSBURY HALL LONDON COLNEY, SALISBURY, WILTSHIRE, AL2 1BU. TEL: 01753 851807 FAX: 01753 856667 Email:admin@bournewp.co.uk		
Client / Project:		
HALFORDS AUTOCENTRES NTA, 196 Basingstoke Road Reading RG2 0HE		
Drawing Title:		
Existing Floor Plans		
Drawn By:	Date: May 2026	
Scale: 1 : 50	Size: A0	
Job / Drawing Number: 2217 PD70	Revision: -	
Project Management And Cost Control Of Construction Projects		