




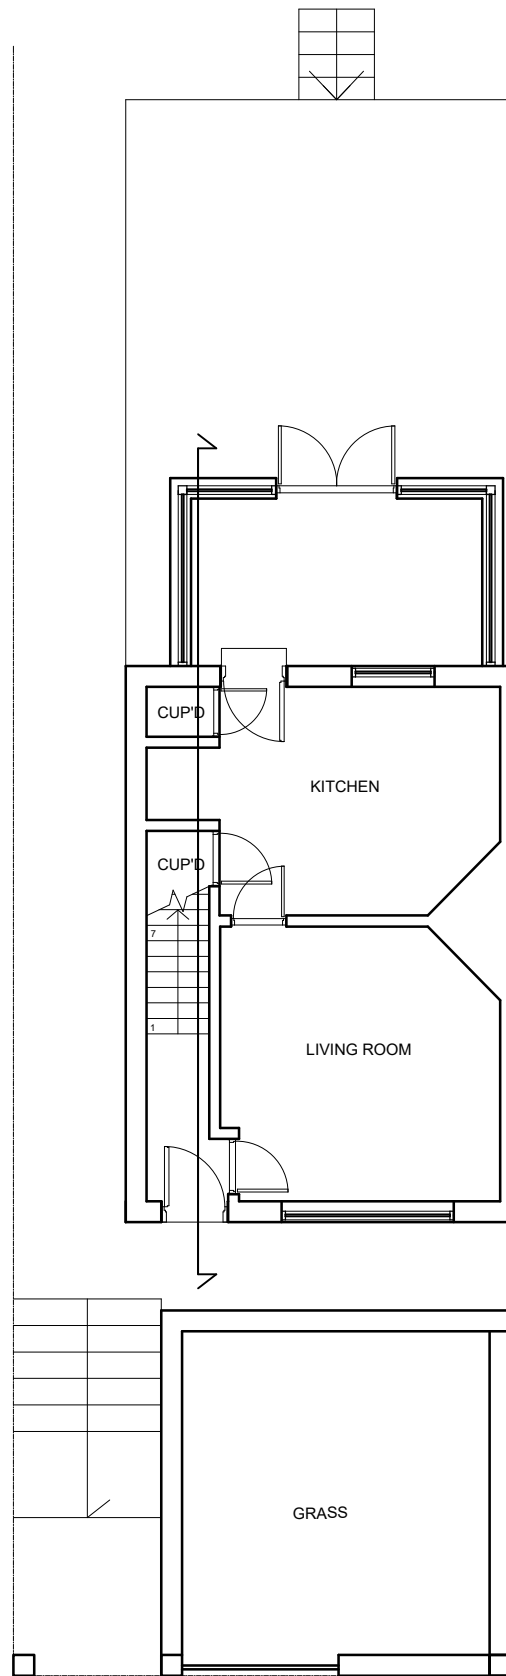



EXISTING GROUND FLOOR PLAN

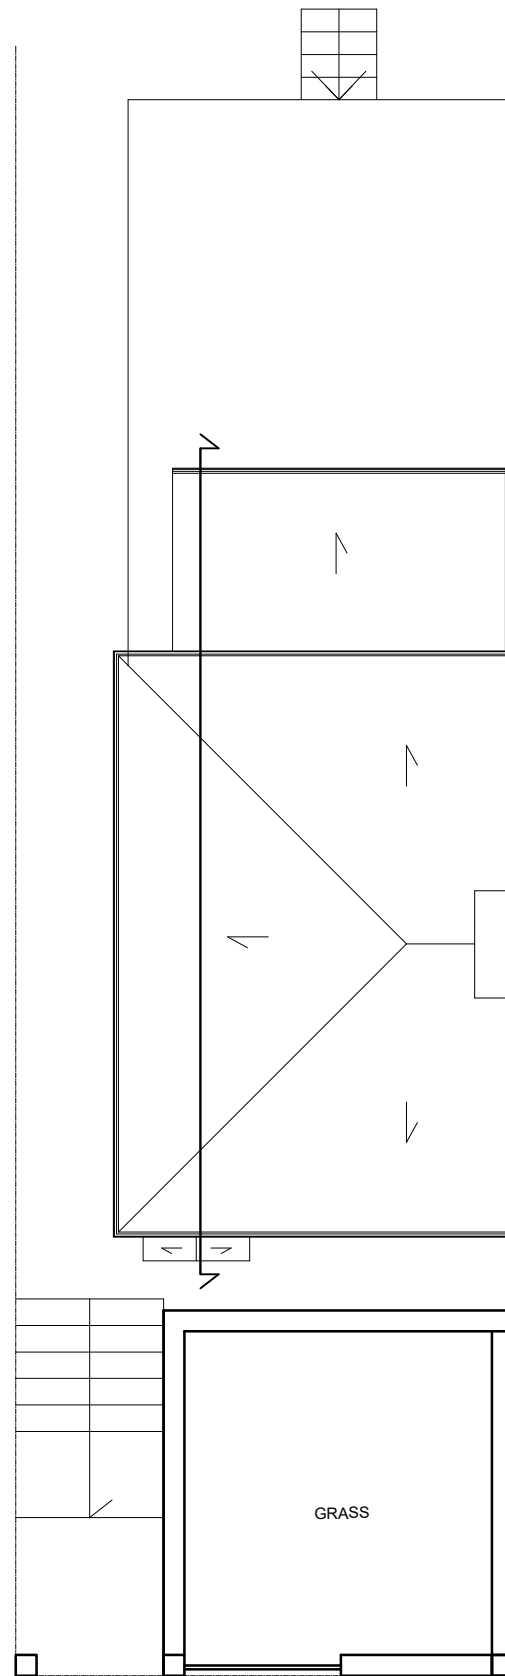

EXISTING ROOF PLAN

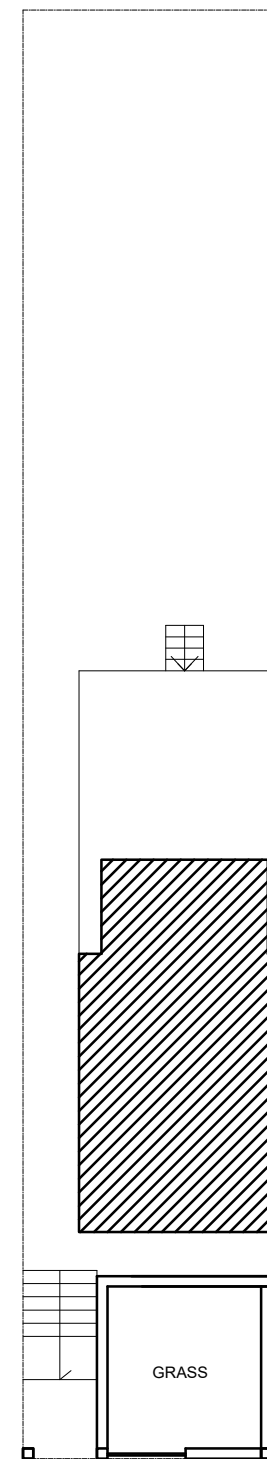

EXISTING BLOCK PLAN
SCALE 1: 200

 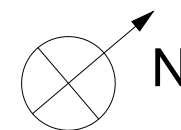

 STUDIO CAD PROJECTS Architectural Designers TEL: 079 581 581 90 E-mail: scprojects@onet.eu	
PROJECT: 60 RODWAY ROAD READING RG30 6DT EXISTING PLANS	
SCALE: 1:100 (A3) DATE: MAY 2026	PROJECT No: 2260504-01
THIS DRAWING MUST NOT BE REPRODUCED, MULTIPLIED OR SUBMITTED TO THE INSPECTION OF THIRD PARTIES WITHOUT OUR PRIOR PERMISSION. ALL DIMENSIONS TO BE CHECKED AND VERIFIED ON SITE.	