


© This drawing remains the property of The Keen Partnership and shall not be copied without prior written consent.


All dimensions to be checked on site and any discrepancies to be reported before work commences.

Notes:

Proposed frosted glass overlook protection screen

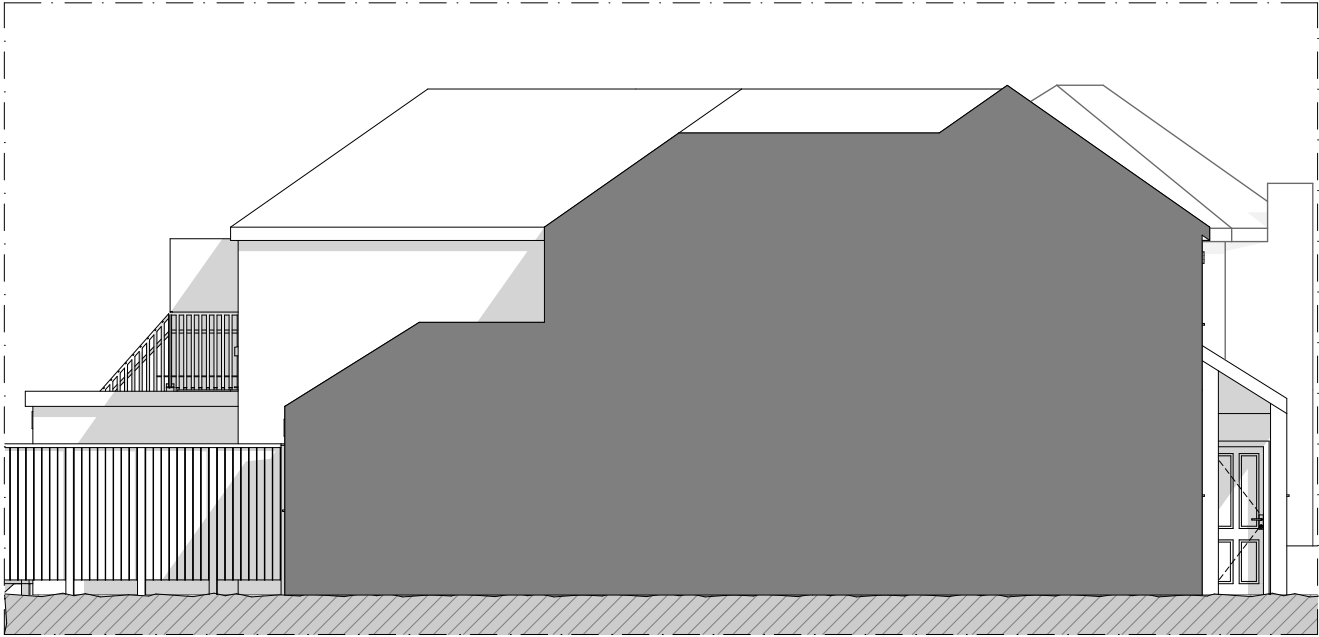

1:100 Left Elevation

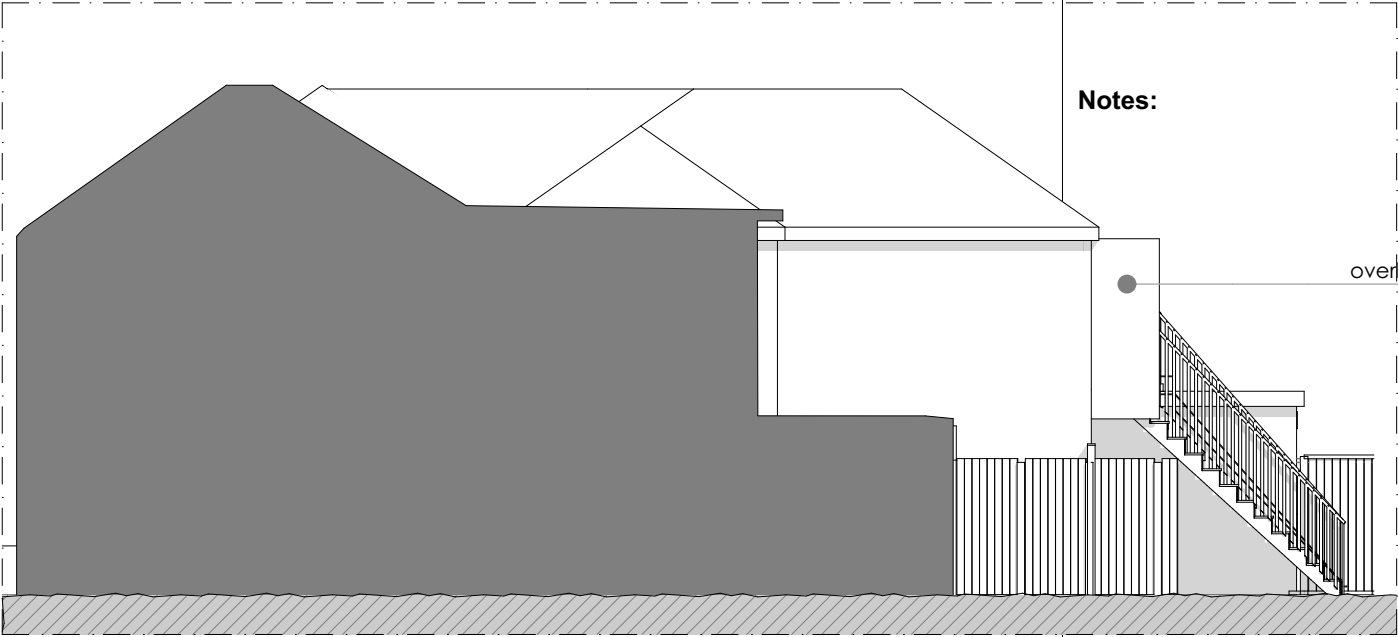

1:100 Right Elevation

Date	Rev	Comments	By	Chk'd

1:100

0 1 2 3 4 5 m



1:100 Front Elevation



1:100 Rear Elevation

Interlocking tile to match existing

White uPVC to match existing

Brick to match existing

White uPVC to match existing

THE KEEN PARTNERSHIP
The Courtyard
Edinburgh Road
Reading RG30 2UA
Tel: 0118 9510 855
Fax: 0118 9510 866
chris@keenpartnership.co.uk
www.keenpartnership.co.uk



Job Title:
House Extension at 176 Northumberland Avenue, Reading, RG2 7PU

Drawing Title:
Proposed Elevations

Drawing Date: 05/12/25	Status: Proposed	
Issue Date: 13/05/2026	Drawn By: HBH	Scale: 1:100@A3
Job No: 9504-1	Drawing No: 9504-1 PL-04.04	Rev: 05