



Proposed Inset Solar Panels

© This drawing remains the property of The Keen Partnership and shall not be copied without prior written consent.

All dimensions to be checked on site and any discrepancies to be reported before work commences.

Notes:


Natural Grey Slate

Duck Egg Green Aluminium for Doors and Windows

Aldwich Blend Brick



1:100 Front Elevation

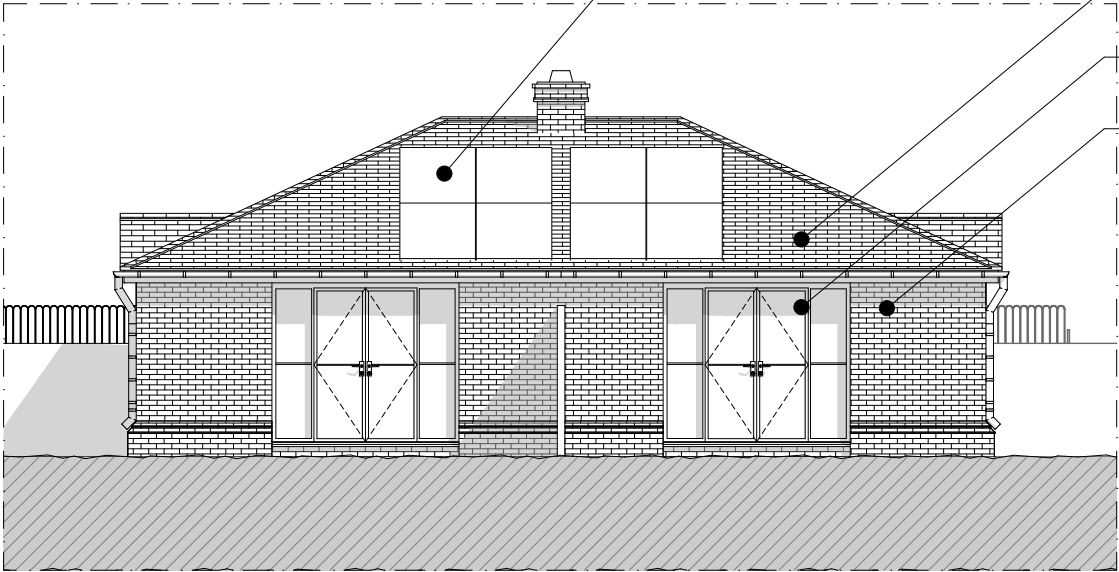

1:100 Rear Elevation



1:100 Left Elevation



1:100 Right Elevation

Date	Rev	Comments	By	Chk'd

1:100



THE KEEN PARTNERSHIP
The Courtyard
Edinburgh Road
Reading RG30 2UA
Tel: 0118 9510 855
Fax: 0118 9510 866
chris@keenpartnership.co.uk
www.keenpartnership.co.uk



Client:
Charlie Sykes

Job Title:
New Build Bungalow at 70-72 Whitley St, Reading RG2 0EQ

Drawing Title:
Proposed House Elevations

Drawing Date: 08/01/26	Status: Proposed	
Issue Date: 18/05/2026	Drawn By: HBH	Scale: 1:100@A3
Job No: 9424	Drawing No: 9424 PL-04.04	Rev: 01