

PROJECT INFORMATION

90 Stone Street,
Reading,
RG30 1HU

STATUS

Stage Concept Design/ Planning

SHEET

Location Plan

CLIENT

Mr H B

DATE

06.03.26

DRAWING NUMBER

HB_001

SCALE (@ A3)

1 : 1250

REV

VA DRAWN BY


NOTES
ALL DRAWINGS TO BE PRINTED AT 100%
SCALE.
DO NOT FIT TO PRINTER MARGINS WHEN
PRINTING.

1. This drawing is copyright of HAUS Frame Architects & Designers. Reproduction is only to take place with written authority.
2. These plans are subject to Planning & Building Regulation Approval or any other statute in law before building work commences.
3. Any structural work where mentioned on this drawing is subject to a qualified structural and civil engineer calculations before building work commences.
4. These drawings are intended for Building Control purposes only, drawings marked preliminary have not been approved by Building Control. Construction drawings can be supplied separately.
5. Only Local Authority Planning Departments may scale dimensions from the drawings.
6. All dimensions to be checked on site by contractor prior to commencement of work, or the placement of any orders. Any discrepancies are to be brought to the attention of HAUS Frame Architects & Designers for rectification.
7. All boundaries are assumed. To be confirmed on site before building work commences.

HAUS FRAME
ARCHITECTS & DESIGNERS

a. 6 Simmonds Close
Bracknell
RG42 1FL

m. 07400022422
e. valentina.antonuc@hausframe.com
w. www.hausframe.com

 


North

Proposed Boundary Line in Red

90 Stone Street Boundary Line in Blue




OS MasterMap 1250/2500/10000 scale
ID: MPMBW-01241576
www.blackwellmapping.co.uk
Centre: 468769 E, 174227 N
©Crown Copyright Ordnance Survey. Licence no.
100041041

 


Location Plan

1 : 1250

 

North

- Proposed Boundary Line in Red
- Existing 90 Stone Street Boundary Line in Blue

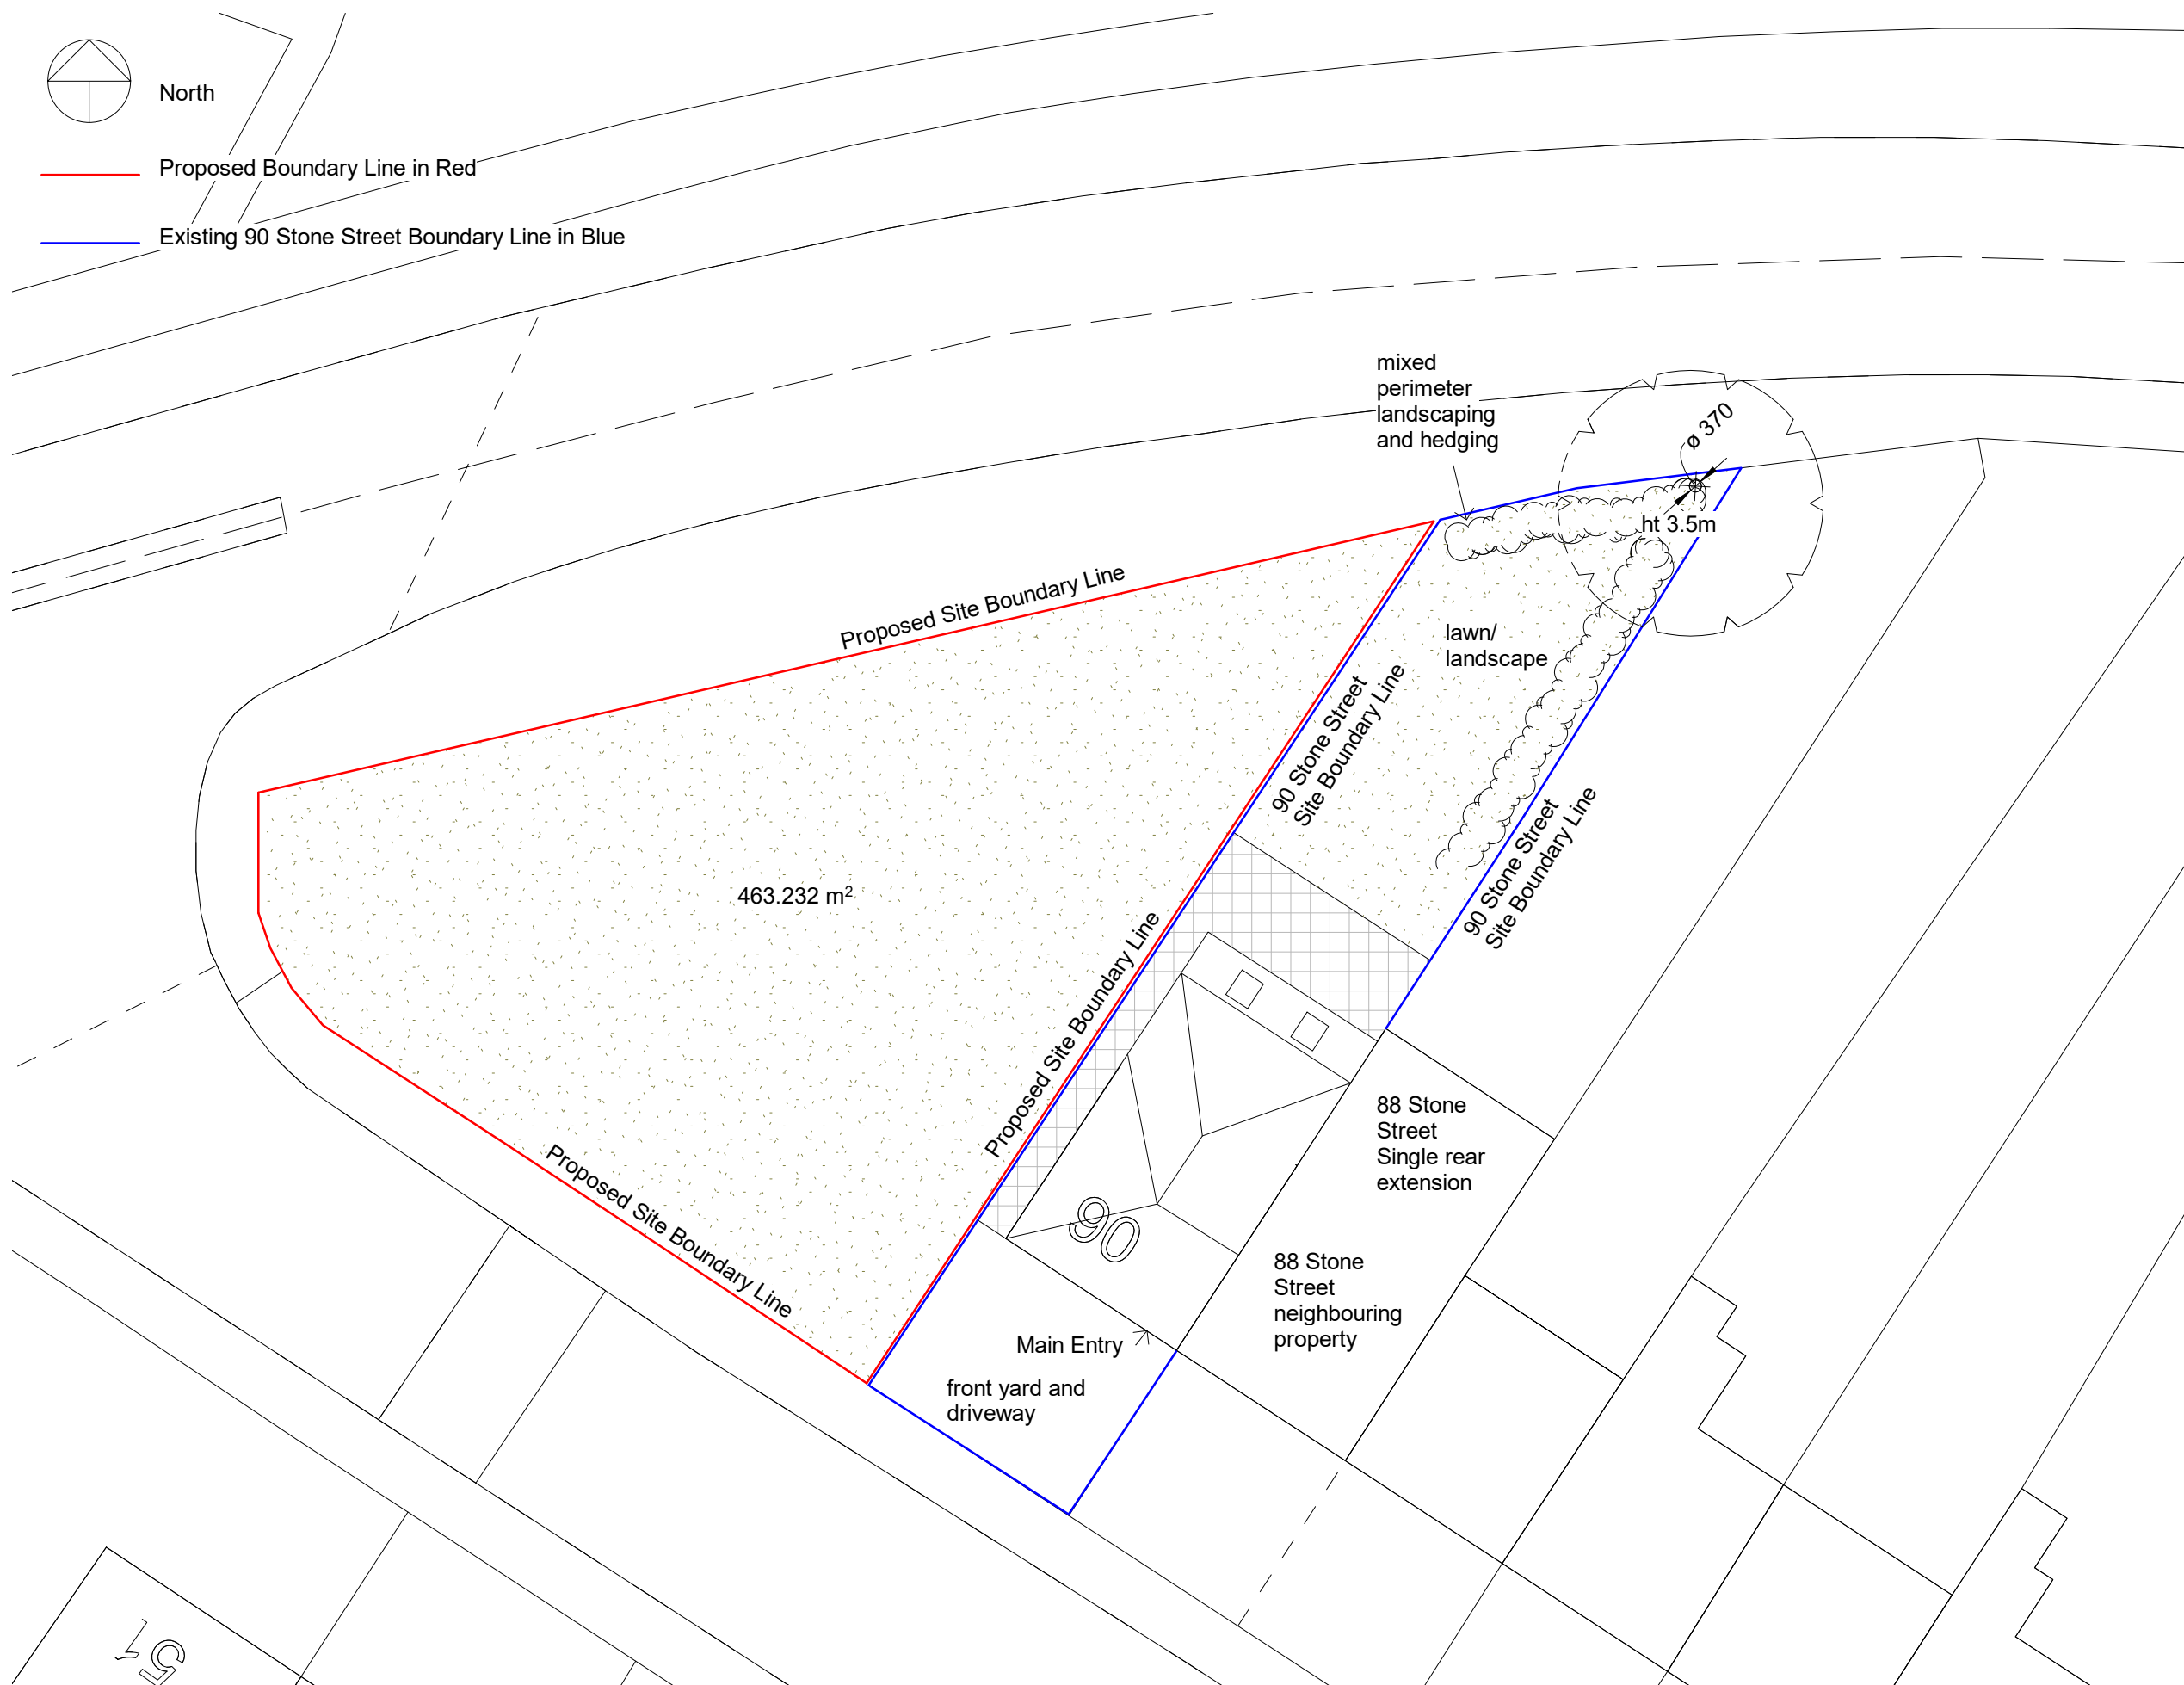

Existing Site Plan

1 : 200



PROJECT INFORMATION

90 Stone Street,
Reading,
RG30 1HU

STATUS

Stage Concept Design/ Planning

SHEET

Existing Site Plan

CLIENT

Mr H B

DATE

06.03.26

DRAWING NUMBER

HB_002

SCALE (@ A3)

1 : 200

REV

VA DRAWN BY

NOTES
ALL DRAWINGS TO BE PRINTED AT 100%
SCALE.
DO NOT FIT TO PRINTER MARGINS WHEN
PRINTING.

1. This drawing is copyright of HAUS Frame Architects & Designers. Reproduction is only to take place with written authority.
2. These plans are subject to Planning & Building Regulation Approval or any other statute in law before building work commences.
3. Any structural work where mentioned on this drawing is subject to a qualified structural and civil engineer calculations before building work commences.
4. These drawings are intended for Building Control purposes only, drawings marked preliminary have not been approved by Building Control. Construction drawings can be supplied separately.
5. Only Local Authority Planning Departments may scale dimensions from the drawings.
6. All dimensions to be checked on site by contractor prior to commencement of work, or the placement of any orders. Any discrepancies are to be brought to the attention of HAUS Frame Architects & Designers for rectification.
7. All boundaries are assumed. To be confirmed on site before building work commences.



HAUS FRAME
ARCHITECTS & DESIGNERS

a. 6 Simmonds Close
Bracknell
RG42 1FL


m. 07400022422

e. valentina.antoniuc@hausframe.com
w. www.hausframe.com

- NOTES
ALL DRAWINGS TO BE PRINTED AT 100%
SCALE.
DO NOT FIT TO PRINTER MARGINS WHEN
PRINTING.
1. This drawing is copyright of HAUS Frame Architects & Designers. Reproduction is only to take place with written authority.
 2. These plans are subject to Planning & Building Regulation Approval or any other statute in law before building work commences.
 3. Any structural work where mentioned on this drawing is subject to a qualified structural and civil engineer calculations before building work commences.
 4. These drawings are intended for Building Control purposes only, drawings marked preliminary have not been approved by Building Control. Construction drawings can be supplied separately.
 5. Only Local Authority Planning Departments may scale dimensions from the drawings.
 6. All dimensions to be checked on site by contractor prior to commencement of work, or the placement of any orders. Any discrepancies are to be brought to the attention of HAUS Frame Architects & Designers for rectification.
 7. All boundaries are assumed. To be confirmed on site before building work commences.

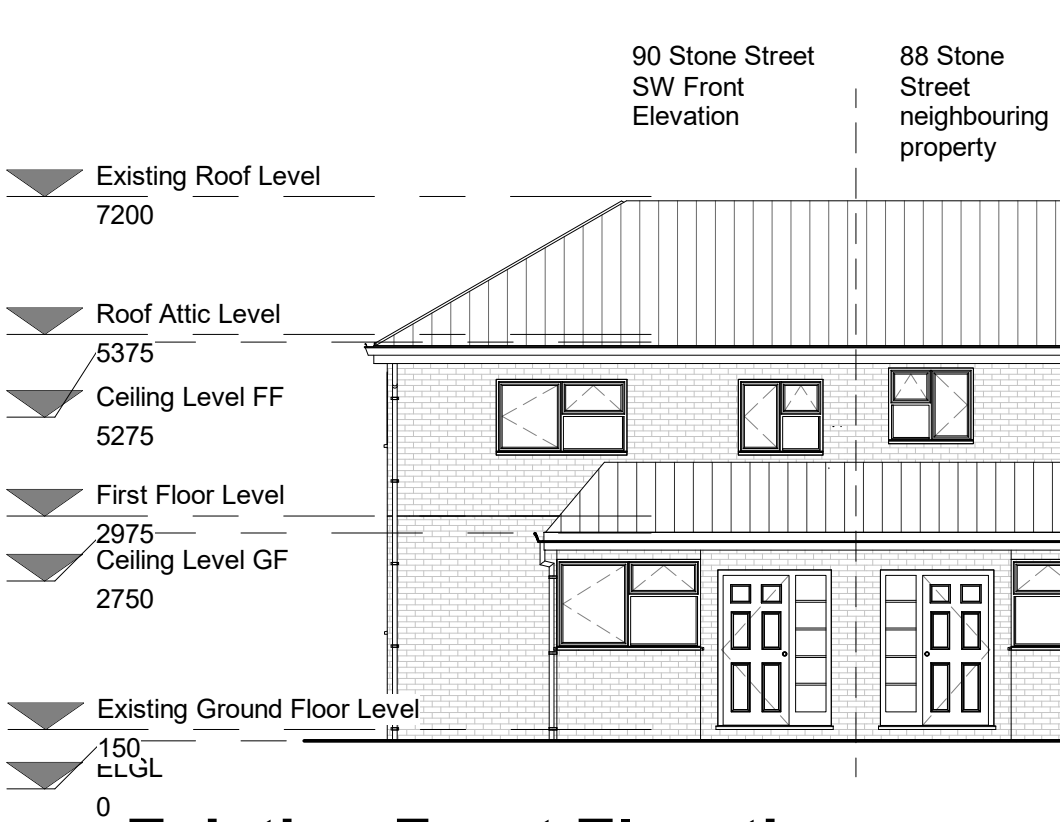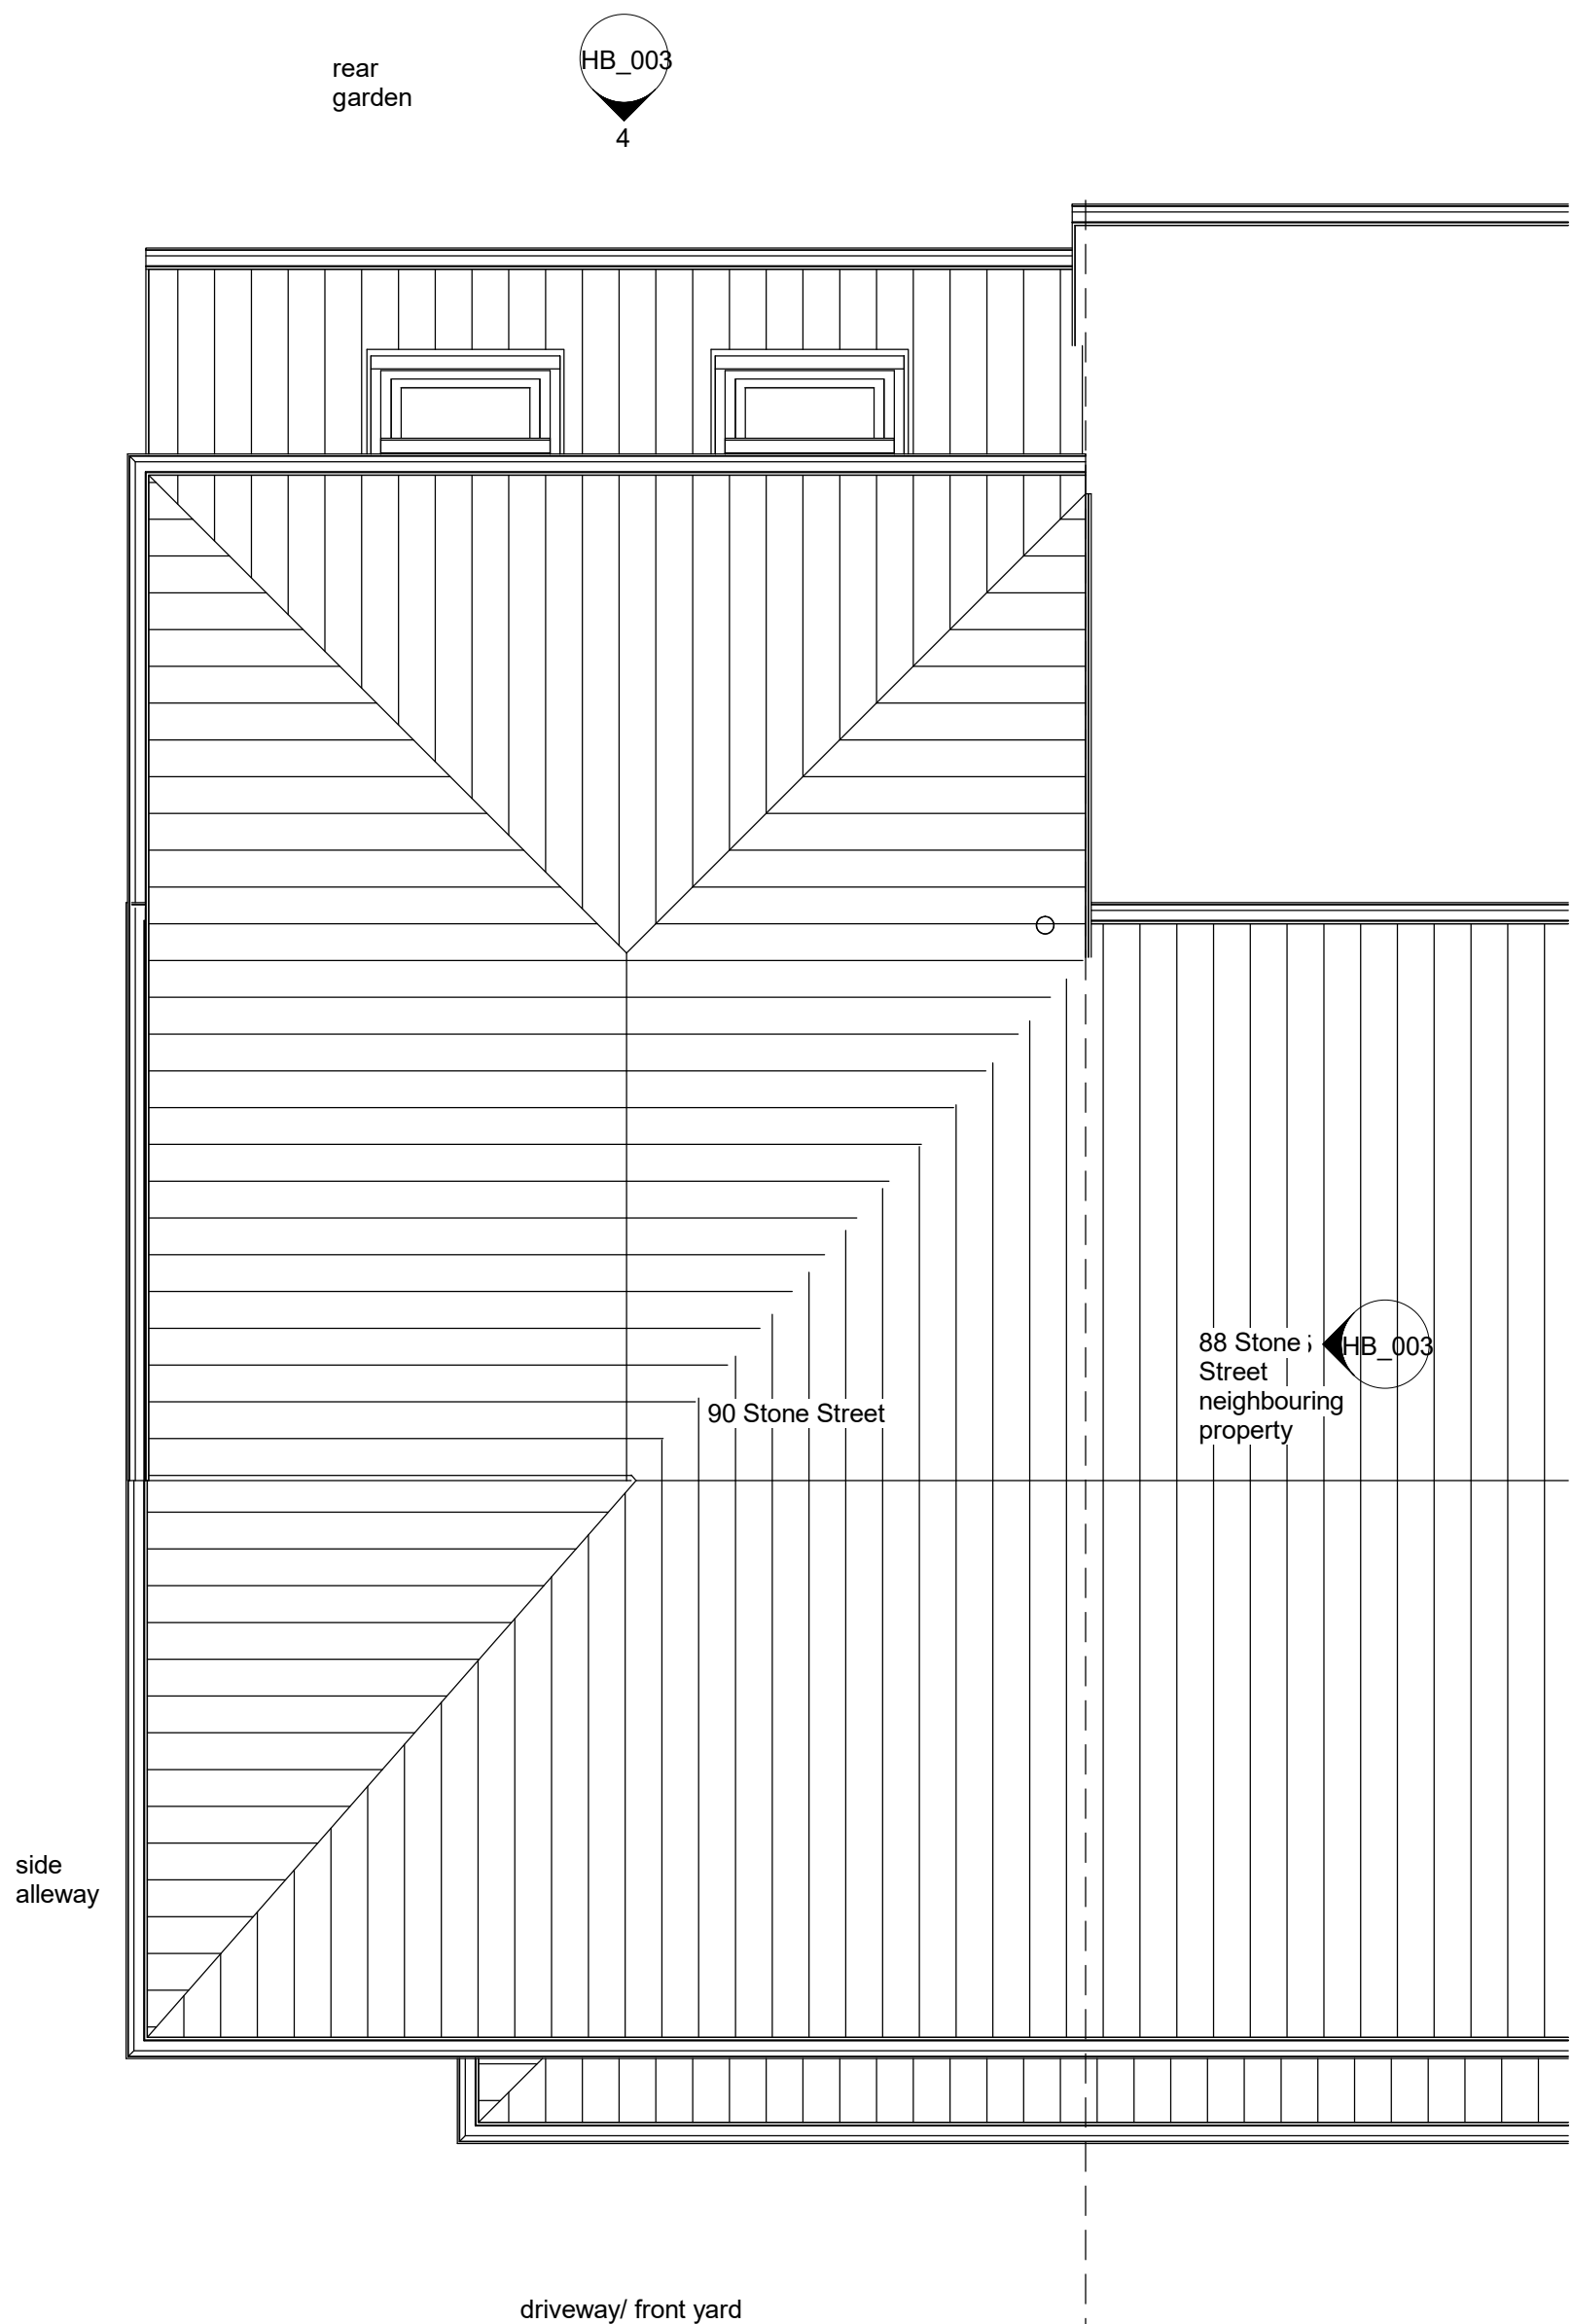


Existing Front Elevation
1 : 100

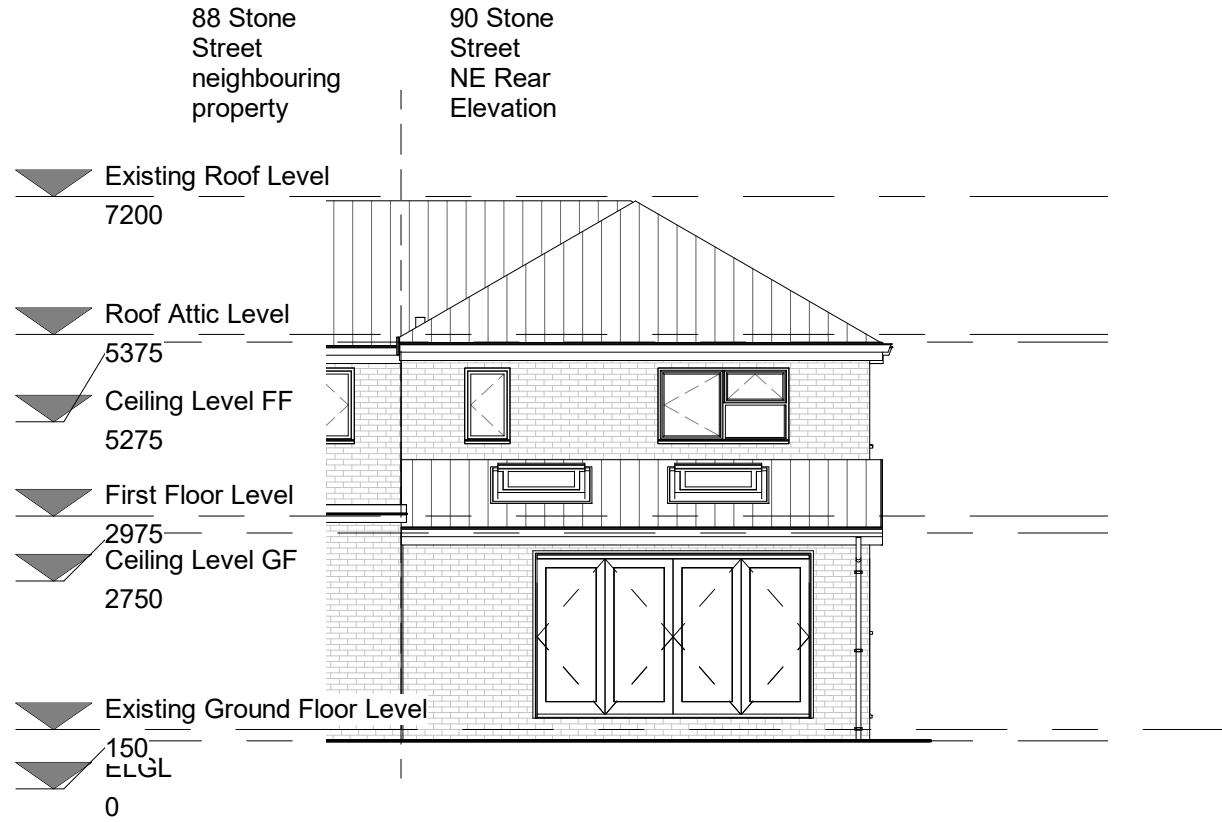

Existing Rear Elevation
1 : 100



Existing NW Side Elevation
1 : 100

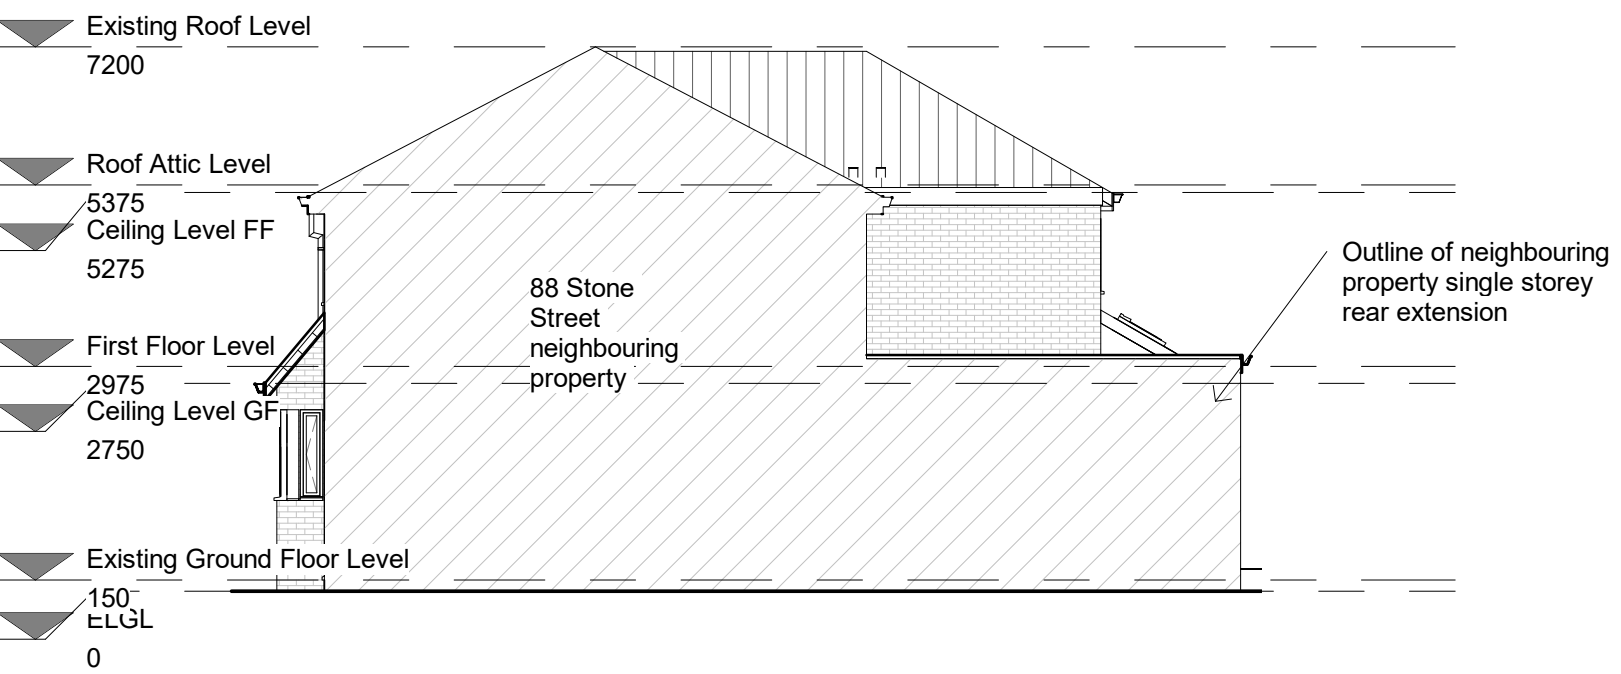

Existing SE Side Elevation
1 : 100

Existing Roof Plan
1 : 50





PROJECT INFORMATION

90 Stone Street,
Reading,
RG30 1HU

STATUS

SHEET

Proposed Site Plan

CLIENT

Mr H B

DATE

06.03.26

DRAWING NUMBER

HB_004

SCALE (@ A1)

1 : 100

REV

DRAWN BY

VA

- NOTES
ALL DRAWINGS TO BE PRINTED AT 100% SCALE.
DO NOT FIT TO PRINTER MARGINS WHEN PRINTING.
1. This drawing is copyright of HAUS Frame Architects & Designers. Reproduction is only to take place with written authority.
 2. These plans are subject to Planning & Building Regulation Approval or any other statute in law before building work commences.
 3. Any structural work where mentioned on this drawing is subject to a qualified structural and civil engineer calculations before building work commences.
 4. These drawings are intended for Building Control purposes only, drawings marked preliminary have not been approved by Building Control. Construction drawings can be supplied separately.
 5. Only Local Authority Planning Departments may scale dimensions from the drawings.
 6. All dimensions to be checked on site by contractor prior to commencement of work, or the placement of any orders. Any discrepancies are to be brought to the attention of HAUS Frame Architects & Designers for rectification.
 7. All boundaries are assumed. To be confirmed on site before building work commences.

HAUS FRAME
ARCHITECTS & DESIGNERS
a. 6 Simmonds Close
Bracknell
RG42 1FL
m. 07400022422
e. valentina.antoniuc@hausframe.com
w. www.hausframe.com



PROJECT INFORMATION

90 Stone Street,
Reading,
RG30 1HU

STATUS

SHEET

Proposed New Build
Plans and EI 90A

CLIENT

Mr H B

DATE

06.03.26

DRAWING NUMBER

HB_005

SCALE (@ A1)

1 : 50


REV

DRAWN BY


VA

- NOTES
ALL DRAWINGS TO BE PRINTED AT 100%
SCALE.
DO NOT FIT TO PRINTER MARGINS WHEN
PRINTING.
1. This drawing is copyright of HAUS Frame Architects & Designers. Reproduction is only to take place with written authority.
 2. These plans are subject to Planning & Building Regulation Approval or any other statute in law before building work commences.
 3. Any structural work where mentioned on this drawing is subject to a qualified structural and civil engineer calculations before building work commences.
 4. These drawings are intended for Building Control purposes only, drawings marked preliminary have not been approved by Building Control. Construction drawings can be supplied separately.
 5. Only Local Authority Planning Departments may scale dimensions from the drawings.
 6. All dimensions to be checked on site by contractor prior to commencement of work, or the placement of any orders. Any discrepancies are to be brought to the attention of HAUS Frame Architects & Designers for rectification.
 7. All boundaries are assumed. To be confirmed on site before building work commences.


HAUS FRAME
ARCHITECTS & DESIGNERS
a. 6 Simmonds Close
Bracknell
RG42 1FL
m. 07400022422
e. valentina.antoniuc@hausframe.com
w. www.hausframe.com

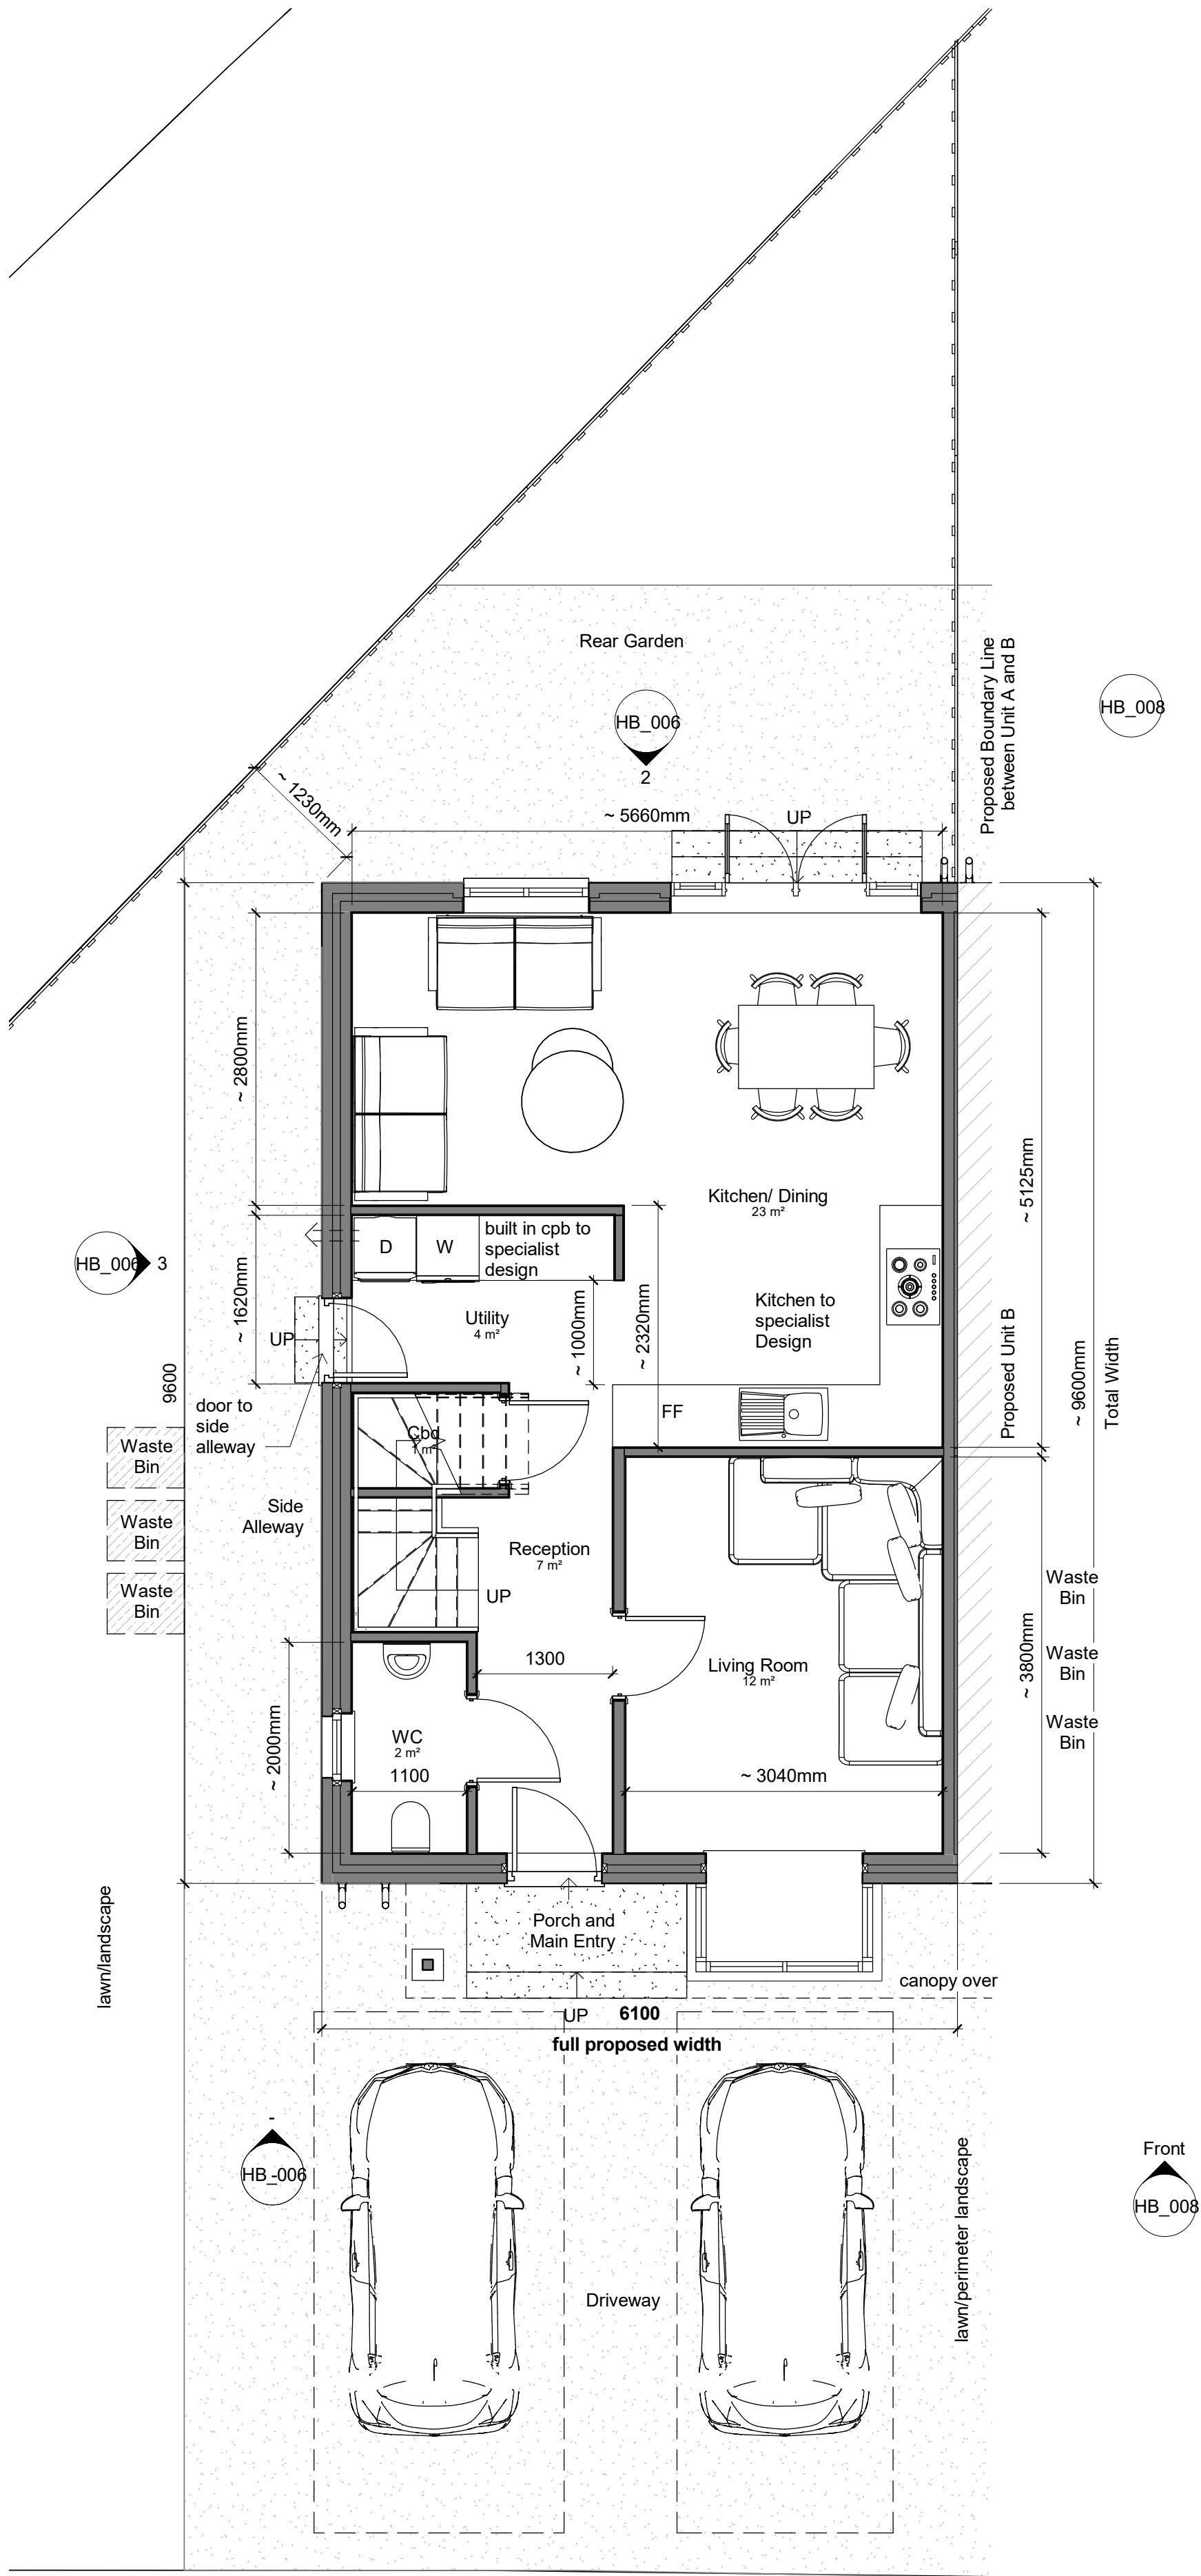


A_Ground Level
1 : 50

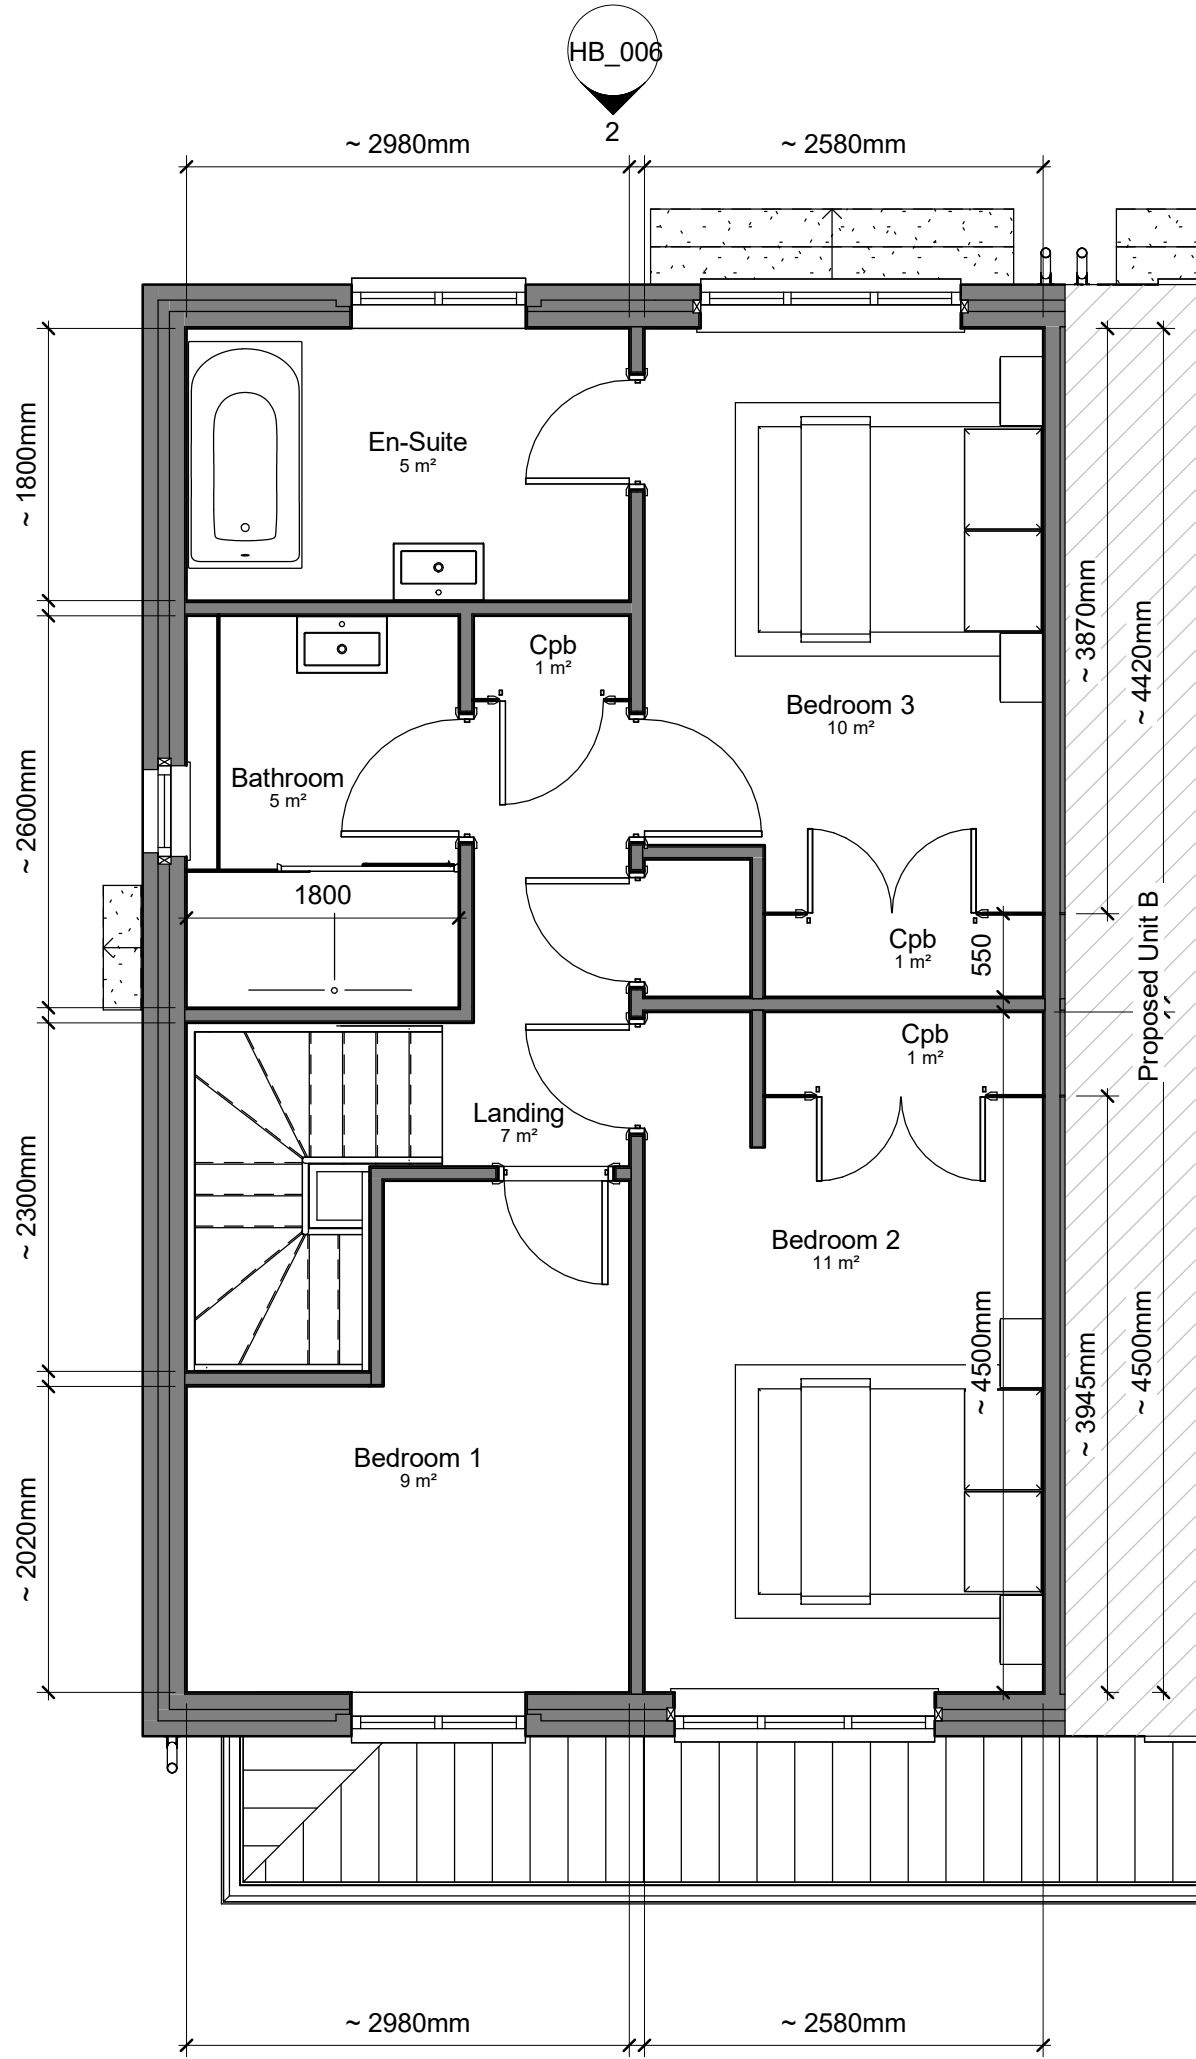

A_First Floor Level
1 : 50

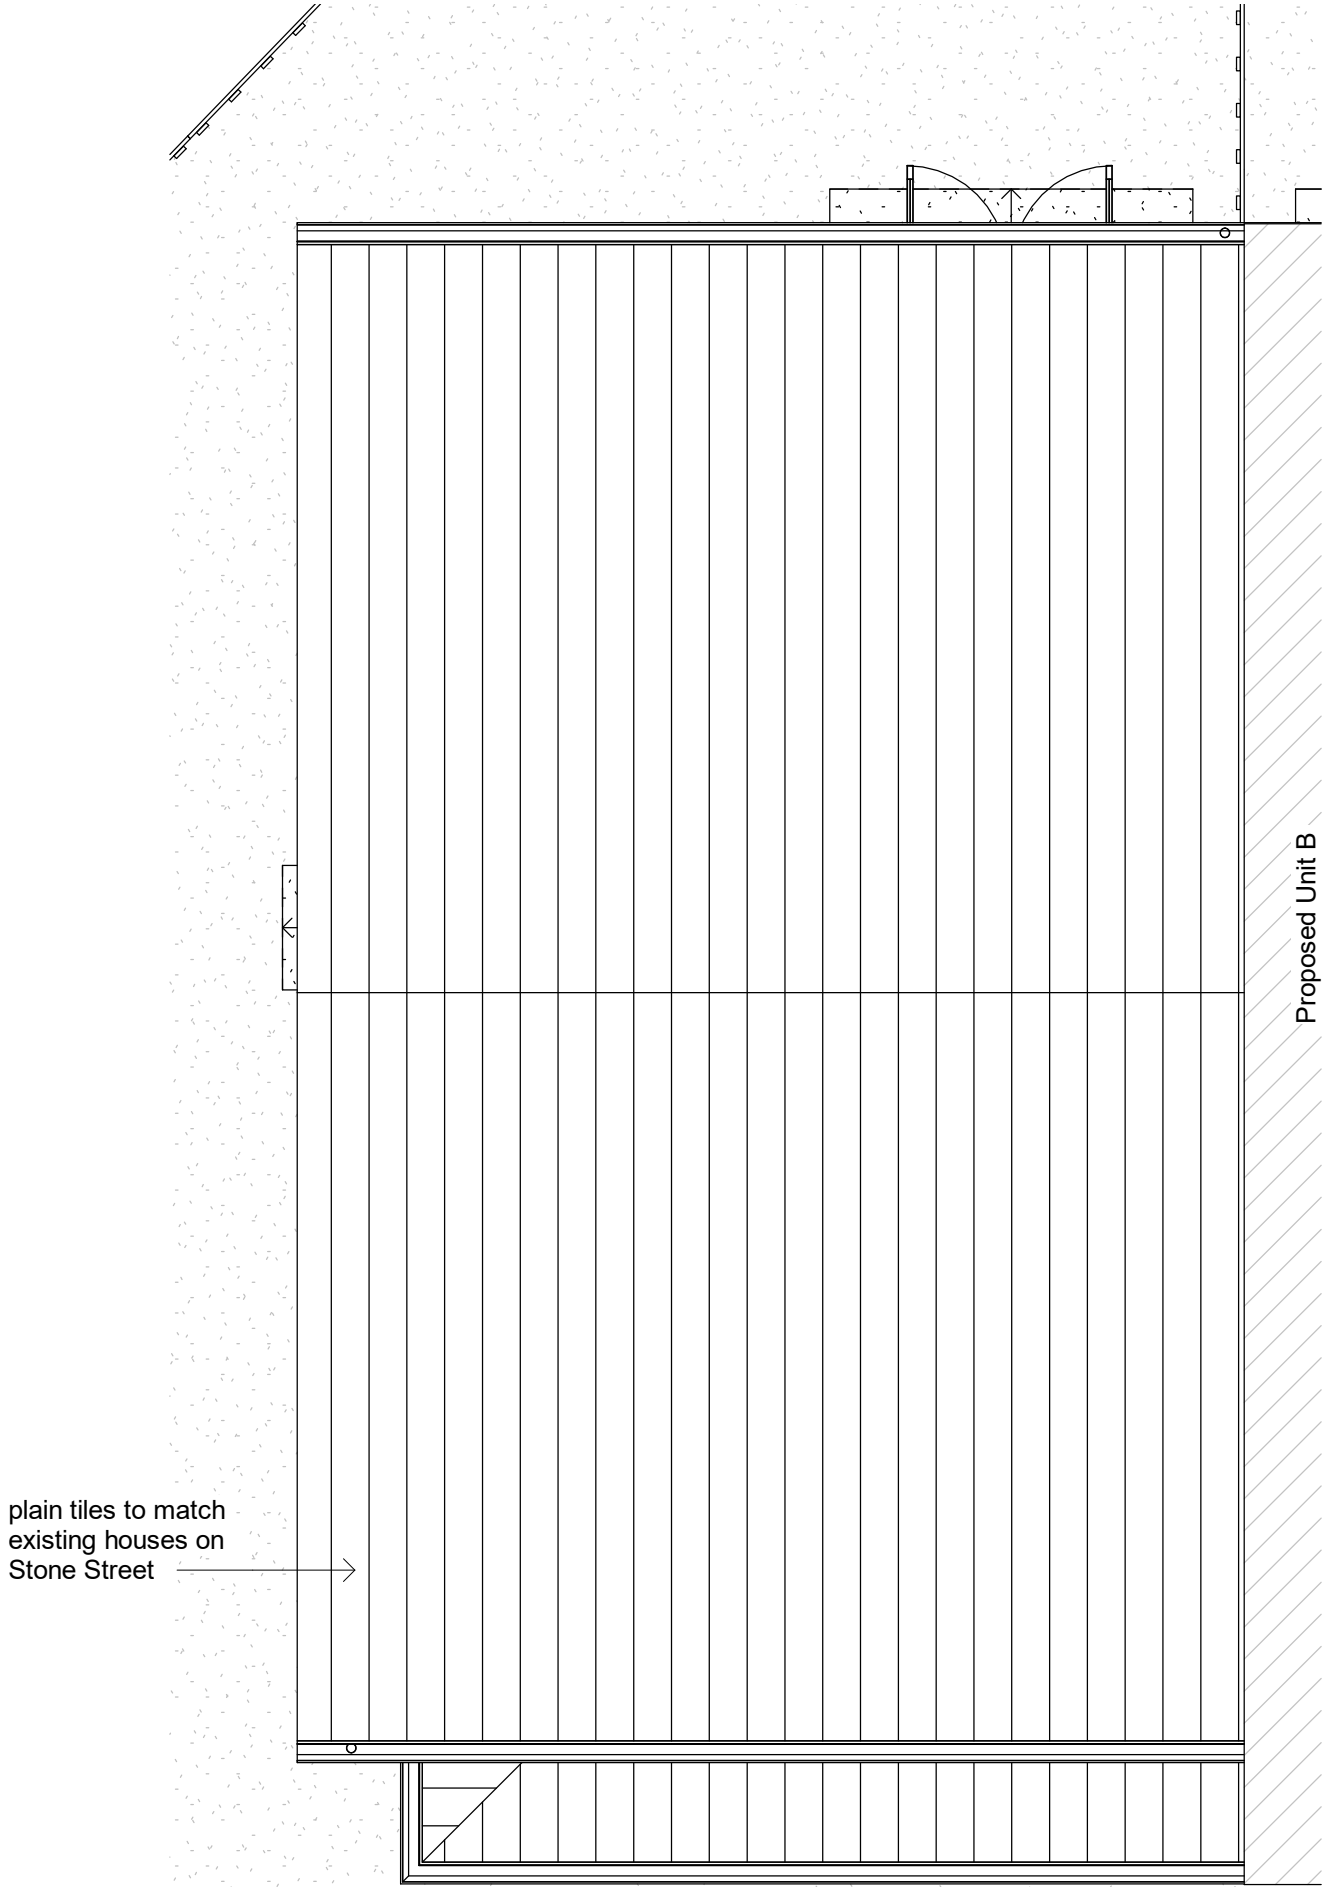

A_Roof Level
1 : 50

 




A_Front Elevation

1 : 50



A_Rear Elevation

1 : 50

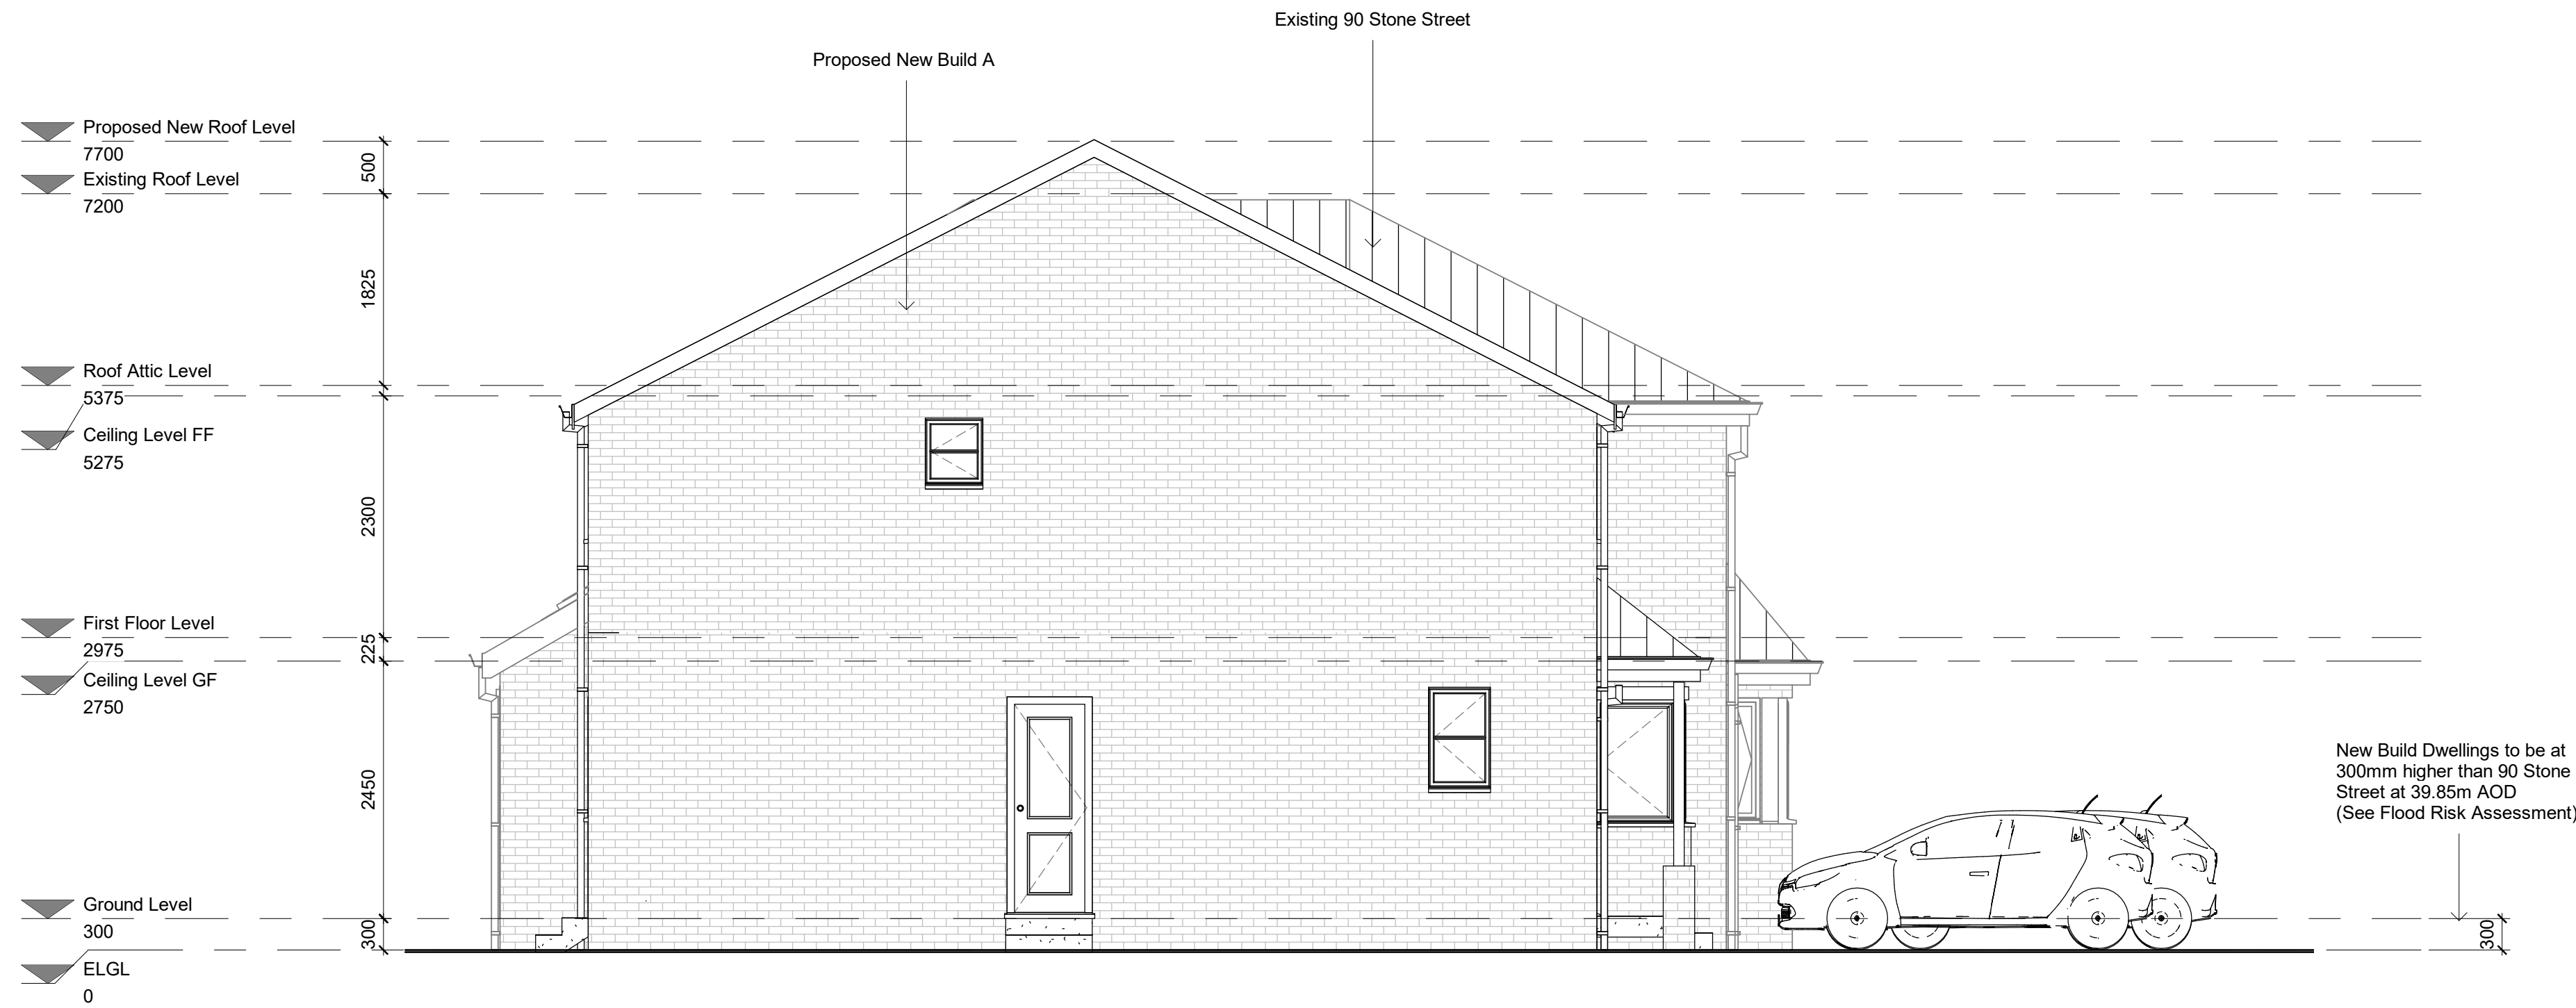

A_Side West Elevation

1 : 50



PROJECT INFORMATION

90 Stone Street,
Reading,
RG30 1HU

STATUS

SHEET

Proposed New Build
90A Elevations

CLIENT

Mr H B

DATE

06.03.26

DRAWING NUMBER

HB_006

SCALE (@ A1)

1 : 50

REV

DRAWN BY

VA

- NOTES
ALL DRAWINGS TO BE PRINTED AT 100%
SCALE.
DO NOT FIT TO PRINTER MARGINS WHEN
PRINTING.
1. This drawing is copyright of HAUS Frame Architects & Designers. Reproduction is only to take place with written authority.
 2. These plans are subject to Planning & Building Regulation Approval or any other statute in law before building work commences.
 3. Any structural work where mentioned on this drawing is subject to a qualified structural and civil engineer calculations before building work commences.
 4. These drawings are intended for Building Control purposes only, drawings marked preliminary have not been approved by Building Control. Construction drawings can be supplied separately.
 5. Only Local Authority Planning Departments may scale dimensions from the drawings.
 6. All dimensions to be checked on site by contractor prior to commencement of work, or the placement of any orders. Any discrepancies are to be brought to the attention of HAUS Frame Architects & Designers for rectification.
 7. All boundaries are assumed. To be confirmed on site before building work commences.

HAUS FRAME
ARCHITECTS & DESIGNERS
a. 6 Simmonds Close
Bracknell
RG42 1FL
m. 07400022422
e. valentina.antoniuc@hausframe.com
w. www.hausframe.com



PROJECT INFORMATION

90 Stone Street,
Reading,
RG30 1HU

STATUS

SHEET

Proposed New Build
Plans and EI 90B

CLIENT

Mr H B

DATE

06.03.26

DRAWING NUMBER

HB_007

SCALE (@ A1)

1 : 50


REV

DRAWN BY

VA


- NOTES
ALL DRAWINGS TO BE PRINTED AT 100%
SCALE.
DO NOT FIT TO PRINTER MARGINS WHEN
PRINTING.
1. This drawing is copyright of HAUS Frame Architects & Designers. Reproduction is only to take place with written authority.
 2. These plans are subject to Planning & Building Regulation Approval or any other statute in law before building work commences.
 3. Any structural work where mentioned on this drawing is subject to a qualified structural and civil engineer calculations before building work commences.
 4. These drawings are intended for Building Control purposes only, drawings marked preliminary have not been approved by Building Control. Construction drawings can be supplied separately.
 5. Only Local Authority Planning Departments may scale dimensions from the drawings.
 6. All dimensions to be checked on site by contractor prior to commencement of work, or the placement of any orders. Any discrepancies are to be brought to the attention of HAUS Frame Architects & Designers for rectification.
 7. All boundaries are assumed. To be confirmed on site before building work commences.

HAUS FRAME
ARCHITECTS & DESIGNERS
a. 6 Simmonds Close
Bracknell
RG42 1FL
m. 07400022422
e. valentina.antoniuc@hausframe.com
w. www.hausframe.com

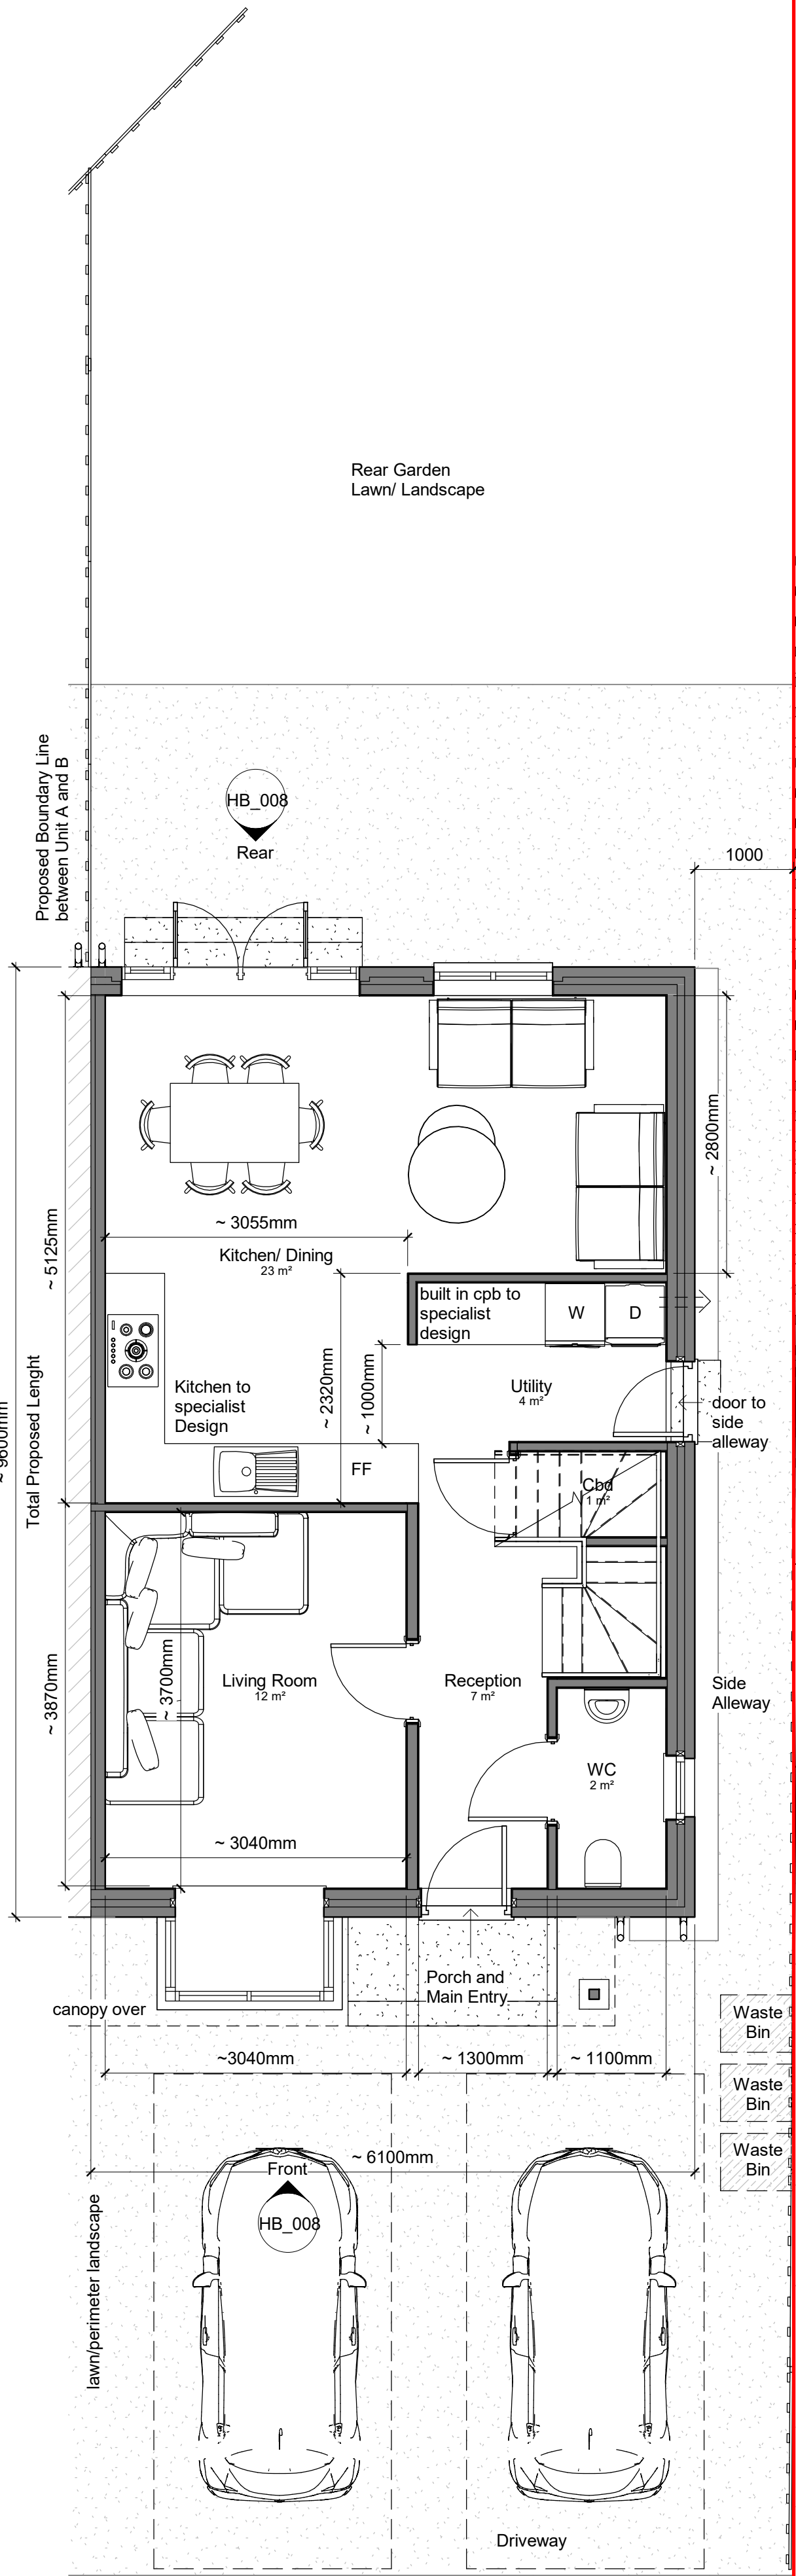


Total 115 m2 Unit B

B_Ground Floor Plan
1 : 50

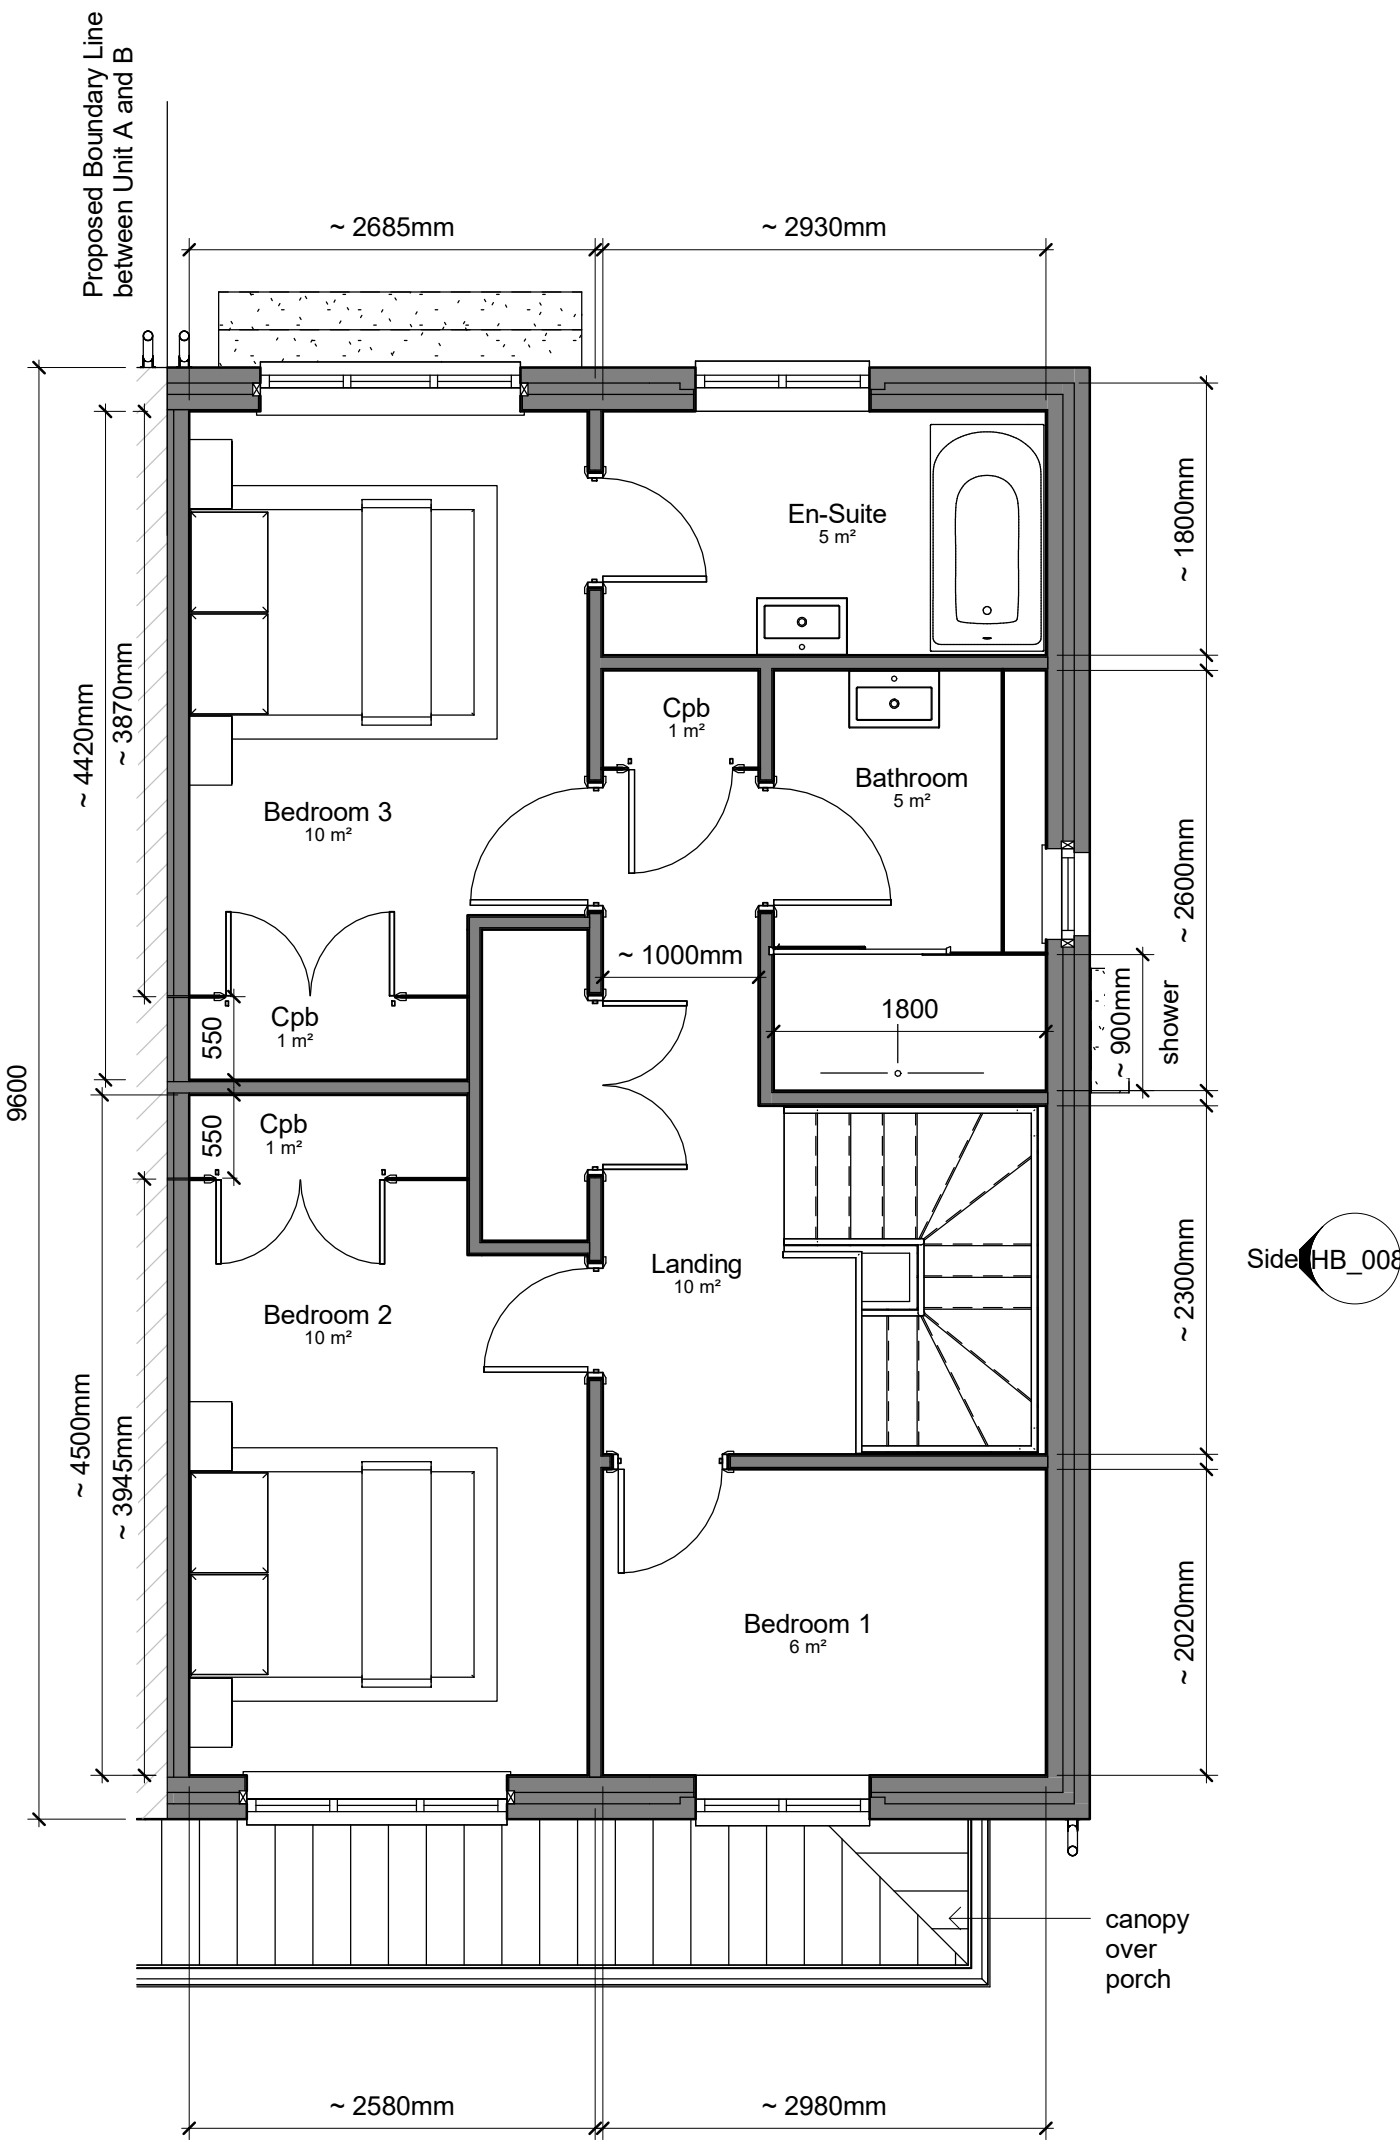

B_First Floor Level
1 : 50

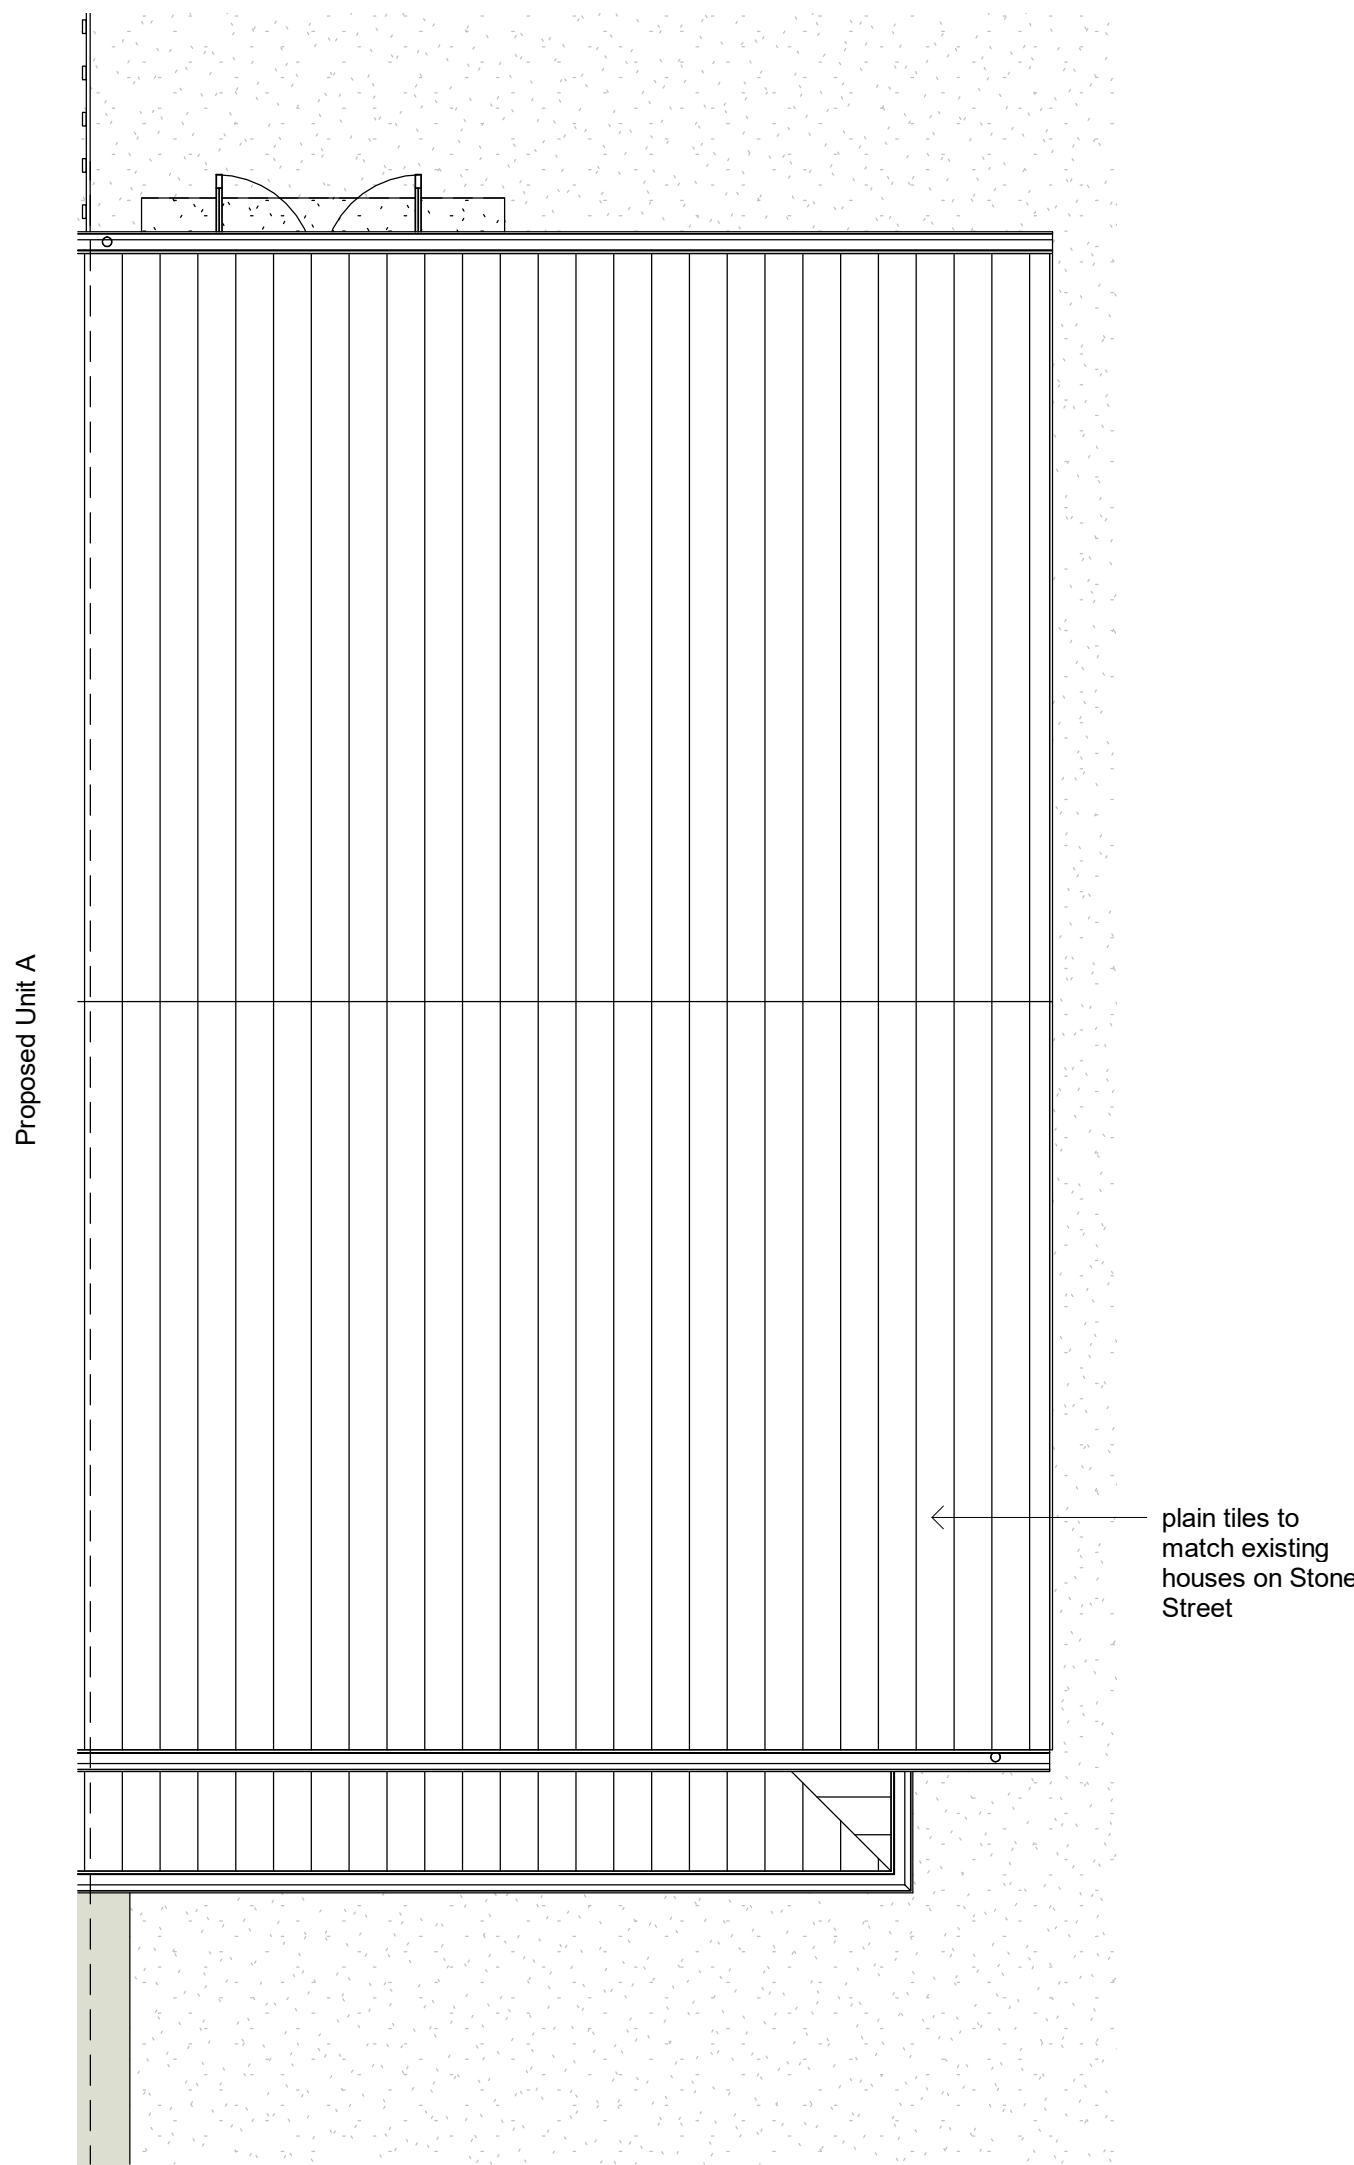


B_Roof Level
1 : 50





B_Front Elevation

1 : 50

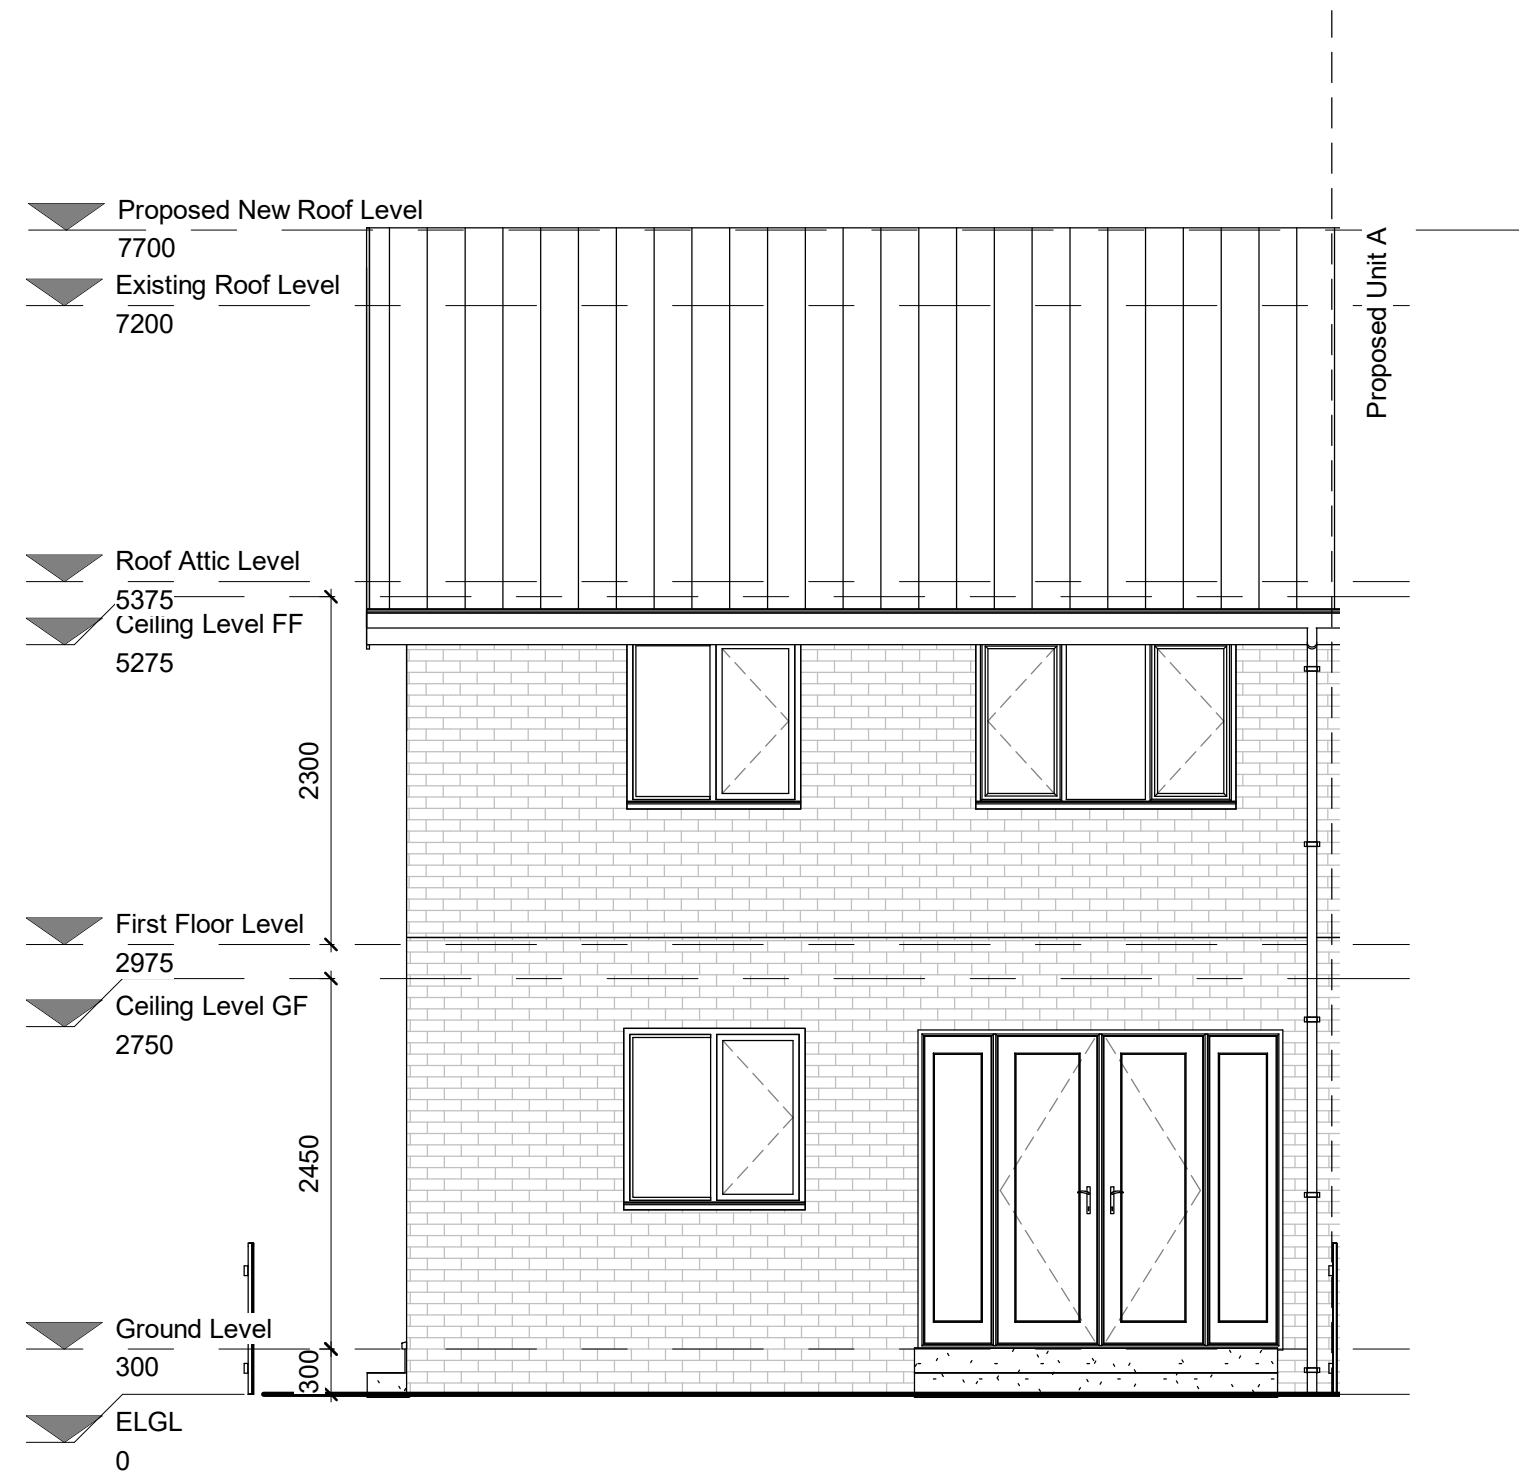

B_Rear Elevation

1 : 50



B - Side East Elevation

1 : 50



PROJECT INFORMATION

90 Stone Street,
Reading,
RG30 1HU

STATUS

SHEET

Proposed New Build
90B Elevations

CLIENT

Mr H B

DATE

06.03.26

DRAWING NUMBER

HB_008

SCALE (@ A1)

1 : 50

REV

DRAWN BY

va

NOTES

ALL DRAWINGS TO BE PRINTED AT 100%

SCALE.

DO NOT FIT TO PRINTER MARGINS WHEN
PRINTING.

1. This drawing is copyright of HAUS Frame
Architects & Designers. Reproduction is only to take
place with written authority.

2. These plans are subject to Planning & Building
Regulation Approval or any other statute in law
before building work commences.

3. Any structural work where mentioned on
this drawing is subject to a qualified structural
and civil engineer calculations before building
work commences.

4. These drawings are intended for Building
Control purposes only, drawings marked
preliminary have not been approved by Building
Control. Construction drawings can be supplied
separately.

5. Only Local Authority Planning Departments may
scale dimensions from the drawings.

6. All dimensions to be checked on site by
contractor prior to commencement of work, or the
placement of any orders. Any discrepancies are
to be brought to the attention of HAUS Frame
Architects & Designers for rectification.

7. All boundaries are assumed. To be confirmed
on site before building work commences.

HAUS FRAME
ARCHITECTS & DESIGNERS

a. 6 Simmonds Close


Bracknell

RG42 1FL


m. 07400022422

e. valentina.antoniuc@hausframe.com

w. www.hausframe.com

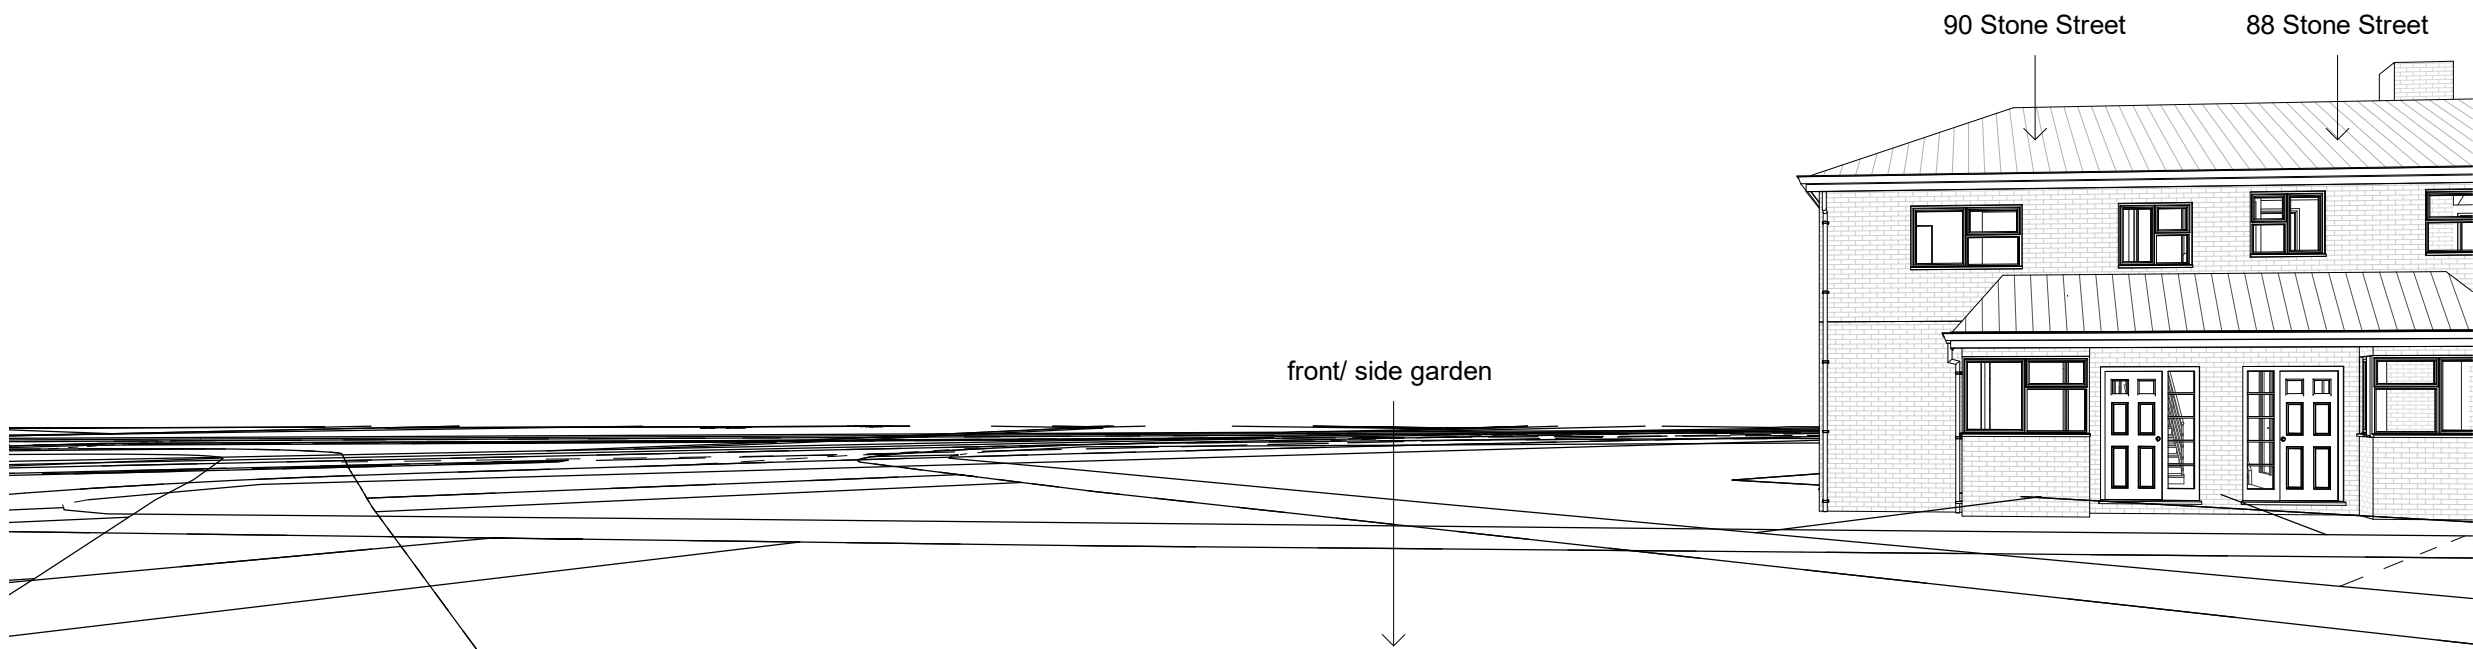


Street Elevation - ' As Existing ' - View from Stone Str

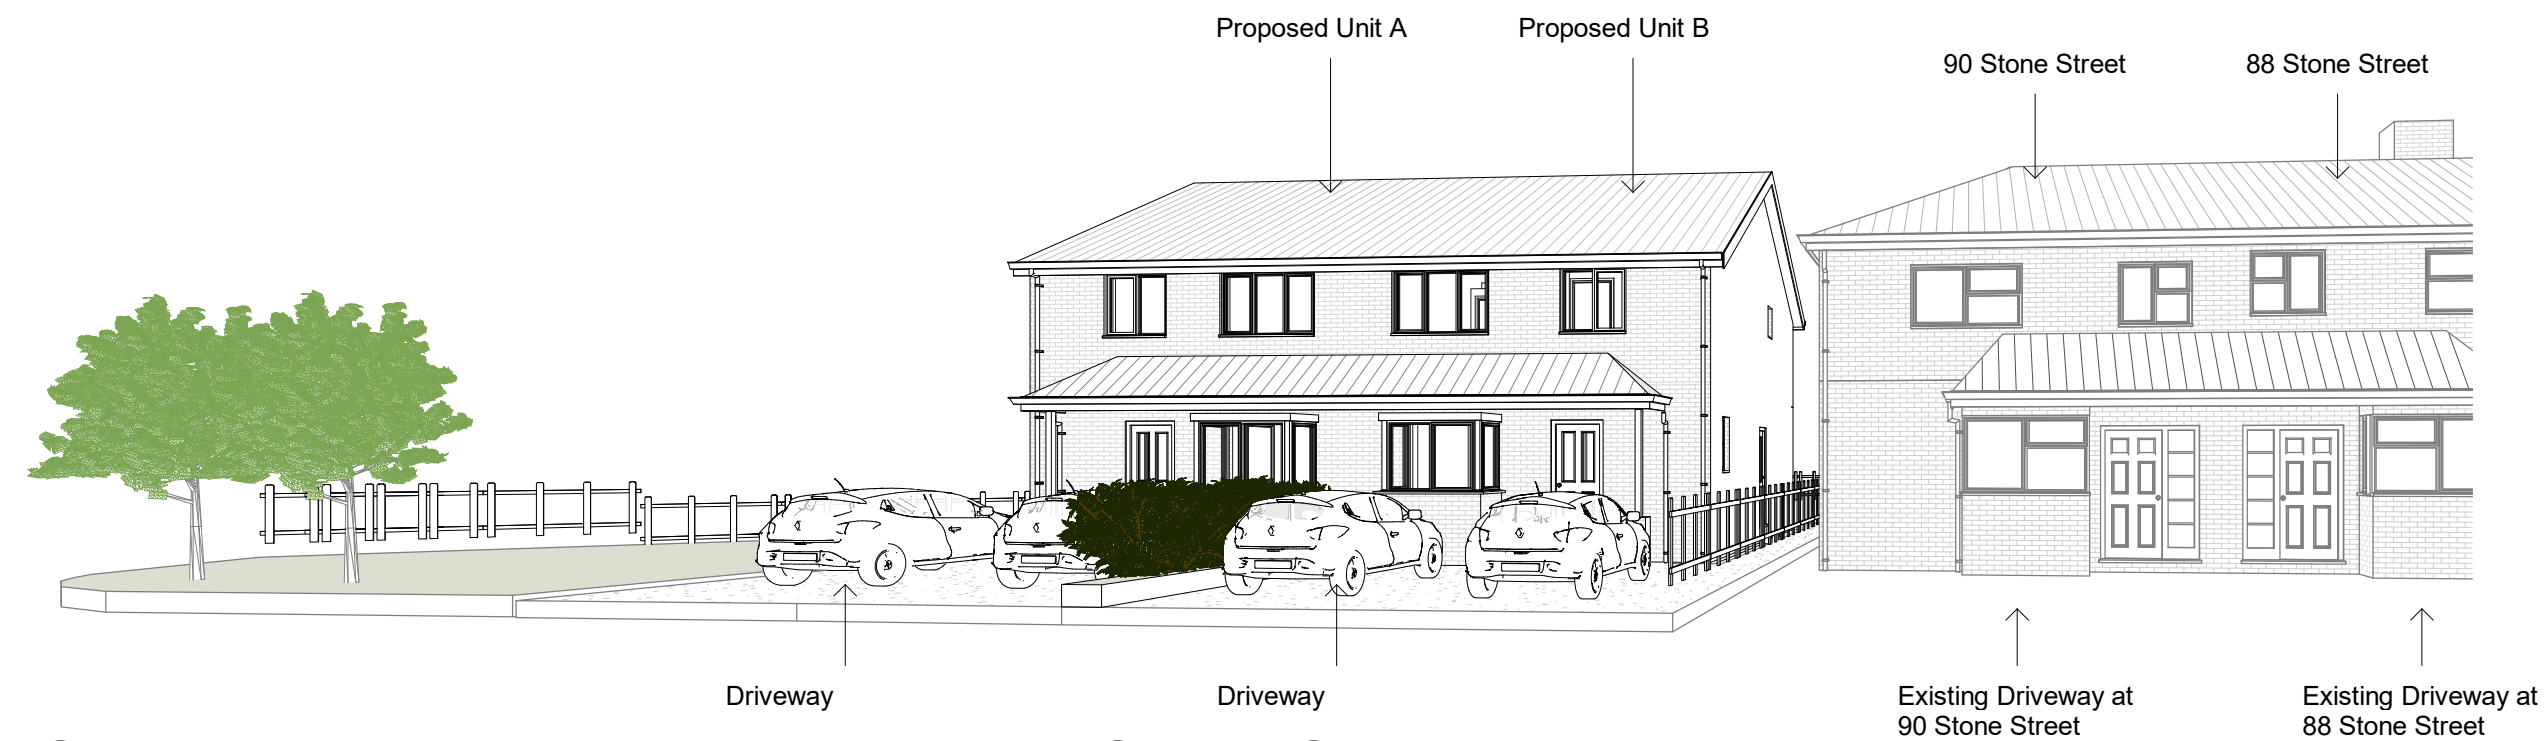

Street Elevation - ' As Proposed ' - Stone Street



Street Elevation - View from Unit A driveway

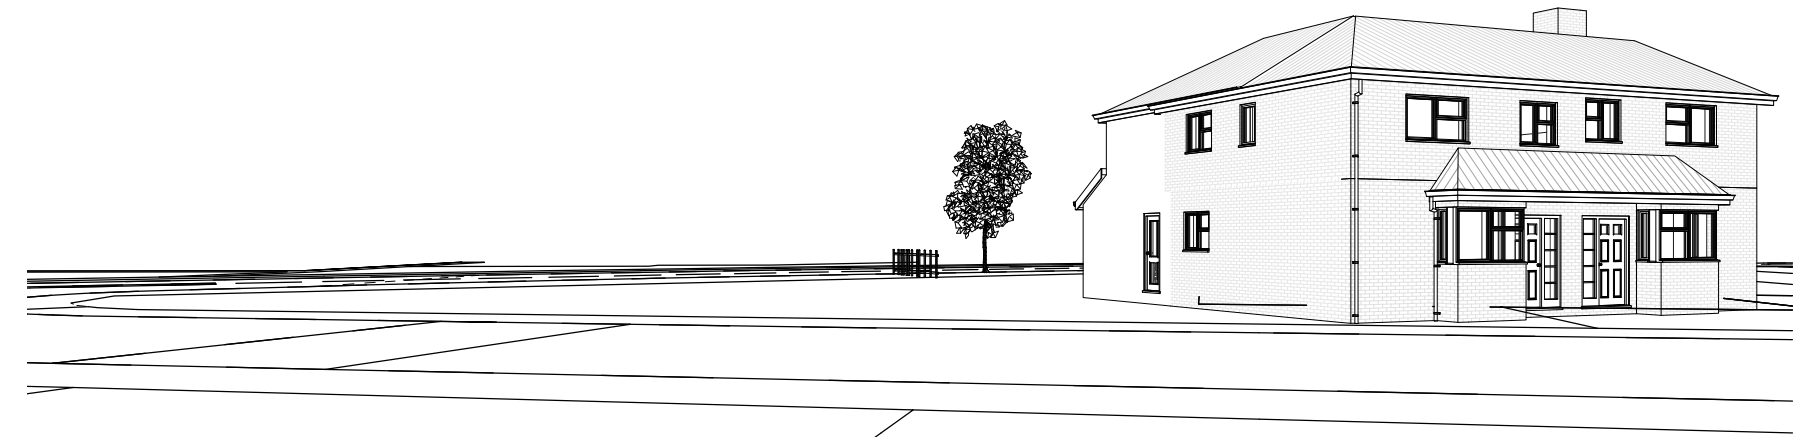

Front Street Elevation - ' As Existing '



Front Street Elevation - ' As Proposed '



Street Elevation - View from 90 Stone Street Driveway



Street Elevation - New Build A and B



PROJECT INFORMATION

90 Stone Street,
Reading,
RG30 1HU

STATUS

SHEET

Proposed Views

CLIENT

Mr H B

DATE

06.03.26

DRAWING NUMBER

HB_011

SCALE (@ A1)

REV

DRAWN BY

VA

NOTES

- ALL DRAWINGS TO BE PRINTED AT 100% SCALE.
DO NOT FIT TO PRINTER MARGINS WHEN PRINTING.
1. This drawing is copyright of HAUS Frame Architects & Designers. Reproduction is only to take place with written authority.
 2. These plans are subject to Planning & Building Regulation Approval or any other statute in law before building work commences.
 3. Any structural work where mentioned on this drawing is subject to a qualified structural and civil engineer calculations before building work commences.
 4. These drawings are intended for Building Control purposes only, drawings marked preliminary have not been approved by Building Control. Construction drawings can be supplied separately.
 5. Only Local Authority Planning Departments may scale dimensions from the drawings.
 6. All dimensions to be checked on site by contractor prior to commencement of work, or the placement of any orders. Any discrepancies are to be brought to the attention of HAUS Frame Architects & Designers for rectification.
 7. All boundaries are assumed. To be confirmed on site before building work commences.

HAUS FRAME
ARCHITECTS & DESIGNERS
a. 6 Simmonds Close
Bracknell
RG42 1FL
m. 07400022422
e. valentina.antoniuc@hausframe.com
w. www.hausframe.com