


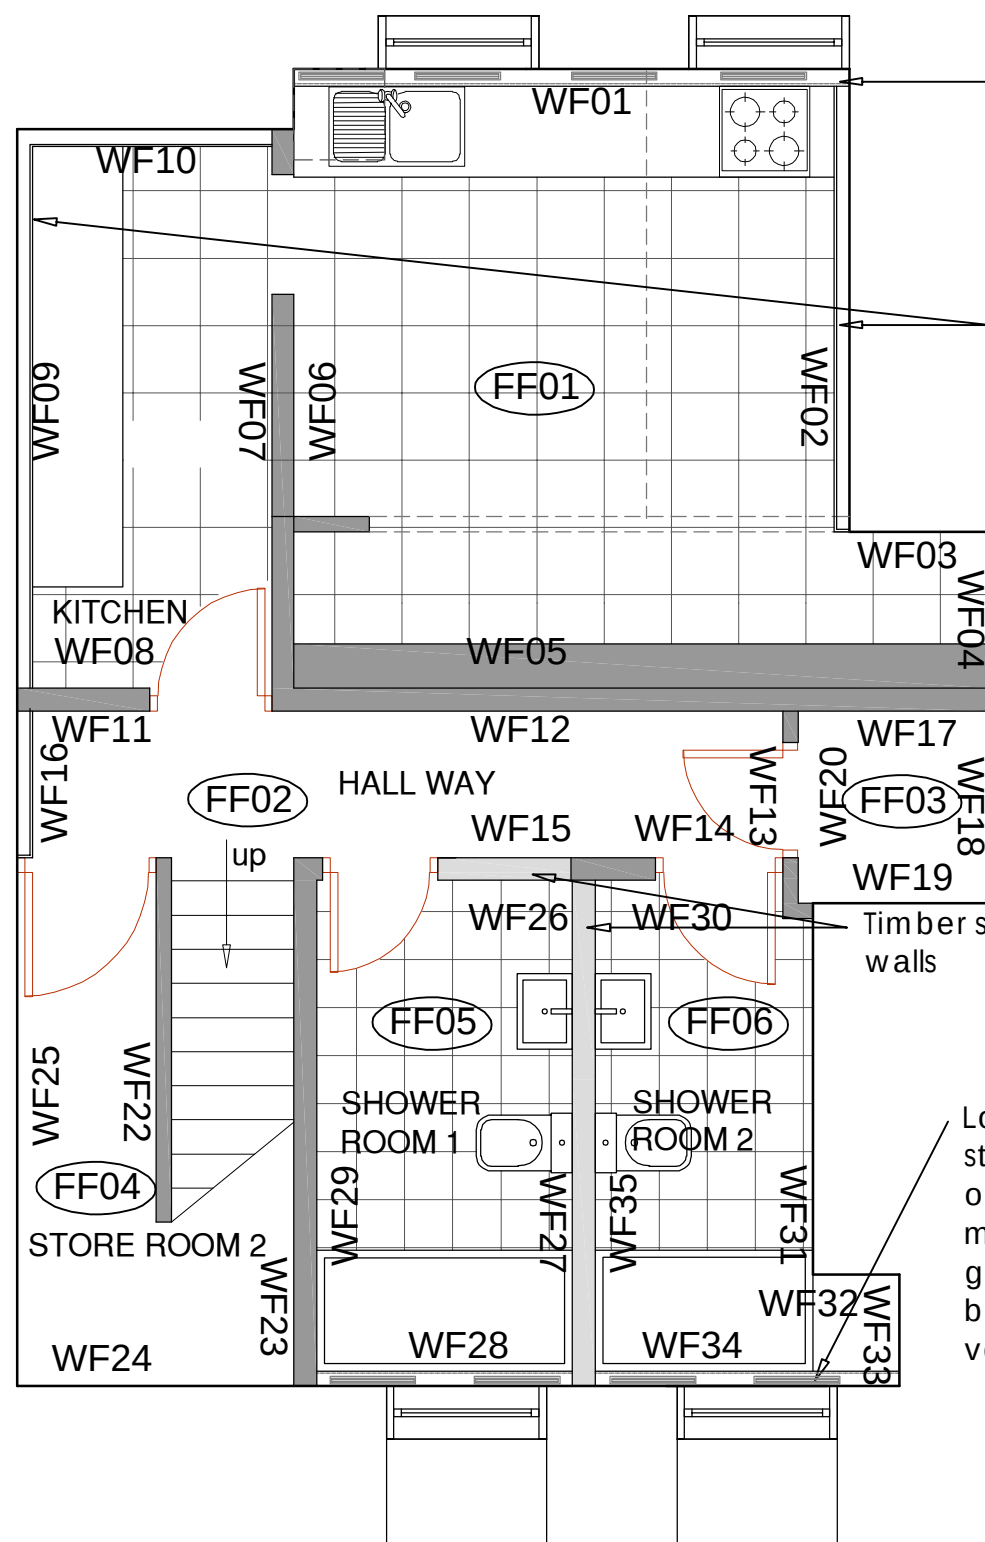

1 BASEMENT FLOOR PLAN: WALL FINISHES
Scale: 1:100

Low level timber stud wall 100mm off Basement masonry wall with grilles top and bottom to vent void


Full height timber stud wall 100mm off Basement masonry wall with grilles top and bottom to vent void

Timber stud walls

Low level timber stud wall 100mm off Basement masonry wall with grilles top and bottom to vent void



15mm plywood to support kitchen fittings

Grille to bottom face


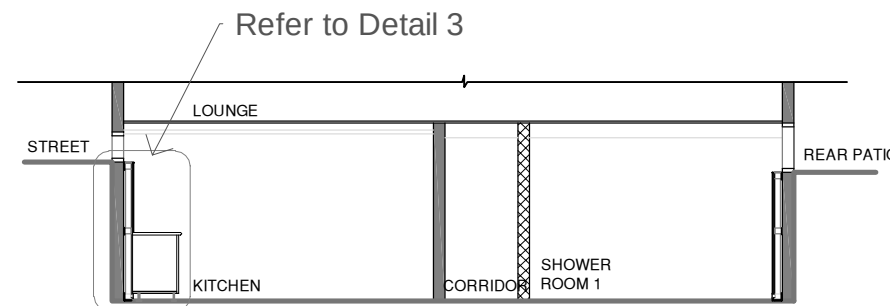


2 BASEMENT FLOOR SECTION: WALL FINISHES
Scale: 1:100

Grilles set within window cill
DPC at timber support
Timber support to create 100mm void
Tile finish on plasterboard on plywood above units

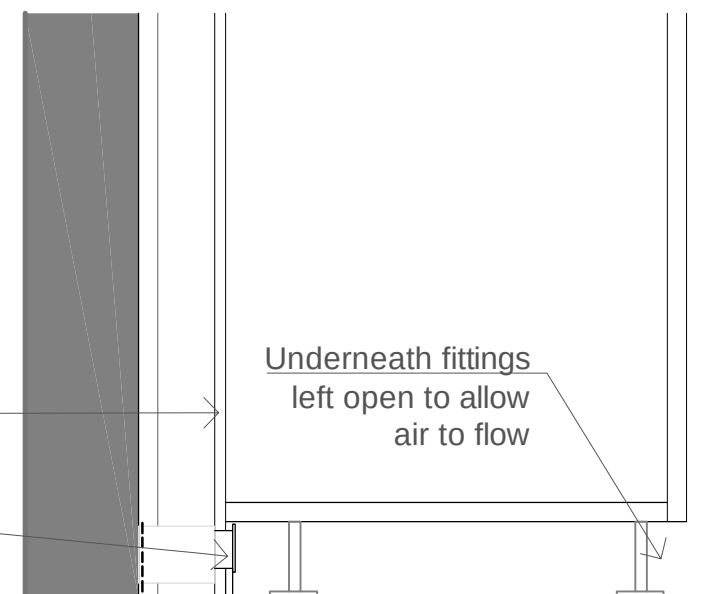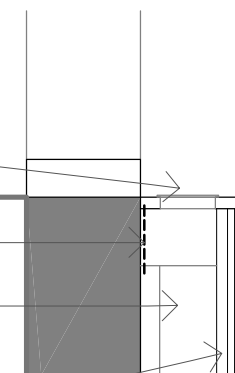

3 SECTION THROUGH STREET WALL/KITCHEN
Scale: 1:10

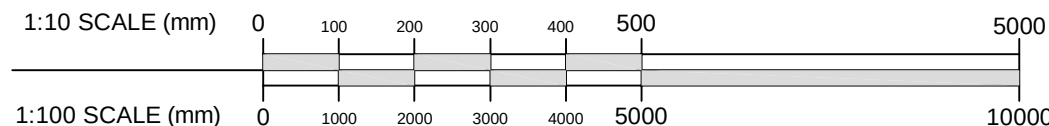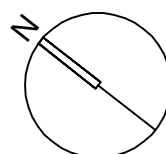

- Notes:
1. Do not scale.
 2. Contractor to check all dimensions and report omissions and errors to the Architect.
 3. Claire Truman of Heritage Revival accepts no liability for use of this drawing by parties other than those for which it was prepared.
 4. When issued in dwg format as an uncontrolled version of this drawing it is to enable the recipient to prepare their own documents/drawings/models for which they are solely responsible. This drawing is based upon project information current at the time of issue. Claire Truman of Heritage Revival accepts no liability for any alterations after it is issued by Heritage Revival.
 5. This drawing does not contain shared coordinates and is not issued for coordination purposes.

Drawing to be read in conjunction with drawing TP/697/04 RevB and Finishes' Schedule 1347-HR-A-TE-0400

02	LBC submission	21.05.26
01	Issued for comment	19.05.26
00	Issued for Information	18.05.26

REV	DESCRIPTION	DATE
-----	-------------	------



+44 (0) 7704 543 872 | info@heritagerevivaluk | www.heritagerevivaluk

PROJECT
86 London Street, Reading RG1 4SJ
PROJECT NUMBER
1347
TITLE
Proposed Basement Works
Proposed Finishes Schedule
Basement Floor Plan & Section

SCALE	DATE	DRAWN BY
1:100/1:10	18.05.26	CT
DRAWING NO.	REV	
1347-HR-A-DE-0302	02	