
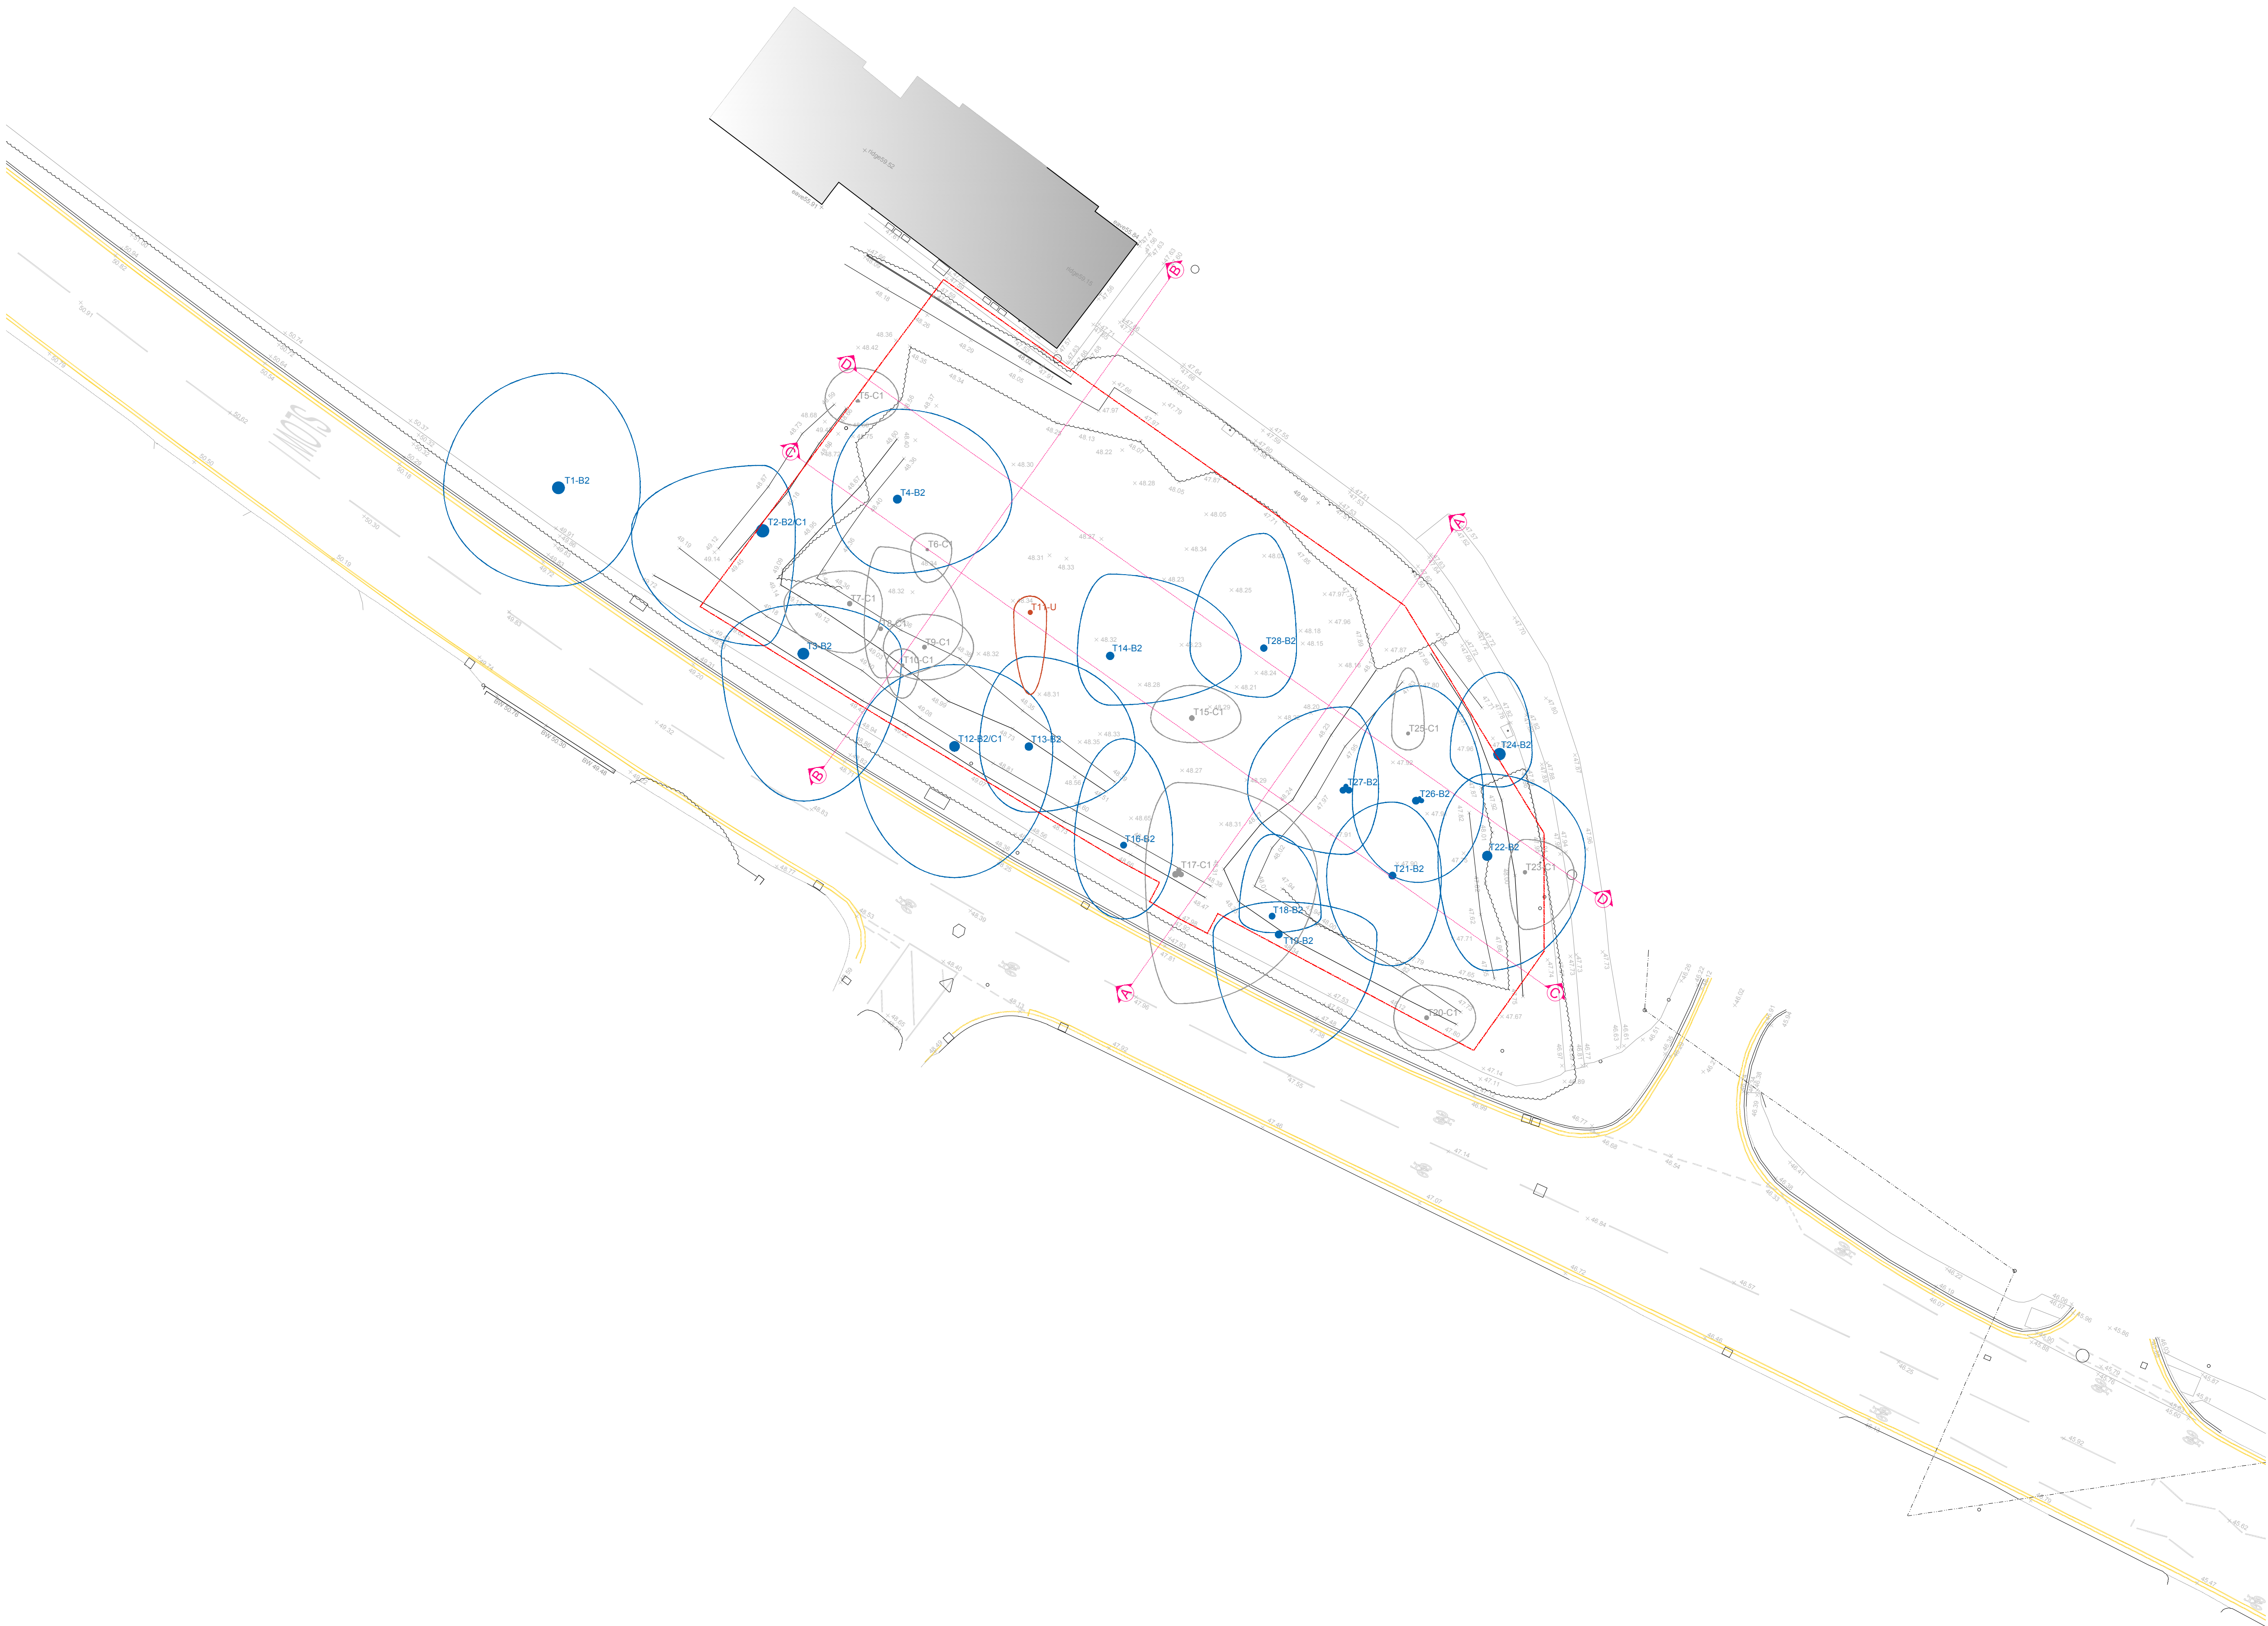


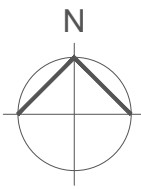

NOTES

© SpaceOffice - THIS DRAWING AND DESIGN REMAINS THE COPYRIGHT AND INTELLECTUAL PROPERTY OF OF SPACE OFFICE LIMITED (SpaceOffice) AND SHALL NOT BE COPIED IN ANY FORMAT WITHOUT APPROVAL.

THIS DRAWING IS TO BE READ IN CONJUNCTION WITH ALL OTHER DRAWINGS AND DOCUMENTS PROVIDED. THE CONTRACTOR MUST CHECK ALL DIMENSIONS ON SITE BEFORE PLACING ORDERS FOR MATERIALS OR SHOP FABRICATIONS OR COMMENCING WORKS ON SITE. ANY DISCREPANCIES SHOULD BE NOTIFIED BEFORE PROCEEDING.

Rev A 22.05.26 Red line amended. Section Lines added.



email: mail@spaceoffice.com mobile: 07974 707832

Client:
MR TIM PEARCE

Project:
TRAINSPOTTER'S LODGE
PROPOSED NEW DETACHED DWELLING

Location:
LAND AT OXFORD ROAD
TILEHURST, READING RG31 6TH

Drawing Title:
EXISTING SITE PLAN

Date: MAR 2026	Sheet Size: A1	Drawn: MC
-------------------	-------------------	--------------

Drawing No: P2503-02	Revision: A
-------------------------	----------------