



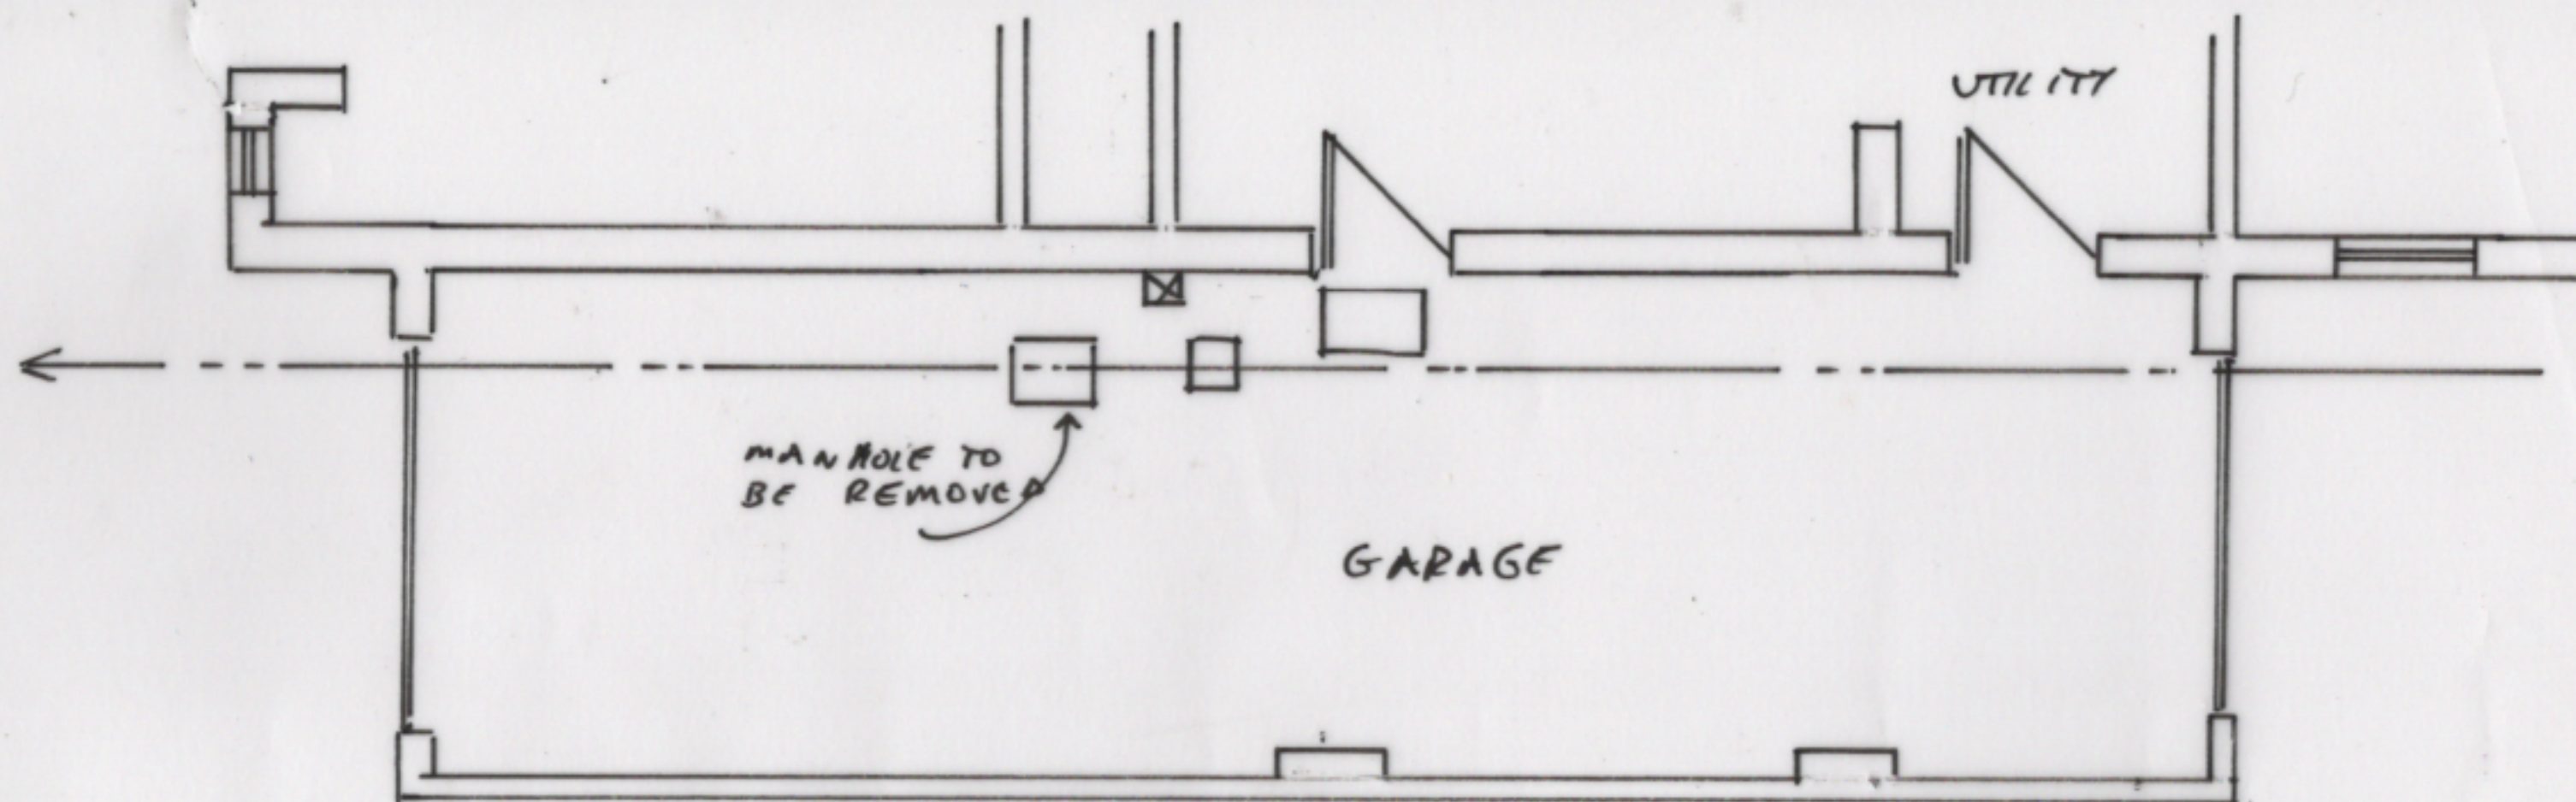

7 PENROATH AVENUE
 READING
 RG30 2ED
 PROPOSED GARAGE
 CONVERSION
 FOR: MR.S. MALIK
 SCALE: 1:50
 DRAWN: MAY 2026

EXISTING FLOOR PLAN 1:50

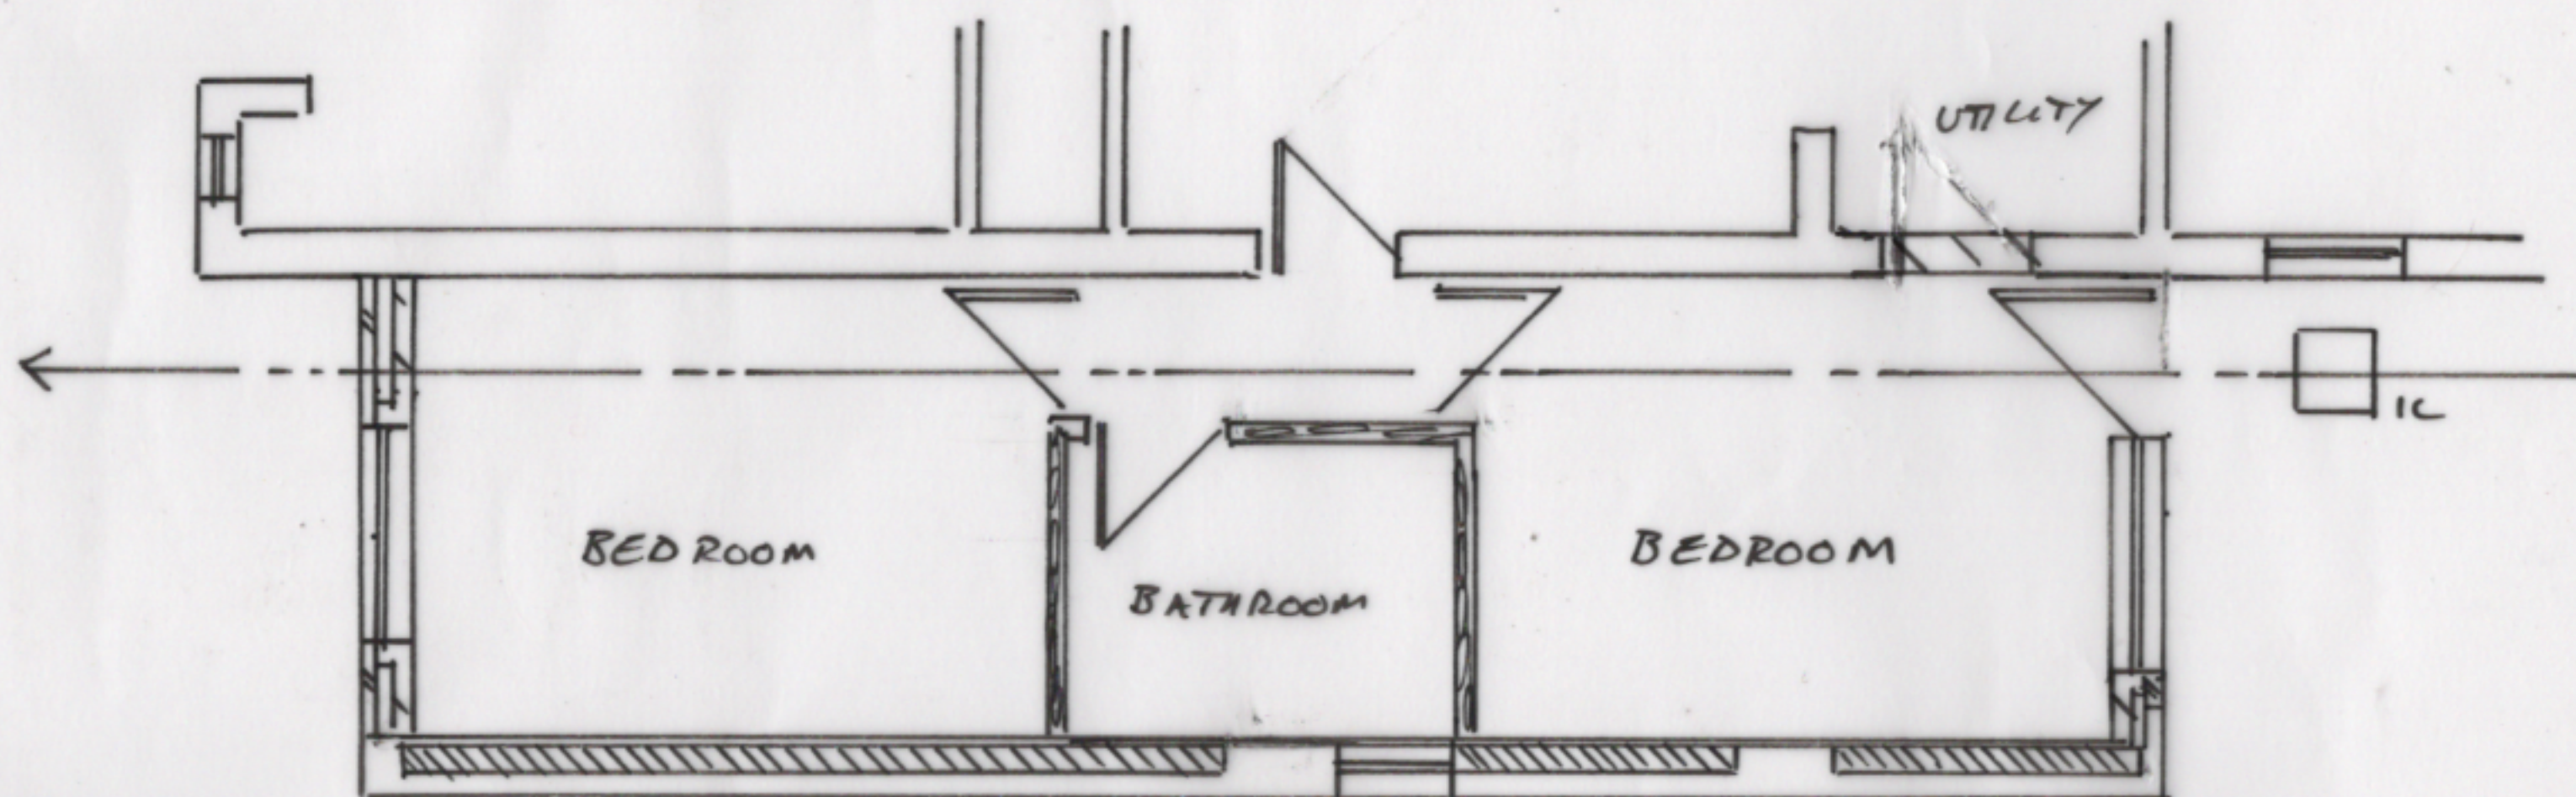

PROPOSED FLOOR PLAN 1:50

0 1 2 3 4 5m
 SCALE BAR