



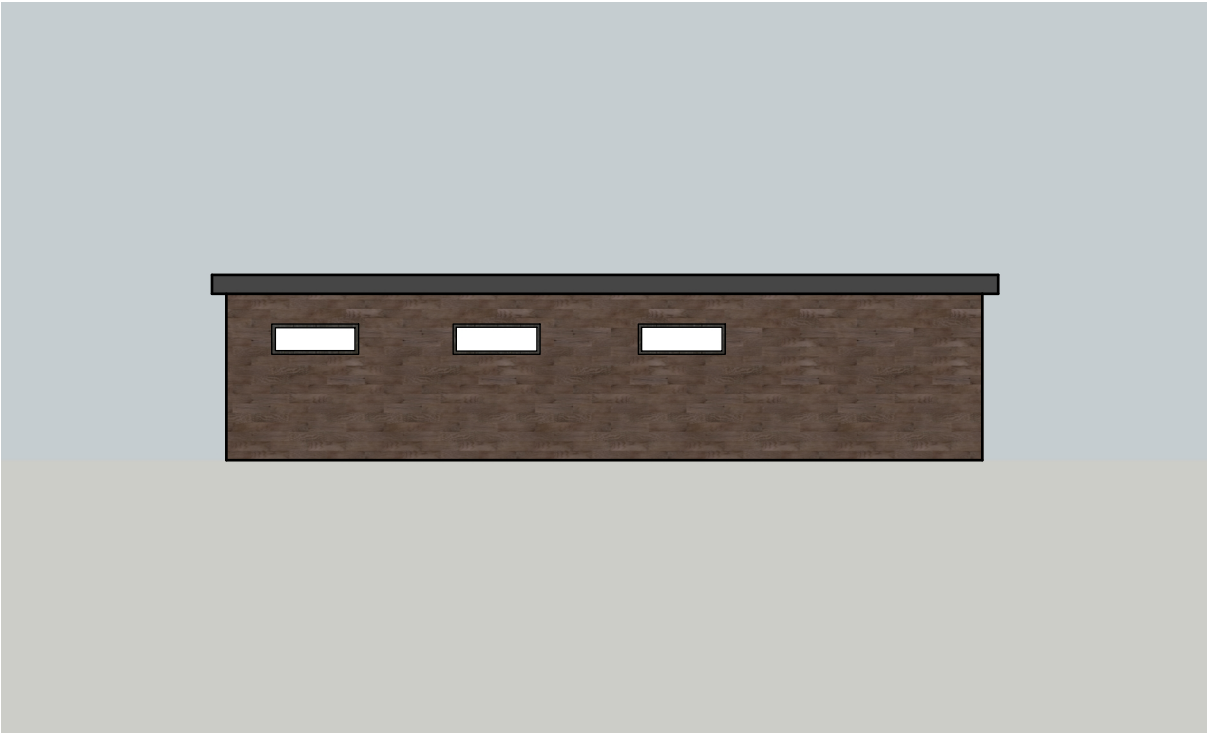

South Elevation

scale: 1:100

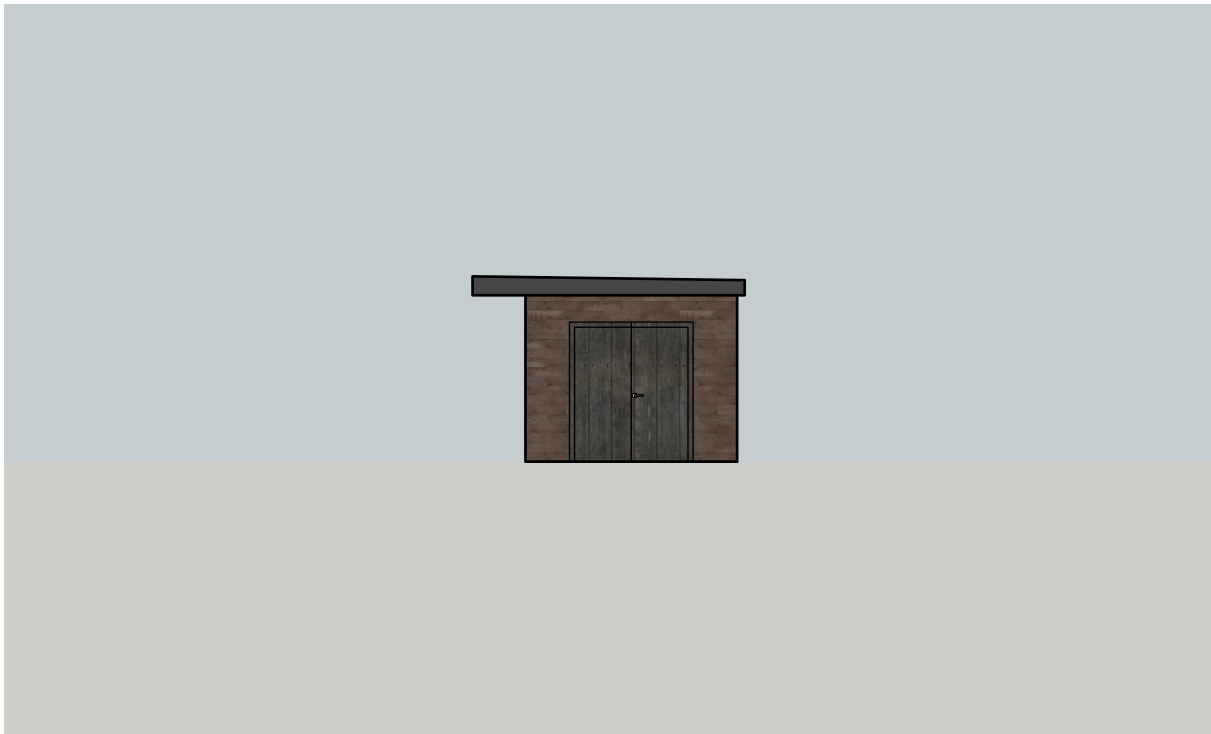


East Elevation

scale: 1:100




North Elevation

scale: 1:100

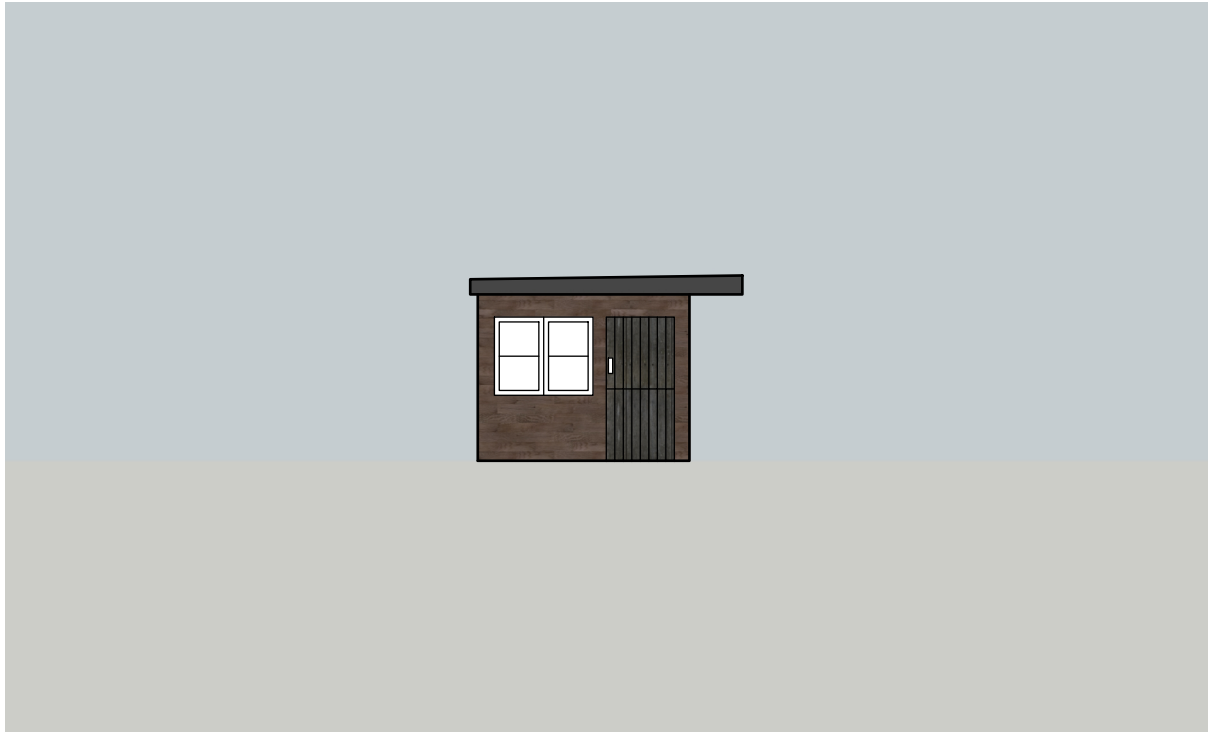

West Elevation

scale: 1:100

 

Sheet Name	Description	Date	Approved
C.01 - Rev A	First Iteration	25/05/26	IW

PYRAMID PLANNING

DRAWN BY
IW

DESCRIPTION
Existing Elevations
(Prior to Demolition)

1:100 @ A3

PROJECT NAME
28 Coldicutt St

PROJECT NO.
26-00011

ISSUED
27 May 2026

C.01

Rev A