


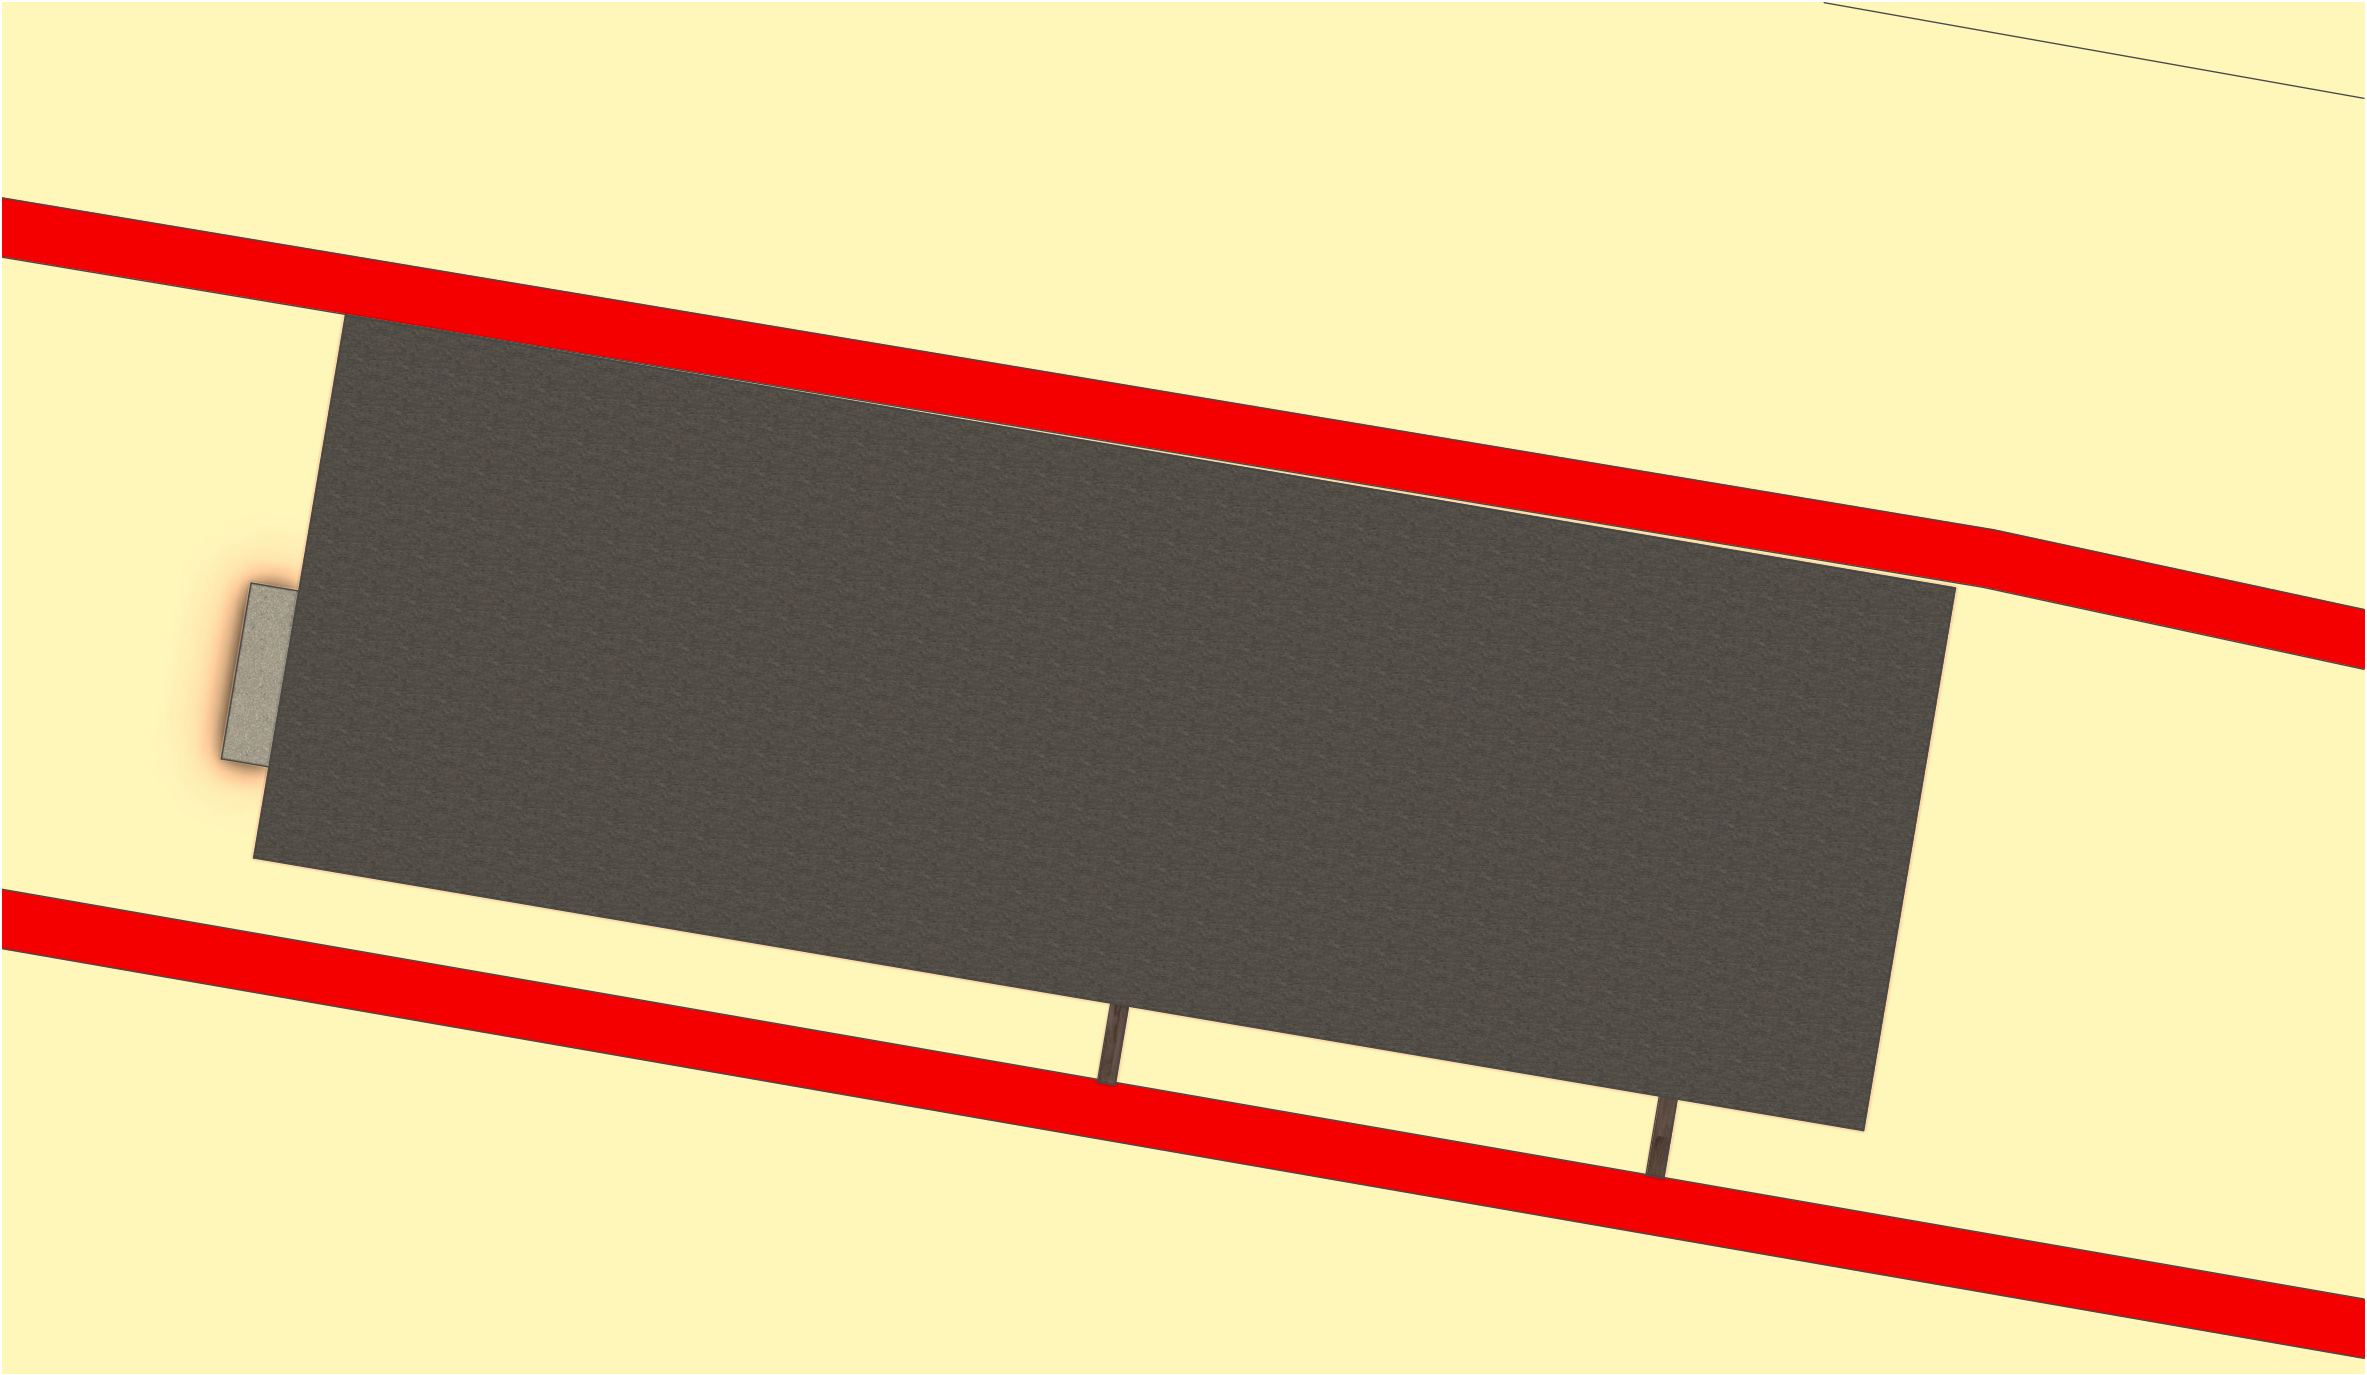

Sheet Name	Description	Date	Approved
B.01a - Rev A	First Iteration	23/05/26	IW

DRAWN BY
IW

DESCRIPTION
Site Plan
1:50 @ A3

B.01a

Rev A

PROJECT NAME
28 Coldicutt St

PROJECT NO.
26-00011

ISSUED
23 May 2026

PYRAMID PLANNING