


No. 30 Coldicutt Street

No. 28 Coldicutt Street

No. 26 Coldicutt Street

Existing outbuilding in the rear garden of No. 30 Coldicutt Street

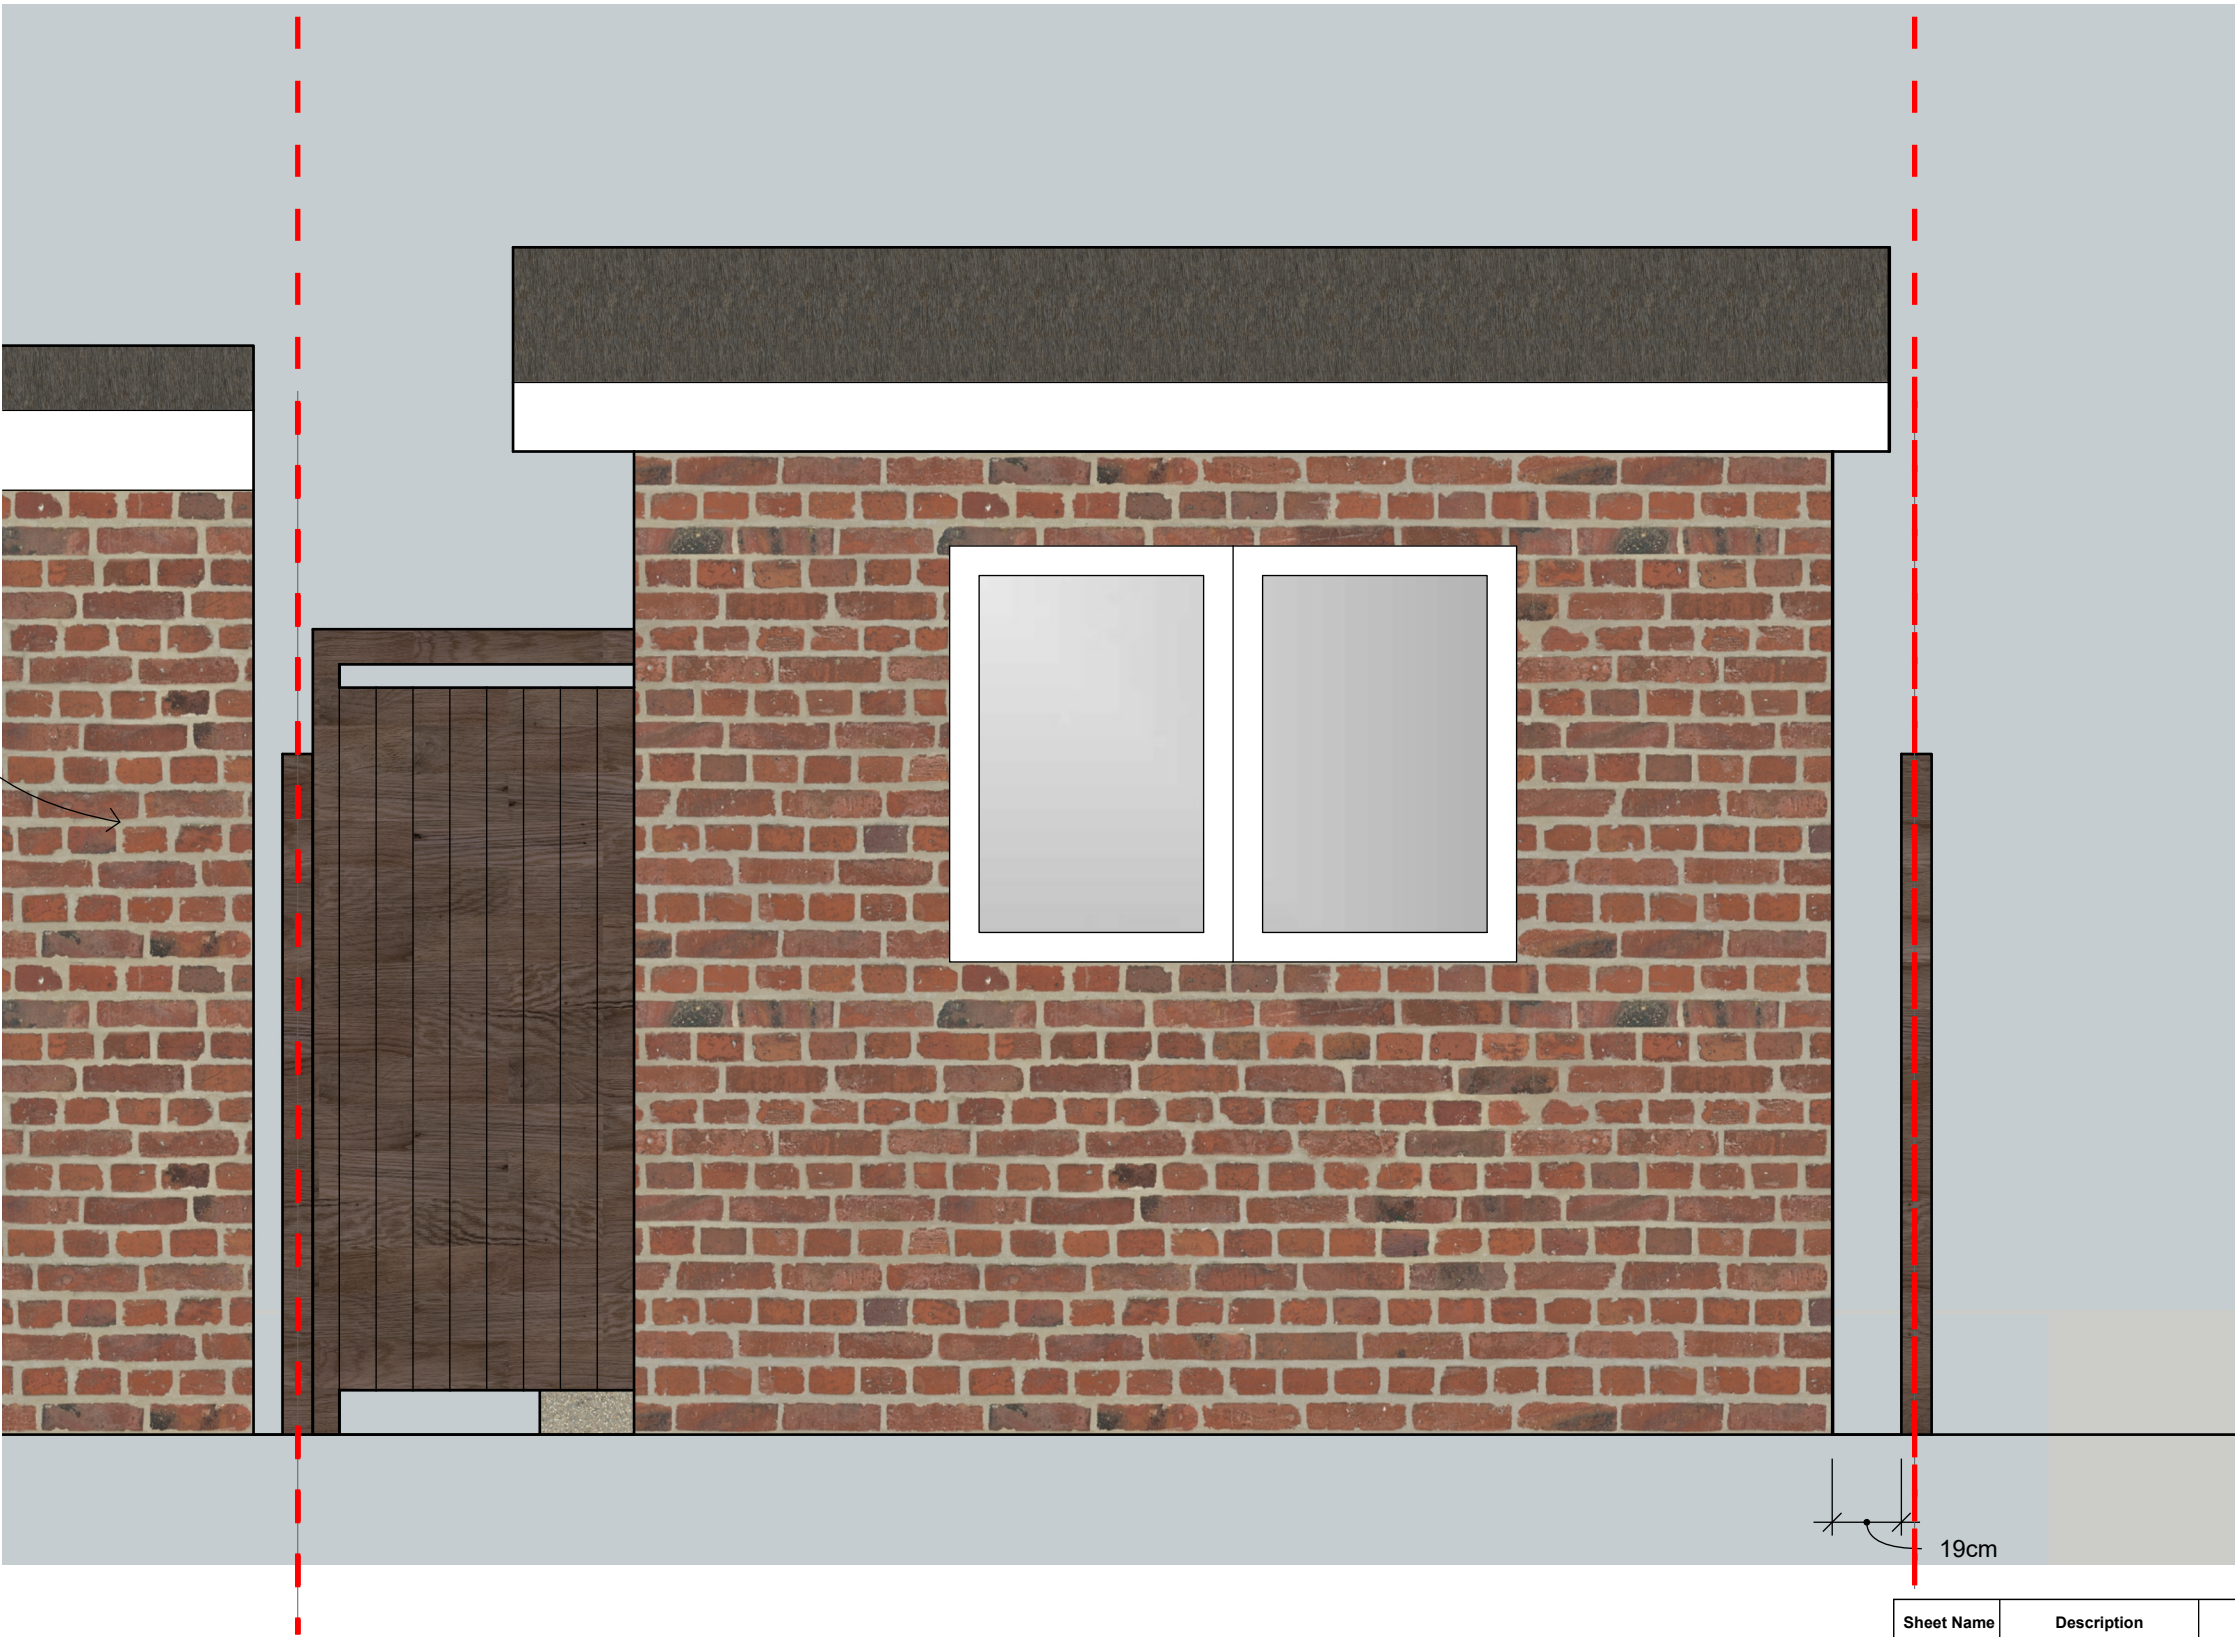

East Elevation

scale: 1:20

C
02a



Sheet Name	Description	Date	Approved
C.02a - Rev A	First Iteration	23/05/26	IW

PYRAMID PLANNING

DRAWN BY
IW

DESCRIPTION
Proposed Elevations
Boundary Context
1:20 @ A3

PROJECT NAME
28 Coldicutt St

PROJECT NO.
26-00011

ISSUED
23 May 2026

C.02a

Rev A