



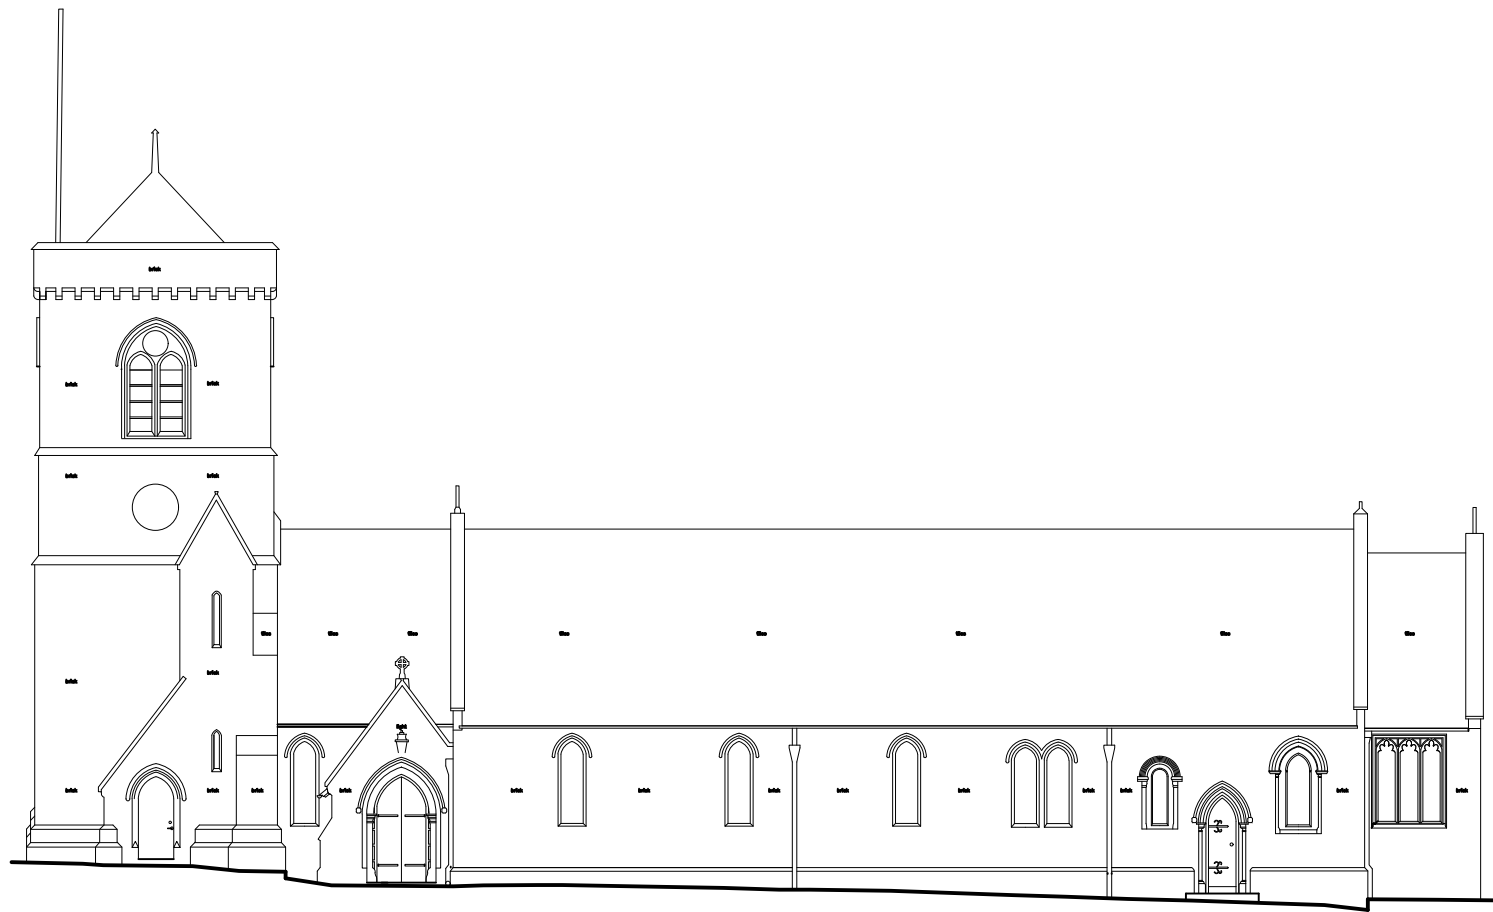


1 South Elevation
Scale: 1:200



3 East Elevation
Scale: 1:200

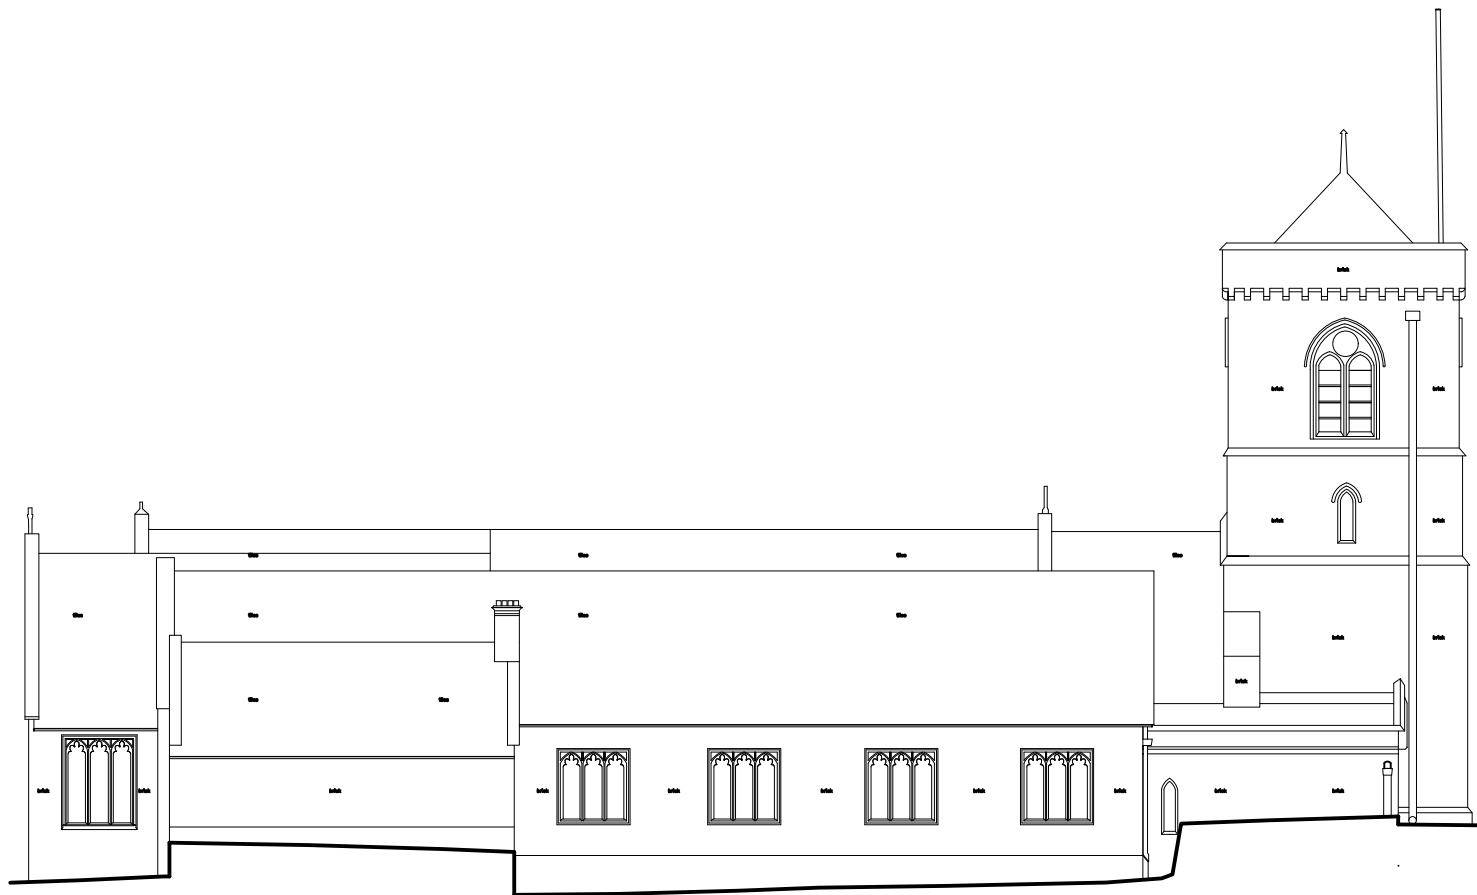

2 North Elevation
Scale: 1:200

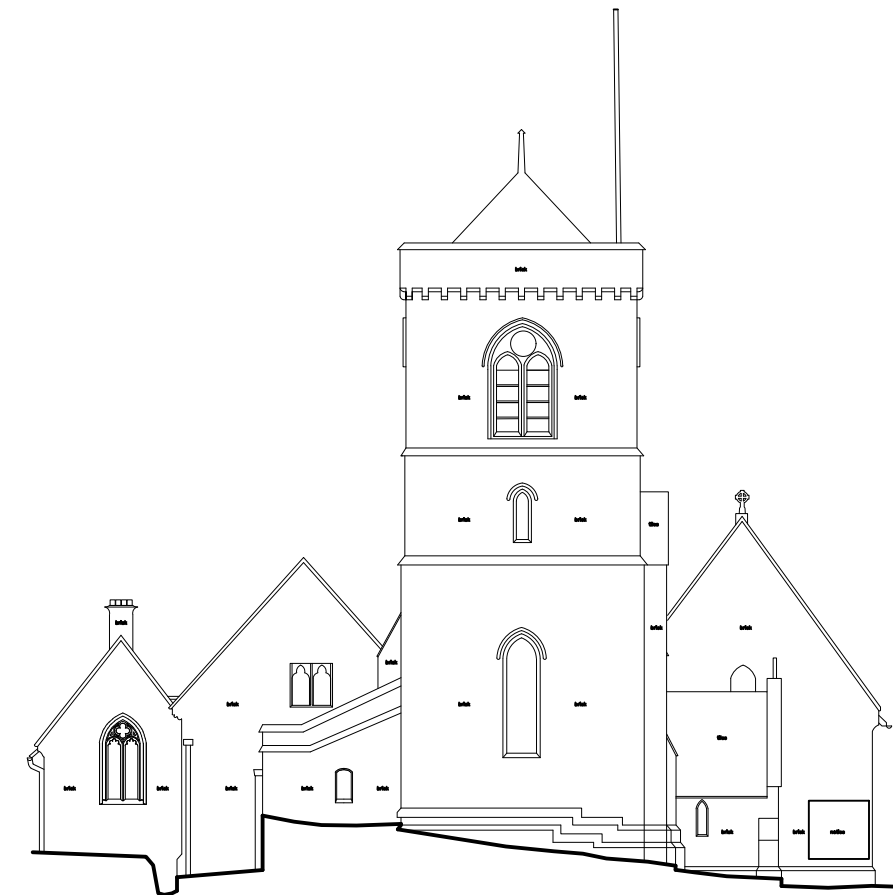

4 West Elevation
Scale: 1:200

NOTES

- 1 No deviation may be made from the details shown on this drawing without prior permission of the architects. Any discrepancy found between this drawing and any other document should be referred immediately to the architects. IF IN ANY DOUBT ASK.
- 2 No dimensions should be scaled from this drawing.
- 3 This drawing is to be removed from currency immediately a revised version is issued.
- 4 All rights described in chapter IV of the Copyright, Designs and Patents Act of 1988 have been generally asserted.

LEGEND

REVISIONS

00/00/00	01	xxx
----------	----	-----

TENDER

JBKS Architects © architects urban designers landscape and product designers Suite 1, Parkwood Stud, London Road, Aston Rowant, Oxon, OX49 5SP Tel: (01844) 350101		
Job	St Peters Church Caversham	
dwg title	Existing Elevations, North, South, East & West	
scale	1:200	@ A3
date	10/02/26	
Project	Dwg No.	Rev
CAV - R	19 200	00