



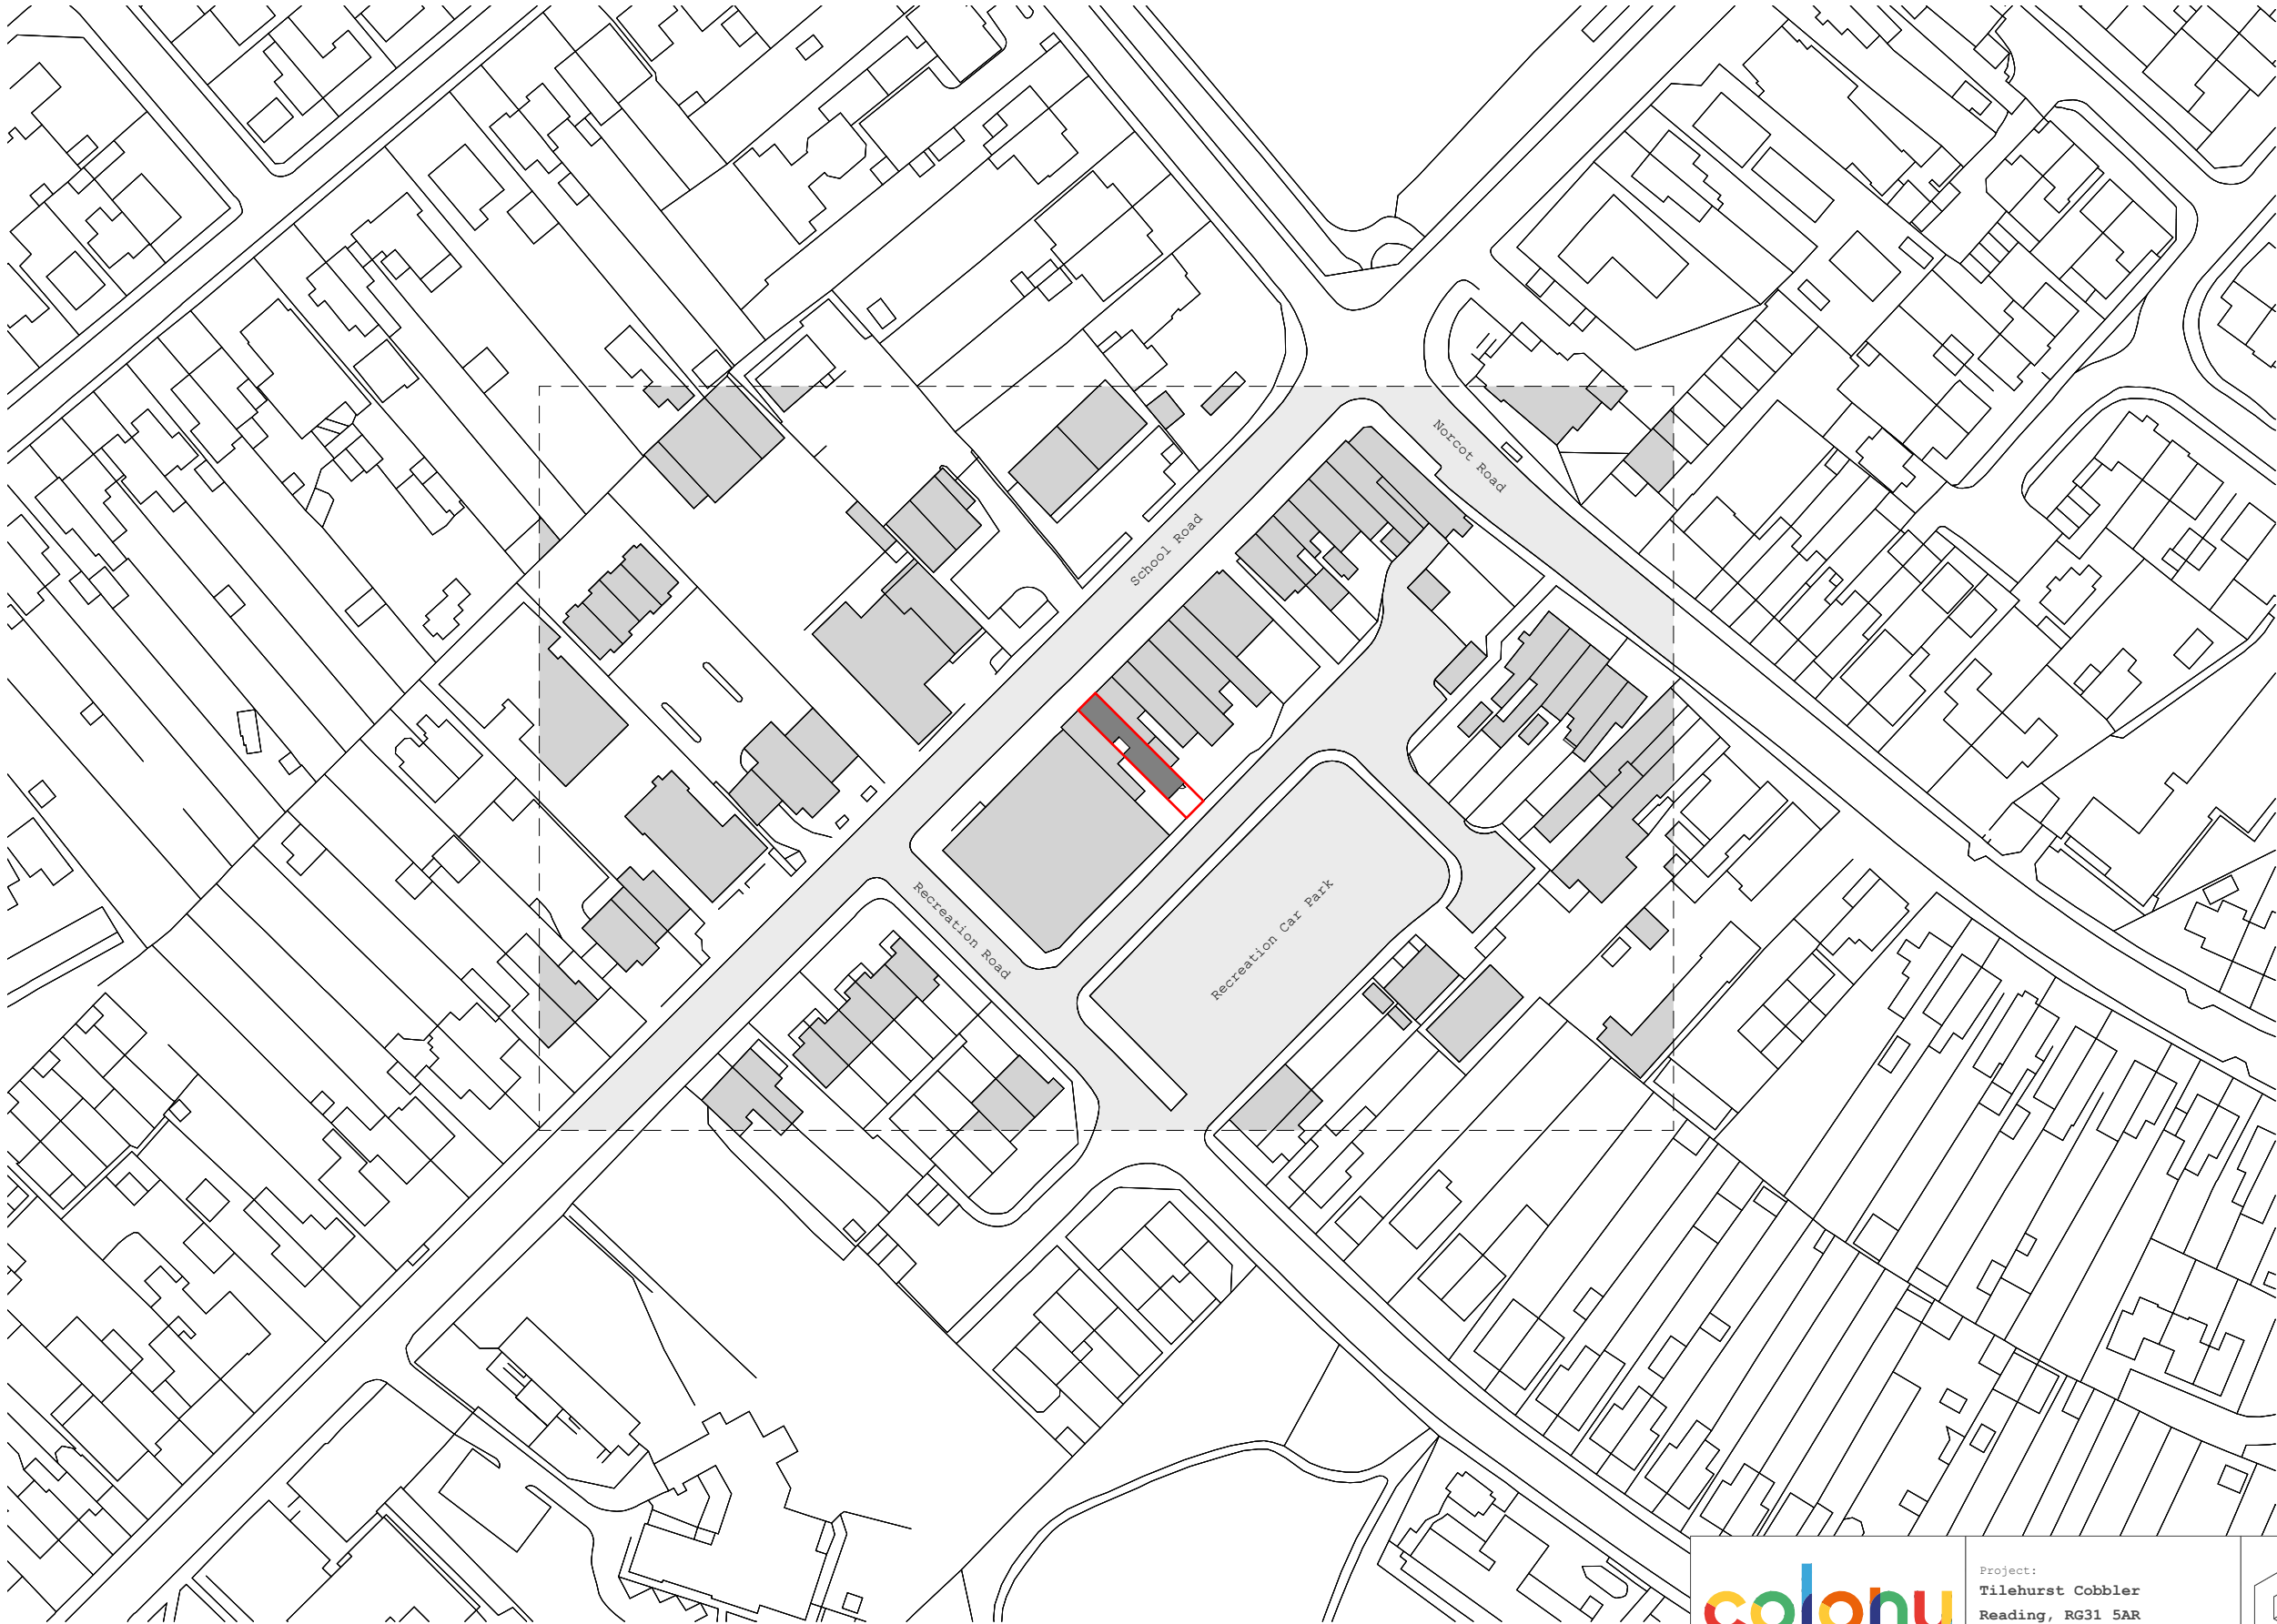

Ordnance Survey (c) Crown Copyright 2026. All rights reserved. Licence number 100022432

 

Collaborating with:
Mangit Gill




Job: 1165
Drawing: 02-10
Revision:

Project:
Tilehurst Cobbler
Reading, RG31 5AR
Drawing:
Site Location Plan As Proposed


Date: **MAY 2026**
Status: **Planning**
Drawn By: **JL**
Checked By: **EM**




Colony Architects Ltd.
The Wine Store, Brewery
Court, Theale, Reading, RG7 5AJ
+44 (0)118 380 0328
hello@colonyarchitects.com
colonyarchitects.com

  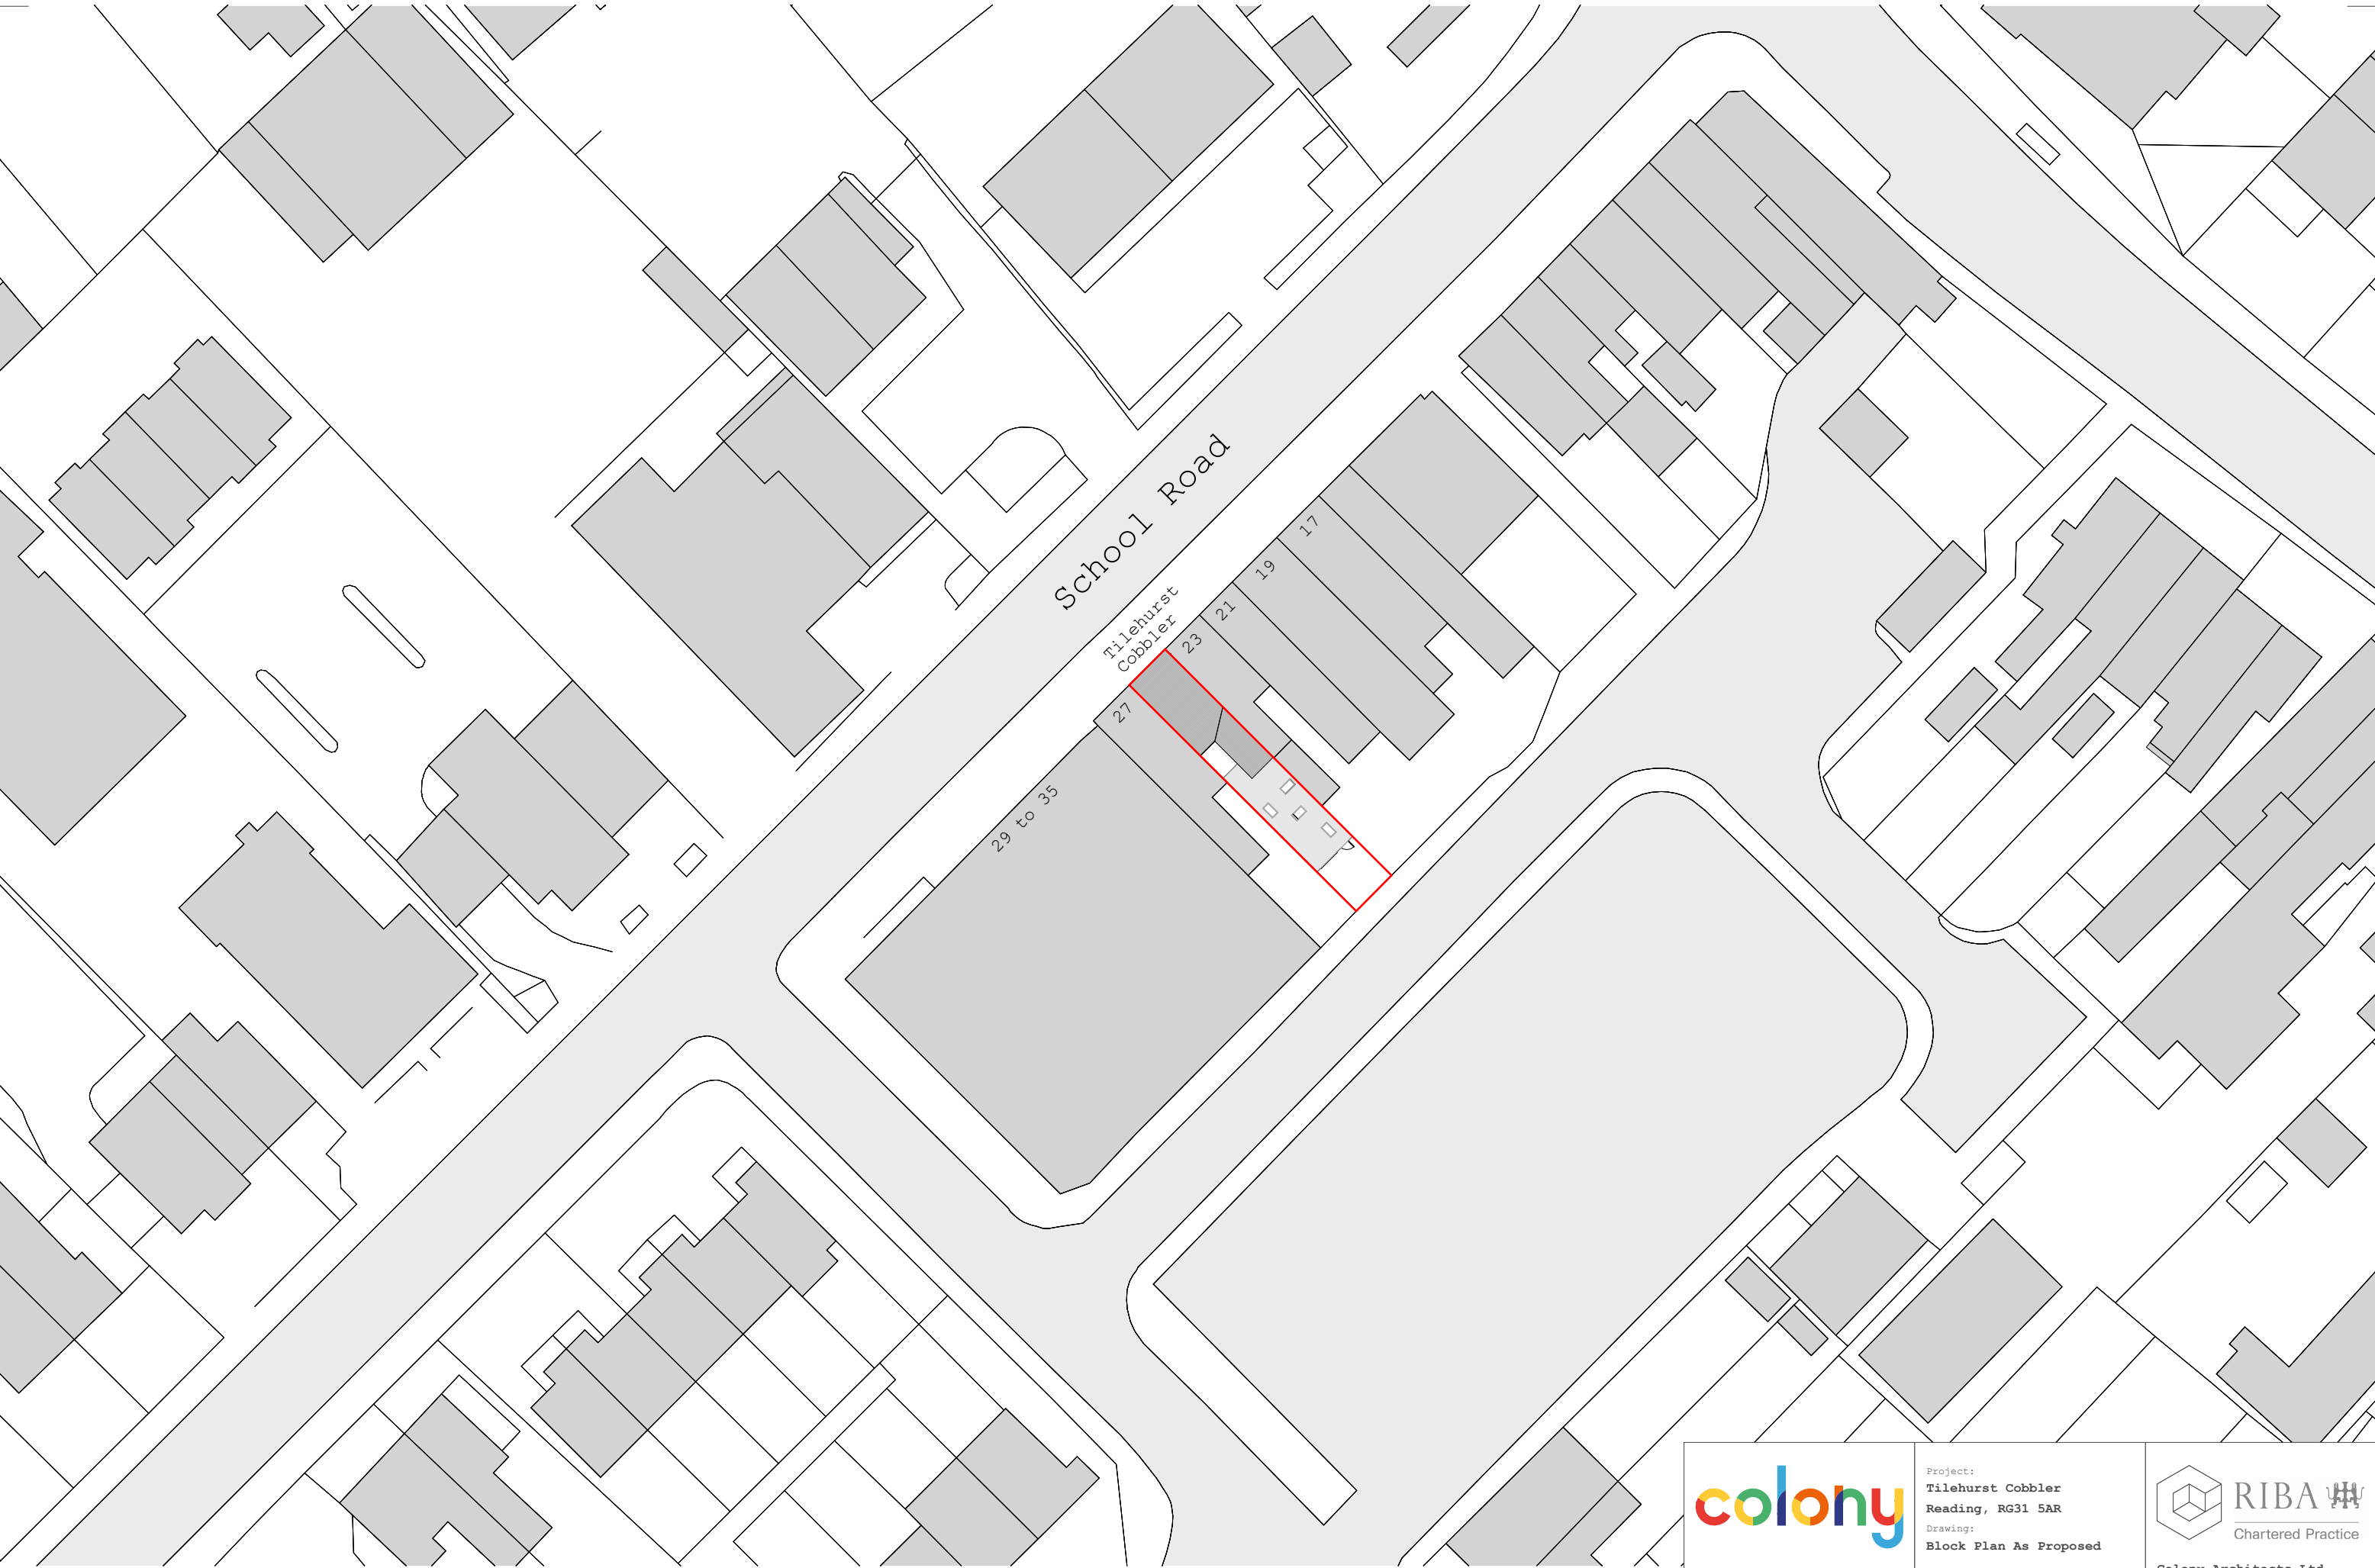

			Project: Tilehurst Cobbler Reading, RG31 5AR		 RIBA Chartered Practice	
Collaborating with: Mangit Gill			Drawing: Block Plan As Proposed			
Job: 1165			Drawing: 02-11	Revision:	Date: MAY 2026	Status: Planning
Drawn By: JL			Checked By: EM			
Colony Architects Ltd. The Wine Store, Brewery Court, Theale, Reading, RG7 5AJ +44 (0)118 380 0328 hello@colonyarchitects.com colonyarchitects.com						

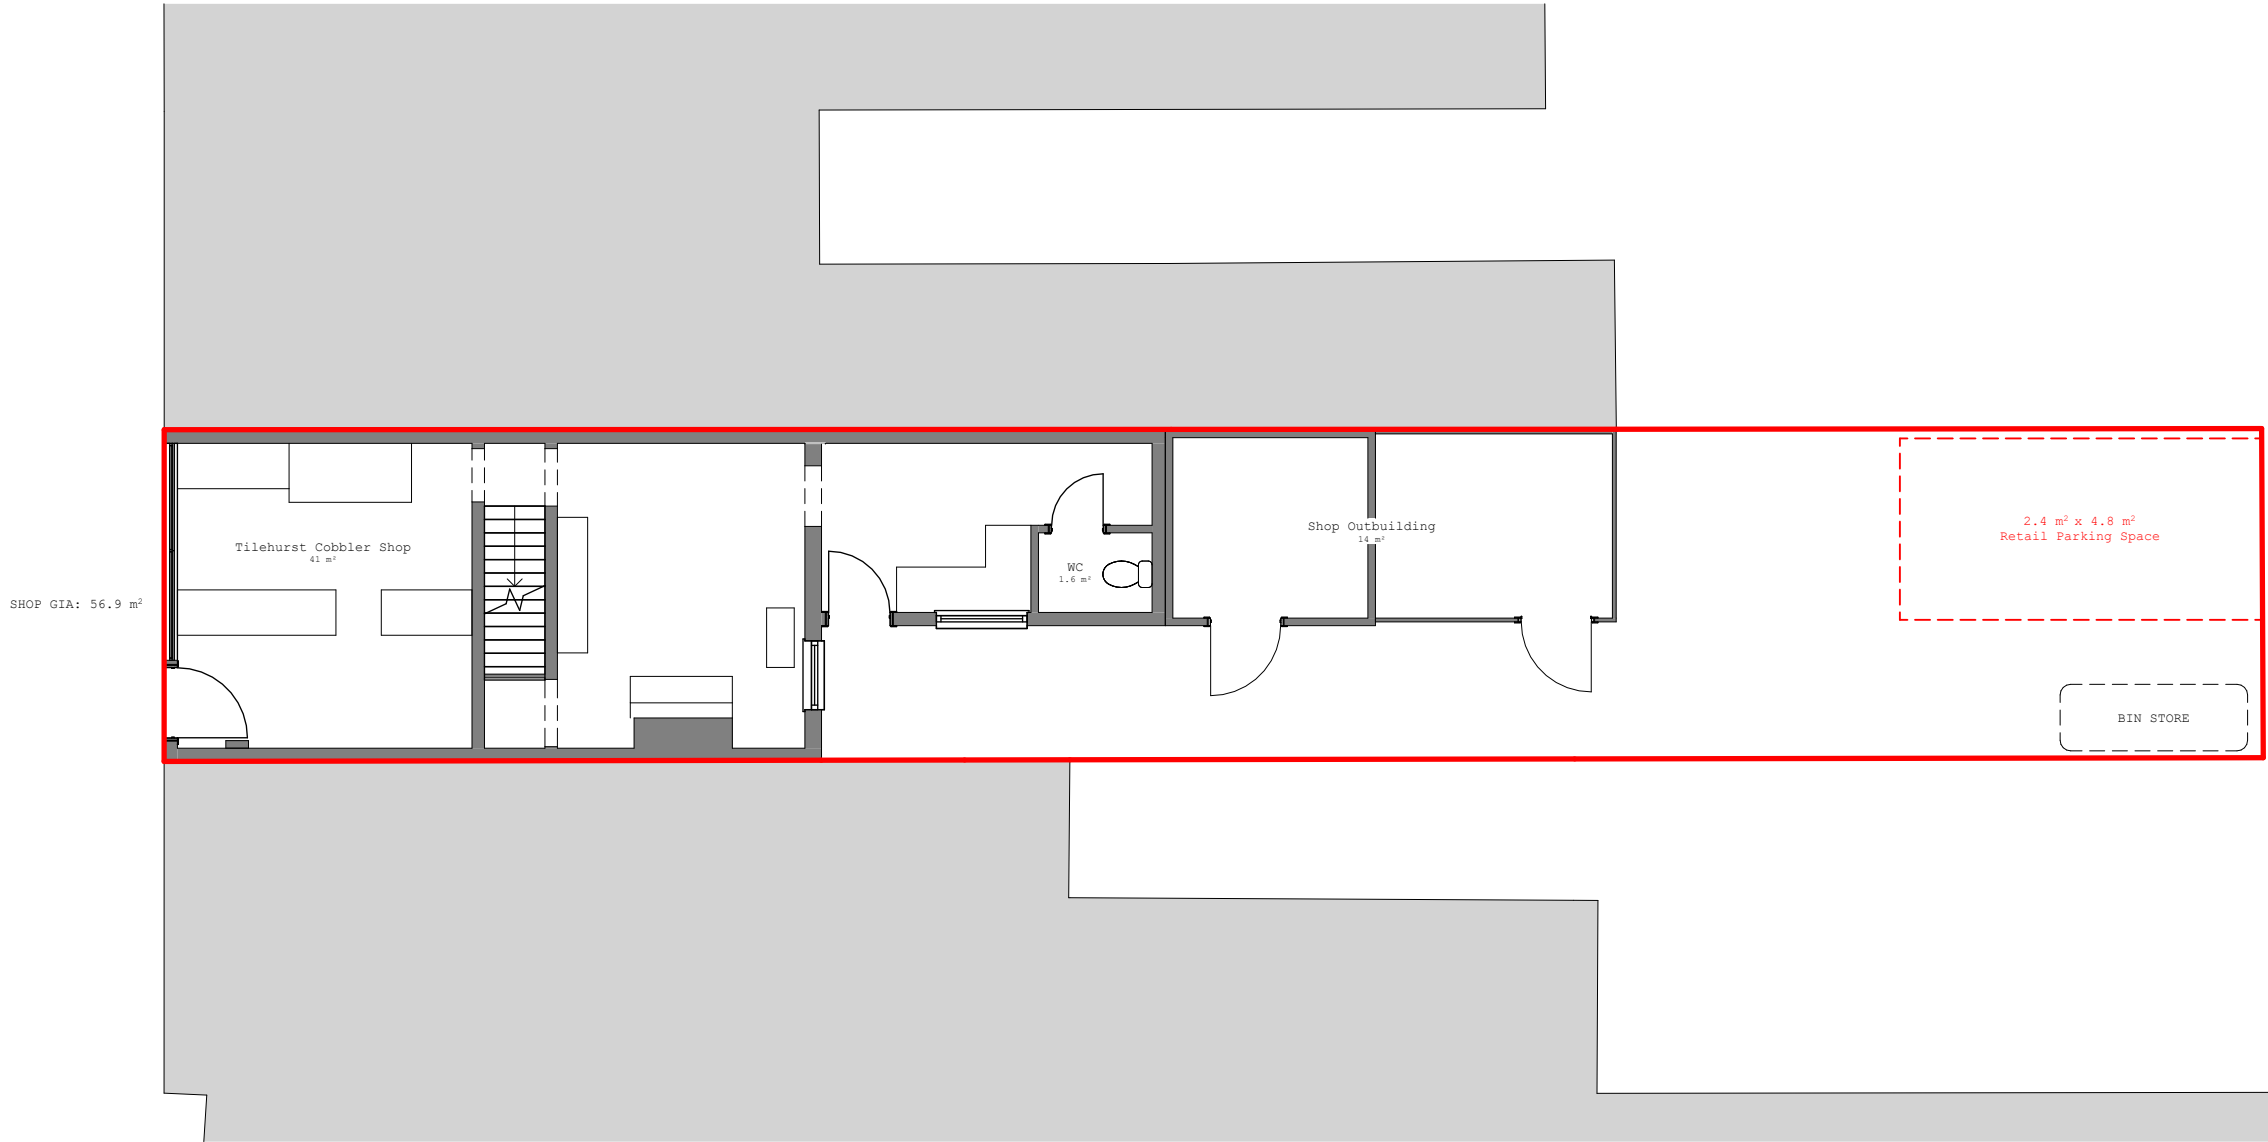

Ground Floor Plan As Existing

 

Collaborating with:
Mangit Gill

Job: 1165
Drawing: 03-00
Revision:


Project:
Tilehurst Cobbler
Reading, RG31 5AR
Drawing:
Ground Floor Plan As
Existing

Date: **MAY 2026**
Status: **Planning**
Drawn By: **JL**
Checked By: **EM**




Colony Architects Ltd.
The Wine Store, Brewery
Court, Theale, Reading, RG7 5AJ
+44 (0)118 380 0328
hello@colonyarchitects.com
colonyarchitects.com

FLAT GIA: 38.8 m²

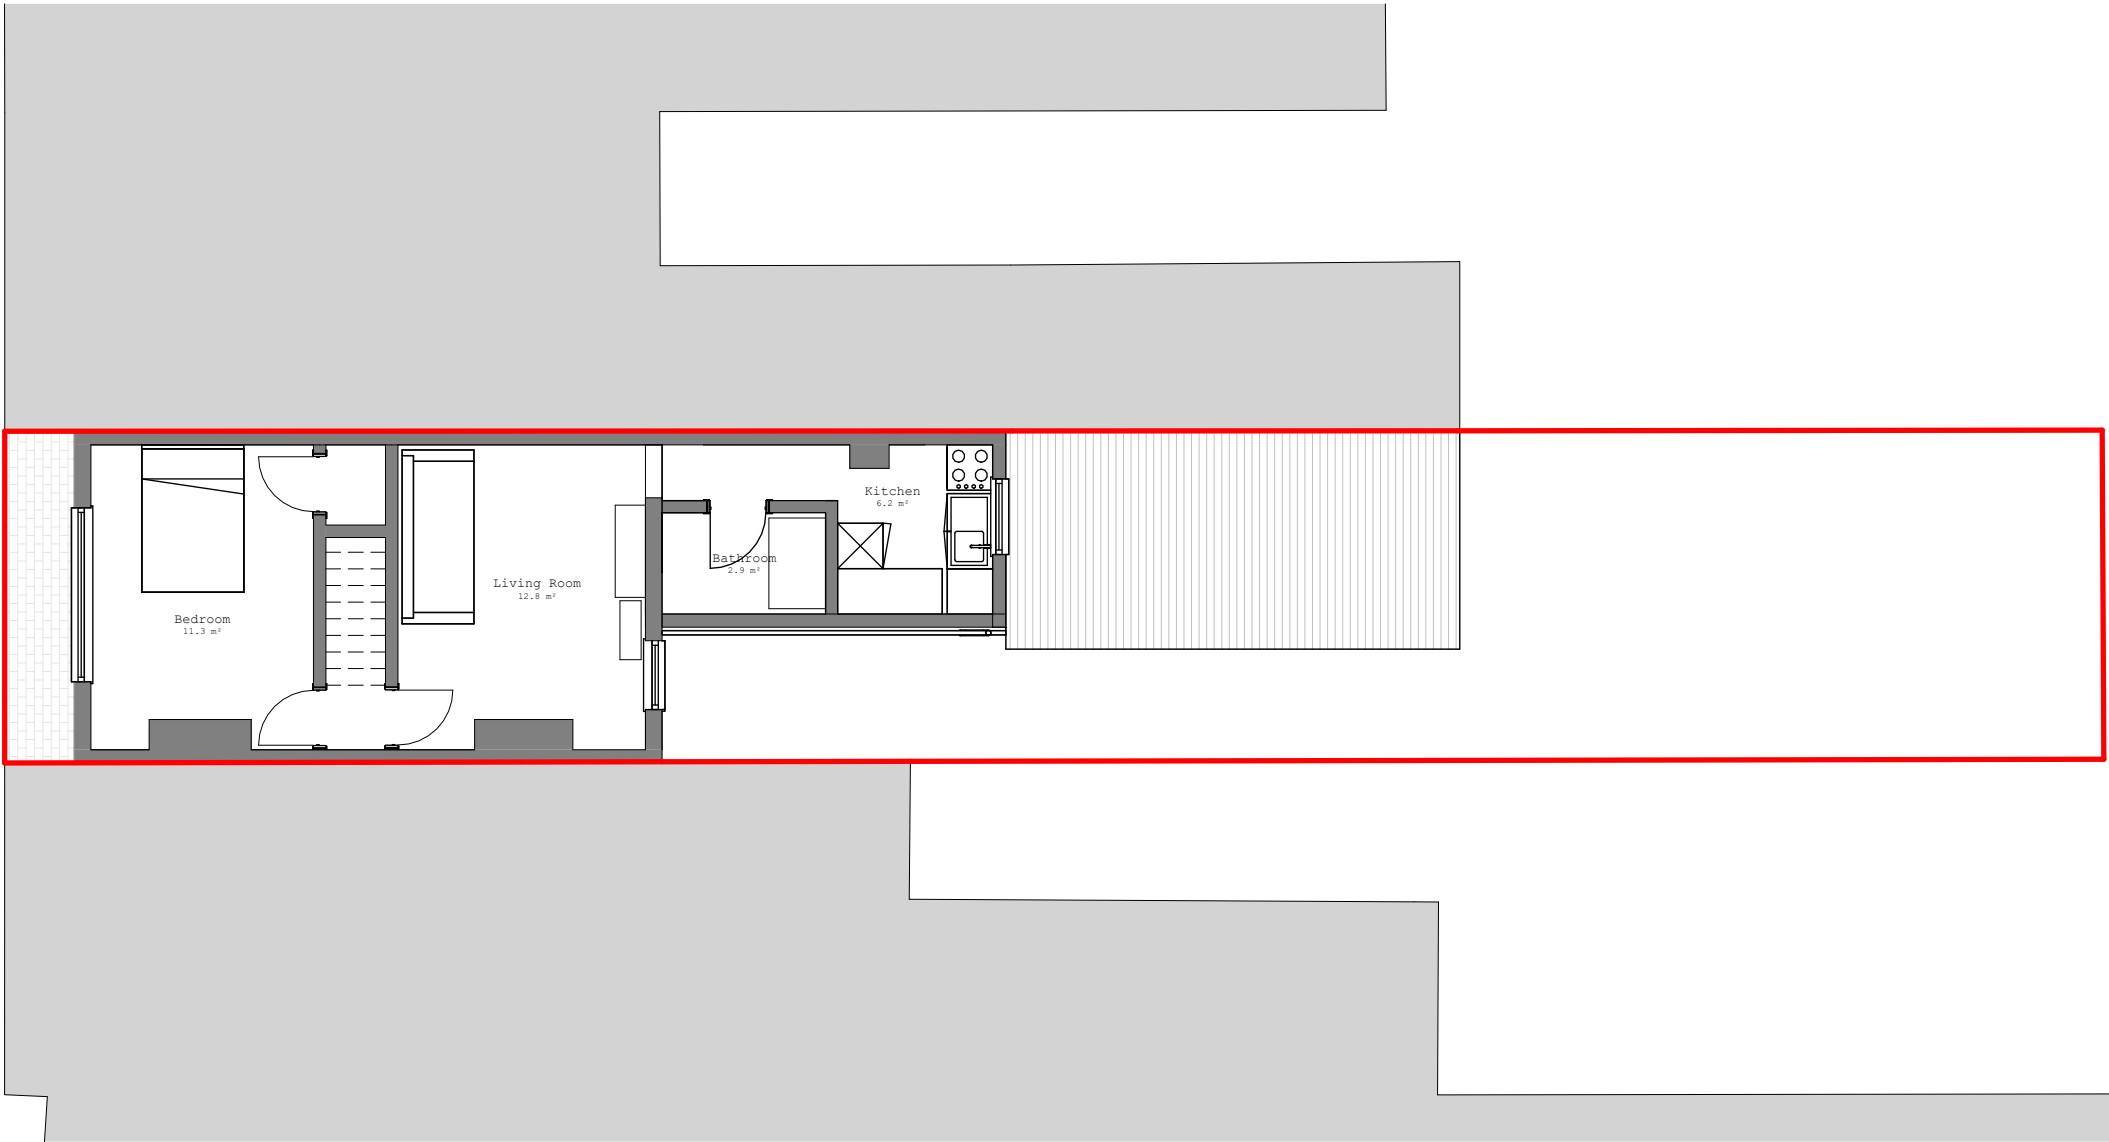

First Floor Plan As Existing

 

Collaborating with:
Mangit Gill


Job: 1165
Drawing: 03-01
Revision:

Project:
Tilehurst Cobbler
Reading, RG31 5AR
Drawing:
First Floor Plan As Existing


Date: **MAY 2026**
Status: **Planning**
Drawn By: **AG & JL**
Checked By: **EM**



Colony Architects Ltd.
The Wine Store, Brewery
Court, Theale, Reading, RG7 5AJ
+44 (0)118 380 0328
hello@colonyarchitects.com
colonyarchitects.com

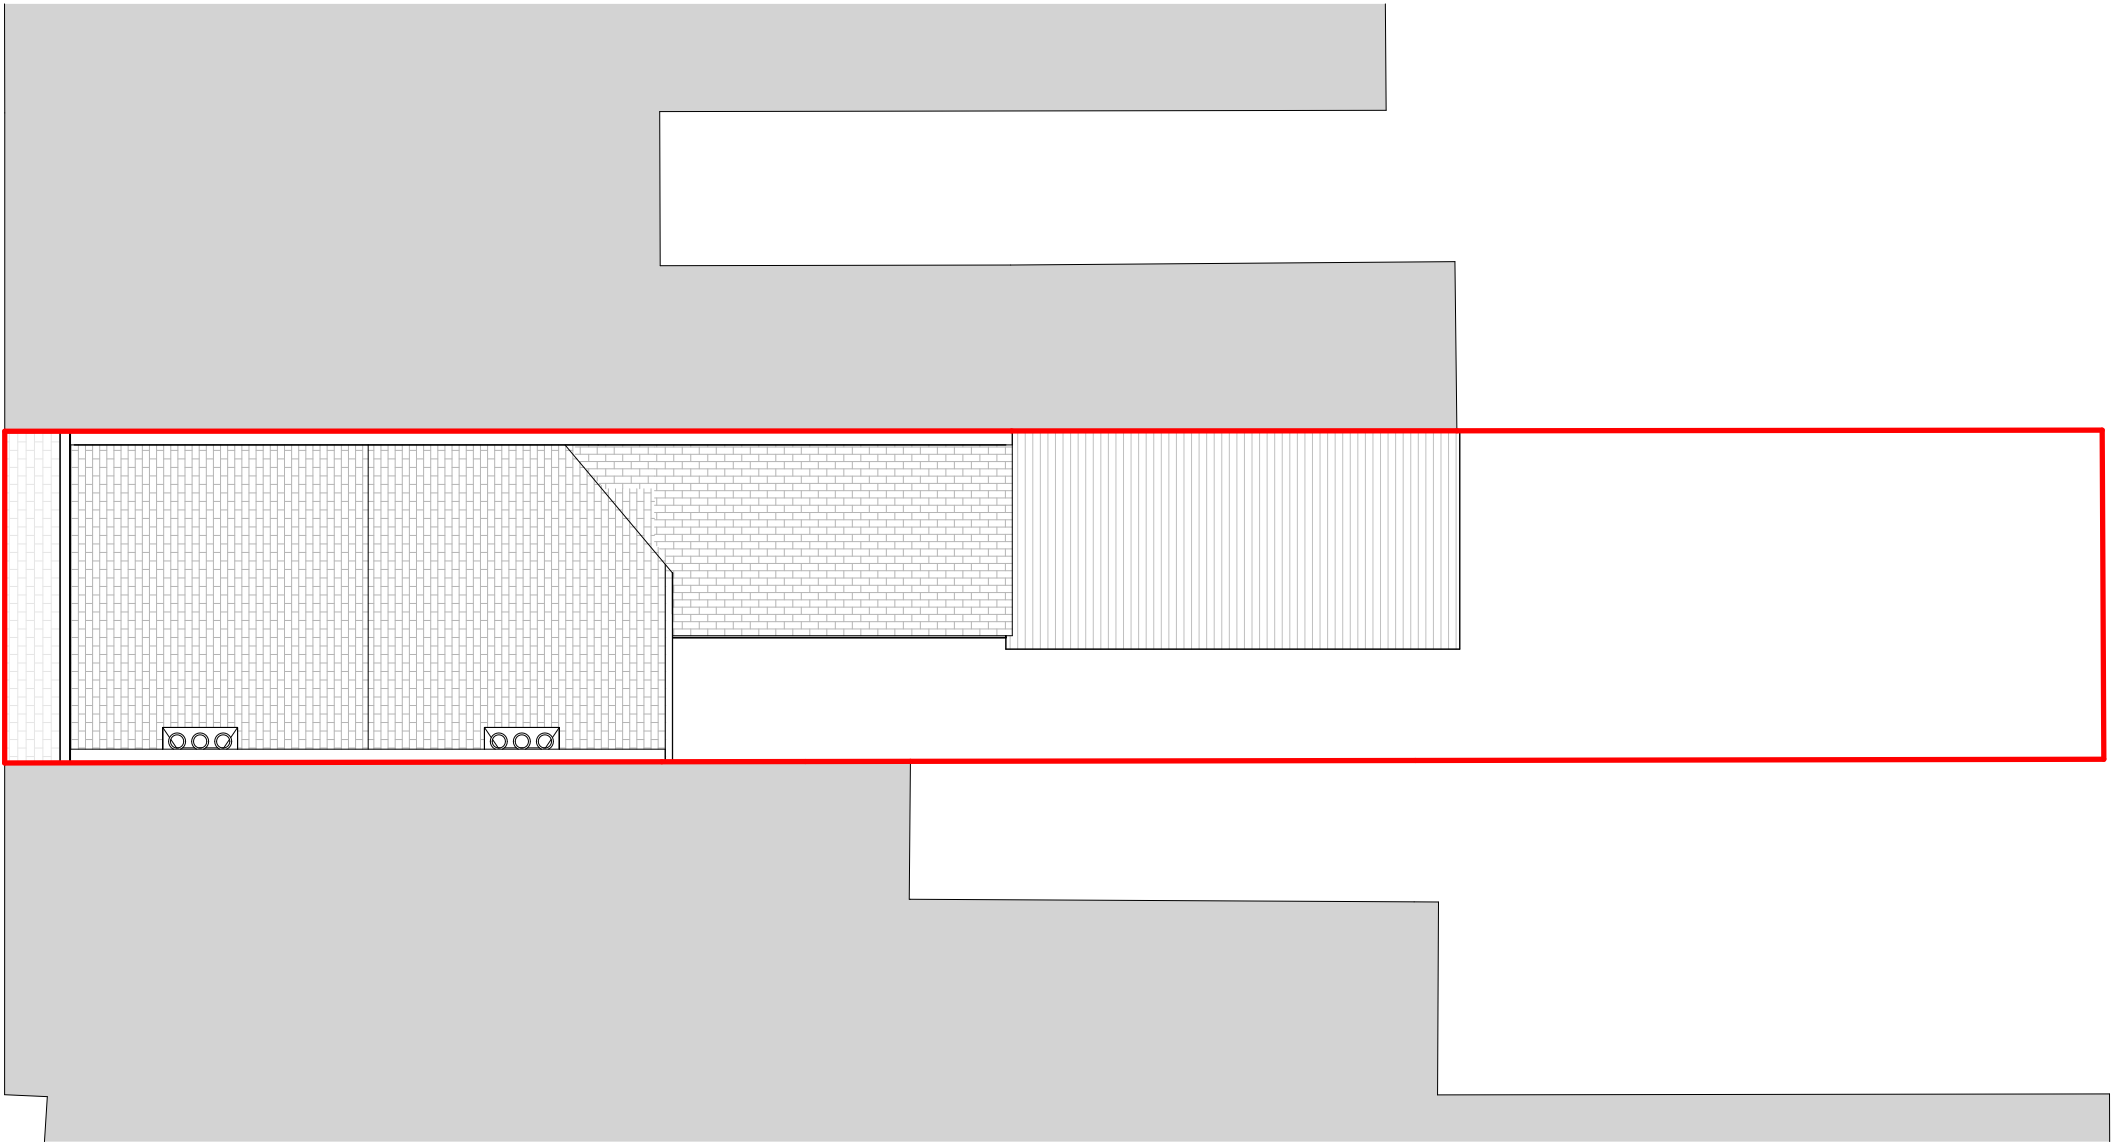

Roof Plan As Existing

 

Collaborating with:
Mangit Gill

Job: 1165
Drawing: 03-02
Revision:

Project:
Tilehurst Cobbler
Reading, RG31 5AR
Drawing:
Roof Plan As Existing

Date:
MAY 2026
Status:
Planning
Drawn By:
AG & JL
Checked By:
EM



Colony Architects Ltd.
The Wine Store, Brewery
Court, Theale, Reading, RG7 5AJ
+44 (0)118 380 0328
hello@colonyarchitects.com
colonyarchitects.com


02FFL +5180



01FFL +2750



00FFL +0

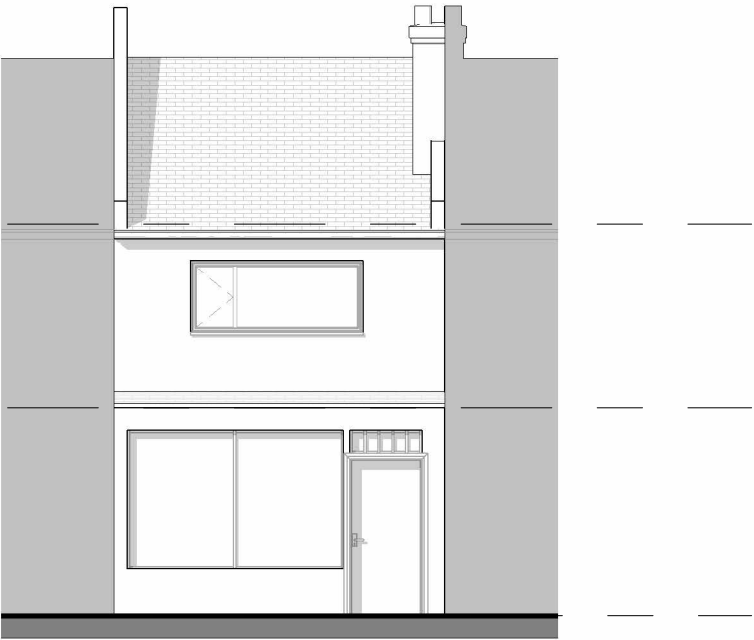

Front Elevation As Existing

02FFL +5180



01FFL +2750



00FFL +0



Rear Elevation As Existing

02FFL +5180



01FFL +2750



00FFL +0



Side Elevation As Existing

COVERED BIN &
CYCLE STORE



Collaborating with:
Mangit Gill


Job: 1165
Drawing: 05-00
Revision:

Project:
Tilehurst Cobbler
Reading, RG31 5AR
Drawing:
Elevations As Existing


Date:
MAY 2026
Status:
Planning
Drawn By:
AG & JL
Checked By:
EM



Colony Architects Ltd.
The Wine Store, Brewery
Court, Theale, Reading, RG7 5AJ
+44 (0)118 380 0328
hello@colonyarchitects.com
colonyarchitects.com

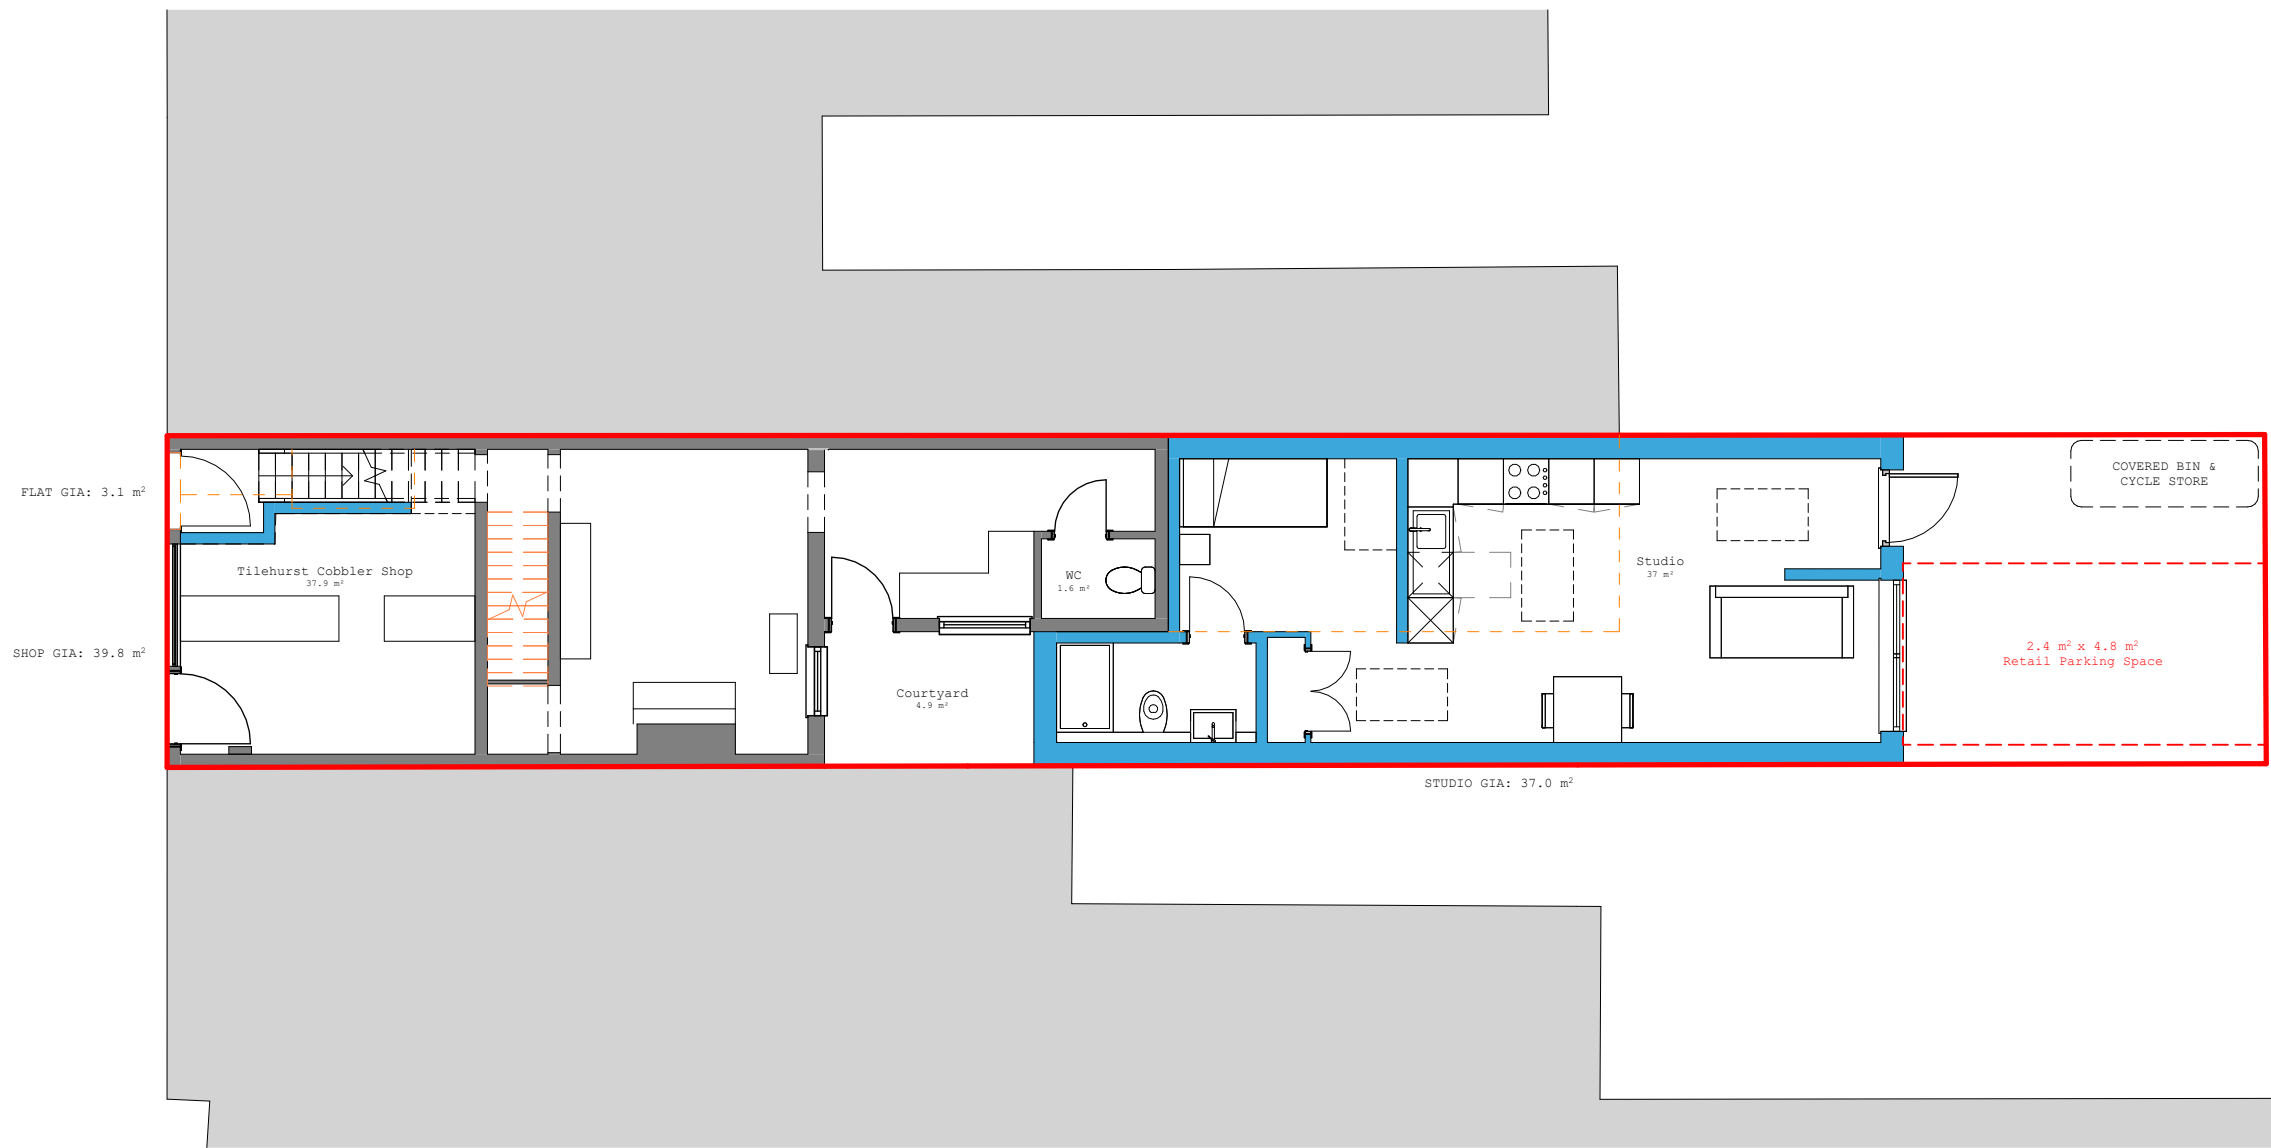

Ground Floor Plan As Proposed

 

Collaborating with:
Mangit Gill

Job: 1165
Drawing: 03-10
Revision:


Project:
Tilehurst Cobbler
Reading, RG31 5AR
Drawing:
Ground Floor Plan As Proposed

Date: **MAY 2026**
Status: **Planning**
Drawn By: **JL**
Checked By: **EM**




Colony Architects Ltd.
The Wine Store, Brewery
Court, Theale, Reading, RG7 5AJ
+44 (0)118 380 0328
hello@colonyarchitects.com
colonyarchitects.com

FLAT GIA: 38.8 m²

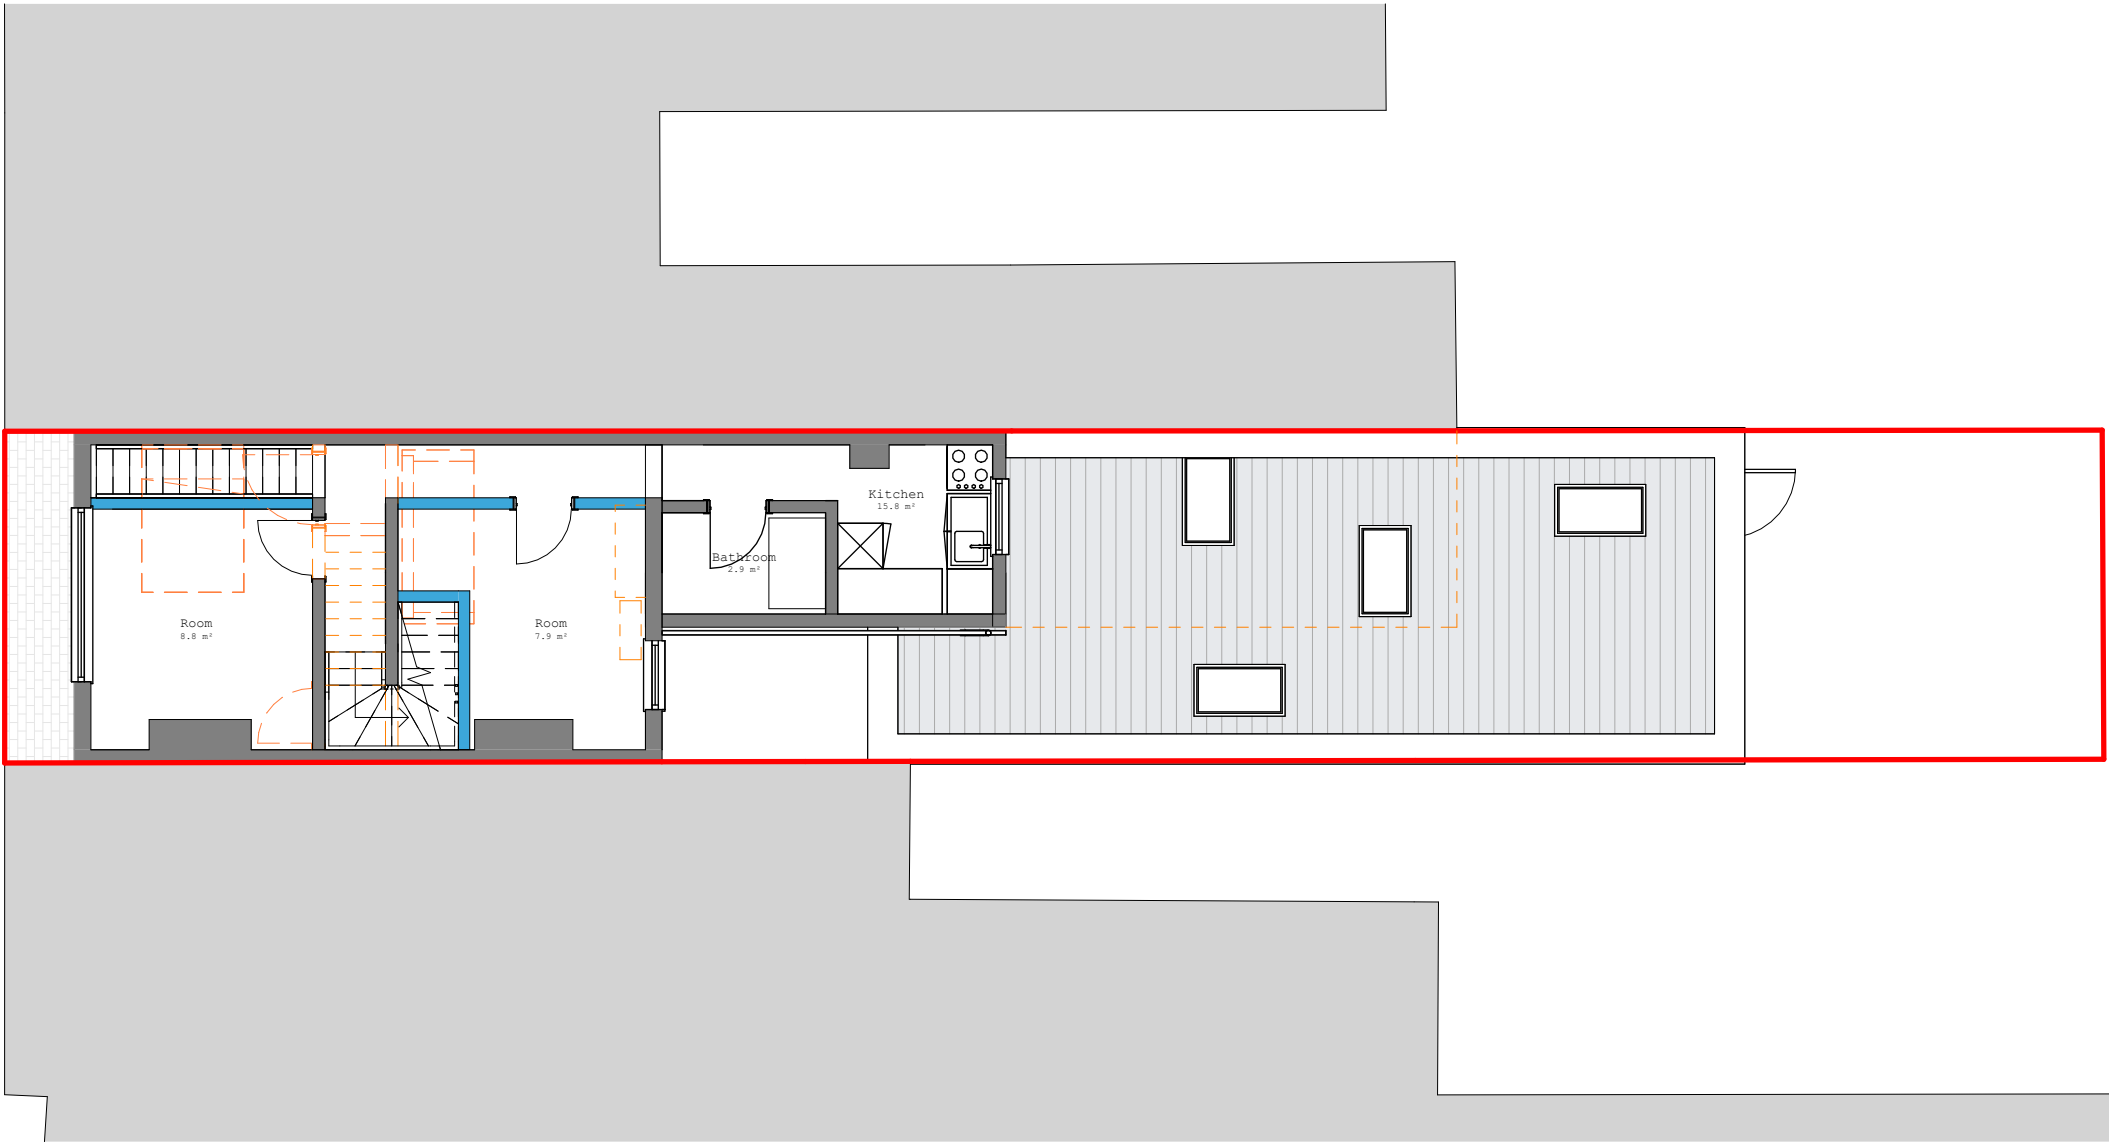

First Floor Plan As Proposed

 

Collaborating with:
Mangit Gill

Job: 1165
Drawing: 03-11
Revision:


Project:
Tilehurst Cobbler
Reading, RG31 5AR
Drawing:
First Floor Plan As Proposed

Date: **MAY 2026**
Status: **Planning**
Drawn By: **AG & JL**
Checked By: **EM**




Colony Architects Ltd.
The Wine Store, Brewery
Court, Theale, Reading, RG7 5AJ
+44 (0)118 380 0328
hello@colonyarchitects.com
colonyarchitects.com

FLAT GIA: 24.9 m²

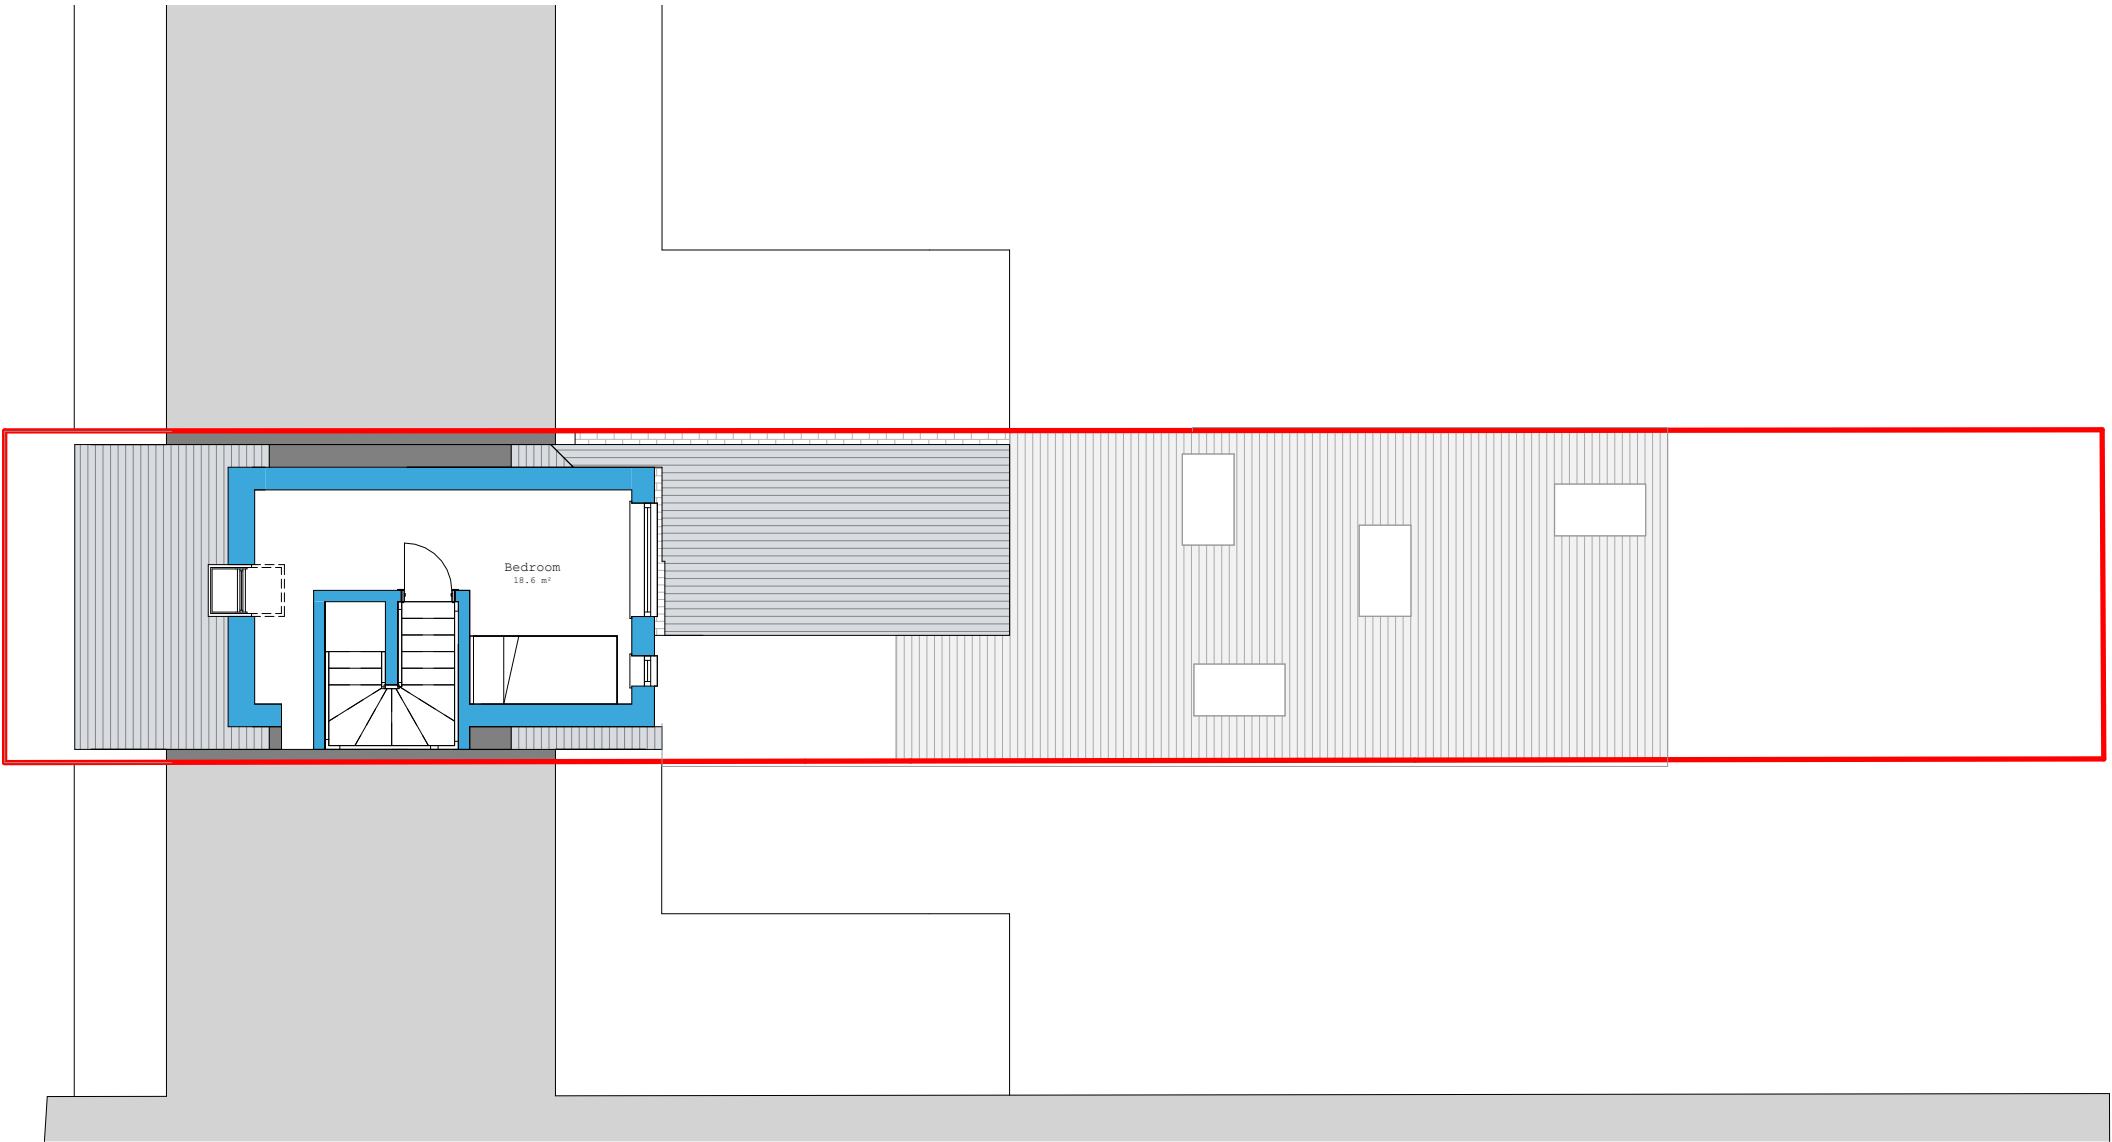

Second Floor Plan As Proposed

 

Collaborating with:
Mangit Gill


Job: 1165
Drawing: 03-12
Revision:

Project:
Tilehurst Cobbler
Reading, RG31 5AR
Drawing:
Second Floor Plan As Proposed


Date: **MAY 2026**
Status: **Planning**
Drawn By: **AG & JL**
Checked By: **EM**



Colony Architects Ltd.
The Wine Store, Brewery
Court, Theale, Reading, RG7 5AJ
+44 (0)118 380 0328
hello@colonyarchitects.com
colonyarchitects.com

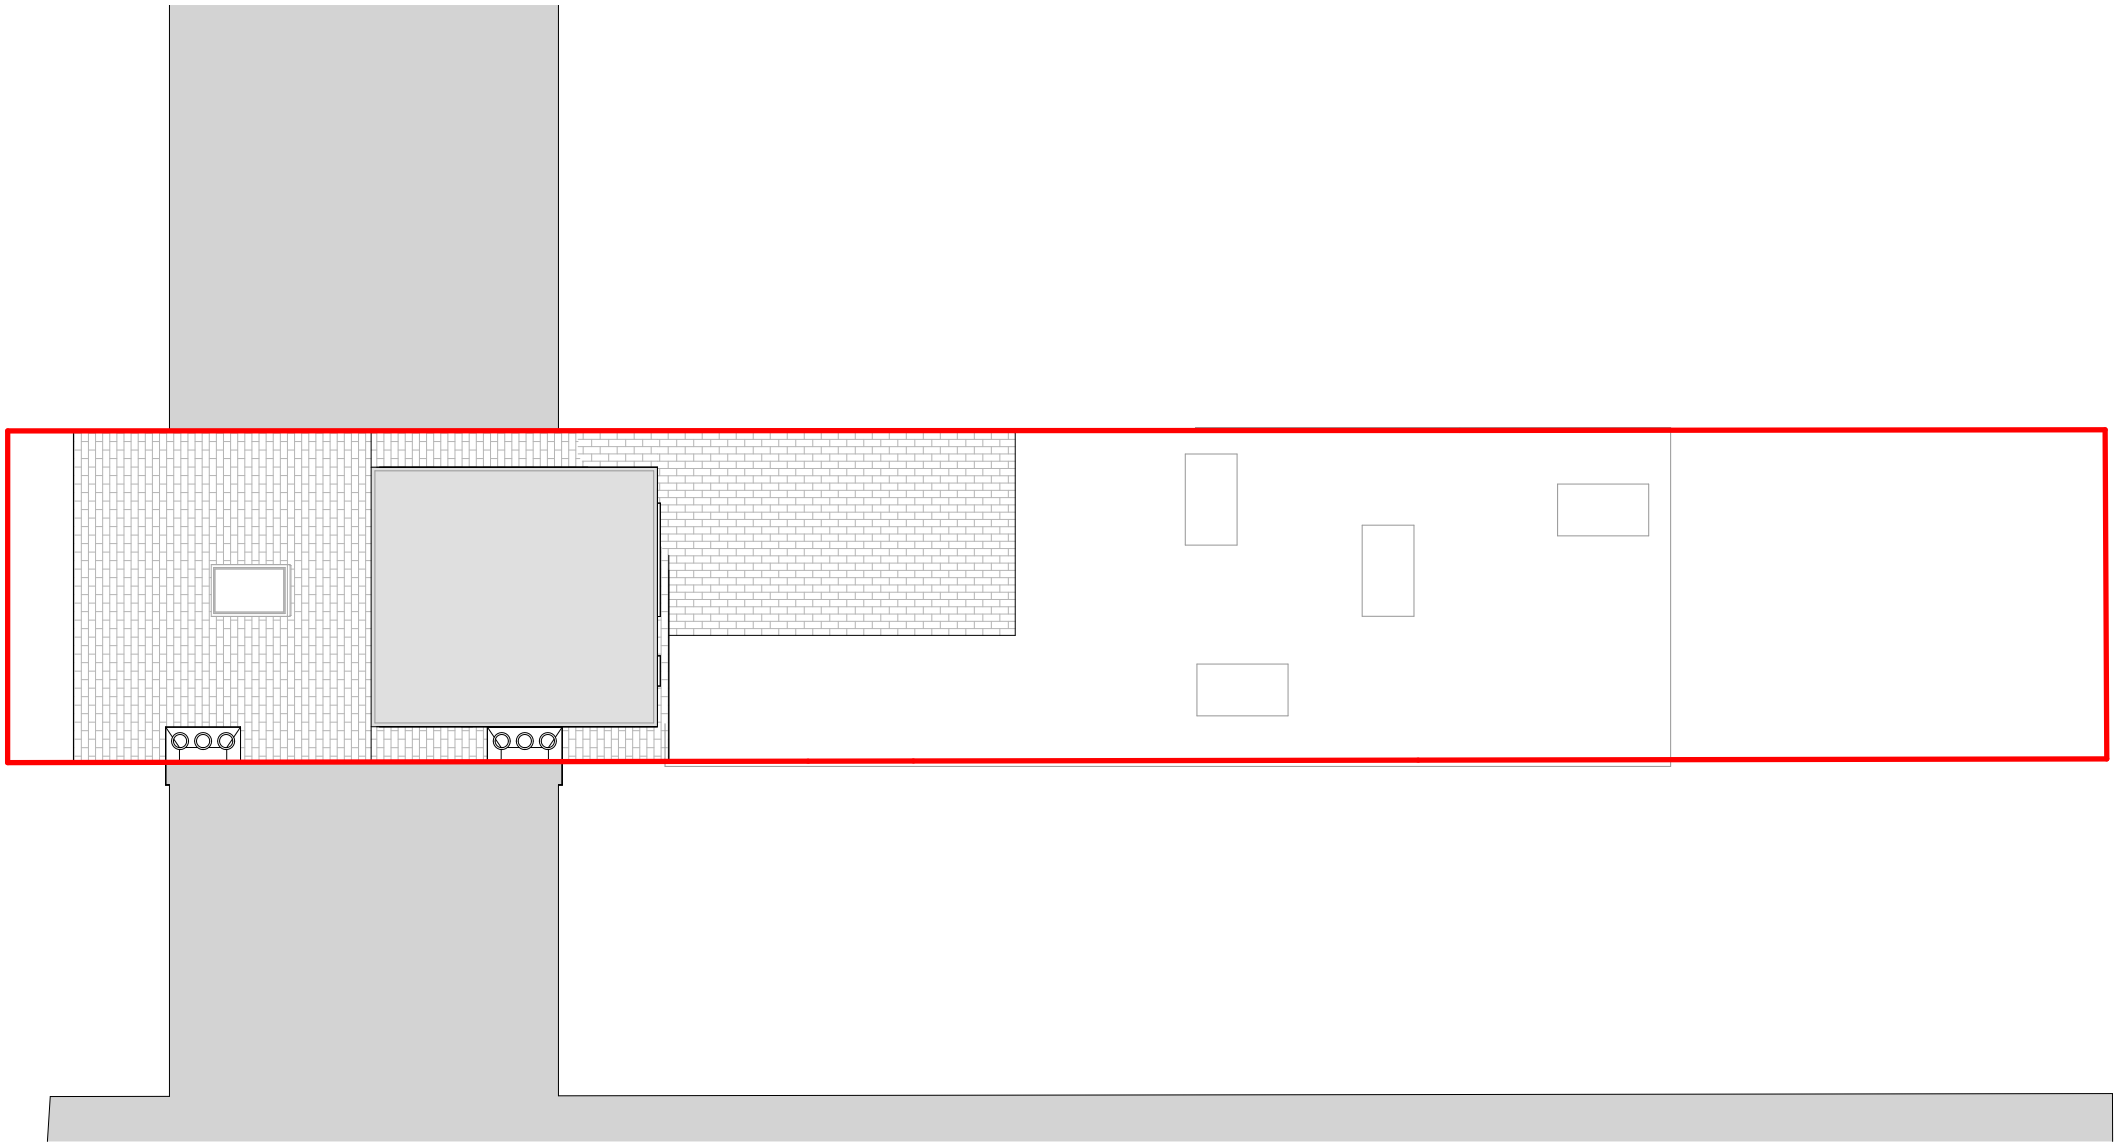

Roof Plan As Proposed

 

Collaborating with:
Mangit Gill


Job: 1165 Drawing: 03-13 Revision:

Project:
Tilehurst Cobbler
Reading, RG31 5AR
Drawing:
Roof Plan As Proposed

Date: **MAY 2026** Status: **Planning**
Drawn By: **AG & JL** Checked By: **EM**




Colony Architects Ltd.
The Wine Store, Brewery
Court, Theale, Reading, RG7 5AJ
+44 (0)118 380 0328
hello@colonyarchitects.com
colonyarchitects.com

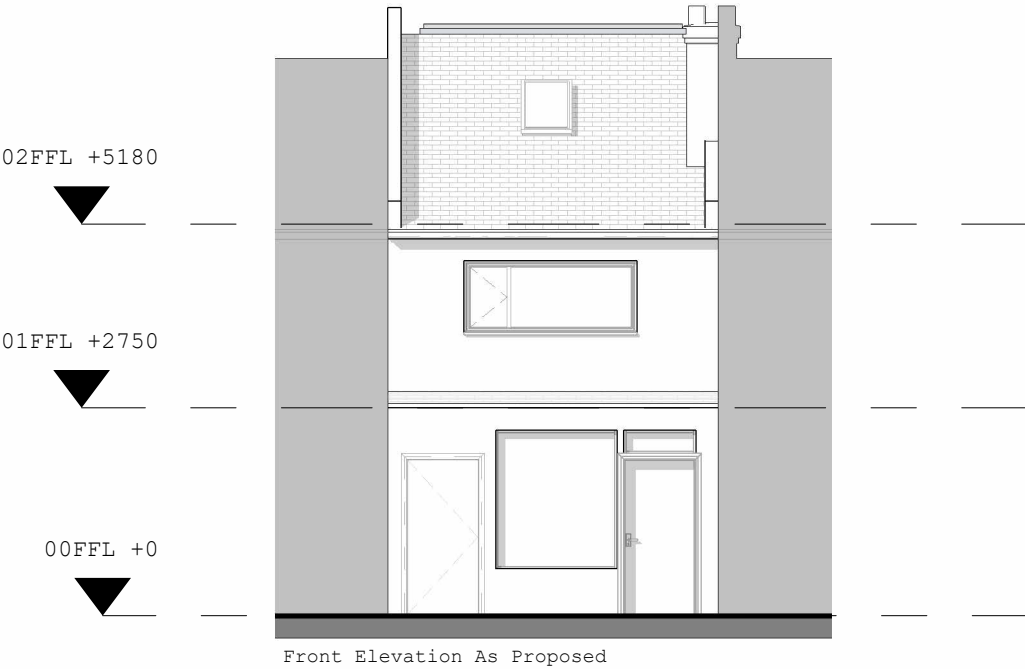

Front Elevation As Proposed



Rear Elevation As Proposed

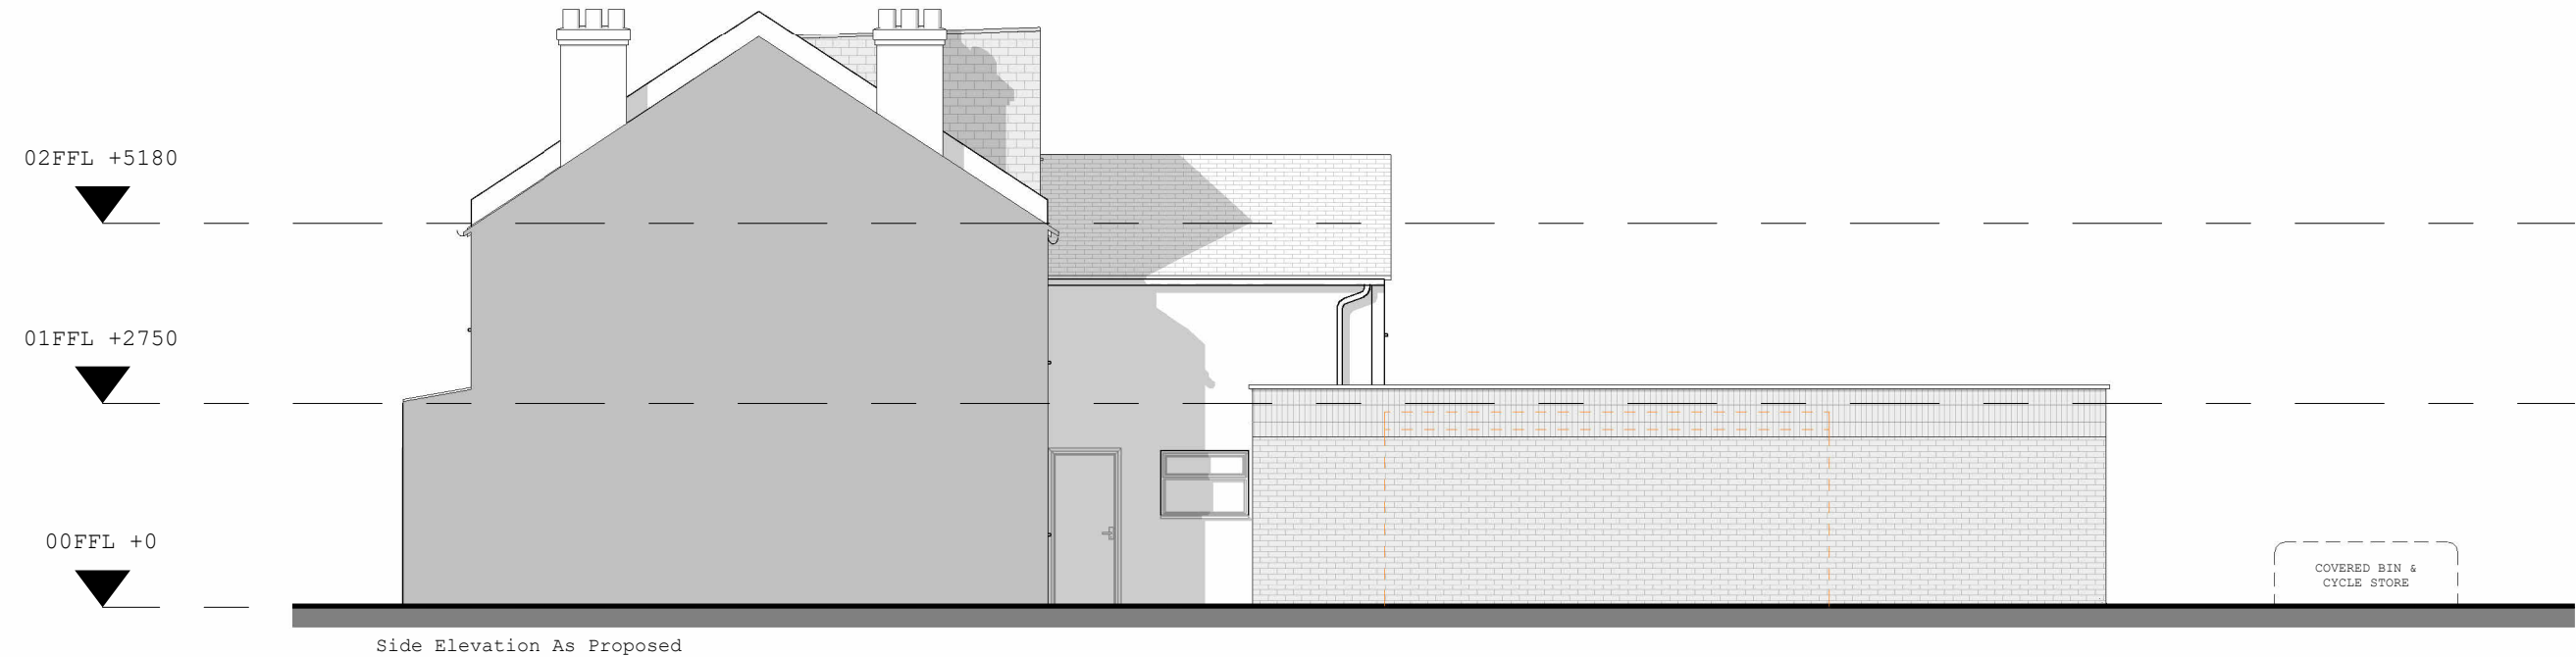

Side Elevation As Proposed



Collaborating with:
Mangit Gill

Job: 1165
Drawing: 05-10
Revision:

Project:
Tilehurst Cobbler
Reading, RG31 5AR
Drawing:
Elevations As Proposed

Date:
MAY 2026
Status:
Planning
Drawn By:
AG & JL
Checked By:
EM



Colony Architects Ltd.
The Wine Store, Brewery
Court, Theale, Reading, RG7 5AJ
+44 (0)118 380 0328
hello@colonyarchitects.com
colonyarchitects.com



3D Rear View As Proposed