




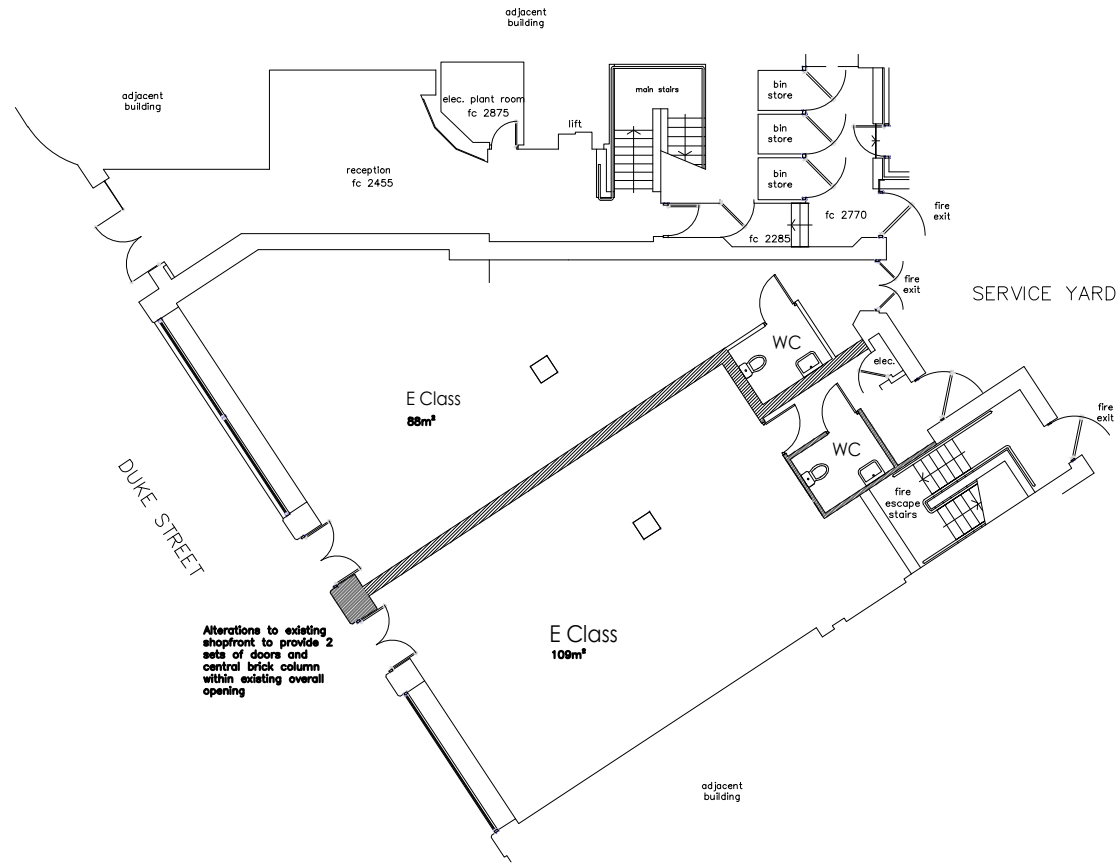


PROPOSED GROUND FLOOR PLAN
SCALE 1:200

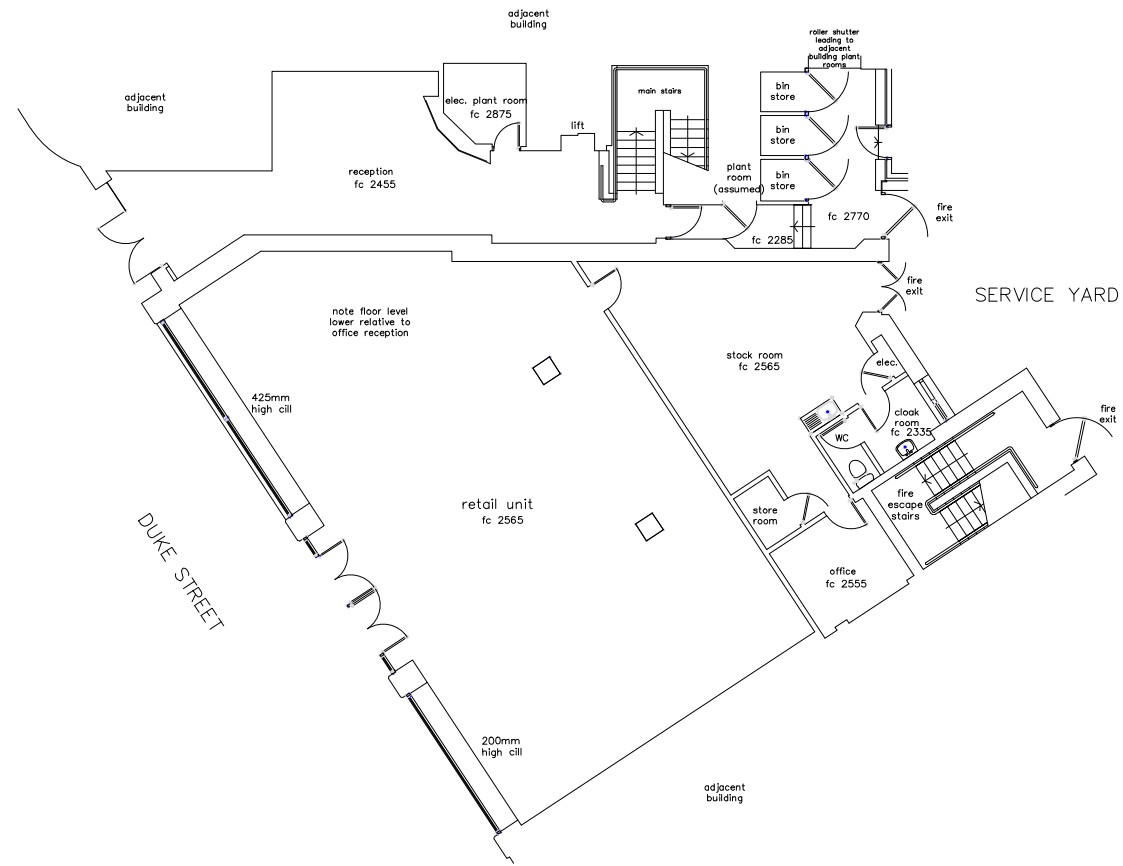


EXISTING GROUND FLOOR PLAN
SCALE 1:200

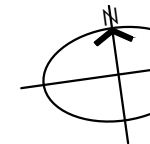

A FIRE ESCAPE INDICATED REAR ELEVATIONS ADDED

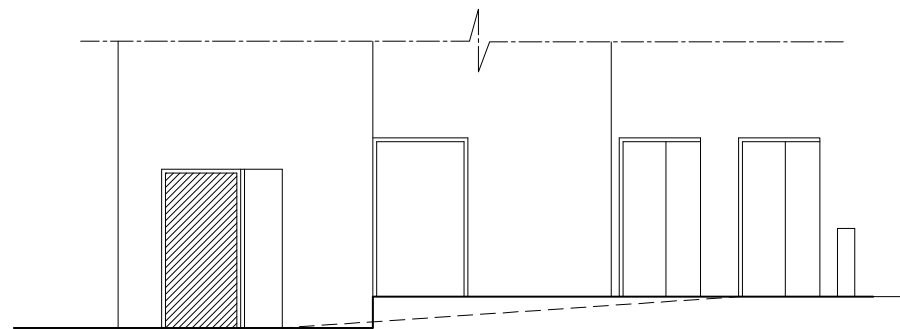

PROPOSED REAR ELEVATION
SCALE 1:100

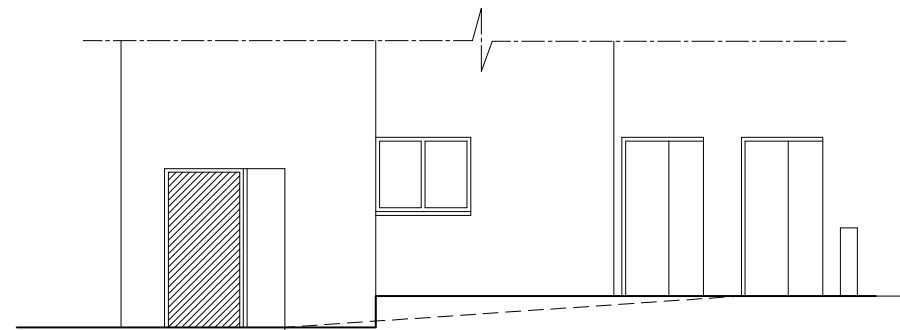

EXISTING REAR ELEVATION
SCALE 1:100



6 Wrotham Business Park
Barnet, Herts
EN5 4SZ

t: 0208 275 1080
e: enquiries@planningconsent.com
w: www.planningconsent.com

Drawing Title:
**Existing and Proposed
Ground Floor Plan**
Project:
sub-division of existing Class
E unit with new shopfront
Location:
Dukesbridge Chambers,
Reading, RG1 4SA

Scale: 1:200@A3

Drwn: srt

Date: April 2023

Drawing No:

5016 80 A

Copyright and design right held by Stuart Henley & Partners Ltd. No unauthorised reproduction permitted.