




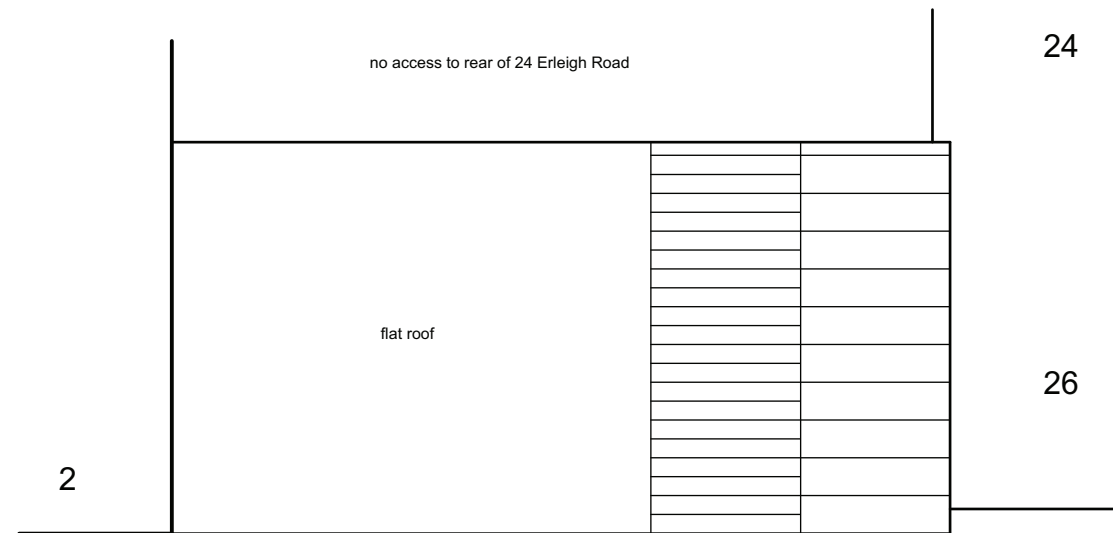


ROOF PLAN as proposed

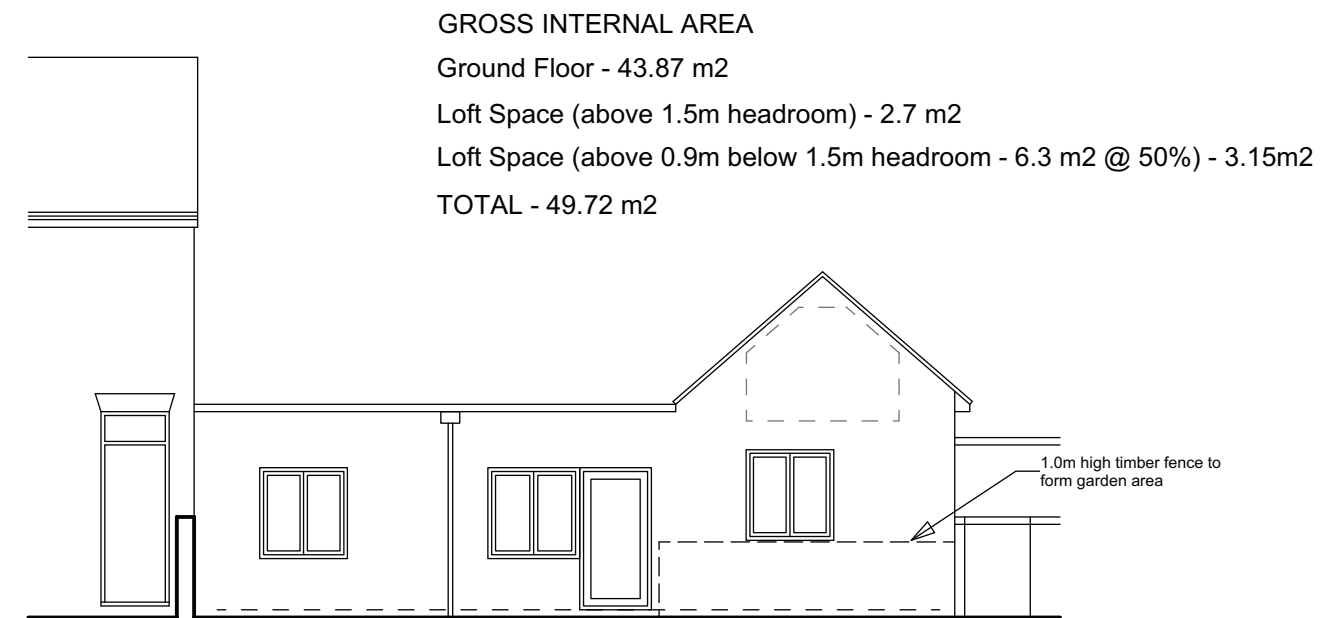


FRONT ELEVATION as proposed

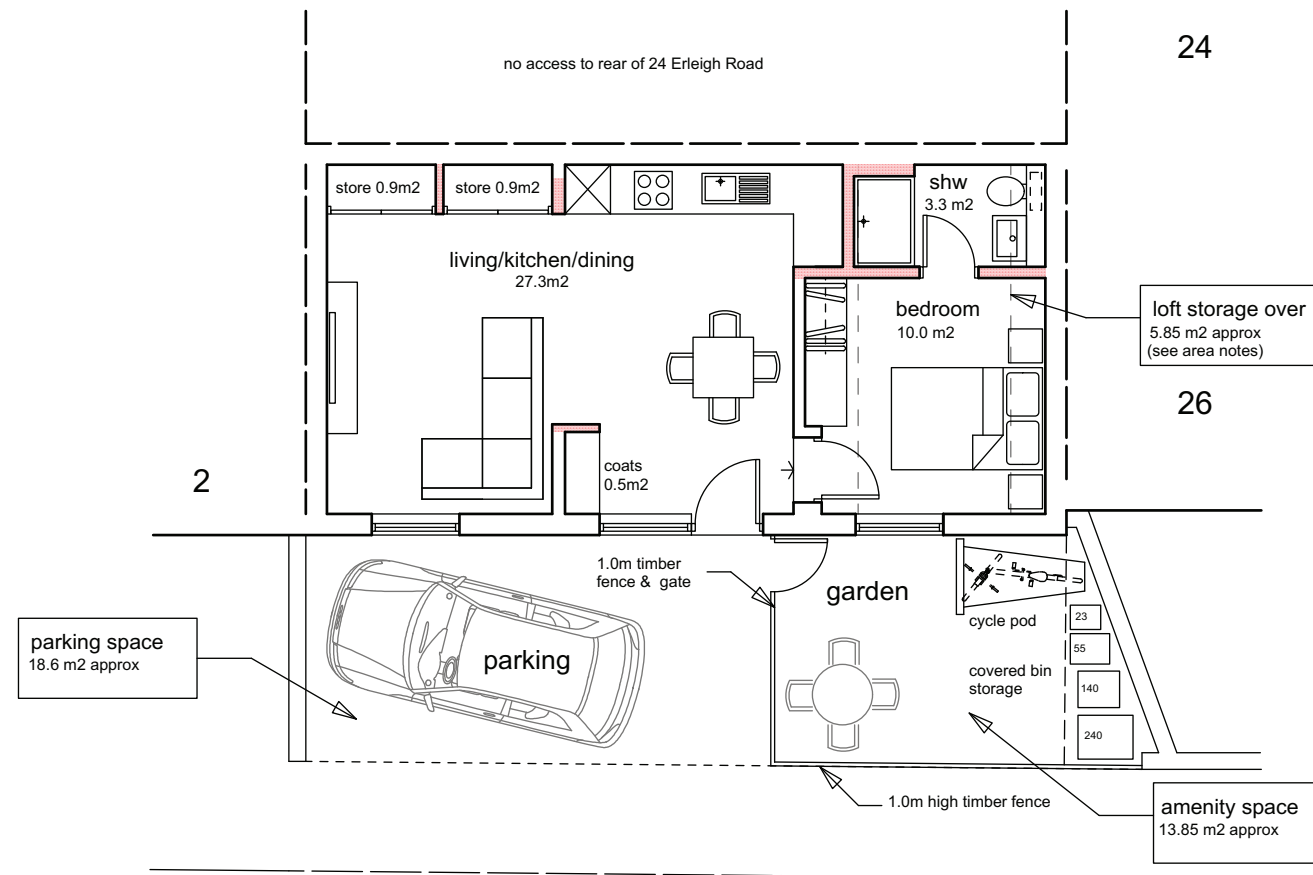

GROUND FLOOR PLAN as proposed

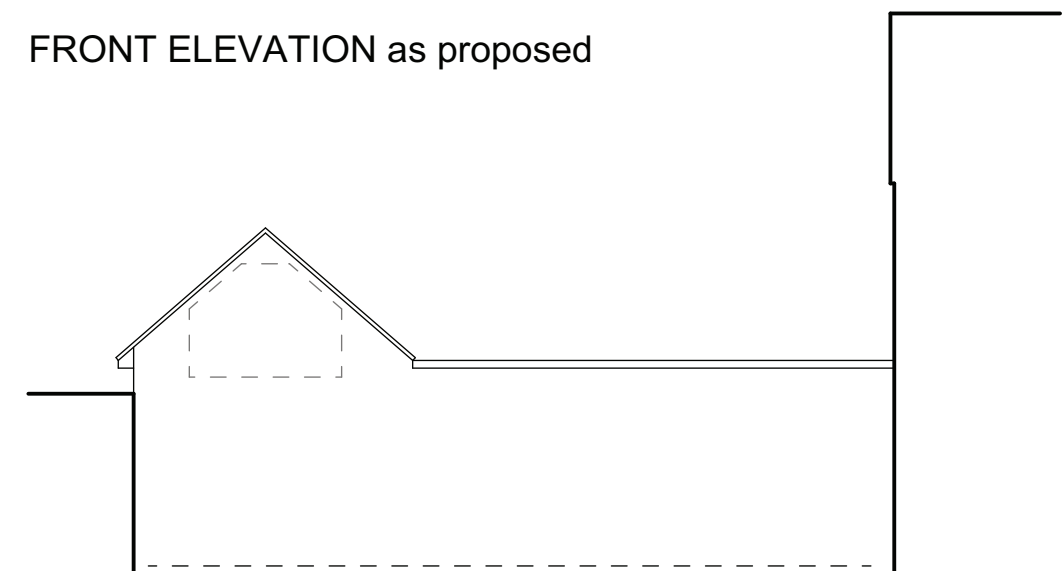

REAR ELEVATION as existing (unchanged)

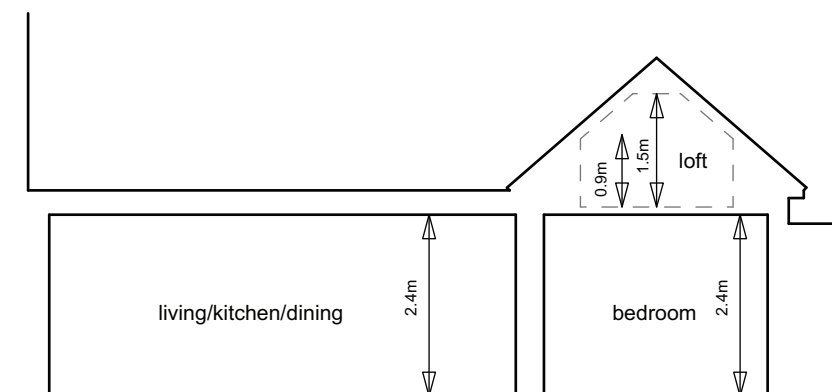


SECTION as proposed

Rev: D Cycle Pod Added 26.5.26
 Rev: C Amenity Added 27.4.26
 Rev: B Rear Elev & Roof Plan Added 6.3.26
 Rev: A Planning Issue 28.11.25



DONNINGTON GARDENS

 client: A.C.Beck	project: 2A-2C Donnington Gardens Reading RG1 5LY	scale: 1:100 @ A3 date: Oct 2025 drawn: MW	drawing title: Scheme Proposals drawing no: 25-008-03D	 the basement design studio Forest House Office, 3-5 Horndean Road, Bracknell. RG12 0XQ tel: 0203 951 2162 www.basementdesignstudio.co.uk
------------------	---	--	---	--