


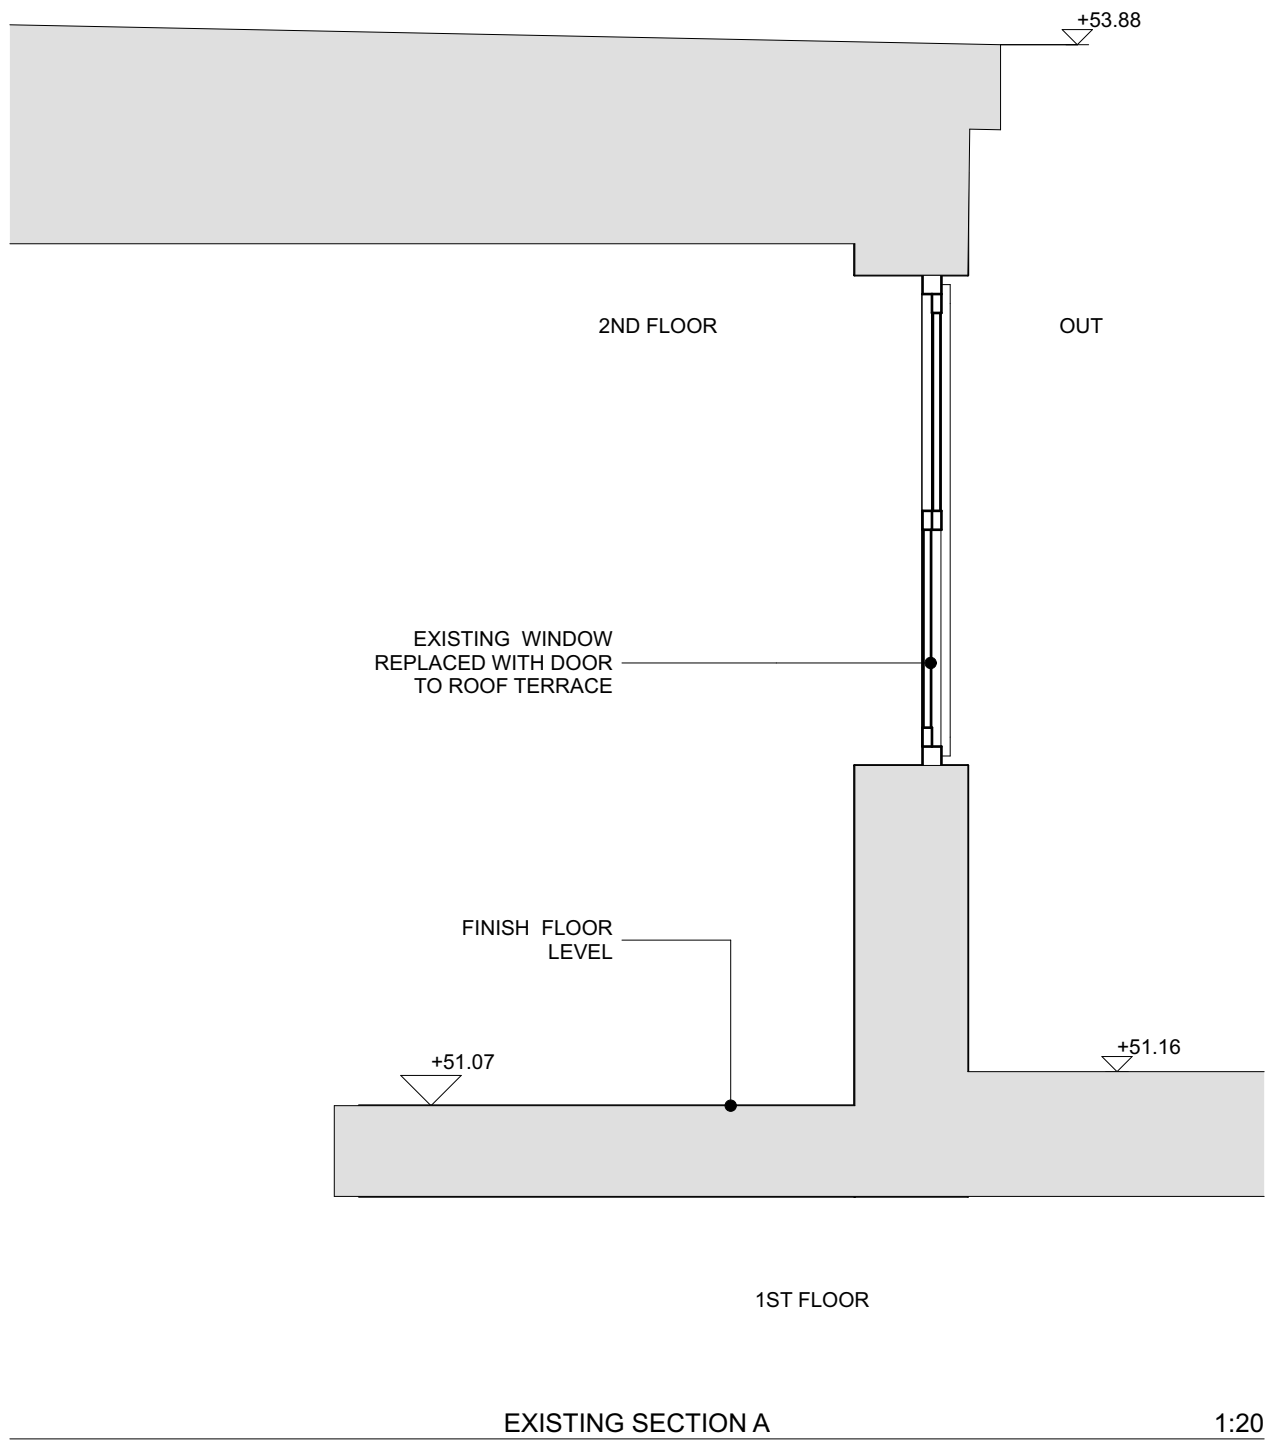


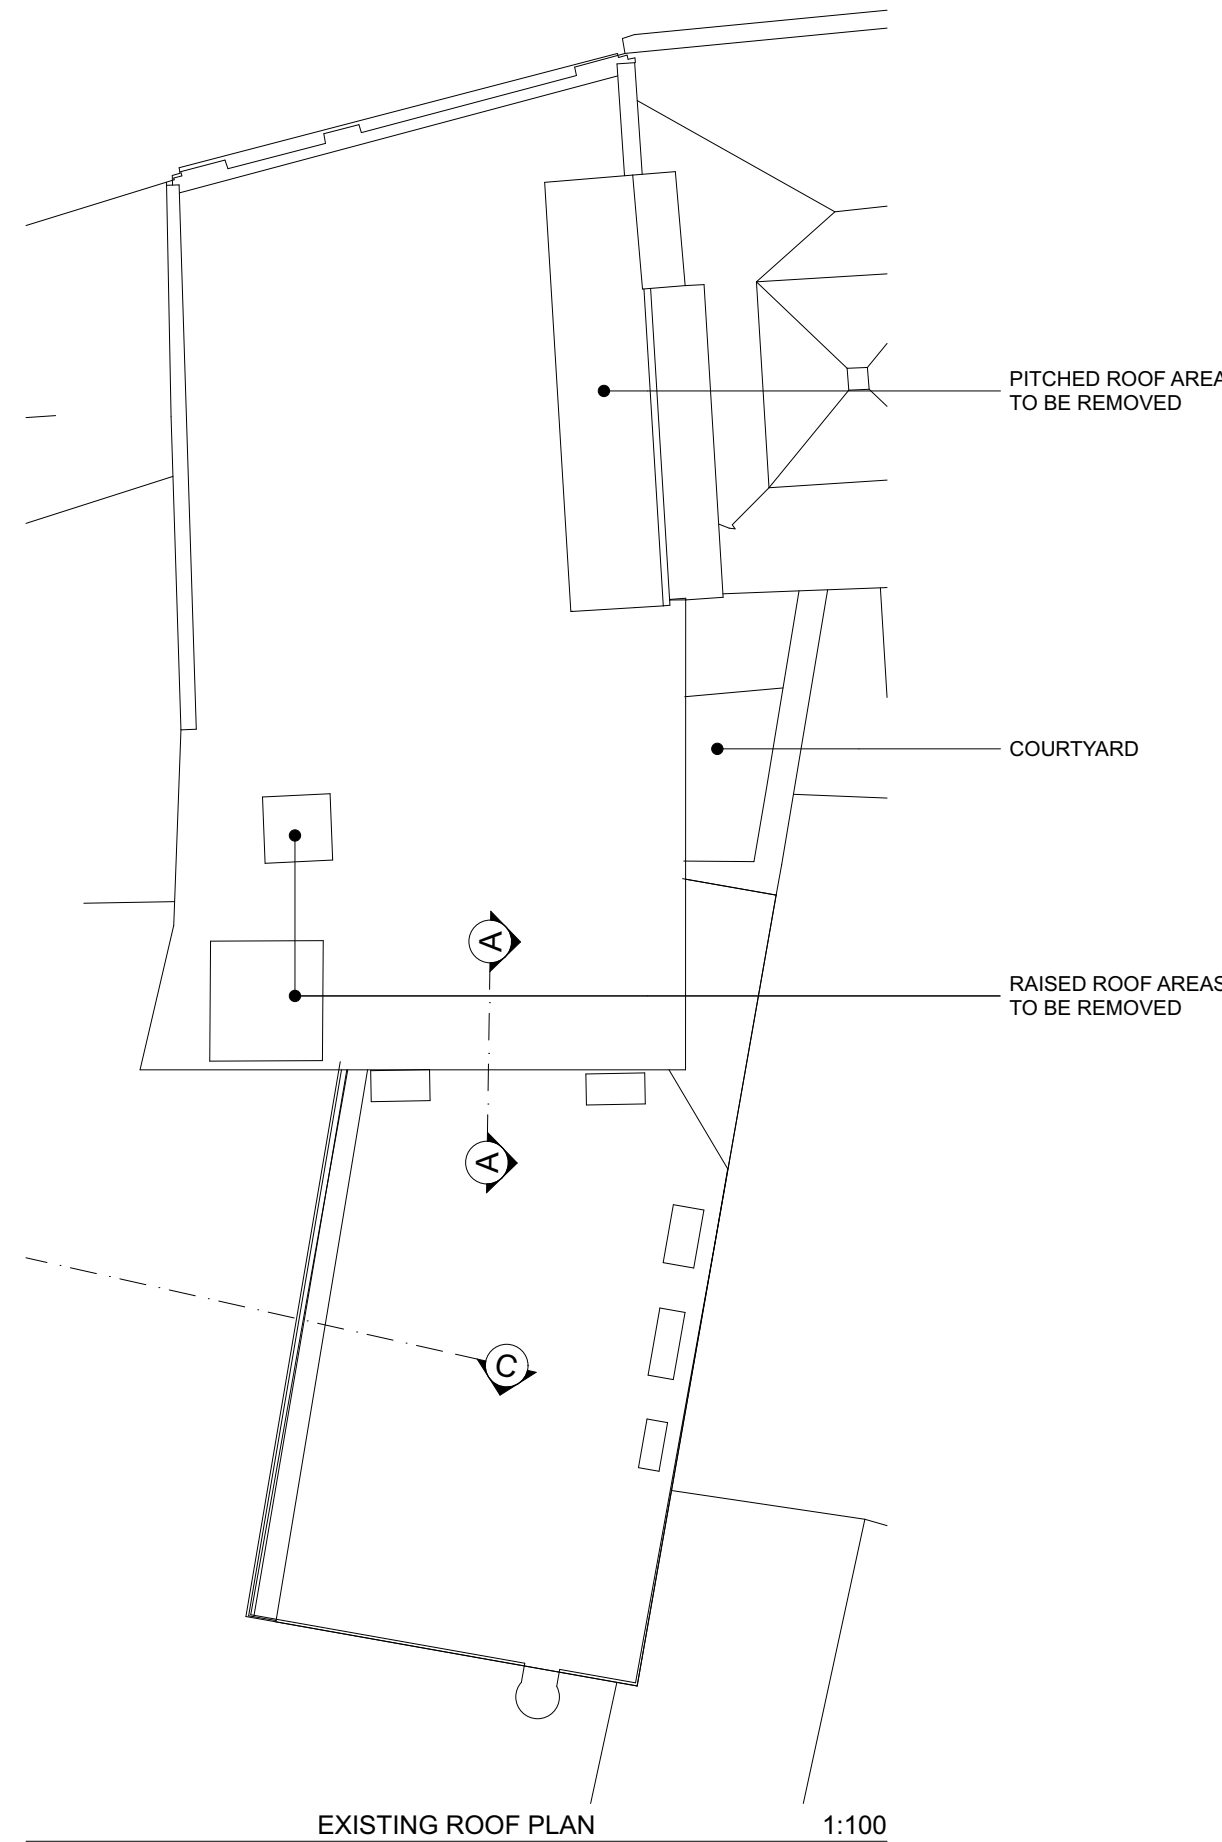

0 0.2 0.4 0.6 0.8 1m
SCALE 1:20

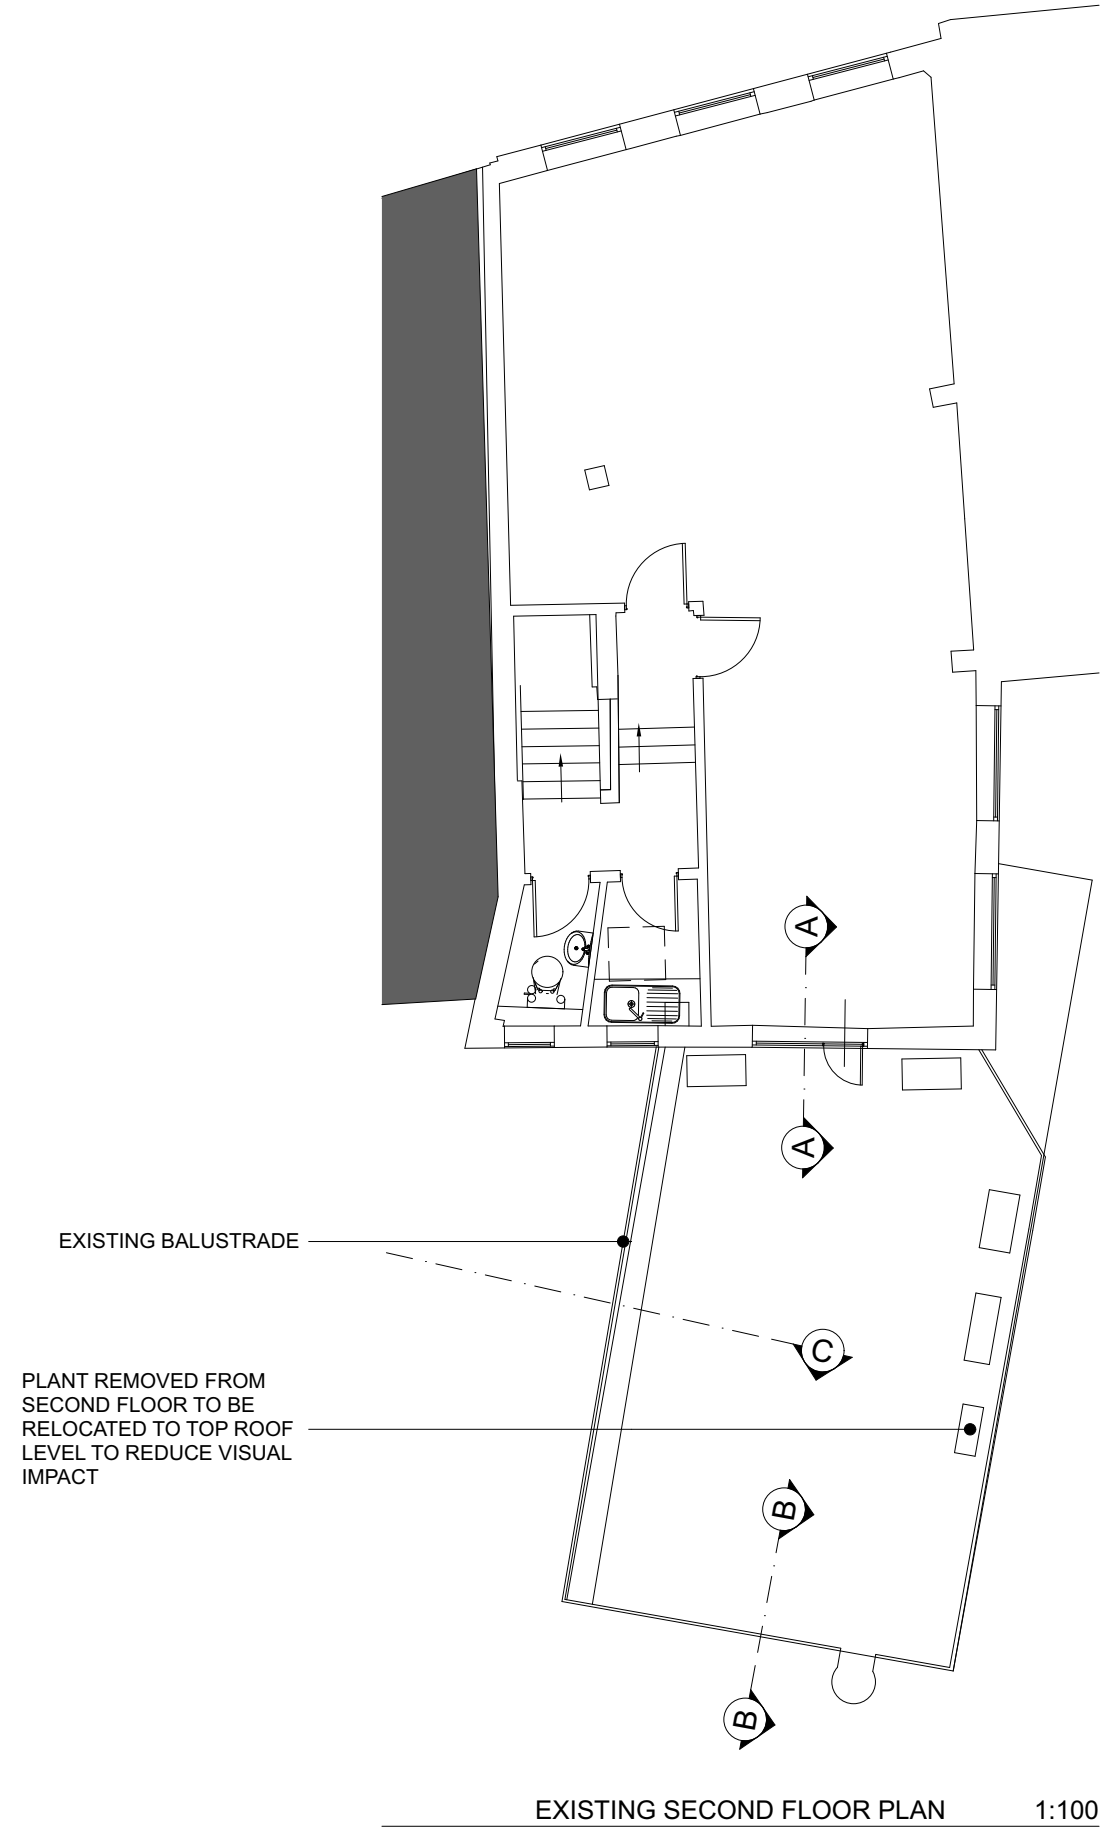


0 1 2 3 4 5m
SCALE 1:100

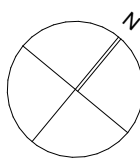

EXISTING NORTH ELEVATION 1:100



EXISTING EAST ELEVATION 1:100

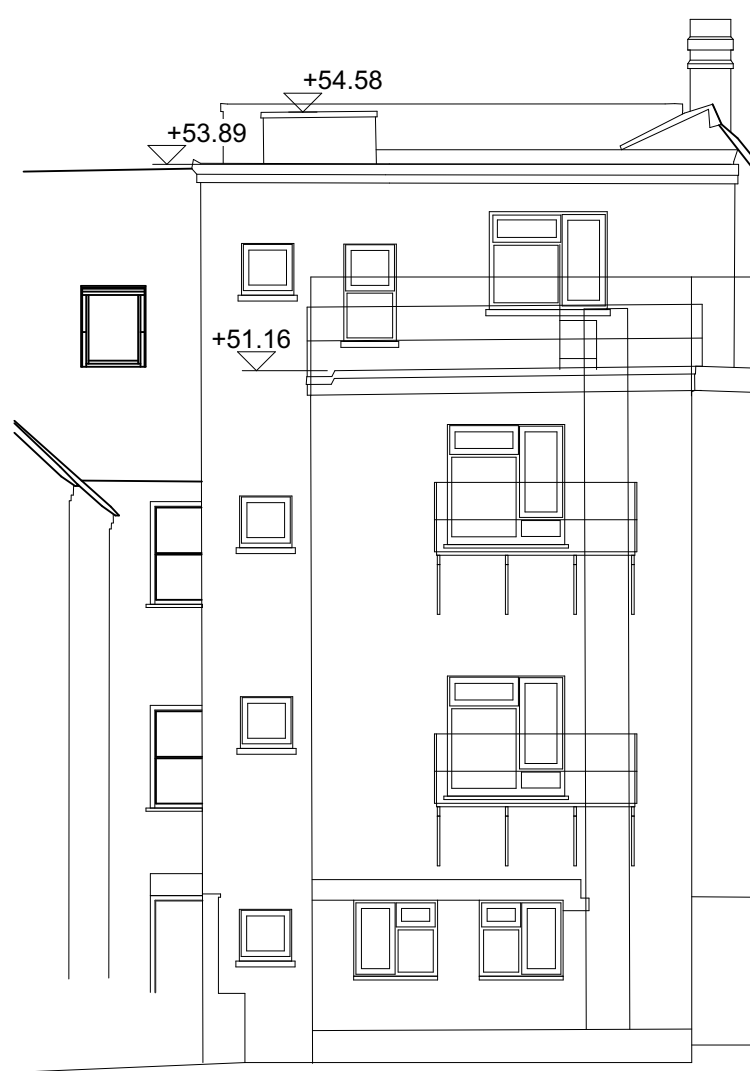

EXISTING SOUTH ELEVATION 1:100



EXISTING WEST ELEVATION 1:100

05/06/2026 PLANNING ISSUE

Rev

Client

**PROVEN WORKS
PROPERTY LTD**

**29 CASTLE STREET,
READING, RG1 7SB**

Drawing title

**EXISTING FLOOR PLANS
AND ELEVATIONS**

Scale @ Drawing Size

@A1

Drawn

VL

Checked

HW

Status

PLANNING

HIVES ARCHITECTS
SINCE 1934

Hives Architects LLP
Quadrant House, Broad Street, Reading, RG1 7QE
0118 958 7331, info@hivesarchitects.co.uk

Project

Drawing

Revision

2909 P02 P2