
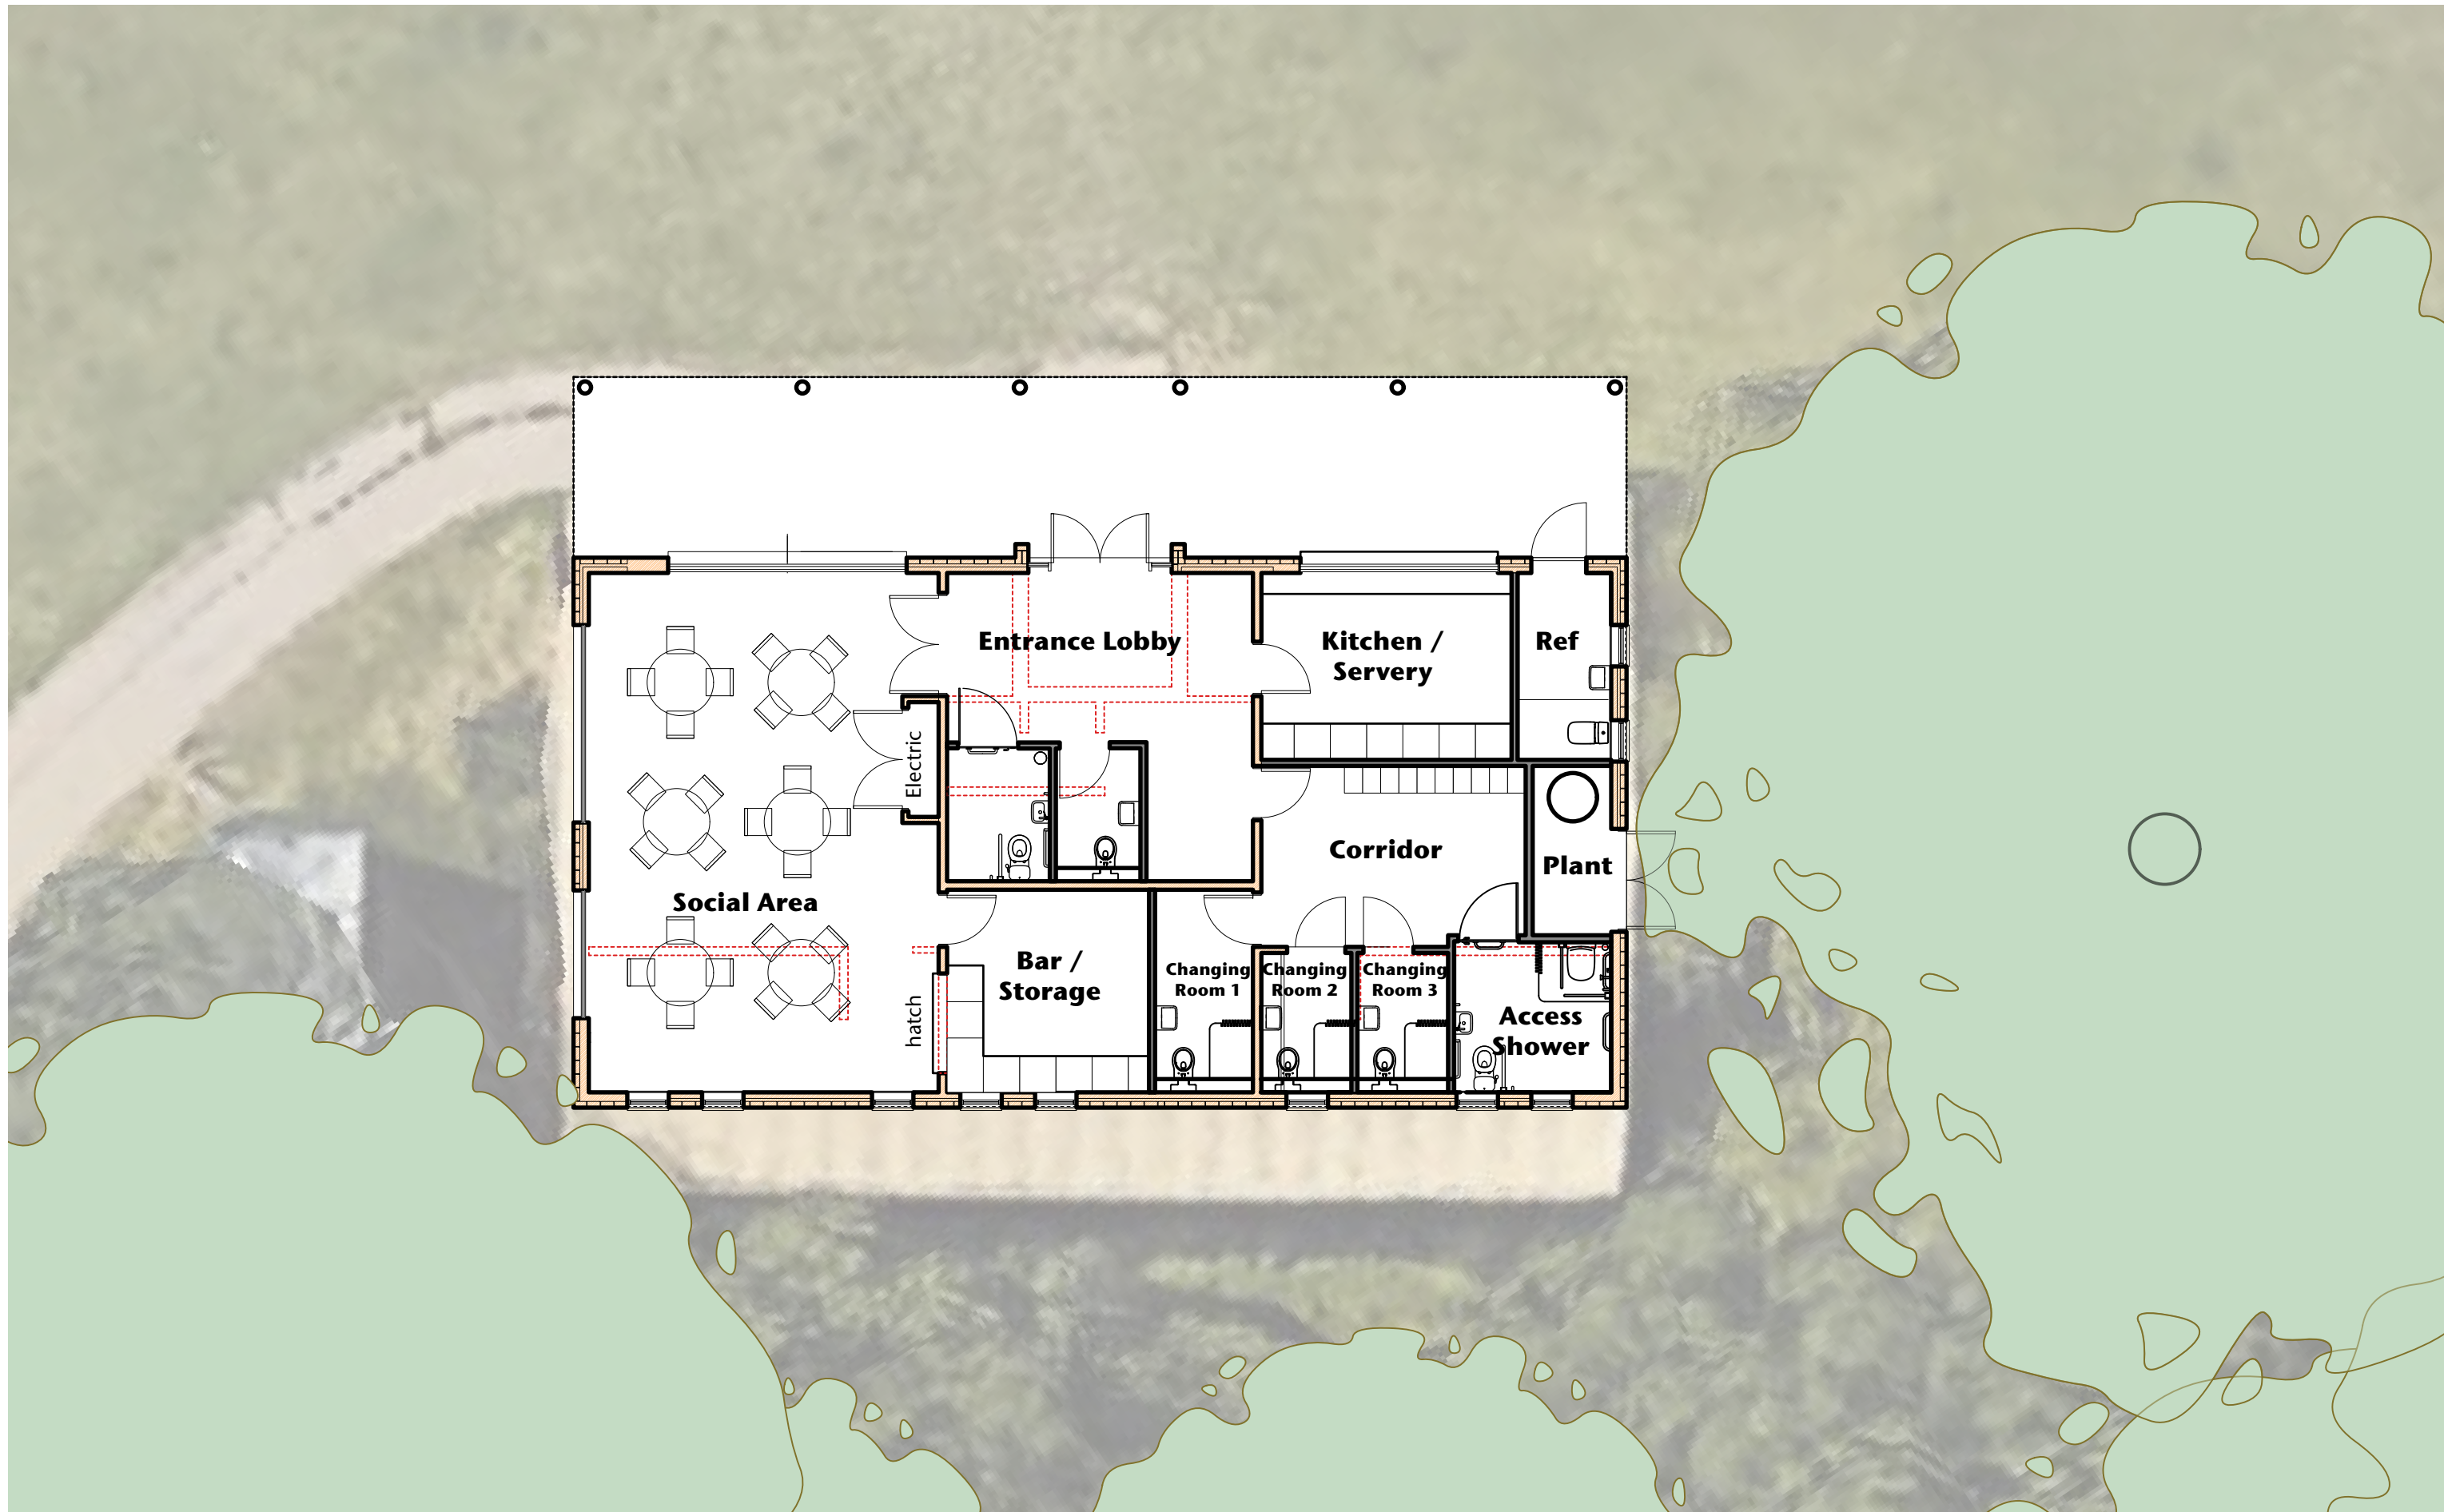
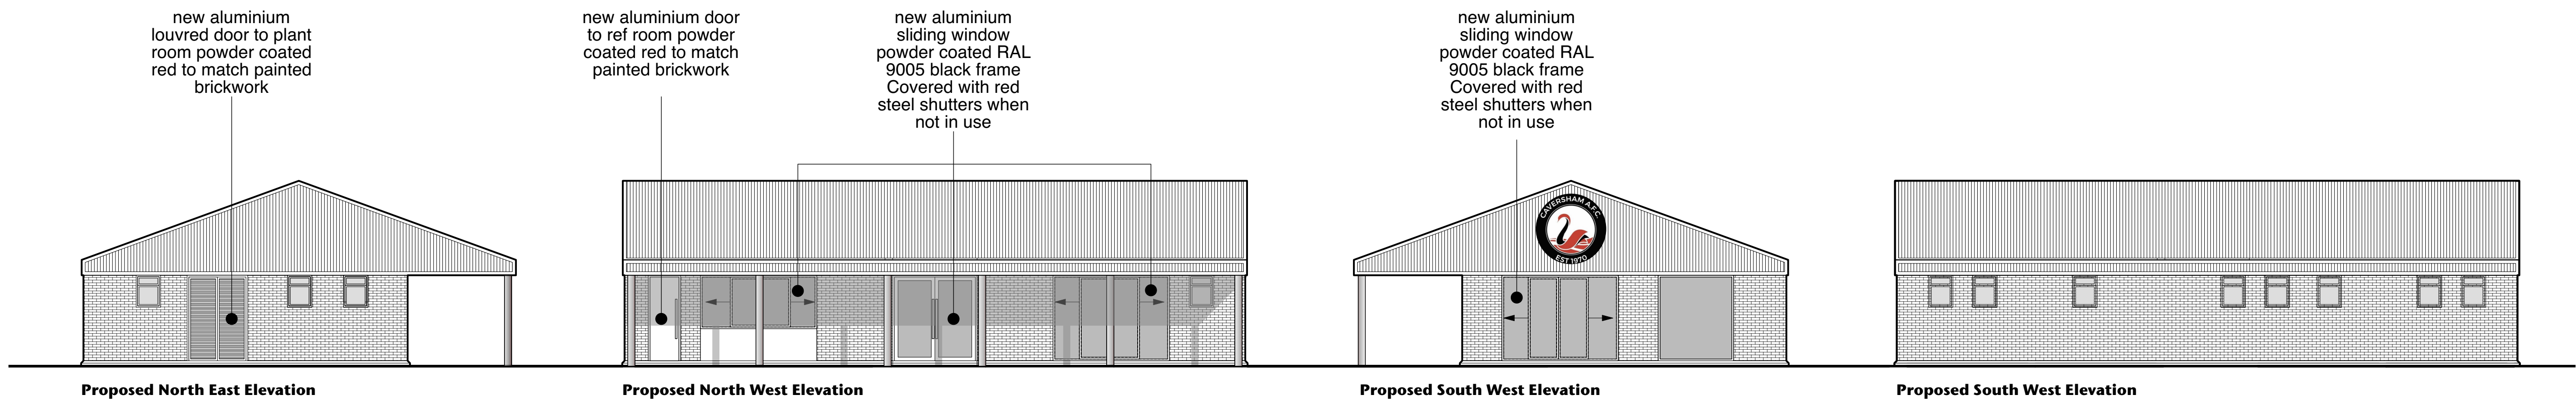


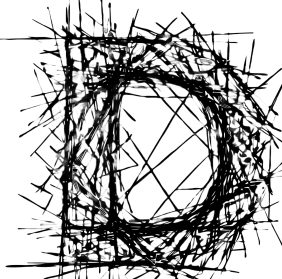

Proposed Floor Plan | scale 1:100 @ A3

No.		REVISION		DATE	
				First issued 24.05.26	
		Do not scale from drawing Any discrepancies must be reported to the architect Copyright: do not copy or use without permission			
DRA Works					
Architect Design Manage					
email. Info@DRAWWorks.co.uk					
web. www.DRAWWorks.co.uk					
PROJECT					
Caversham AFC Pavilion					
DRAWING					
Proposed Floor Plan & Elevations					
SCALE @ A1			SCALE @ A3		
1:100			1:200		
DRAWING No.			REVISION No.		
102 / P / 02 /			-		