




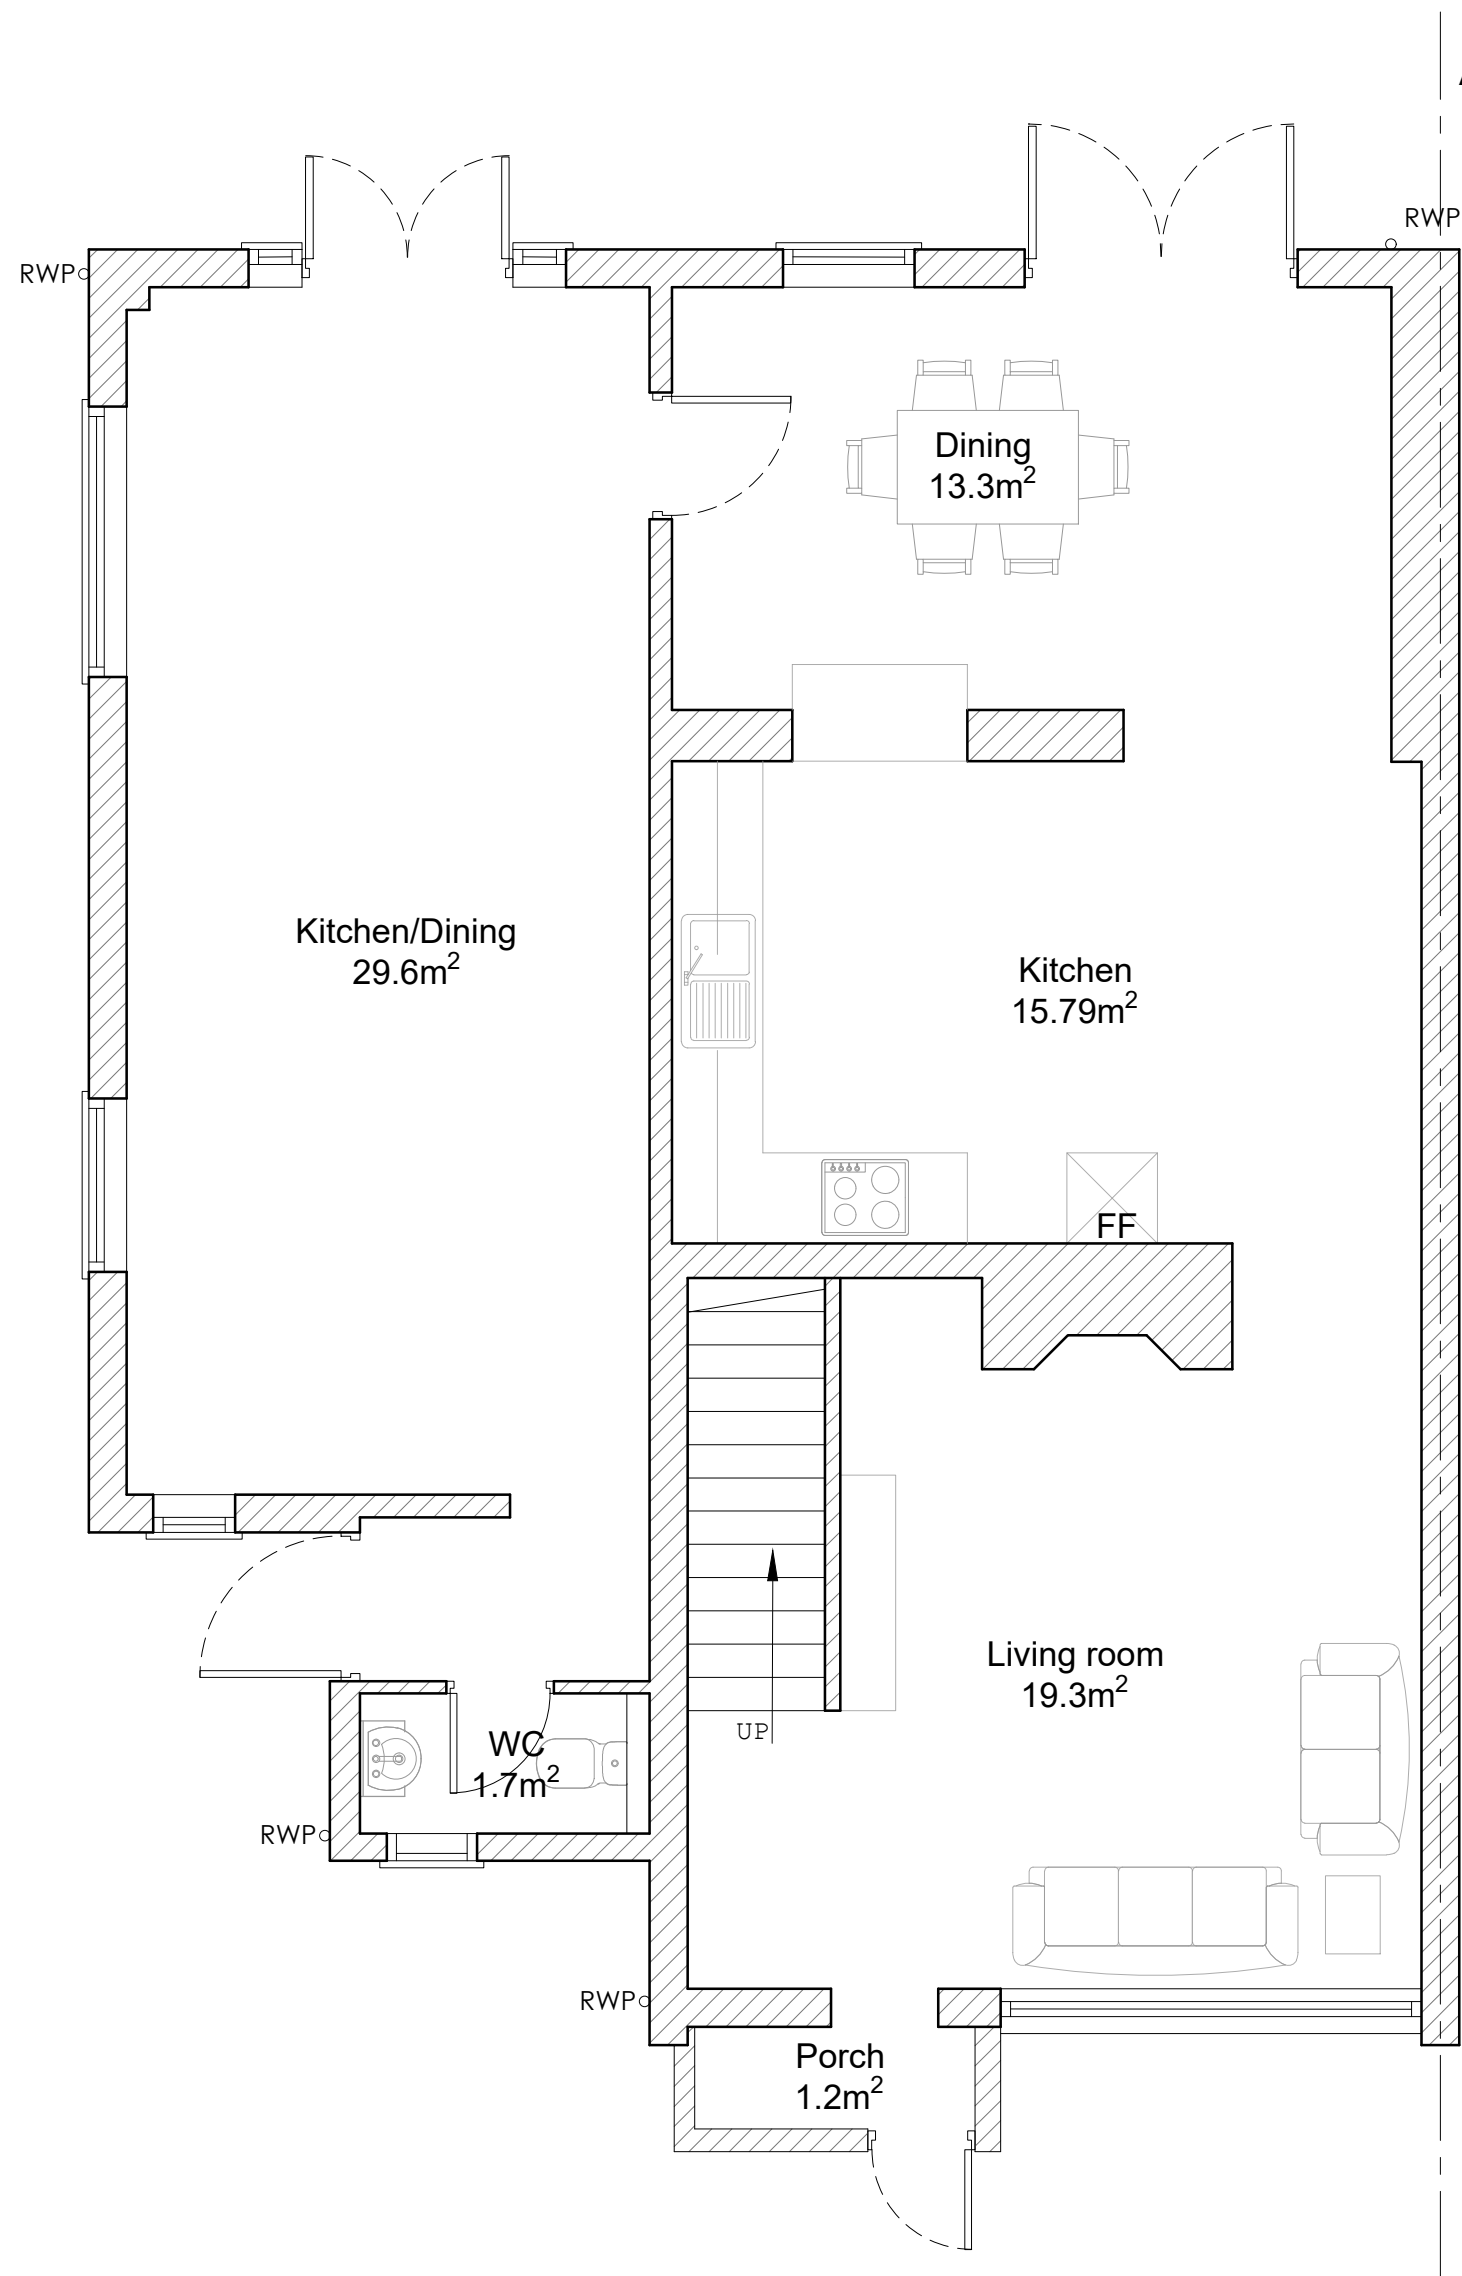

GROUND FLOOR PLAN
SCALE 1:50

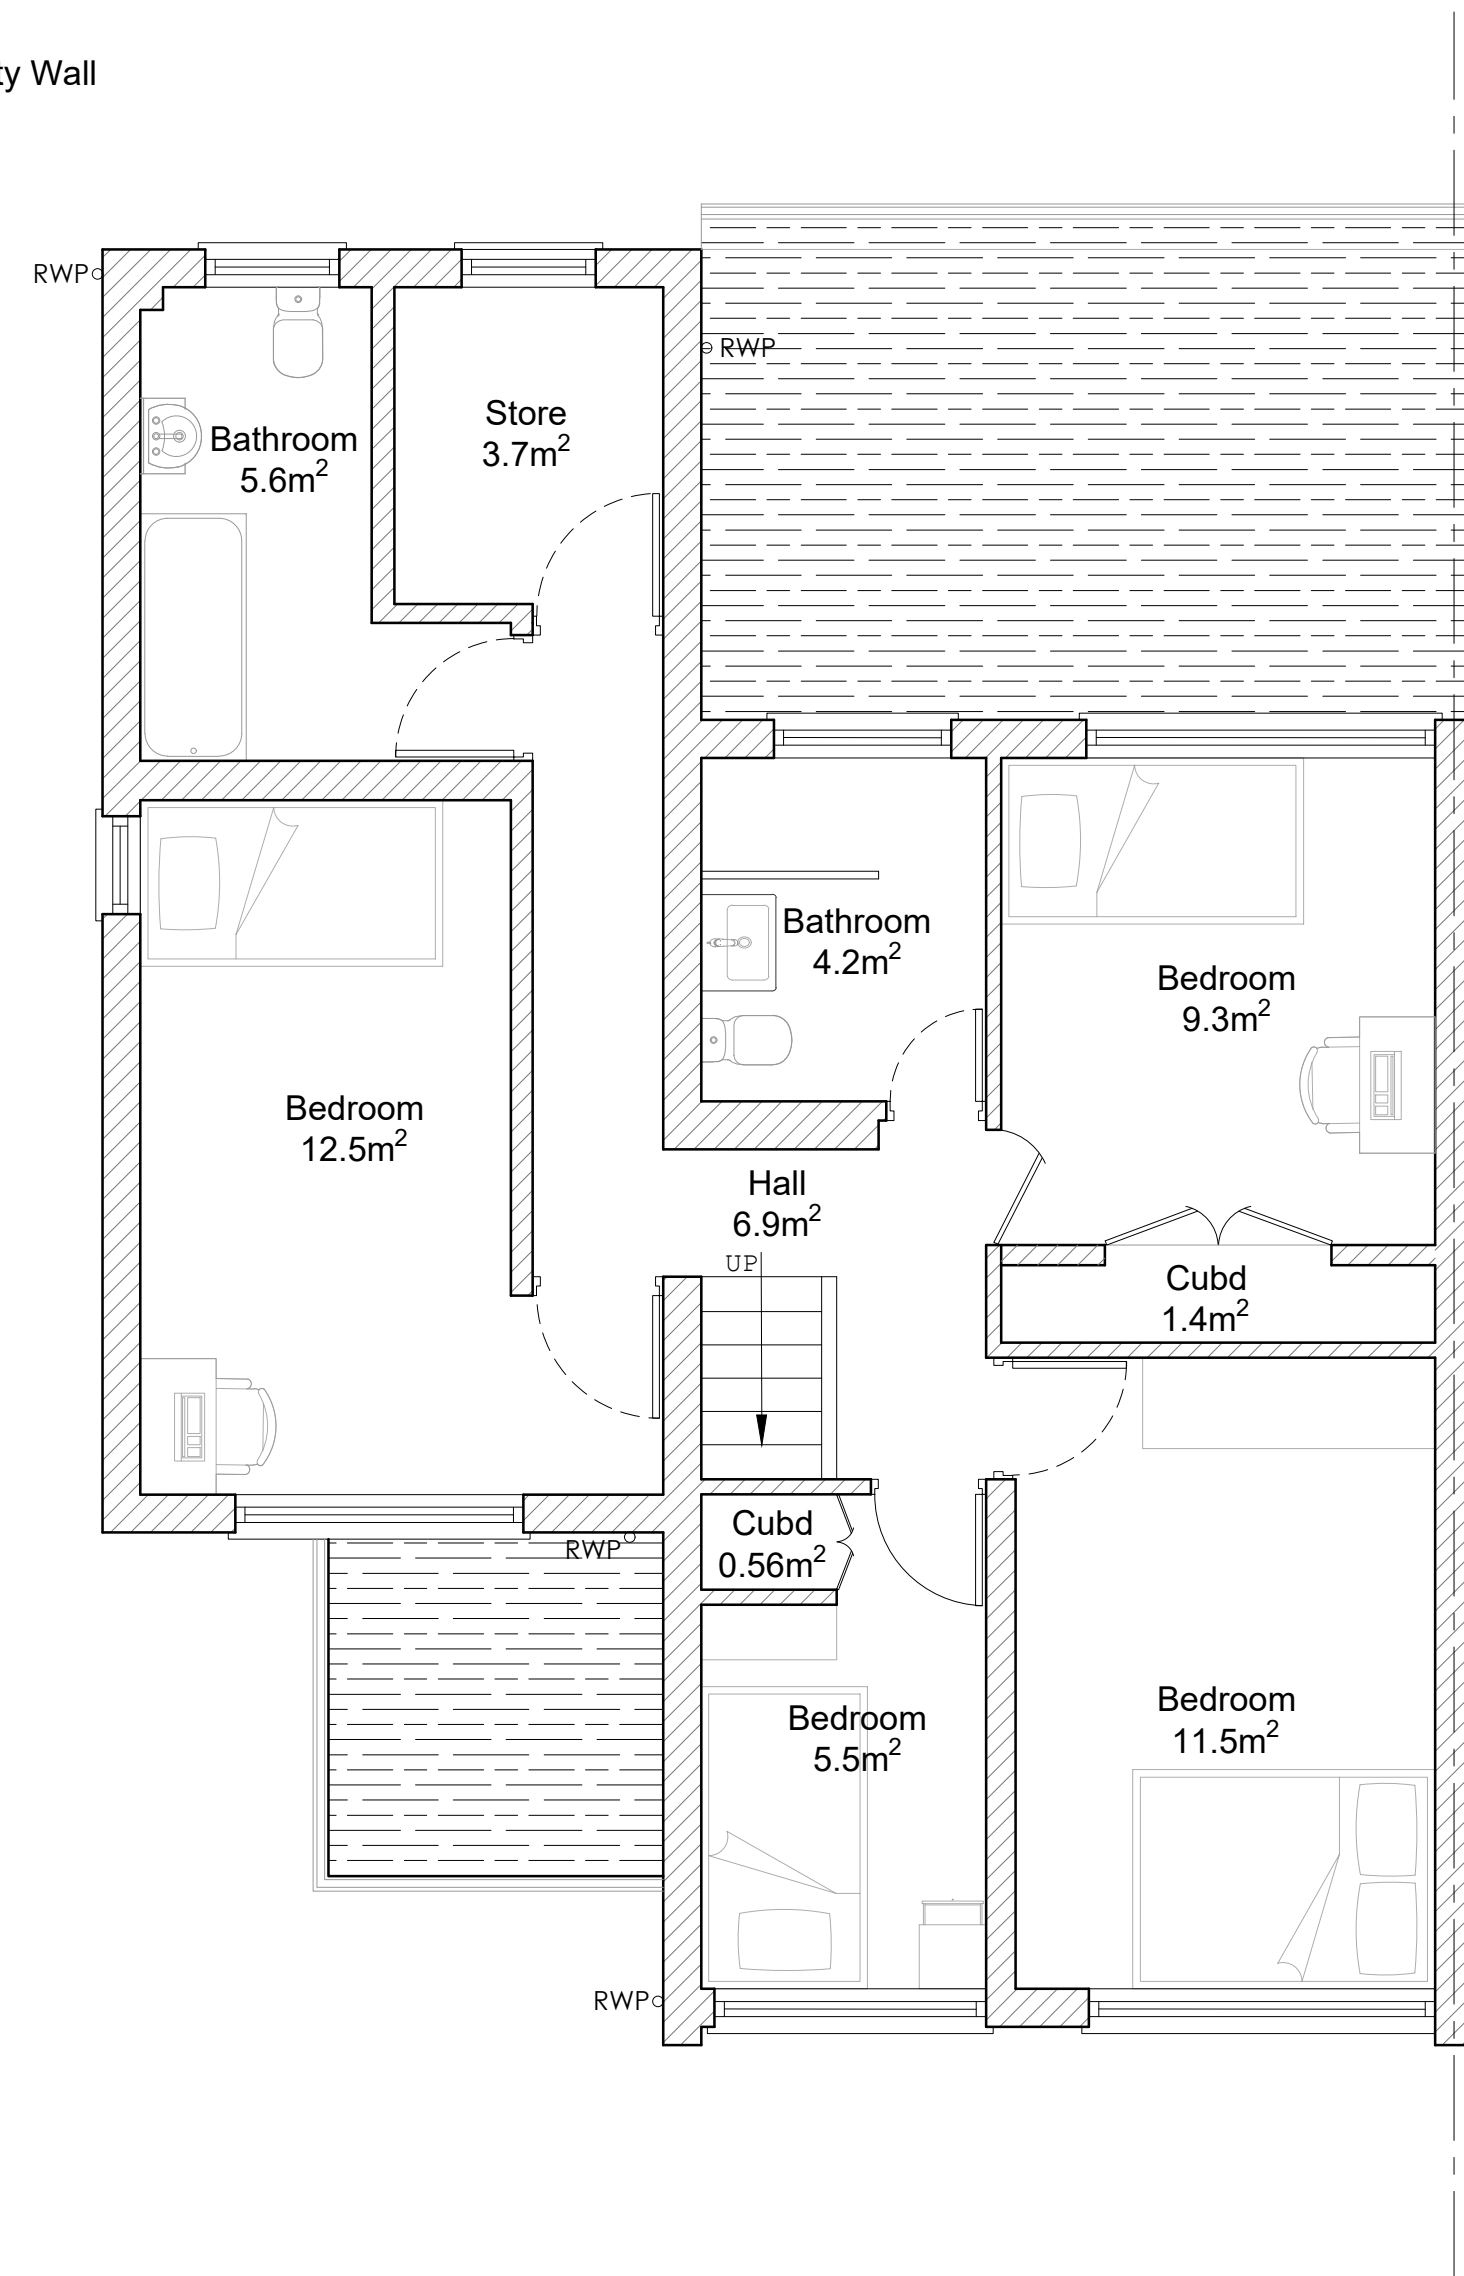

FIRST FLOOR PLAN
SCALE 1:50

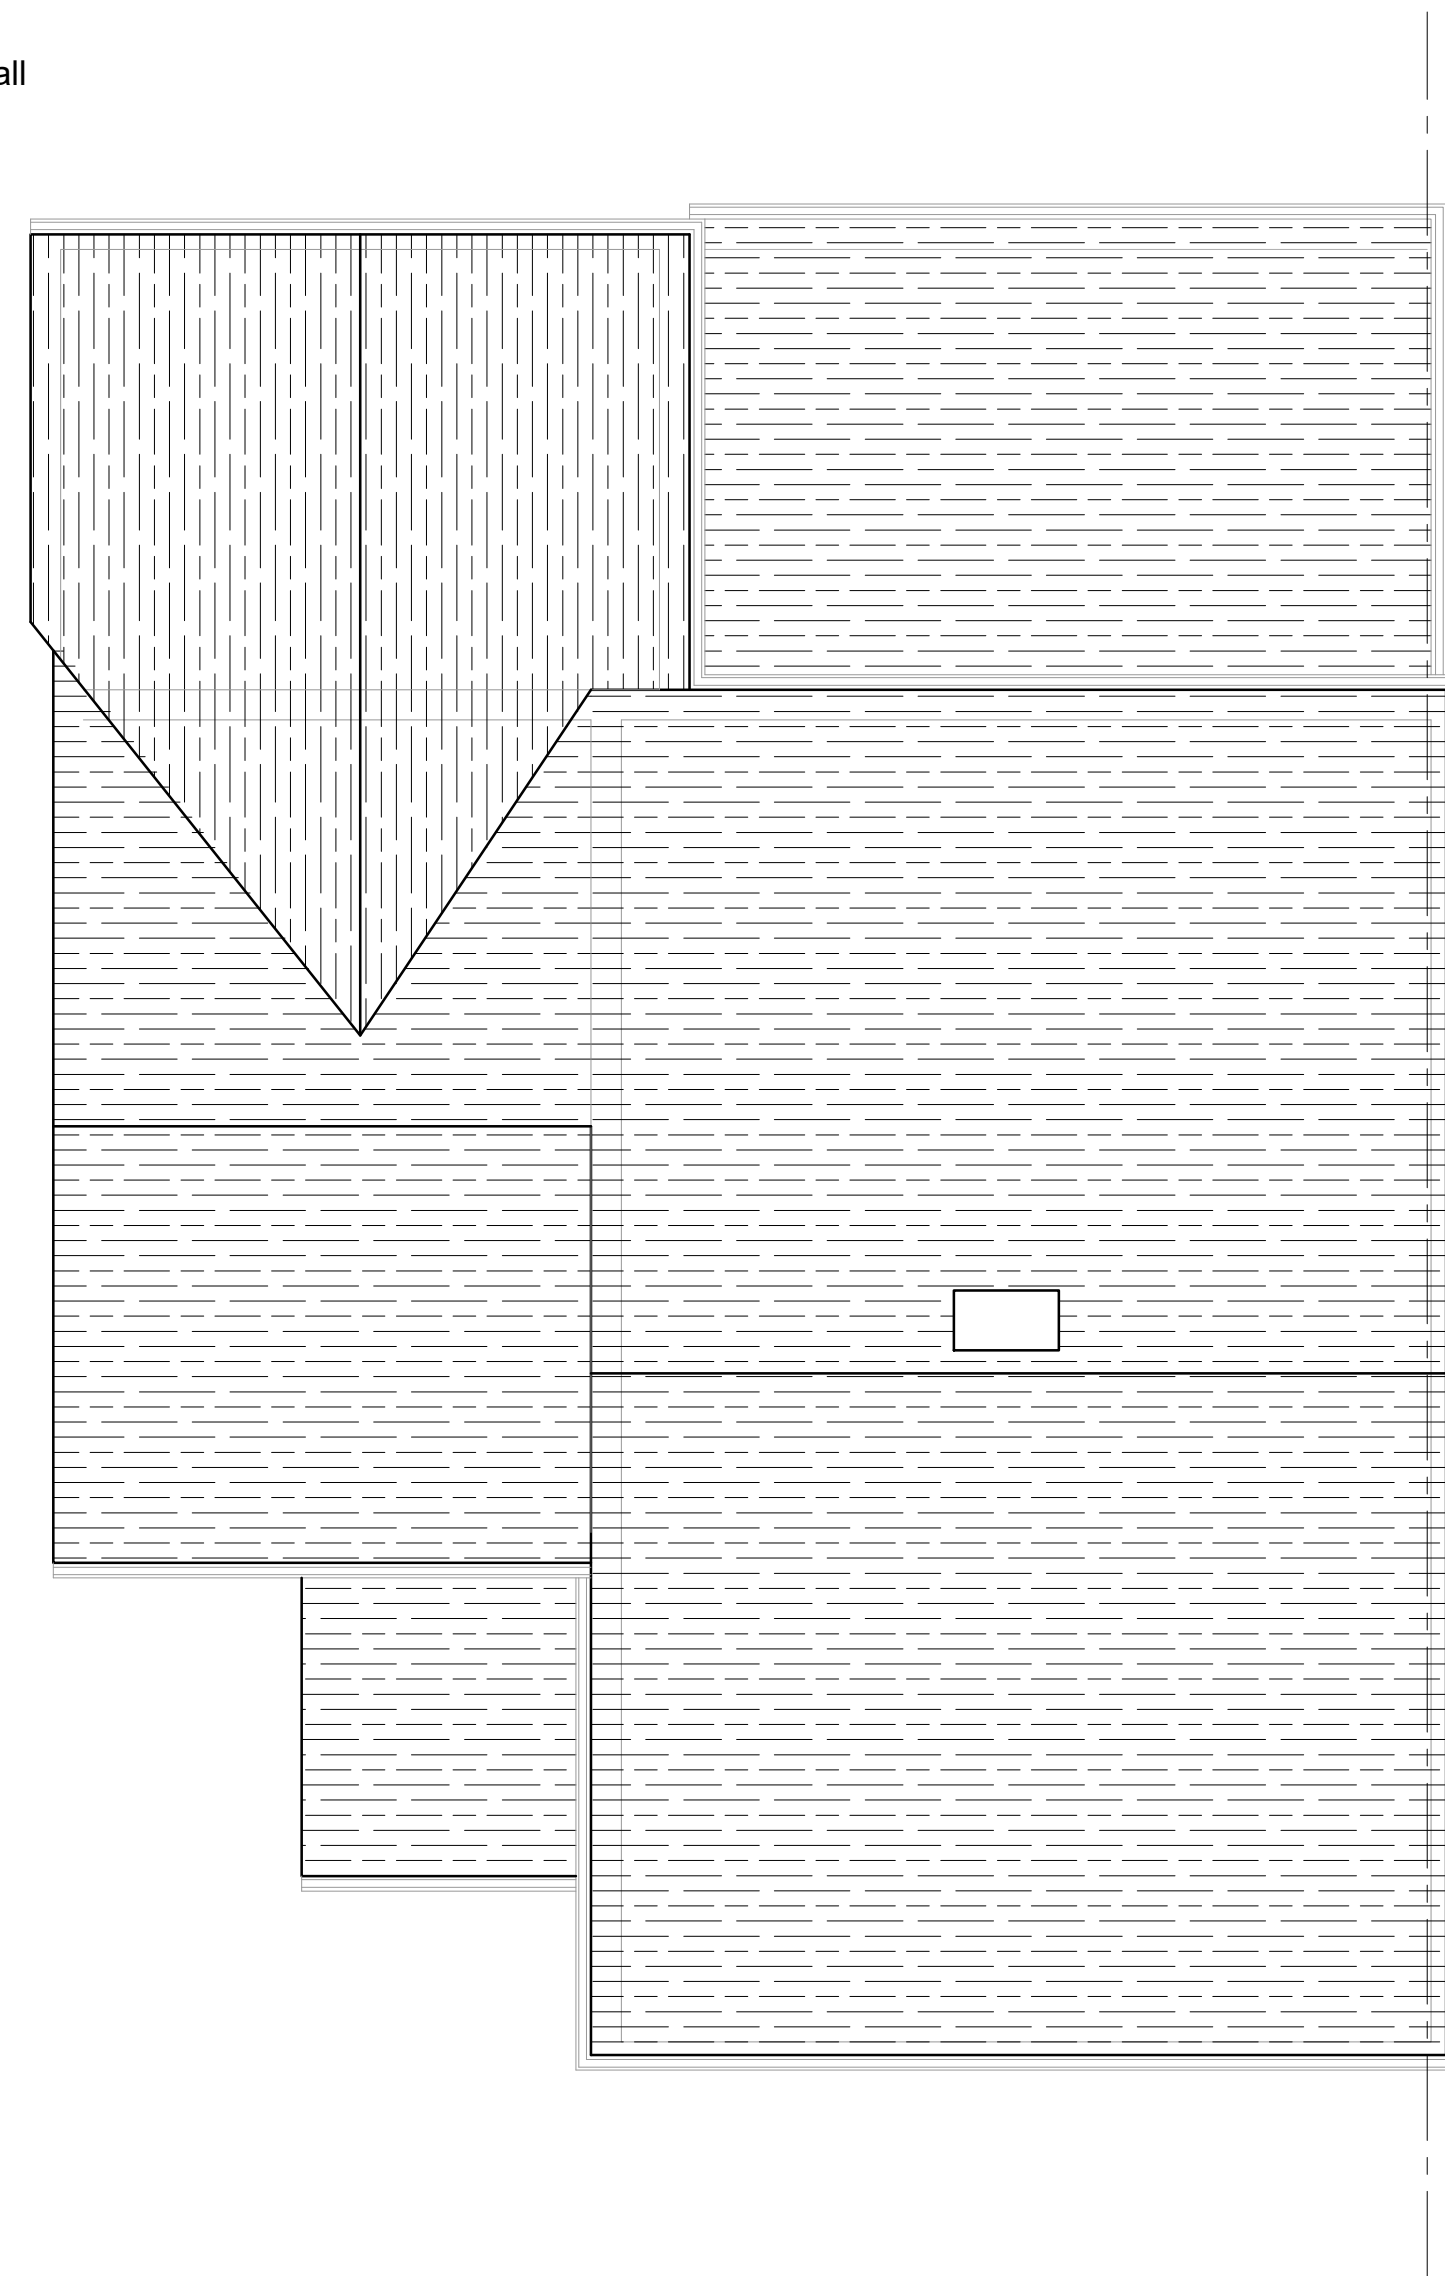

ROOF PLAN
SCALE 1:50

INHAUS GROUP
Children's Residential Care Specialists

Planning | Sourcing | Recruitment | Consulting
info@inhaus.com

Project	7 Glennon Ct, Reading, UK
Drawing Title	Existing Floor Plans
Drawing Number	HD00000 - PL01
Scale	1:50 @A1
Issue Status	Planning
Drawn	SK
Date	June 2026



REAR ELEVATION

SCALE 1:50




LEFT SIDE ELEVATION

SCALE 1:50




FRONT ELEVATION

SCALE 1:50

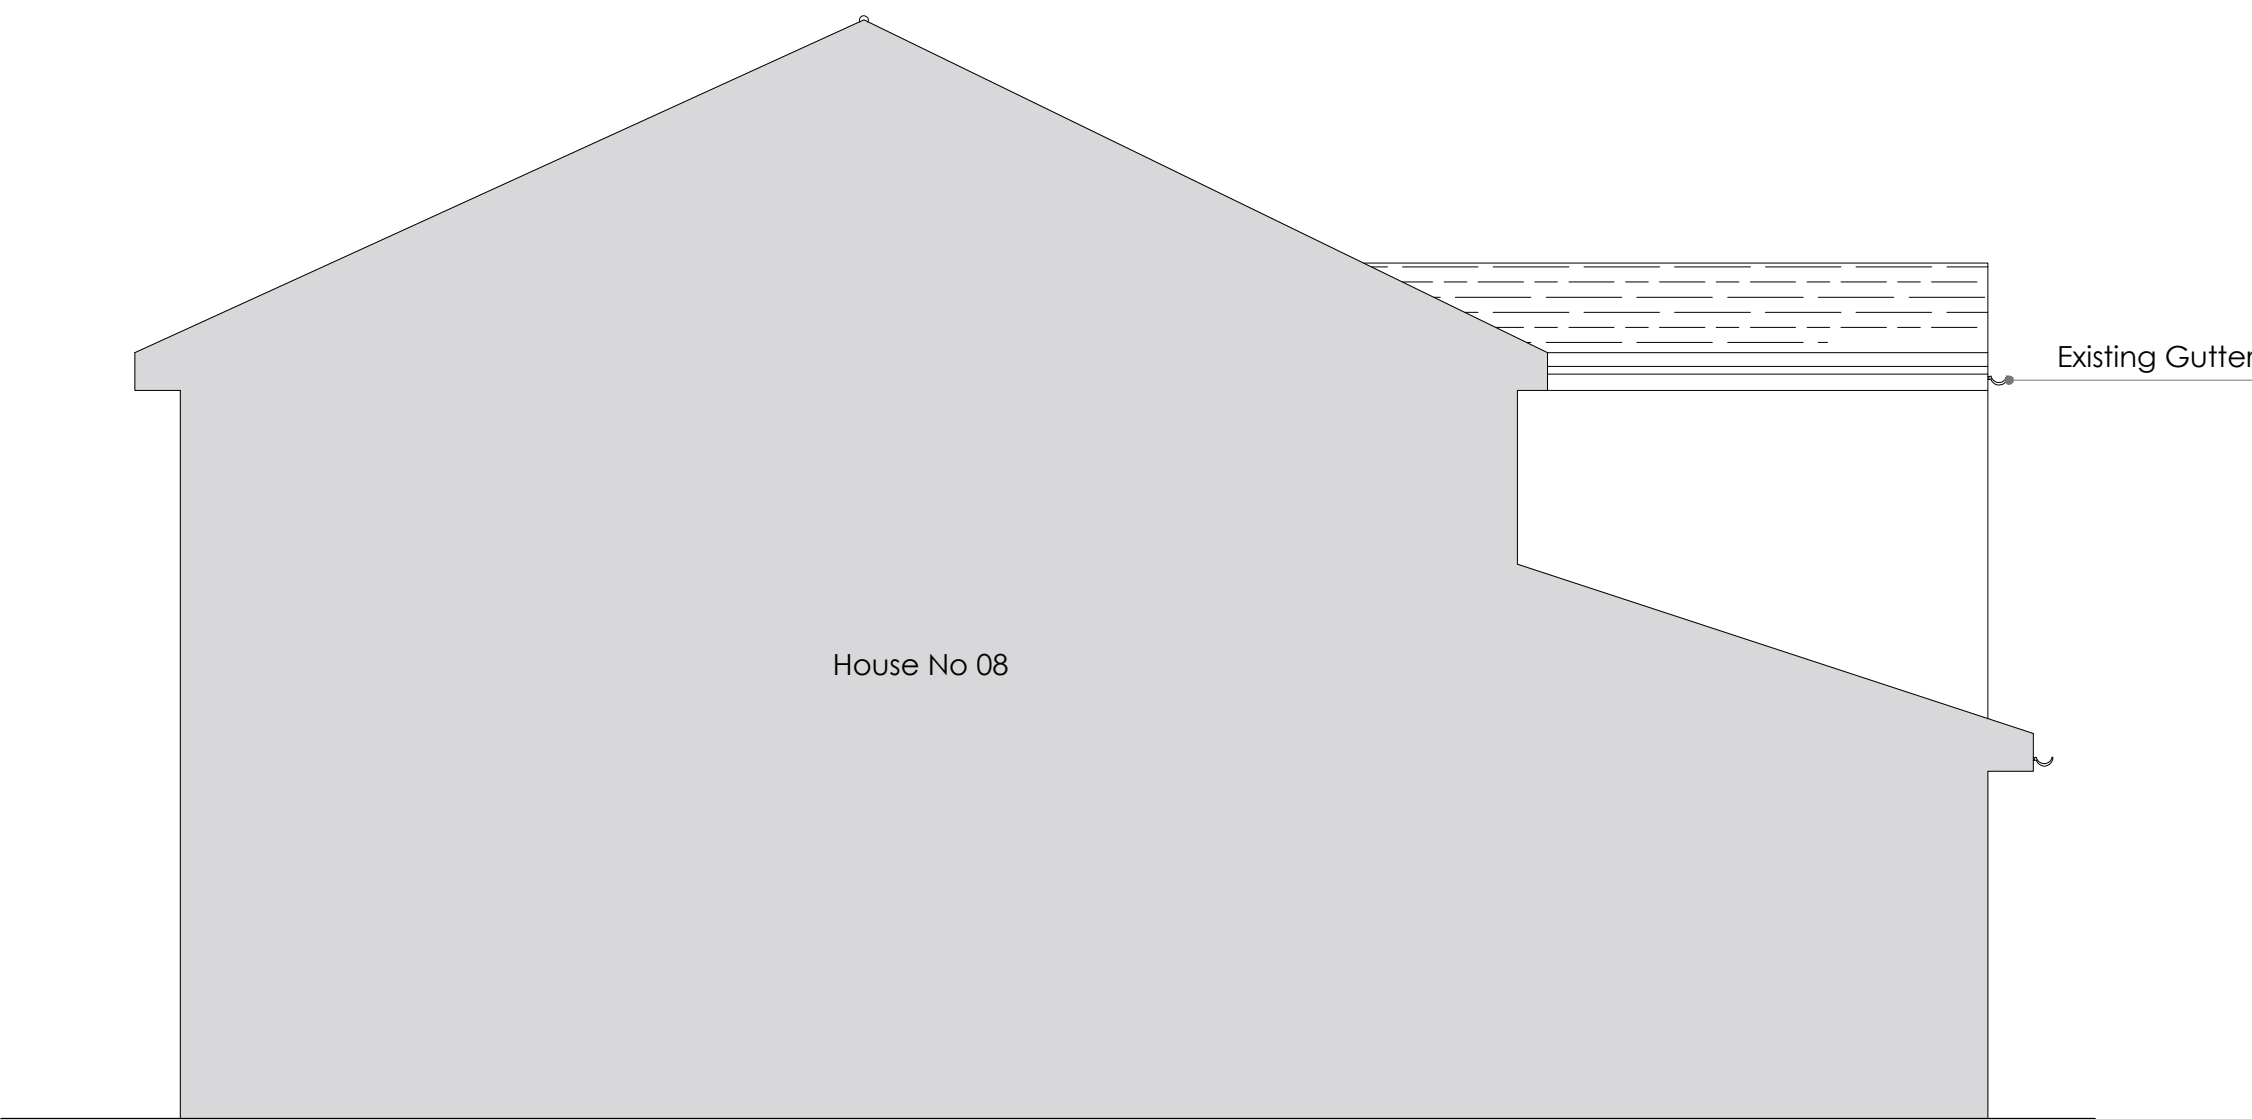

RIGHT SIDE ELEVATION

SCALE 1:50

 


INHAUS GROUP

Children's Residential Care Specialists


Planning | Resourcing | Recruitment | Consulting

inhaus.co.uk


Project	7 Glennon Ct, Reading, UK
Drawing Title	Existing Elevations
Drawing Number	HD00000 - PL02
Scale	1:50 @A1
Issue Status	Planning
Drawn	SK
Date	June 2026

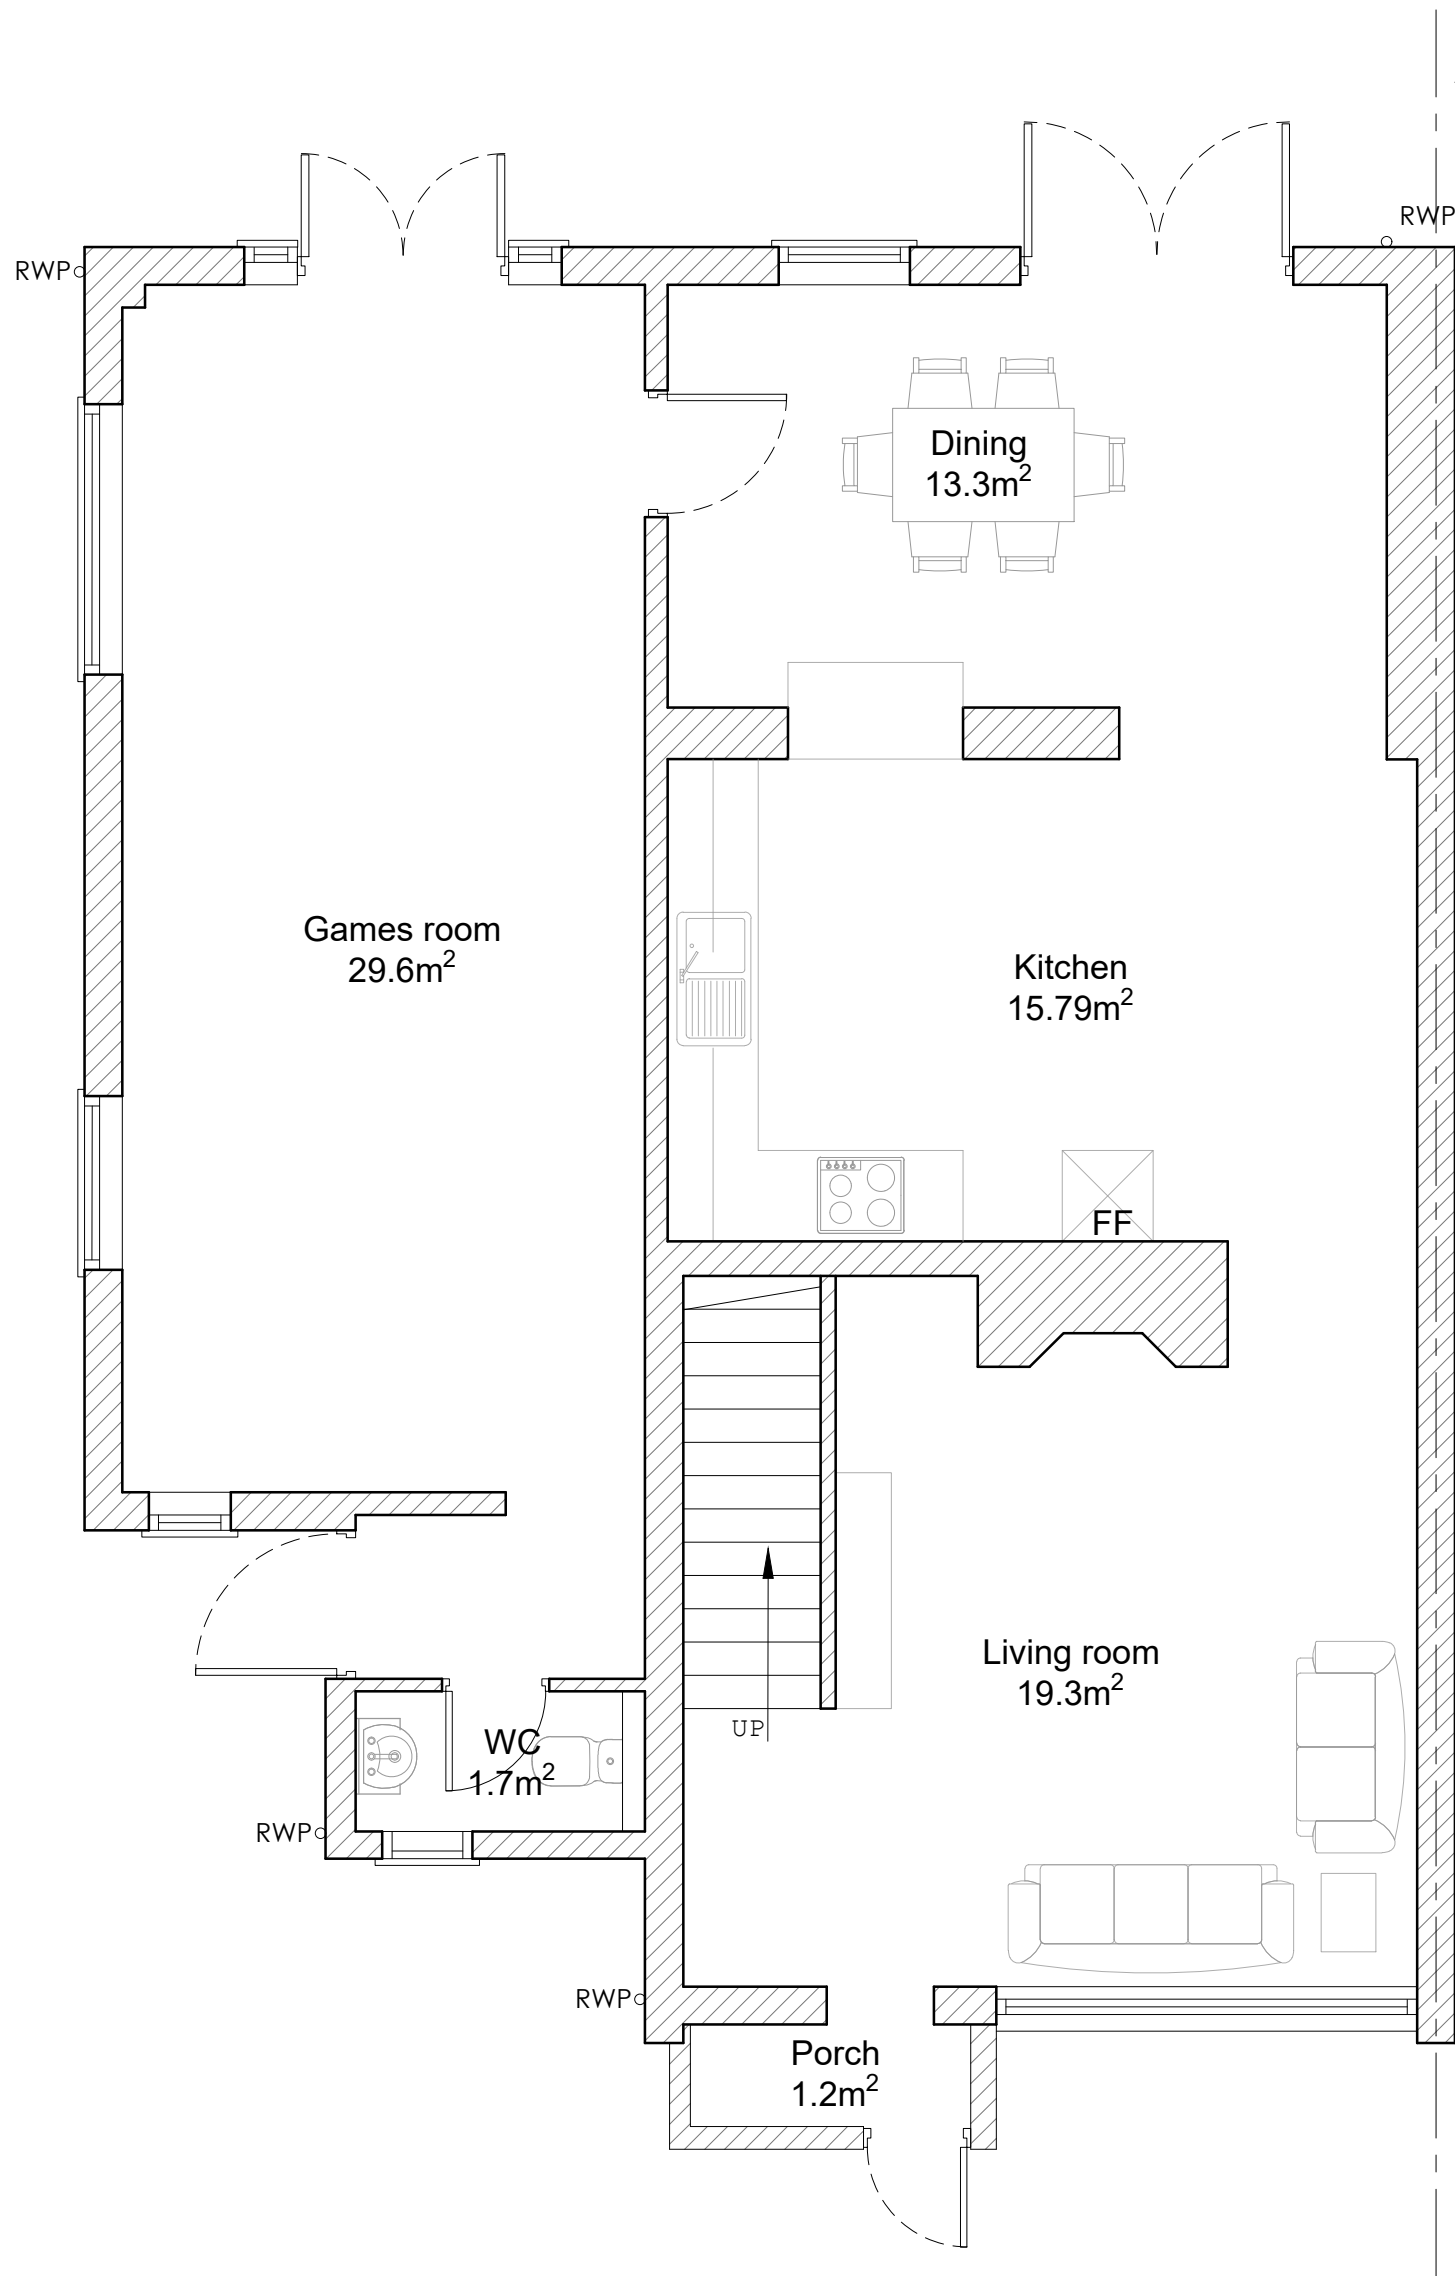

GROUND FLOOR PLAN
SCALE 1:50

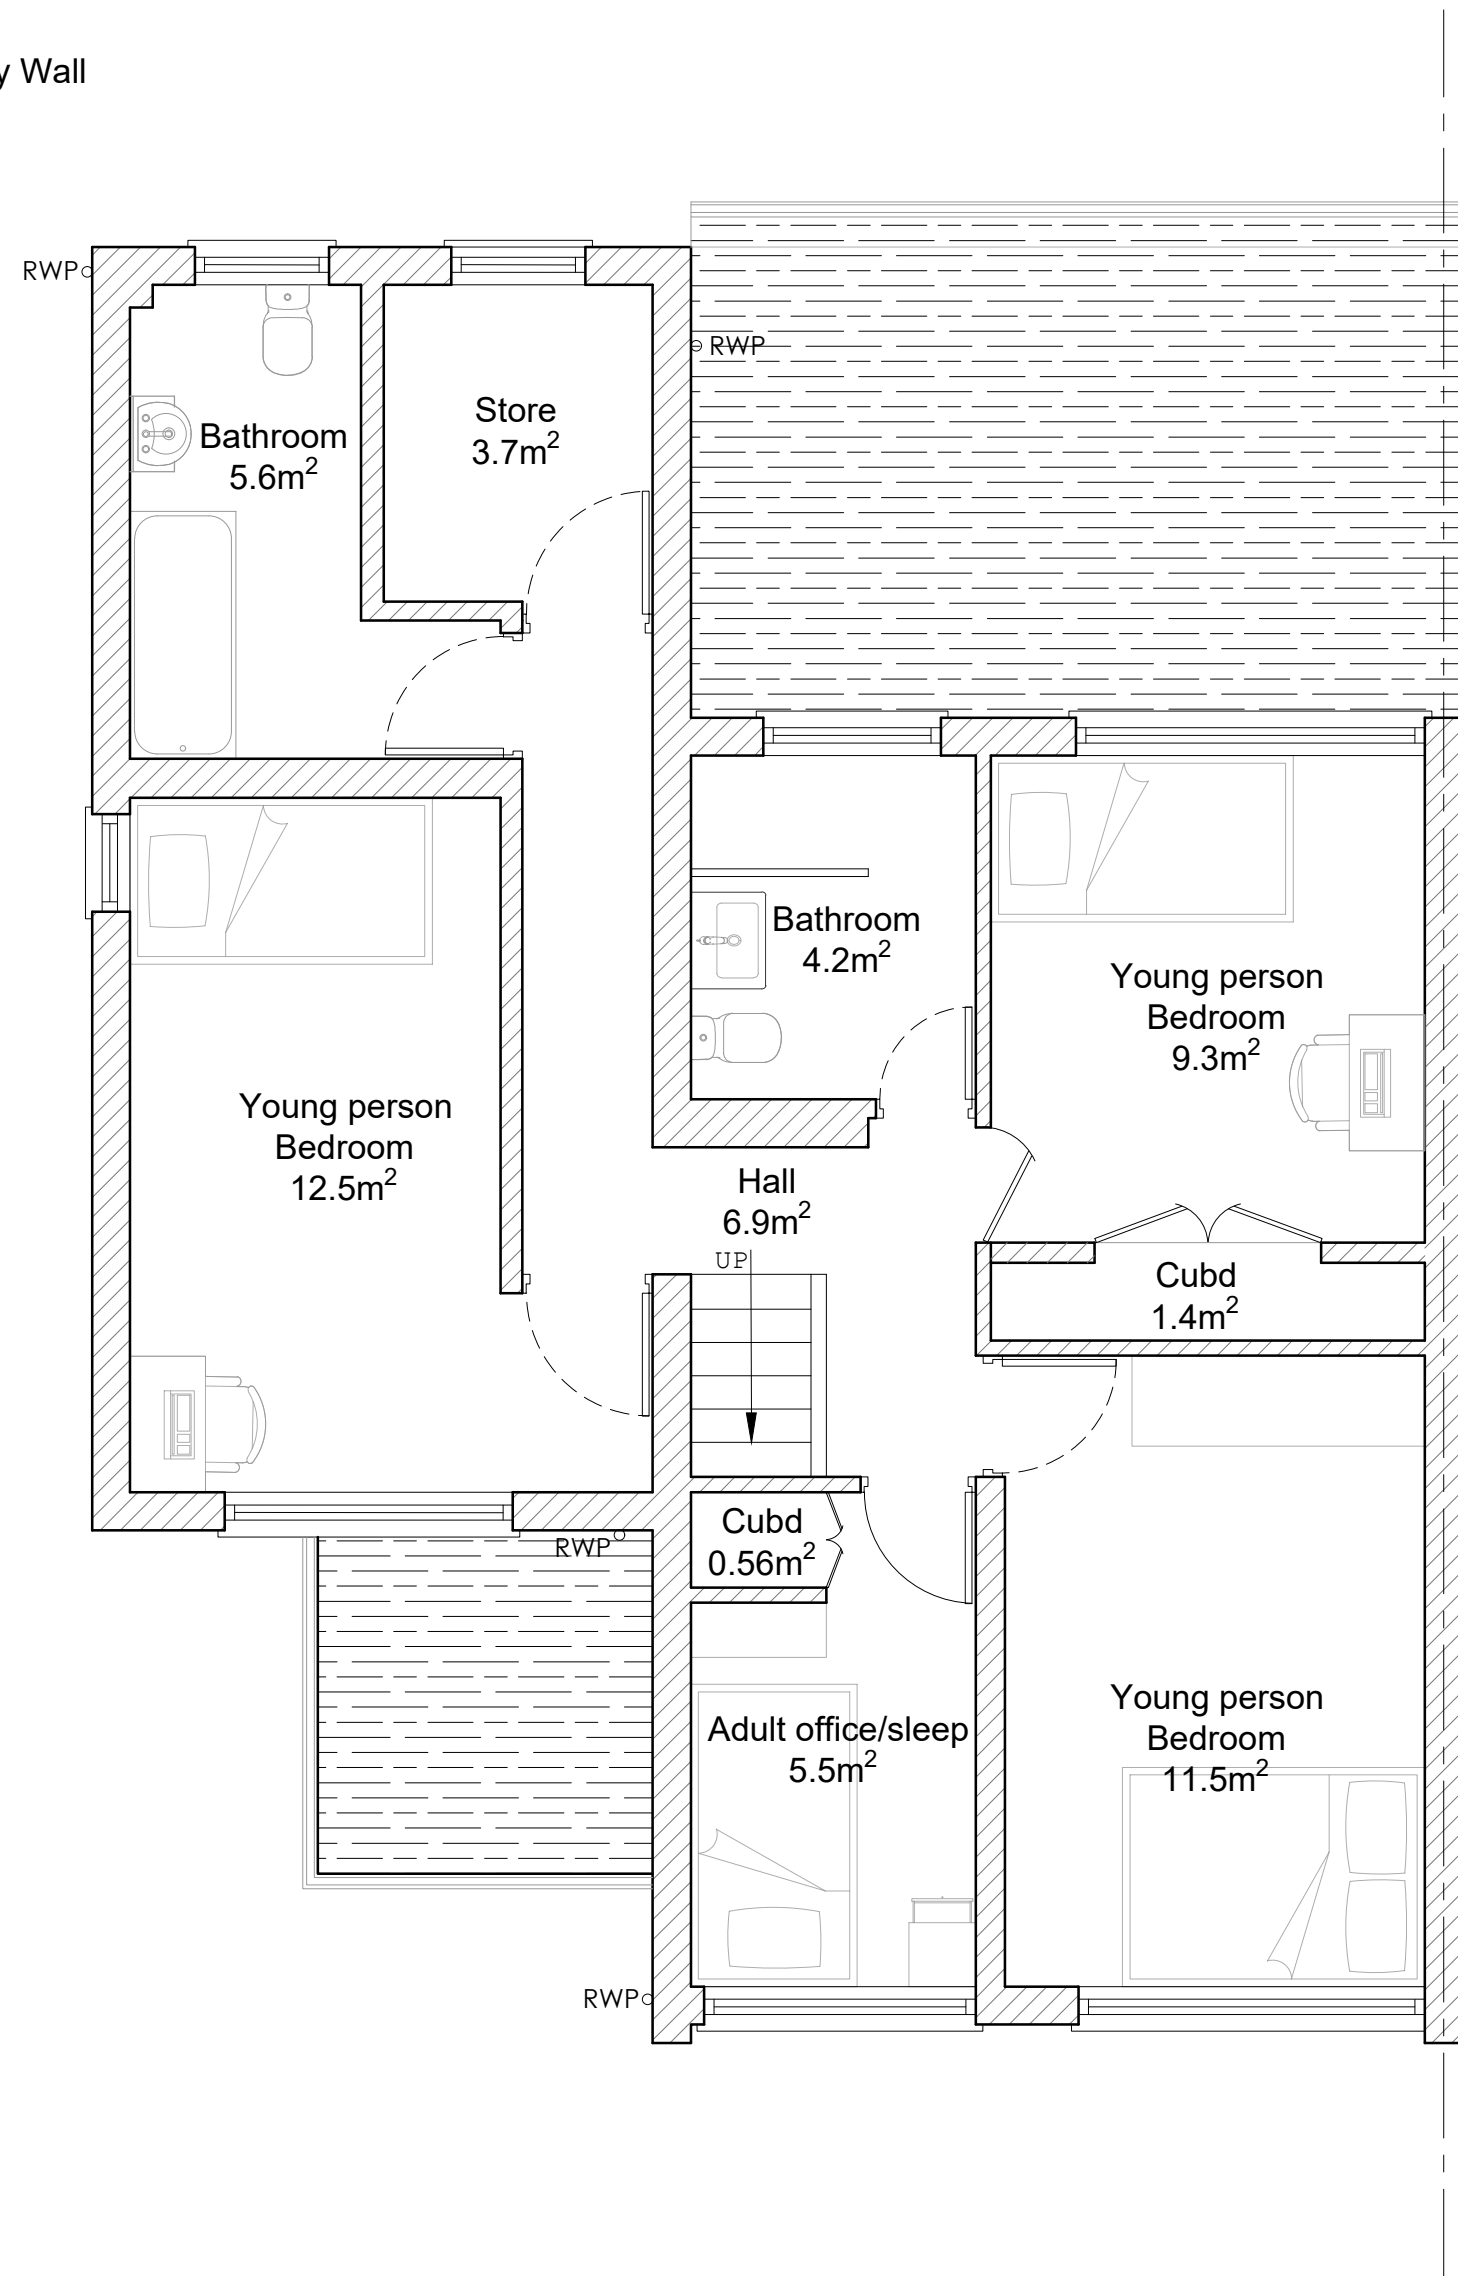

FIRST FLOOR PLAN
SCALE 1:50

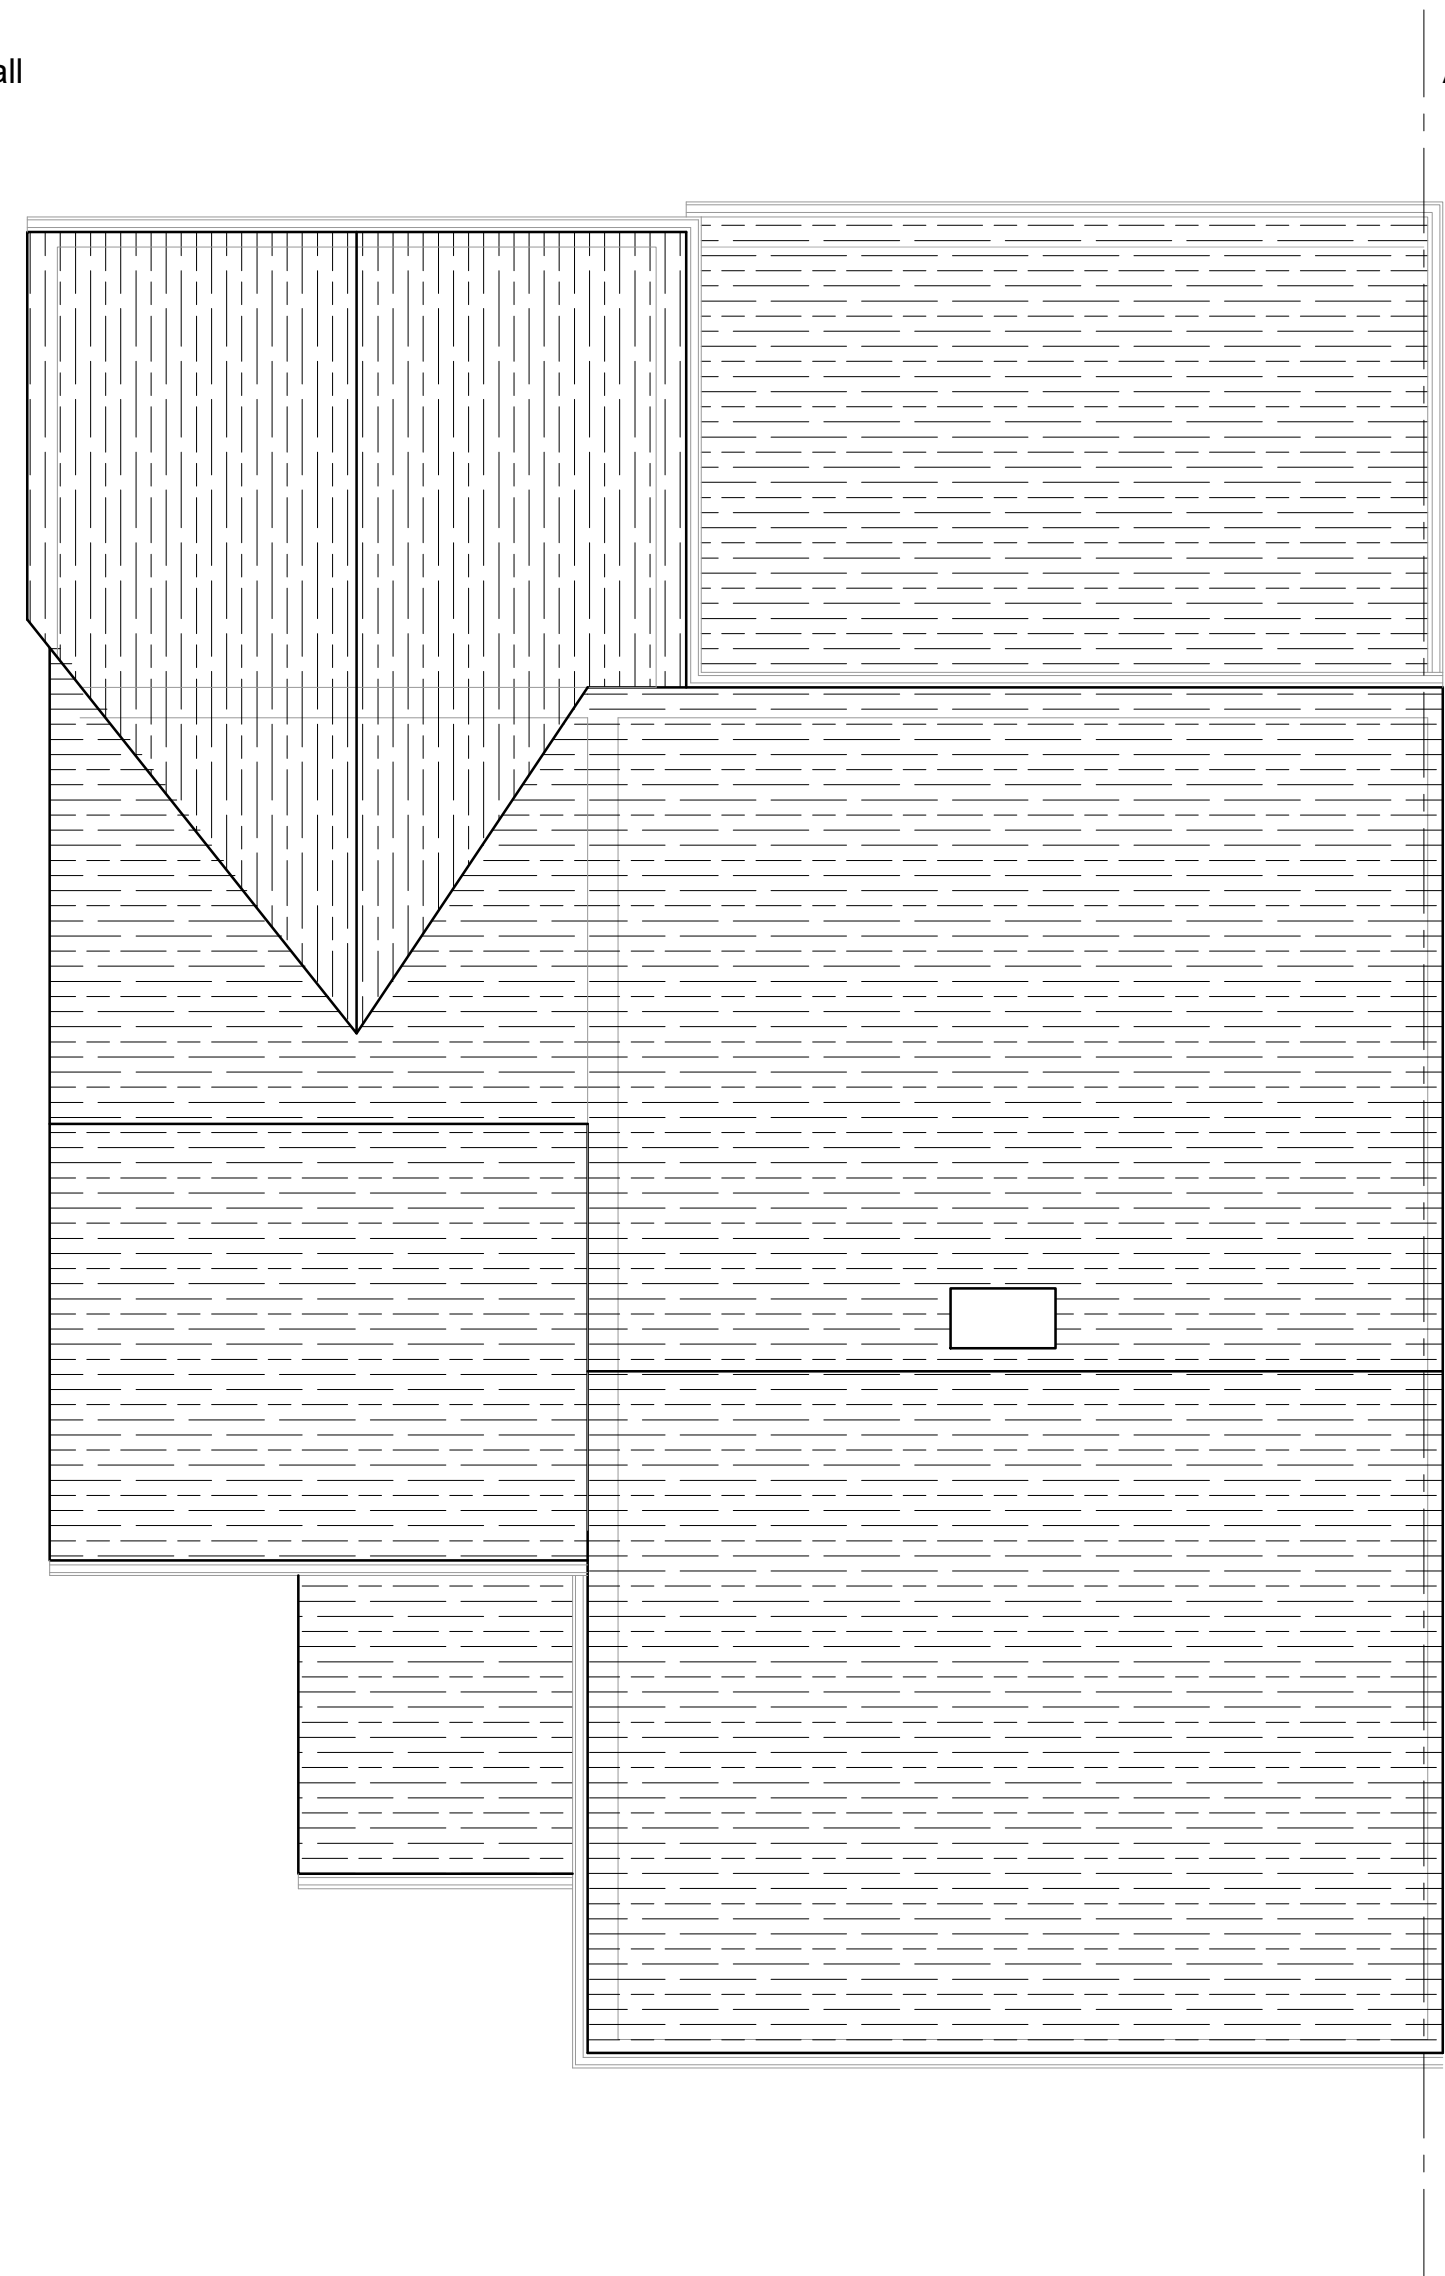

ROOF PLAN
SCALE 1:50

INHAUS GROUP
Children's Residential Care Specialists

Planning | Securing | Recruitment | Consulting
@inhaus.co.uk

Project	7 Glennon Ct, Reading, UK
Drawing Title	Proposed Floor Plans
Drawing Number	HD00000 - PL03
Scale	1:50 @A1
Issue Status	Planning
Drawn	SK
Date	June 2026


Note:
There is no change in
Elevation

Notes

Drawing based on survey information by others and subject to
planning, building regulation and other statutory approvals.




REAR ELEVATION
SCALE 1:50

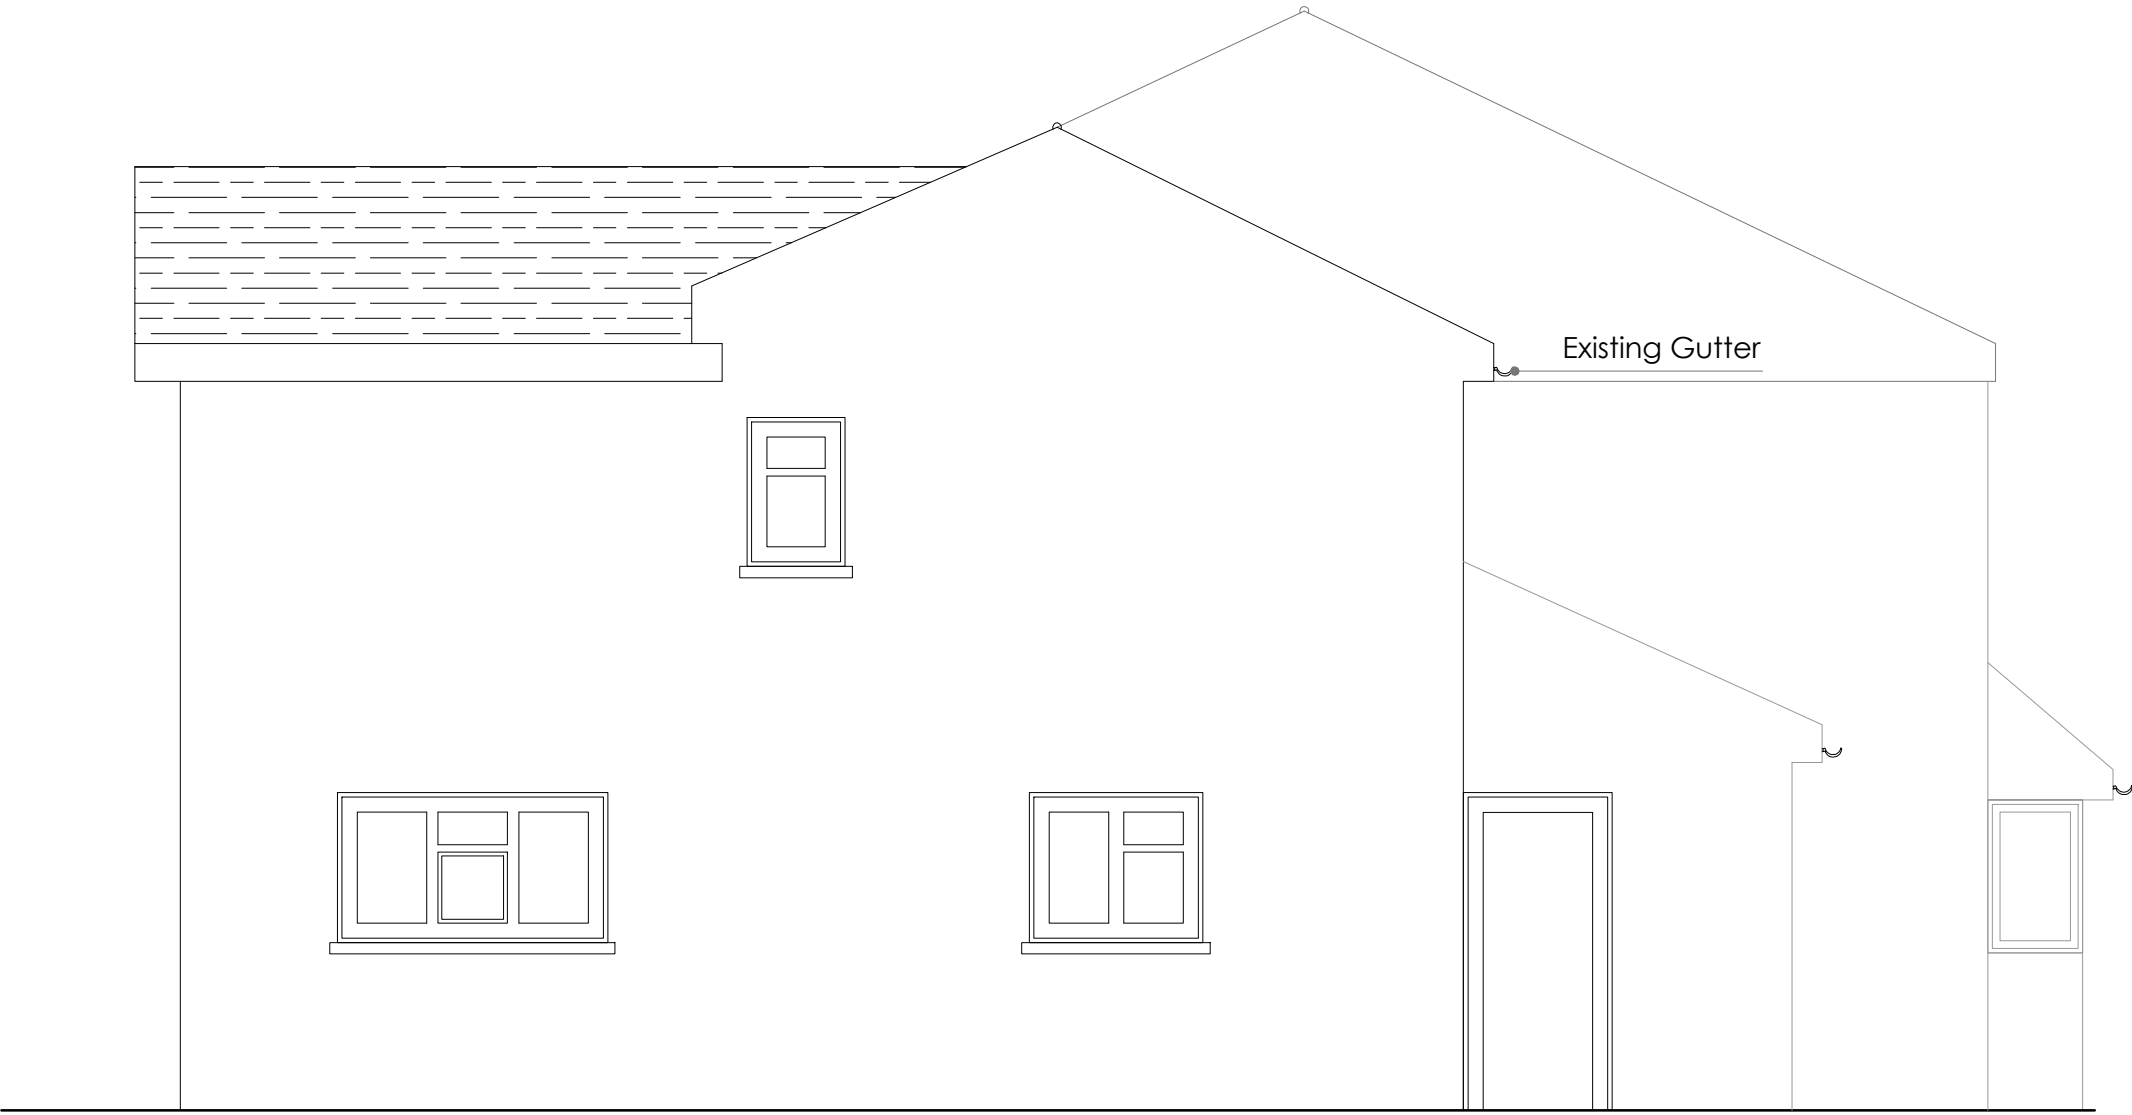


LEFT SIDE ELEVATION
SCALE 1:50



FRONT ELEVATION
SCALE 1:50

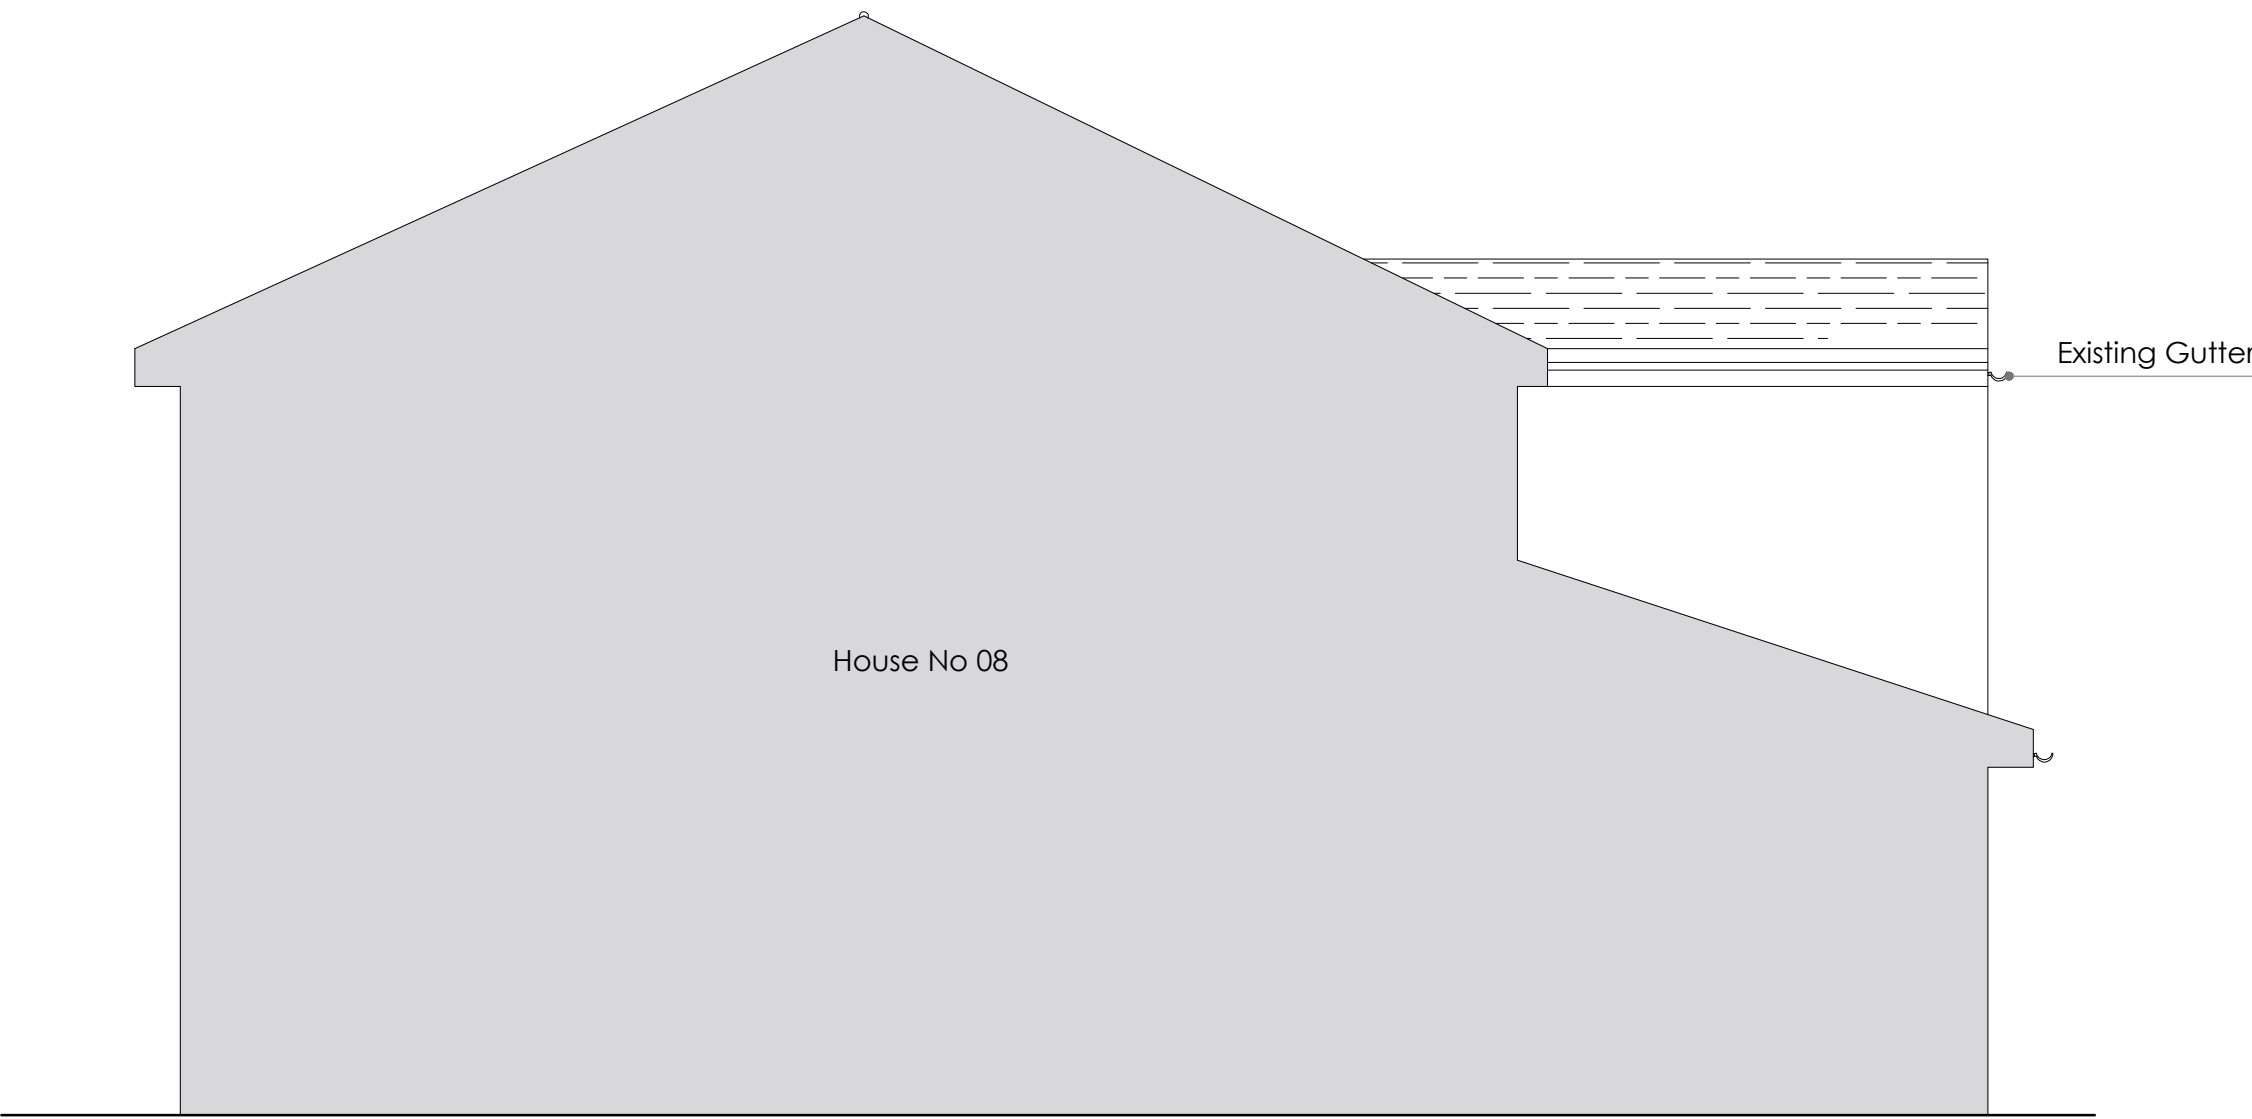

RIGHT SIDE ELEVATION
SCALE 1:50

 

INHAUS GROUP
Children's Residential Care Specialists

Planning | Housing | Recruitment | Consulting
inhaus.co.uk

Project	7 Glennon Ct, Reading, UK
Drawing Title	Proposed Elevations
Drawing Number	HD00000 - PL04
Scale	1:50 @A1
Issue Status	Planning
Drawn	SK
Date	June 2026