

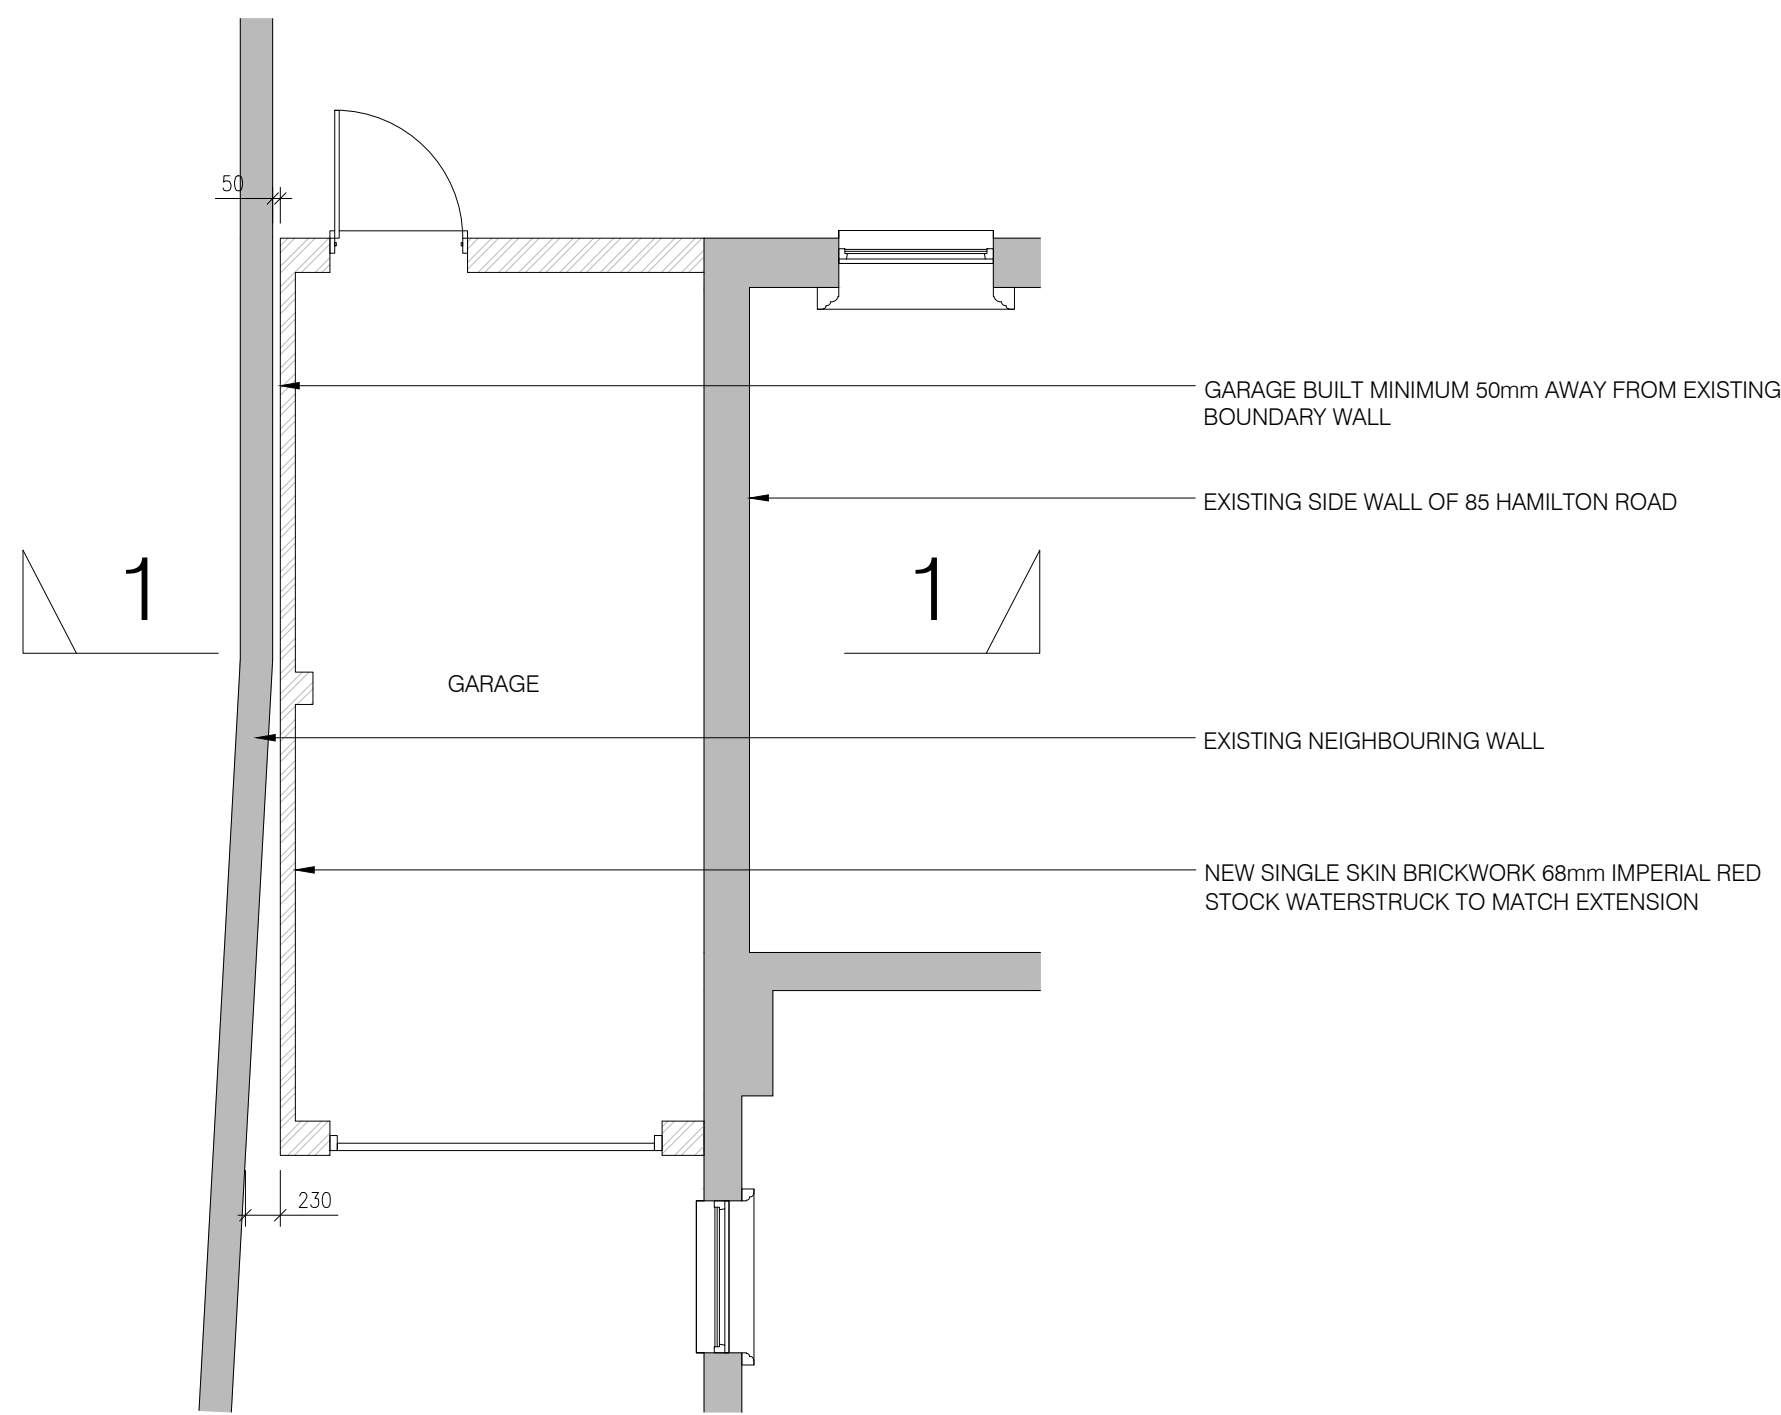


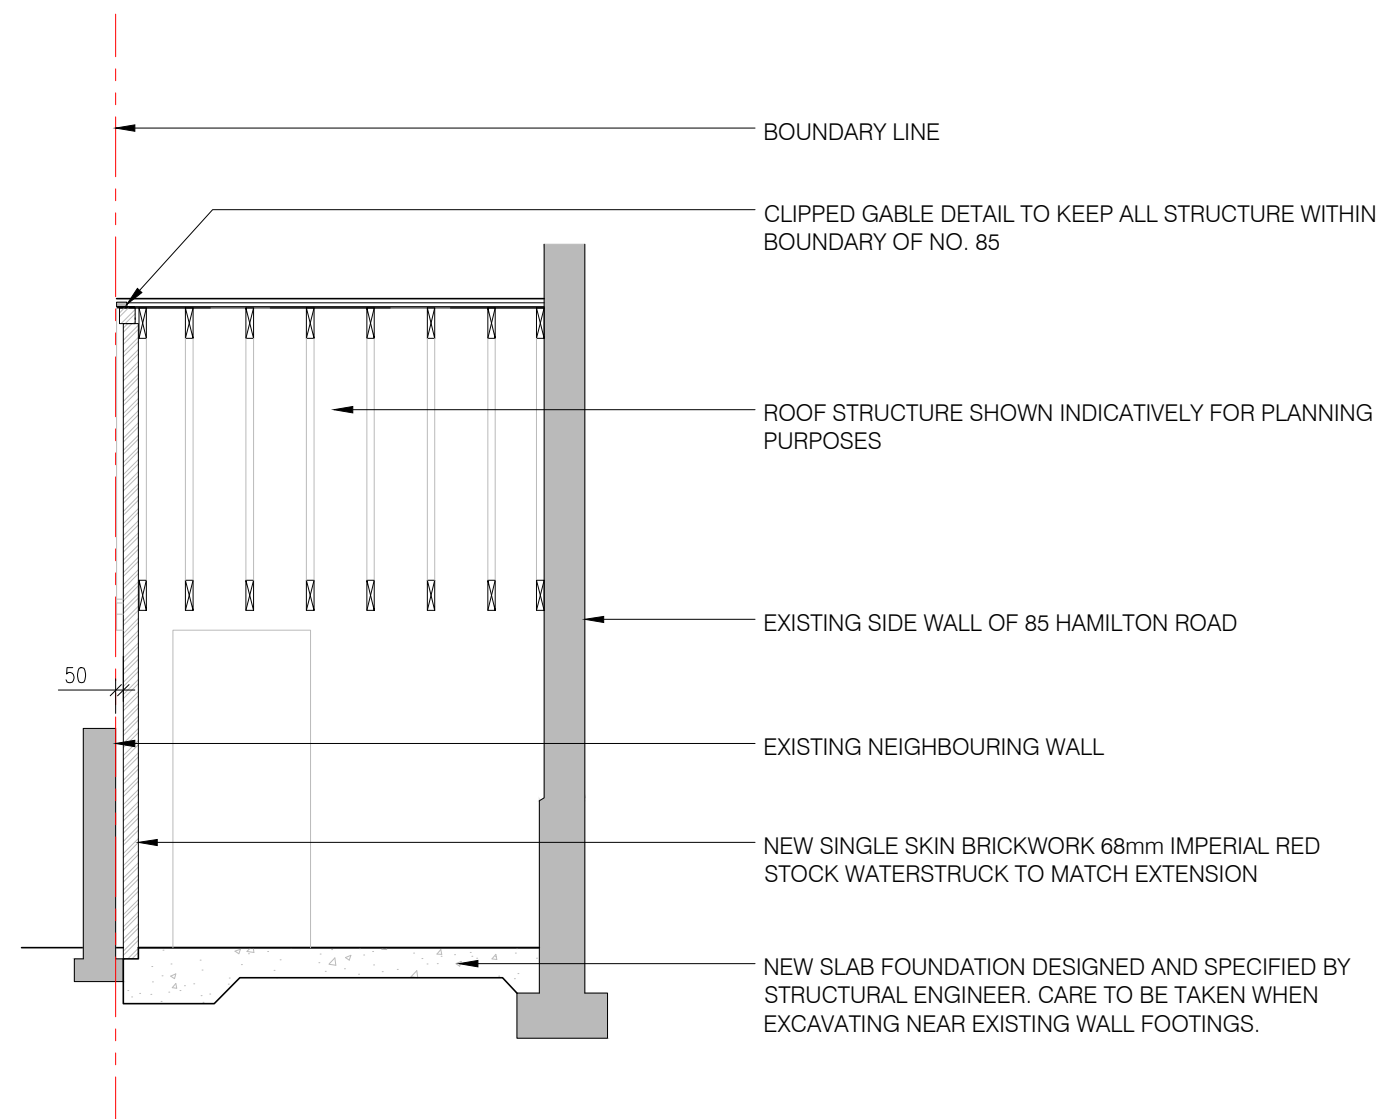

PART GROUND FLOOR PLAN  
SCALE 1:100

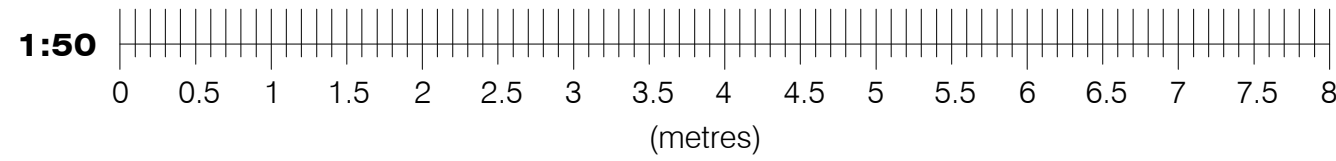

SECTION 1-1  
SCALE 1:50

- NOTES:
1. THIS DRAWING IS TO BE READ IN CONJUNCTION WITH ALL RELEVANT ARCHITECTS, SUB-CONTRACTORS AND ARCHITECTURAL DRAWINGS.



100 Berkshire Place  
Winnersh Triangle  
Wokingham, Berkshire RG41 5RD  
Tel: 07787296792  
Email: james@jetarchdesign.co.uk

Client  
DR PENCHUKOVA

Property:  
85 HAMILTON ROAD  
READING  
RG1 5RB

Drawing Title:  
DETAILS OF PROPOSED  
GARAGE & BOUNDARY

| Rev. | Date | Revisions |
|------|------|-----------|
|      |      |           |
|      |      |           |
|      |      |           |

Drawing No.  
A1/435/07

Rev.  
A

Plot Date:

Scale 1:50 @ A1

Date MAR 25 Drawn J.T.