




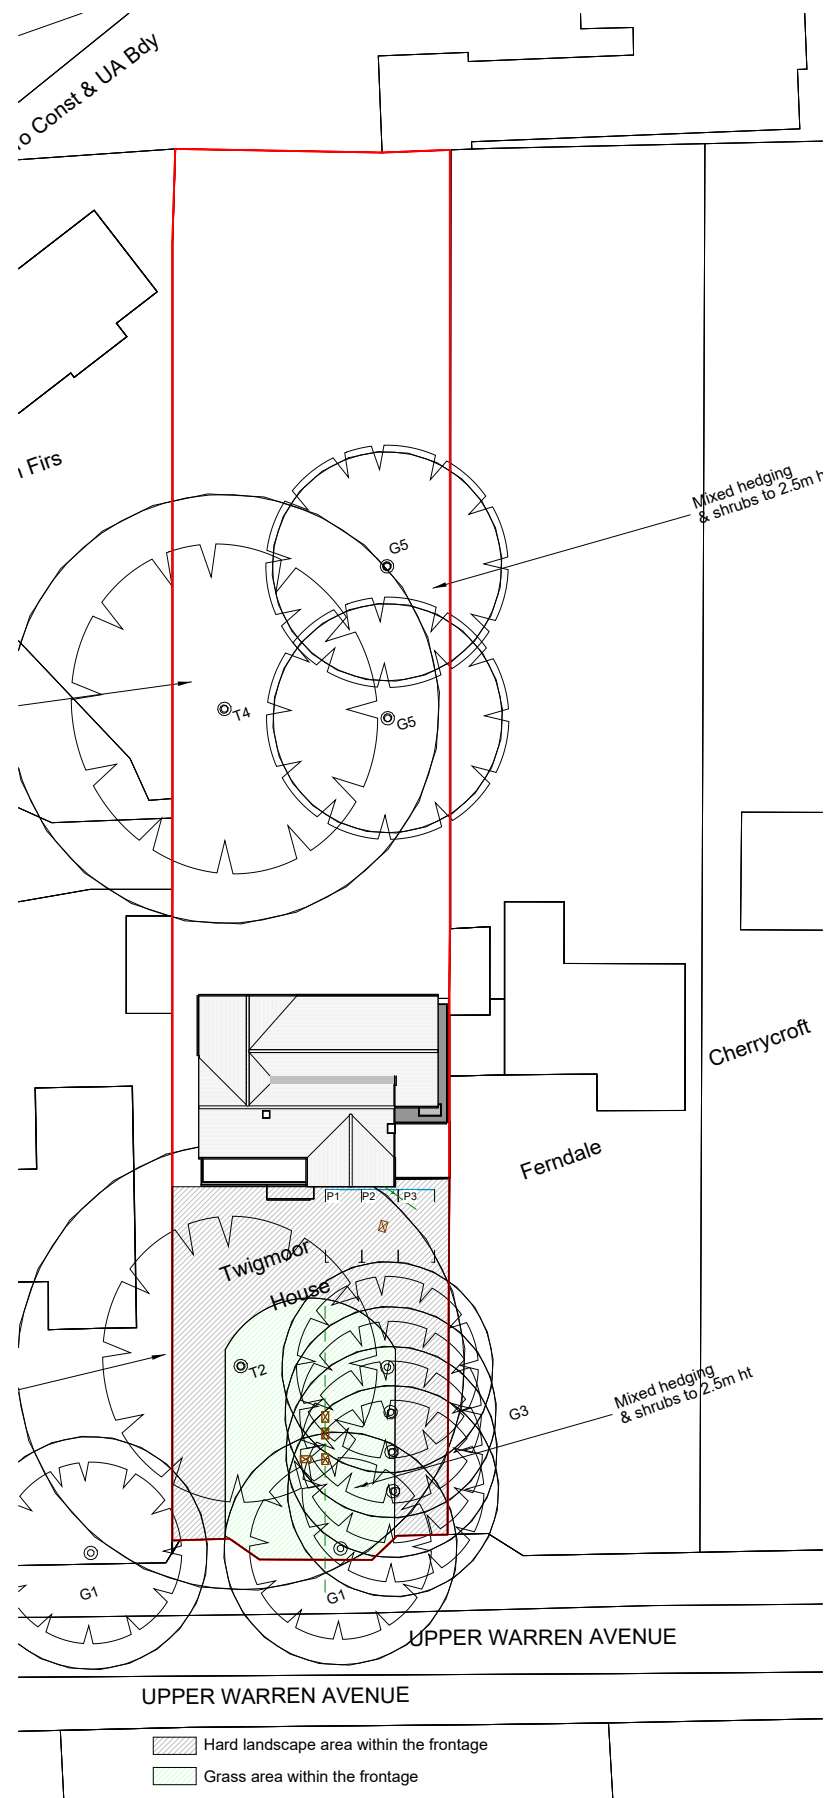

Site Plan

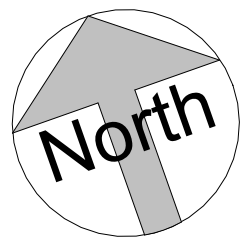

3D View 1

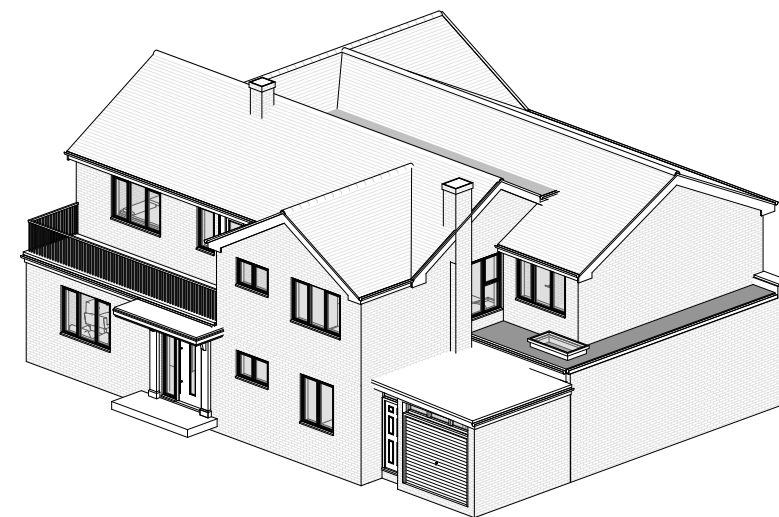

3D View 2



FLUENT
ARCHITECTURAL DESIGN SERVICES

TEL: 0800 043 8838
E-MAIL: INFO@FLUENT-ADS.CO.UK
WEB: FLUENT-ADS.CO.UK

Twigmoor House Upper Warren Avenue Reading	Scale @ A3 As indicated	Drawing number P.M.400	Key: Existing Proposed ⊕ SVP Existing drainage Proposed drainage Overhead Boundary line	No.	Description	Date
	Date 31.07.2025	Project number 2397		D	Drawing amended	17.10.25
Proposed Site Plan and 3D Views	Drawn by SZ	Rev J	051020304050 GRAPHIC SCALE 1:500	E	Drawing amended	26.11.25
				F	Revision 10	11.02.26
				G	Revision 11	23.02.26
				H	Revision 12	03.03.26
				I	Revision 13	05.03.26
			J	Revision 14	04.06.26	